




EXISTING FRONT ELEVATION




EXISTING SIDE ELEVATION



EXISTING REAR ELEVATION

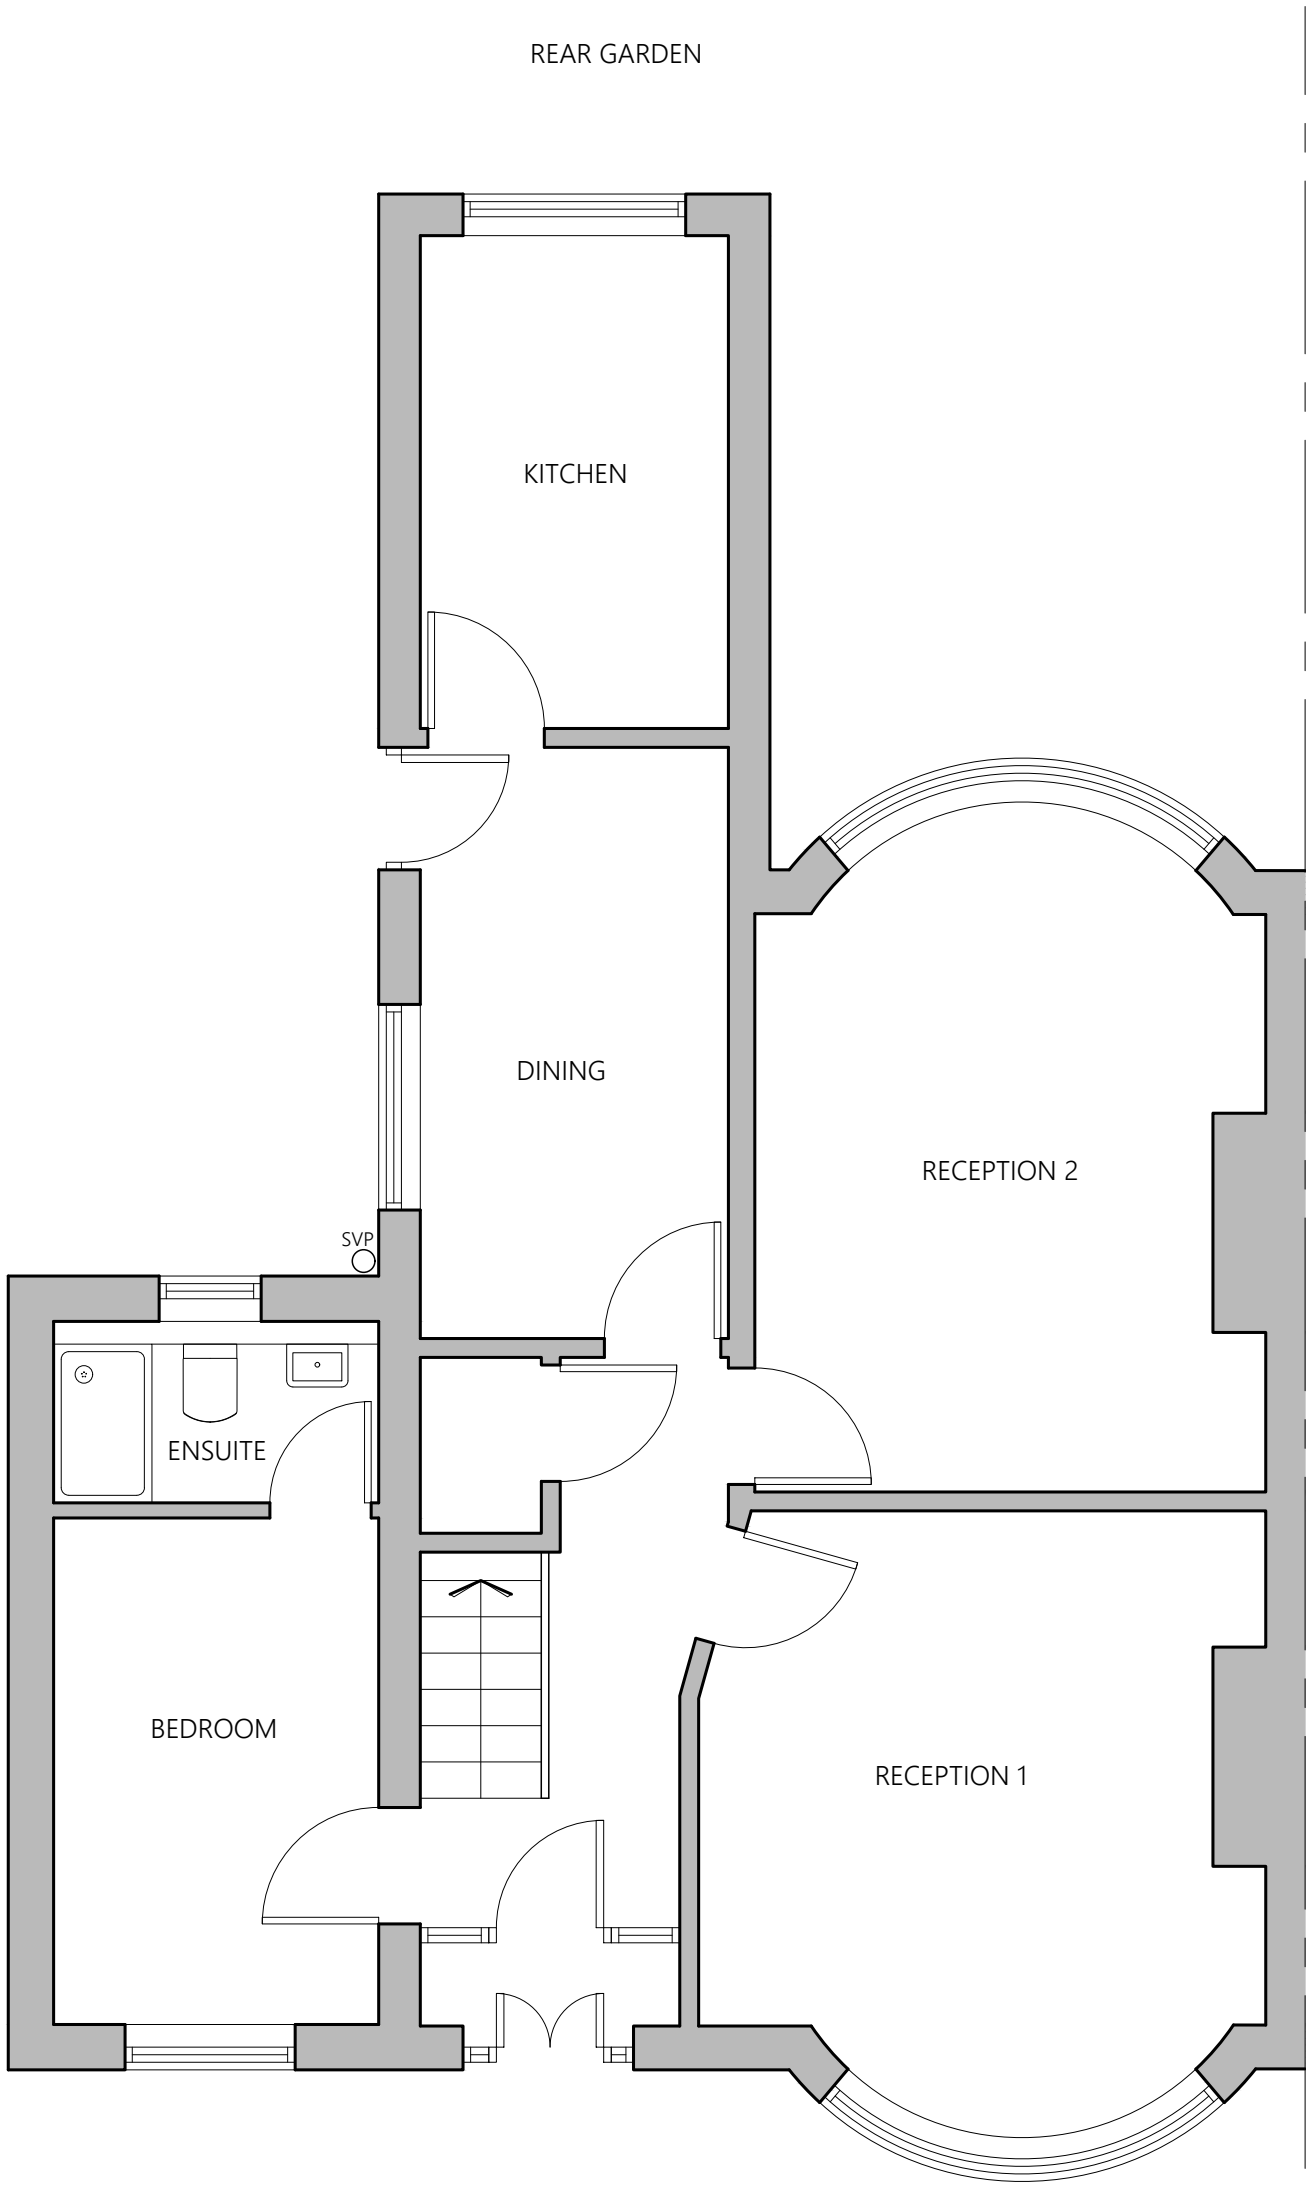


EXISTING GROUND FLOOR PLAN

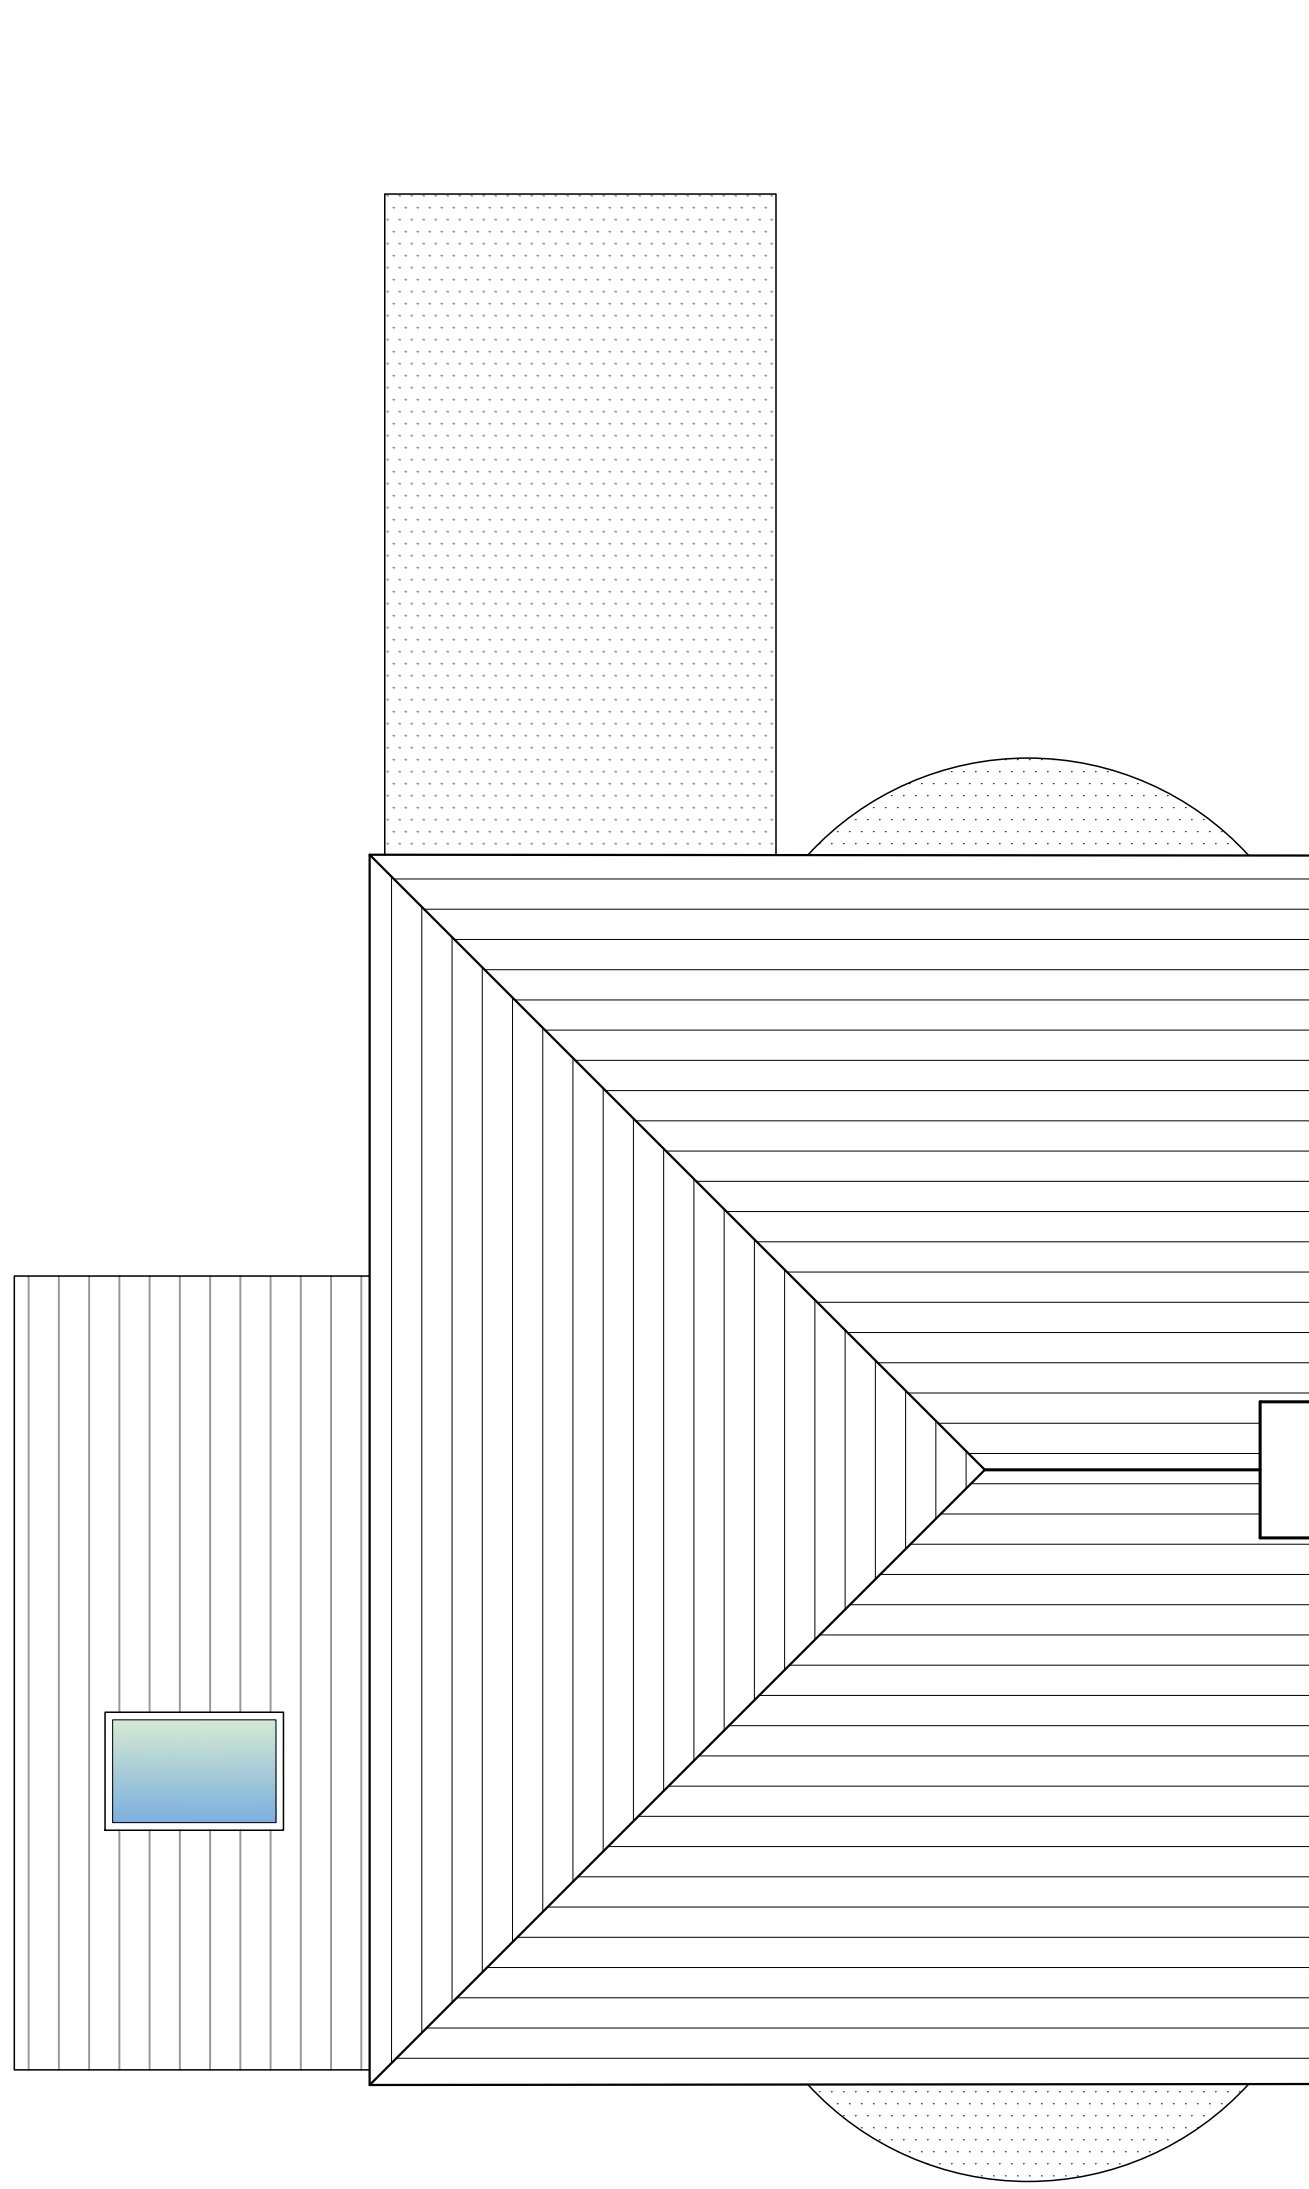

EXISTING ROOF PLAN



EXISTING SIDE ELEVATION

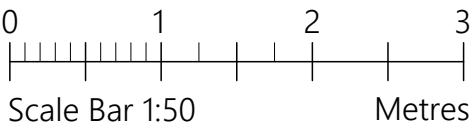

PROJECT	643 Kingsway Manchester M19 1RD		
CLIENT	N Khan		
STATUS	Information		
DRAWING	Existing Plans & Elevations		
DWG No.	2435A-02	REV	
SCALE	1:50@A1	DATE	Oct '24
AGB CAD SERVICES website: www.agbcad.co.uk email: info@agbcad.co.uk telephone: 07912 090 125 DO NOT SCALE FROM THIS DRAWING			