



DALMORTON ROAD

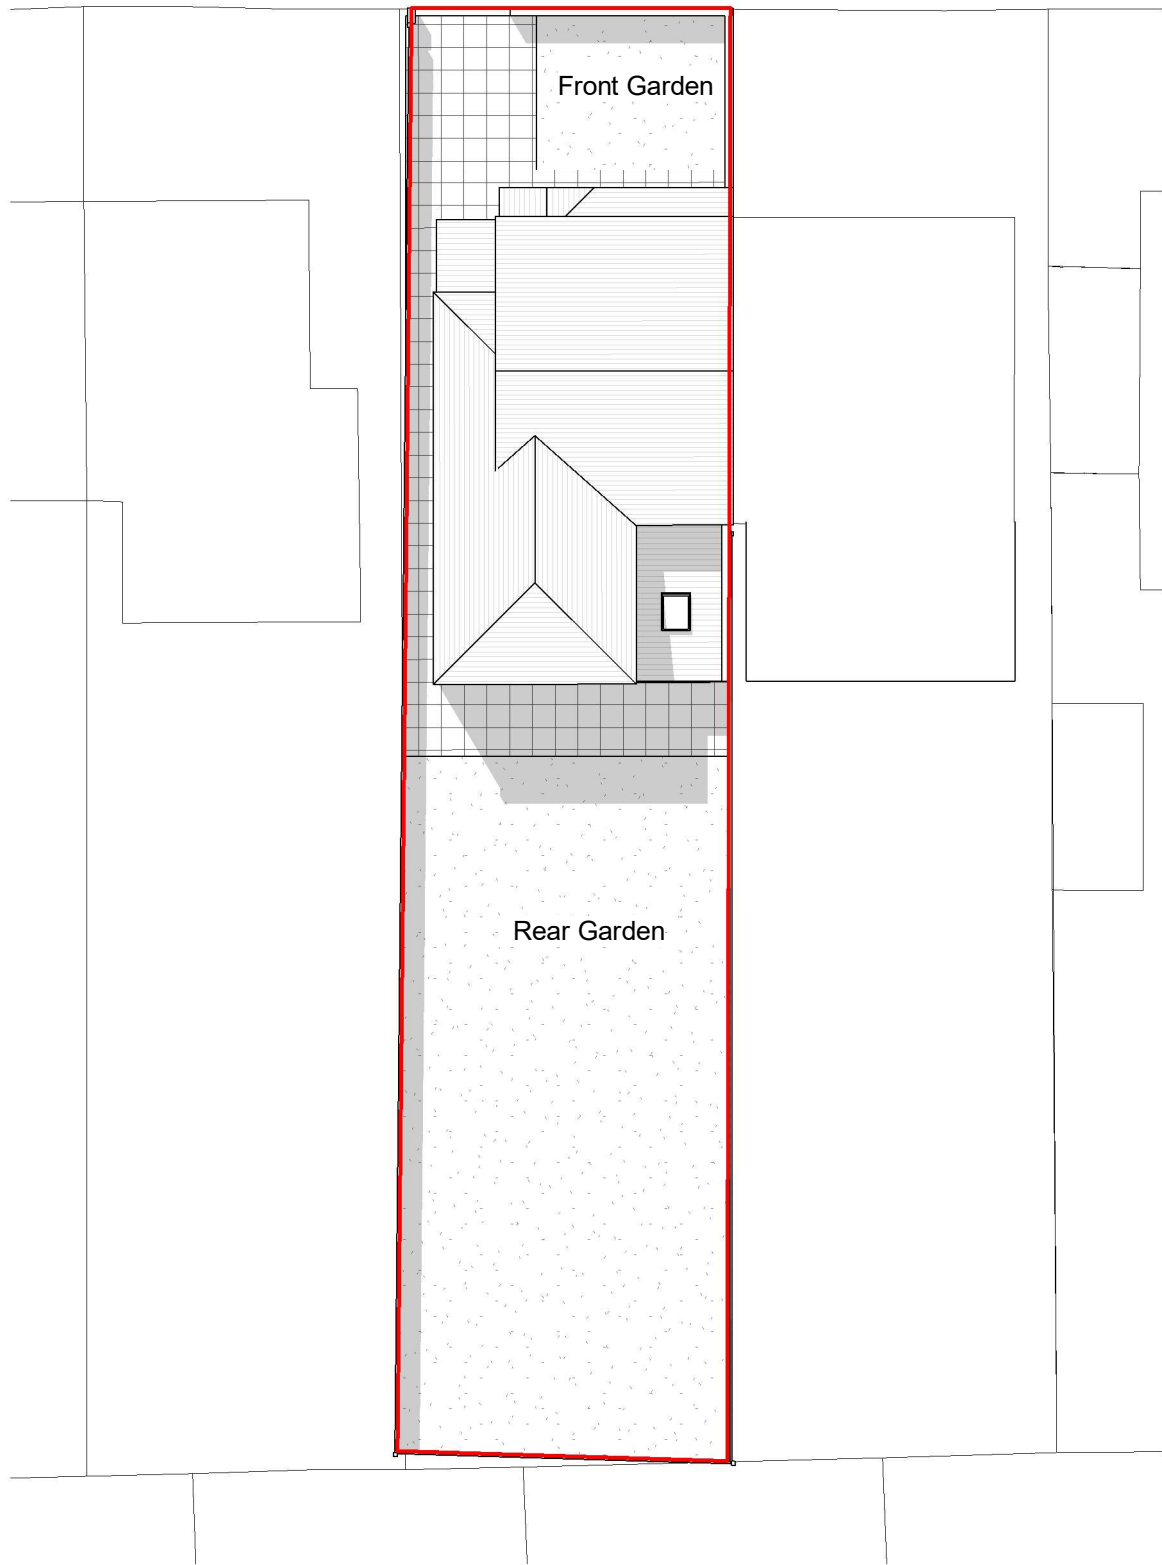

1 **Proposed Site Plan**
1 : 200

0 2 4 6 8m
1:200

 

2 **Proposed Front View**



3 **Proposed Rear View**

General Notes
The Architect shall have no responsibility for any use made of this document other than for that which it was prepared and issued.
All dimensions should be checked on site. Do not scale from this drawing. To be read in conjunction with all other Consultant's drawings. The Architect to be immediately notified of any discrepancies.
Copyright on this drawing retained by the Architect.

LEGEND
 Site Boundary

P3	08/10/24	SA	SH	Amended Porch
P2	12/08/24	SA	SH	Added Staircase Window
P1	01/08/24	SA	SH	Initial Issue
No.	Date	Dwn	Chk	App
Revision or reason for issue				

Client
Qais Ahmed

createitstudios
Architects & Designers

Create It Studios (NW) Ltd
3 Stevenson Square,
Manchester M1 1DN
0161 521 3234
www.createitstudios.co.uk
info@createitstudios.co.uk

Project Title
11 Dalmorton Rd, Manchester M21 0YQ

Scale / North Point
1 : 200

Drawing Title
Proposed Site Plan and 3D Views

Drawing Number A1562(02)AP001	Revision P3
Drawing Status Preliminary	