


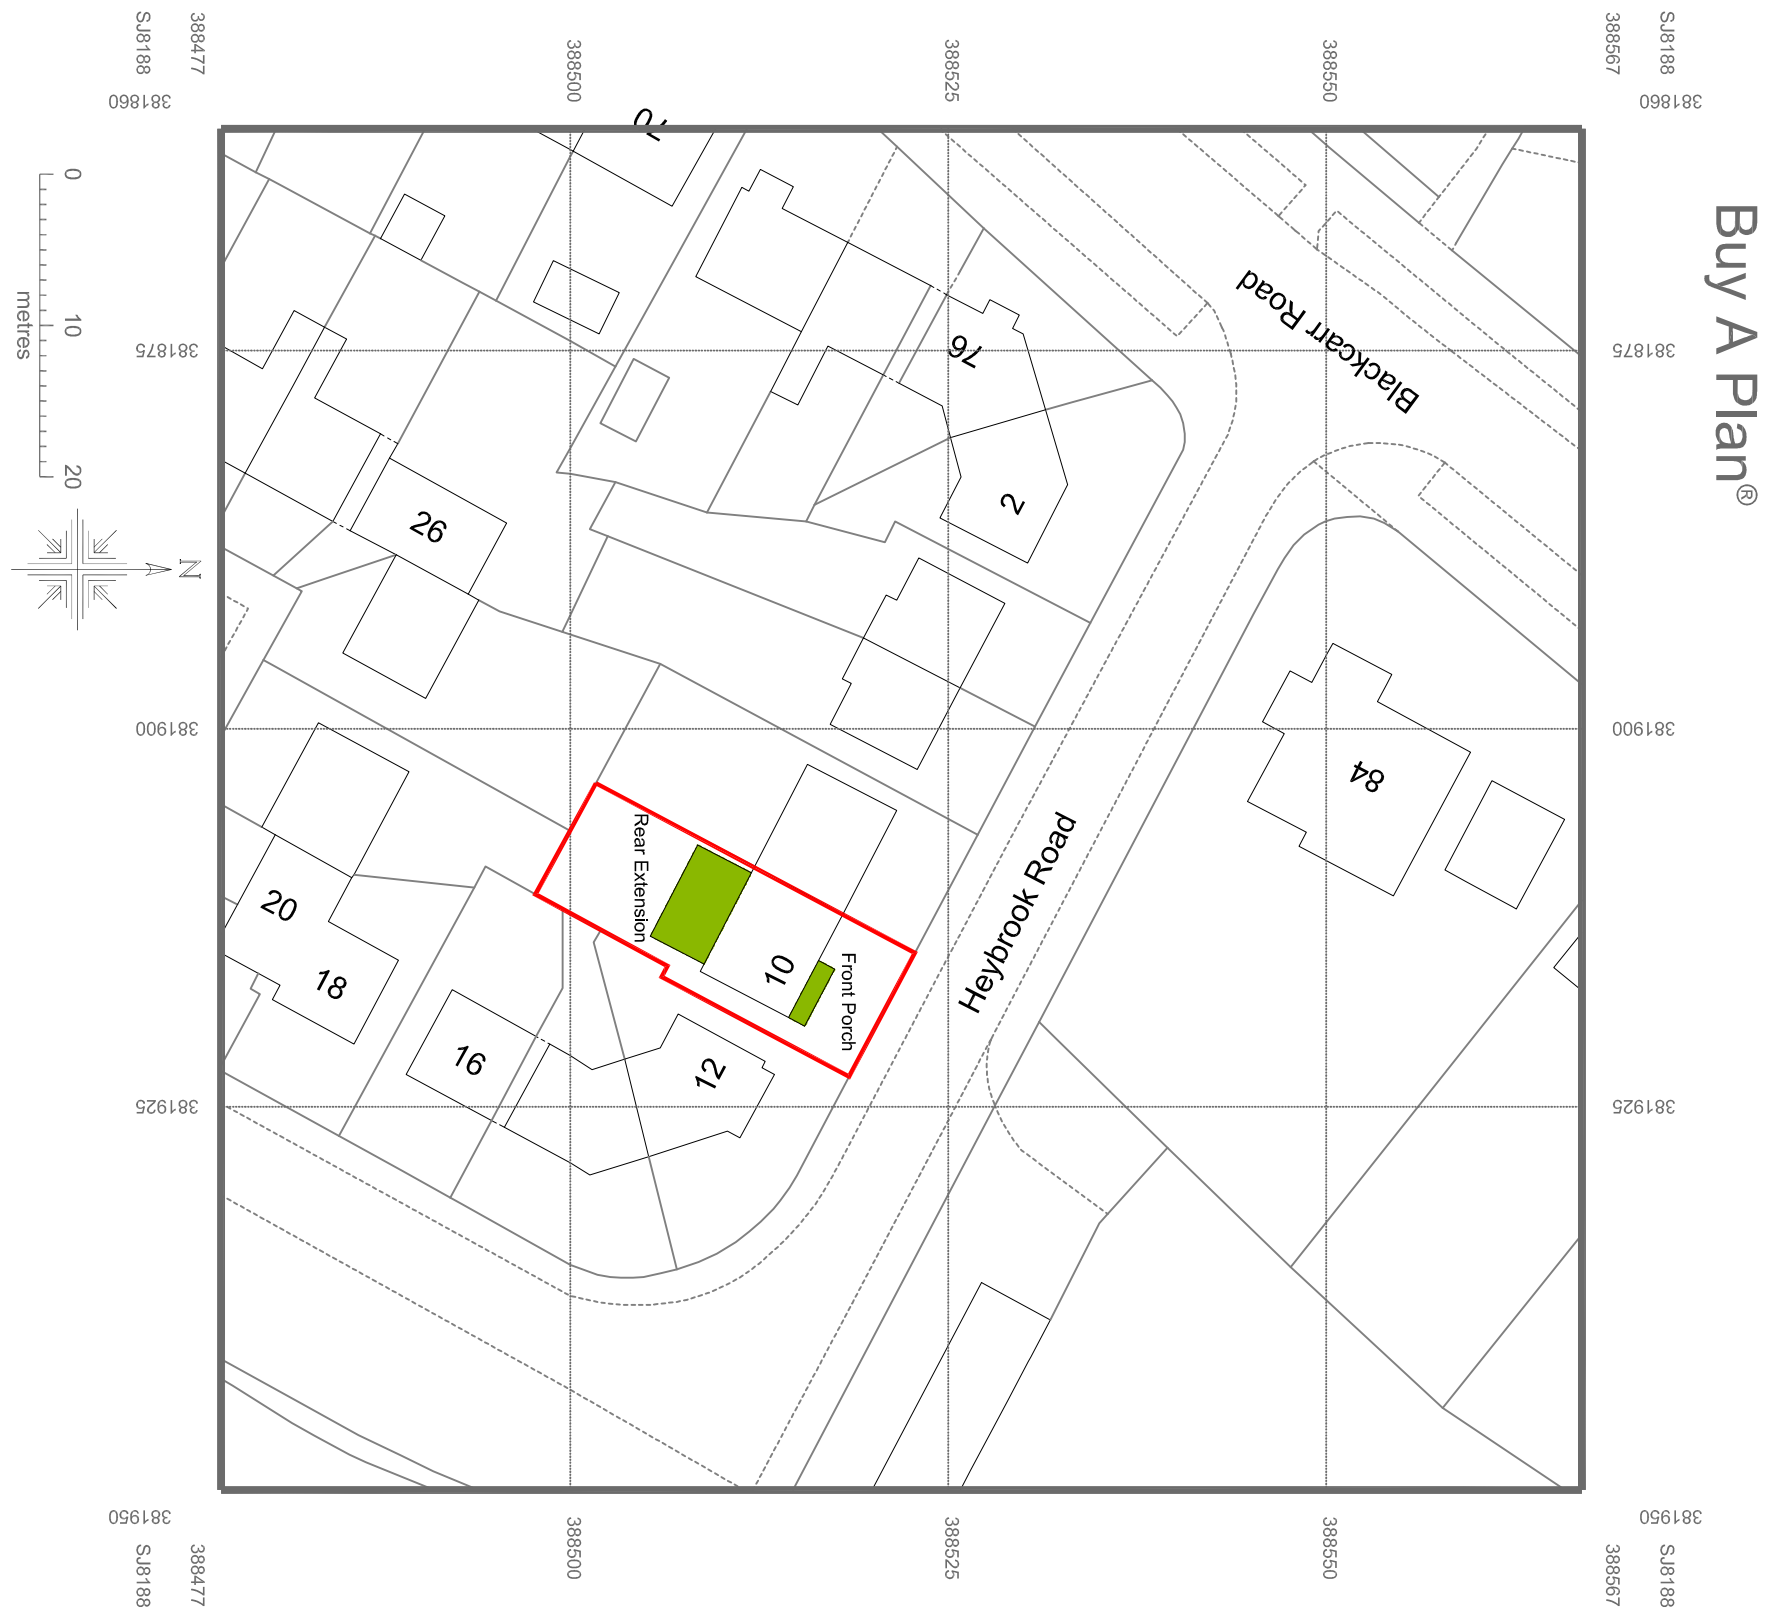


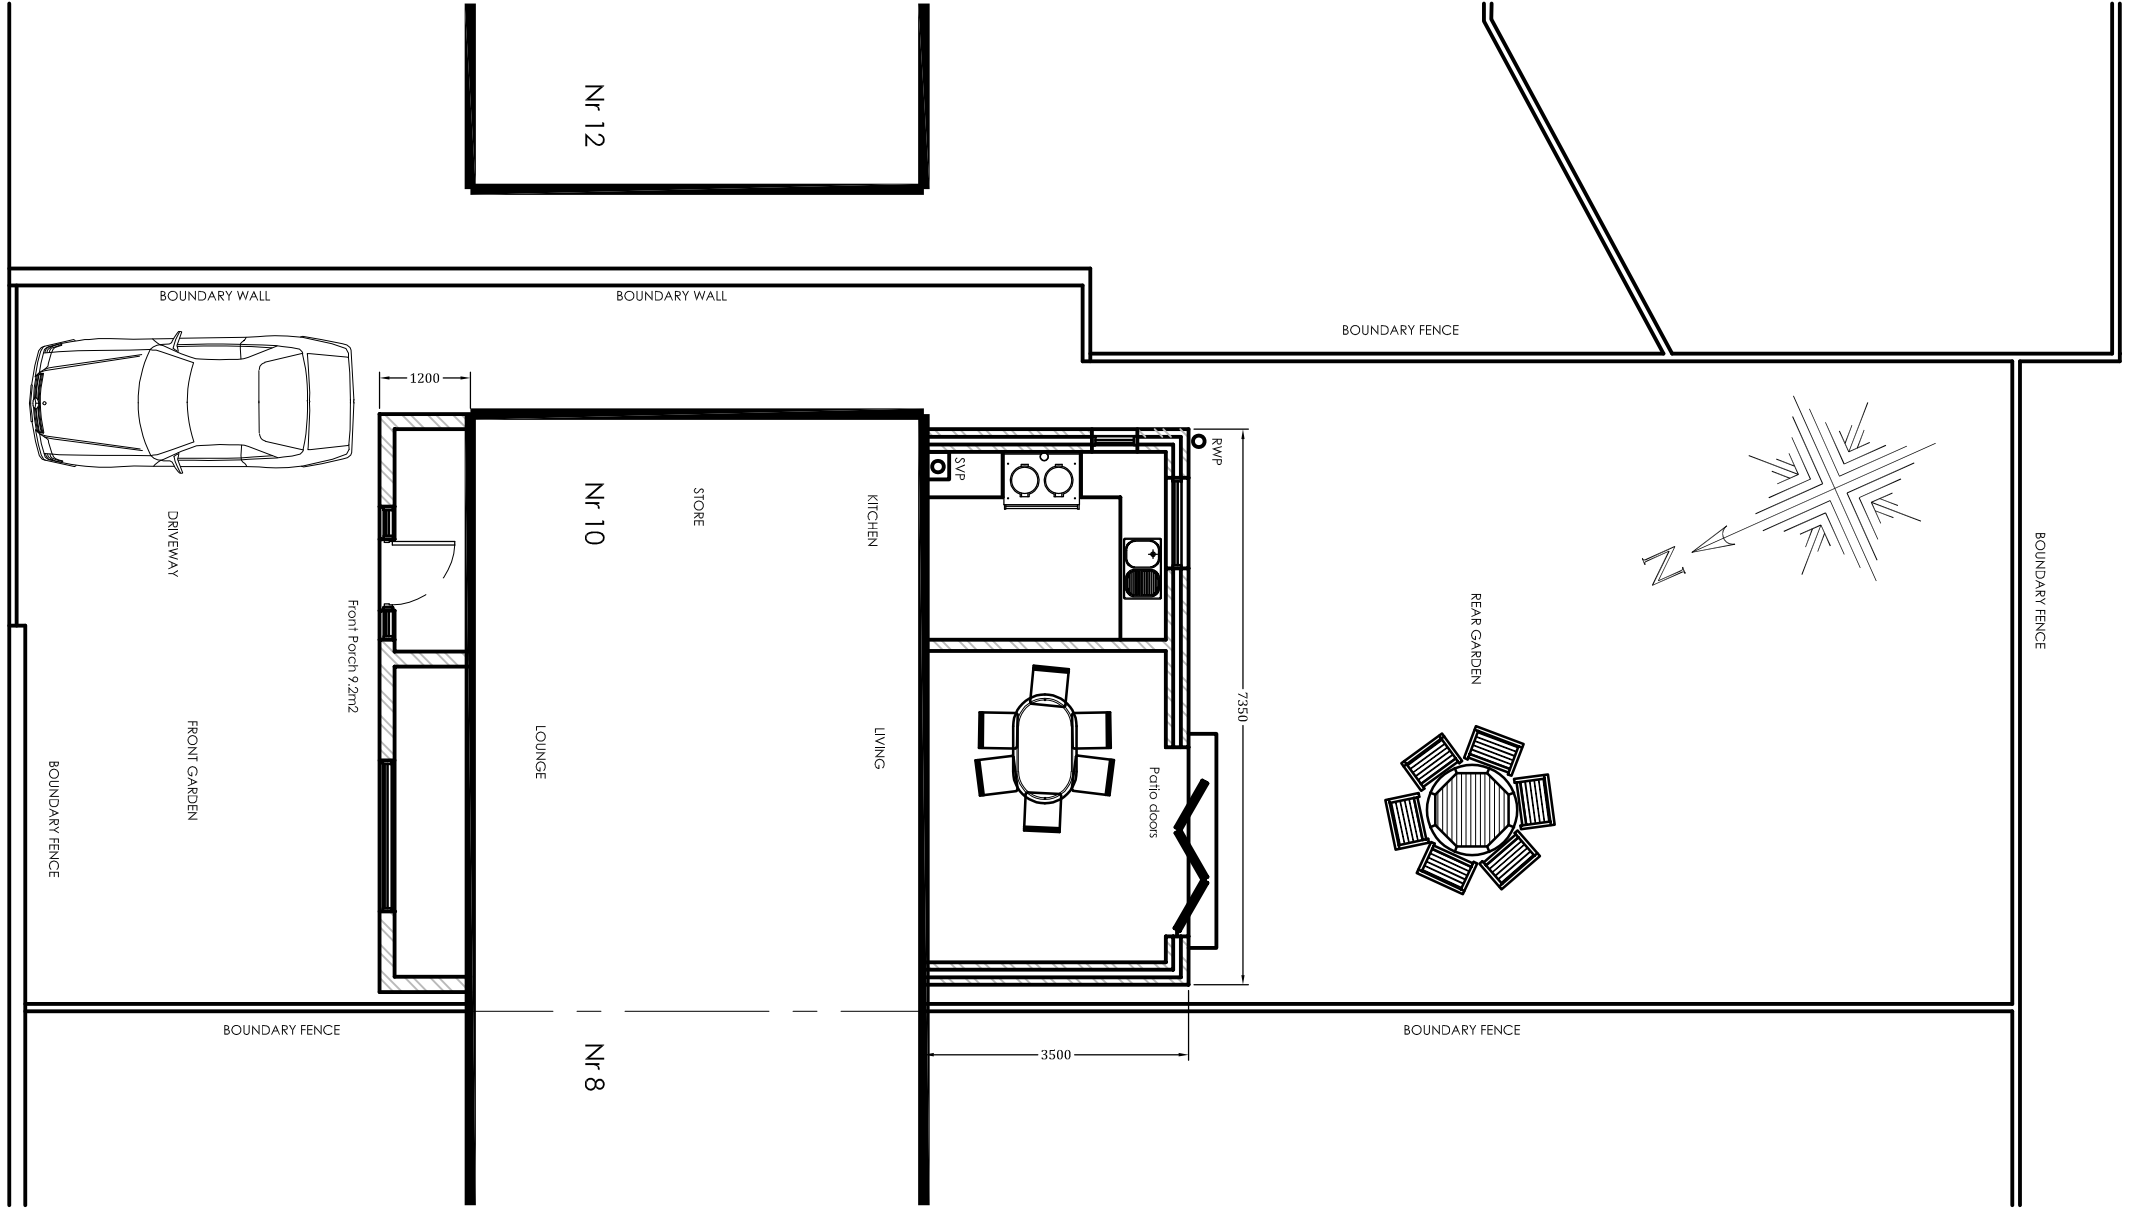

LOCATION PLAN Scale 1:500

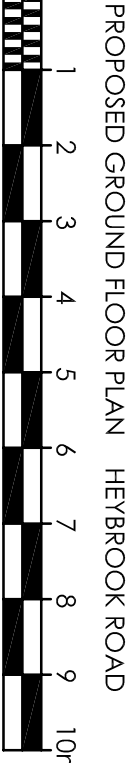


PROPOSED ROOF PLAN

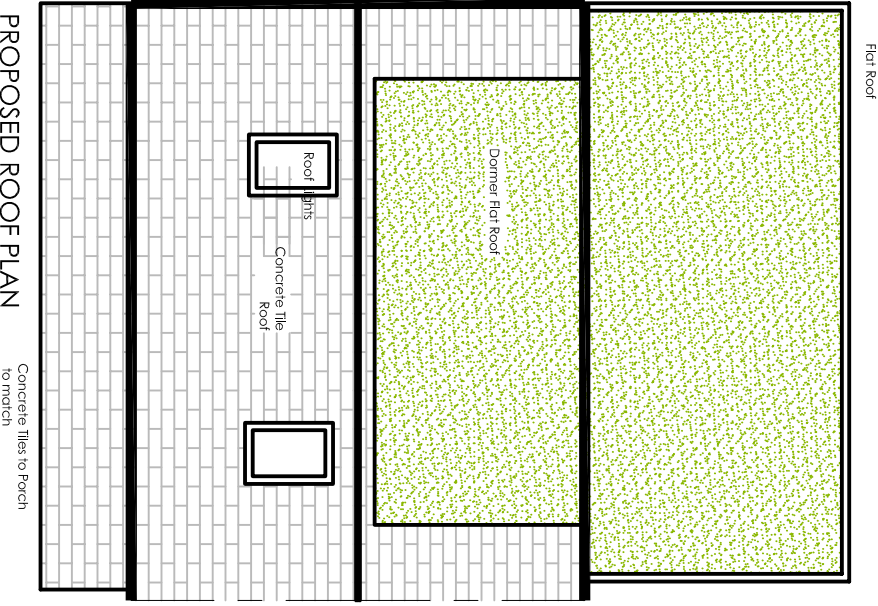


PROPOSED REAR ELEVATION



PROPOSED FRONT ELEVATION

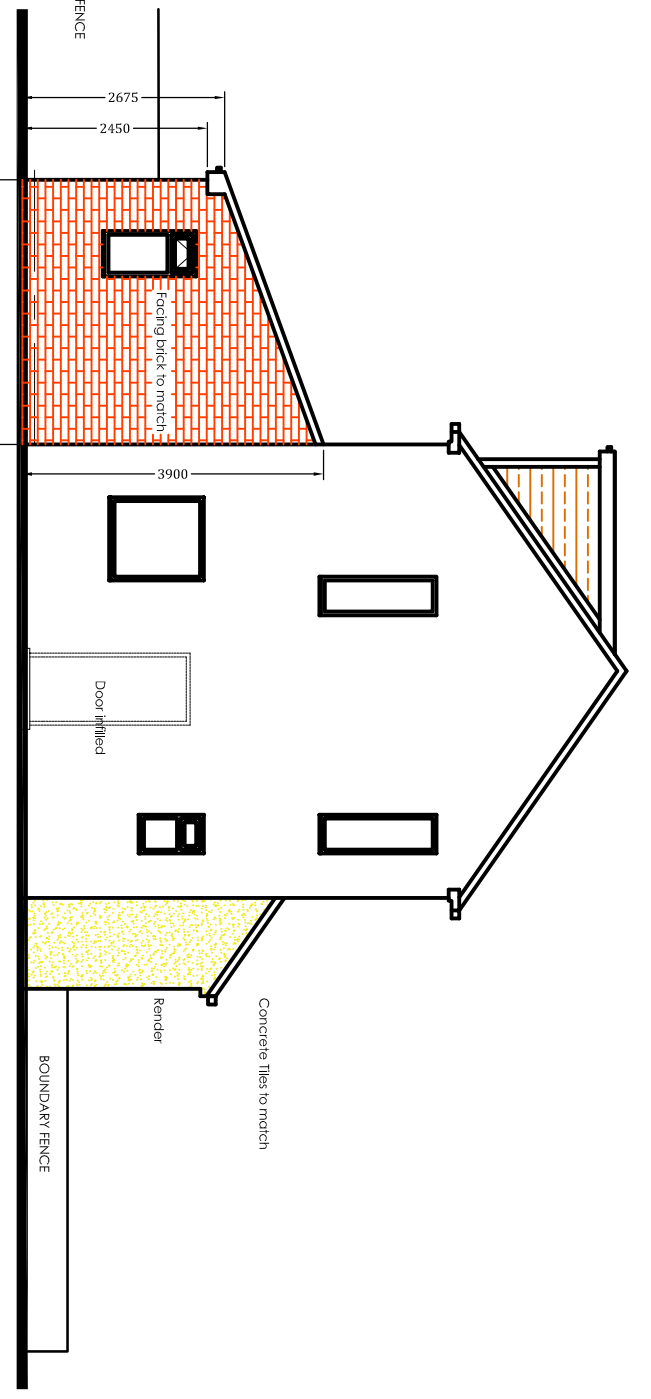

PROPOSED CABLE ELEVATION to Nº 12

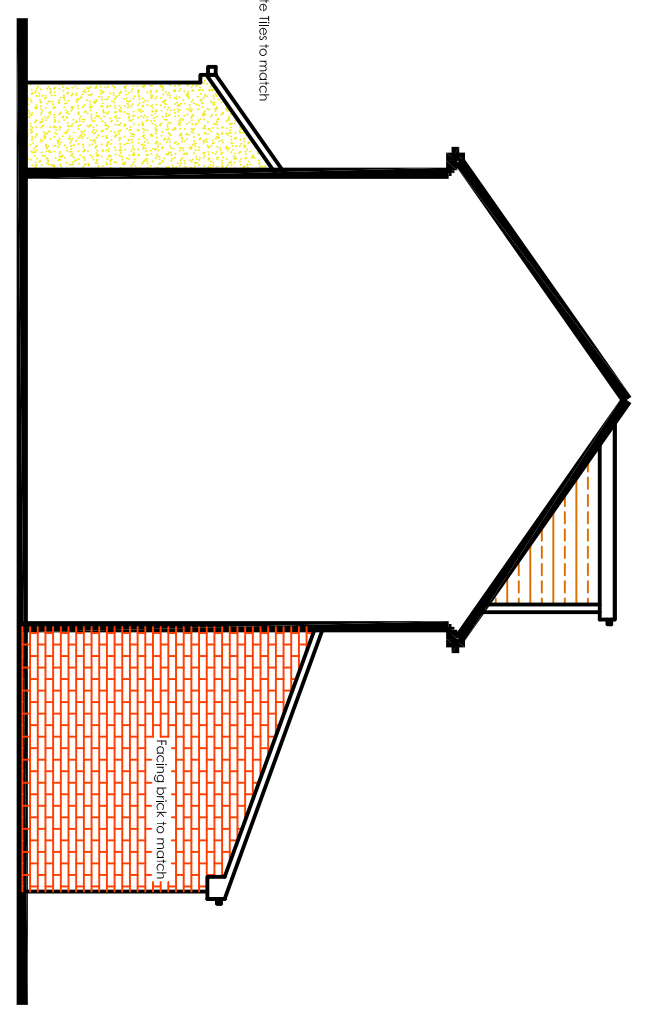

PROPOSED CABLE SECTION to Nº 8

© The drawing is Copyright and the property of Richmond Consultants and must not be reproduced in whole or part without their written permission. Copyright is reserved. © Richmond Consultants and must not be reproduced in whole or part without their written permission.

The Contractor is to check and verify all building and site dimensions, levels and sewer invert levels at connection points before work starts.

This drawing must be read with and checked against any structural or other specialist drawings provided.

The Contractor is to comply in all respects with the Building Regulations and any other or not specifically stated on these drawings.

This drawing is not intended to show details of foundation or ground conditions. Each area of ground relied upon to support the structure depicted must be investigated by the Contractor and suitable methods of foundation be provided.

THIS SCHEME IS NOT BASED ON A SURVEY

DO NOT SCALE FROM THIS DRAWING

NOTE:

Drawing Status			
Construction Status	PLANNING		
Rev.		By	Date



RICHMOND CONSULTANTS

Mobile 07710131750

Email office@richmond-consultants.co.uk

Site
10 Heybrook Road
Manchester
M23 1PQ

Title
Proposed Rear Extension front
Porch and Rear Dormer
Proposed Plans and Elevations

Checked	Drawn By	Scale	Date
	SRN	1:100 @A1	Sept 24
Drawing Number	33.24 HR101		
		Rev.	--