


1. ALL DIMENSIONS ARE IN MILLIMETRES UNLESS OTHERWISE STATED.
2. THIS DRAWING IS TO BE READ IN CONJUNCTION WITH ALL OTHER RELEVANT DOCUMENTATION.
3. DO NOT SCALE FROM THIS DRAWING, ALL DIMENSIONS TO BE CONFIRMED ON SITE.

Legend

 1 Photograph Locations prior to proposed works



Photograph 1. Relocate swing to new soft play area. Relocate two containers to upper end of site.

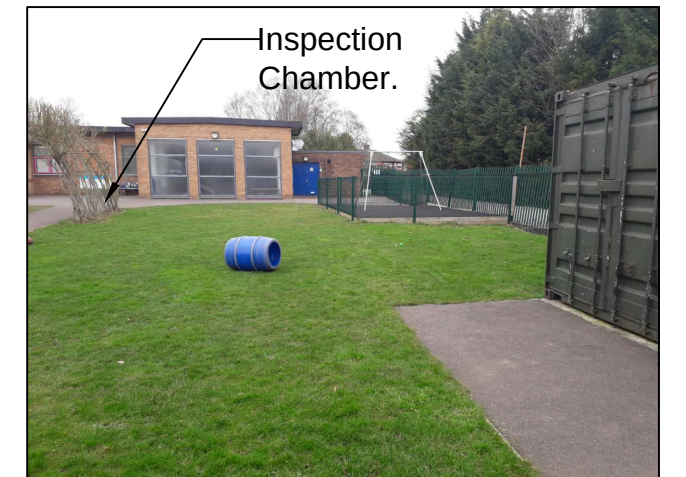

Photograph 2. Proposed location of classroom unit.



Photograph 3. Proposed location of soft play area. Renew existing fence with 2.4m high weld mesh fence.



Photograph 4. Proposed location of soft play and grass area. Remove tree stump and shrubs.



Photograph 5. Proposed location of soft play and grass area. Remove tree stump and shrubs.



Photograph 6. Proposed location of new grass play area, perimeter fence and gate. Trees to be retained.



**Capital Programmes
Division**

Manchester City Council
PO Box 532, Town Hall
Manchester
M60 2LA

DRAWING STATUS

PROPERTY TITLE
Ashgate Specialist Support Primary School
Crossacres Road, Wythenshawe
M22 5DR

UPRN
000077227101-ASH

DFE NO.

PROJECT TITLE

Temporary Classroom Provision

DRAWING TITLE
Proposed Site Plan


JOB NO.

JOB NO. ED44590	DATE 24/05/19	REV 0
--------------------	------------------	----------

SCALE
As noted @ A1

AUTHOR	CHECKED BY	APPROVED BY
CS	CS	

DRAWING NO.
P003

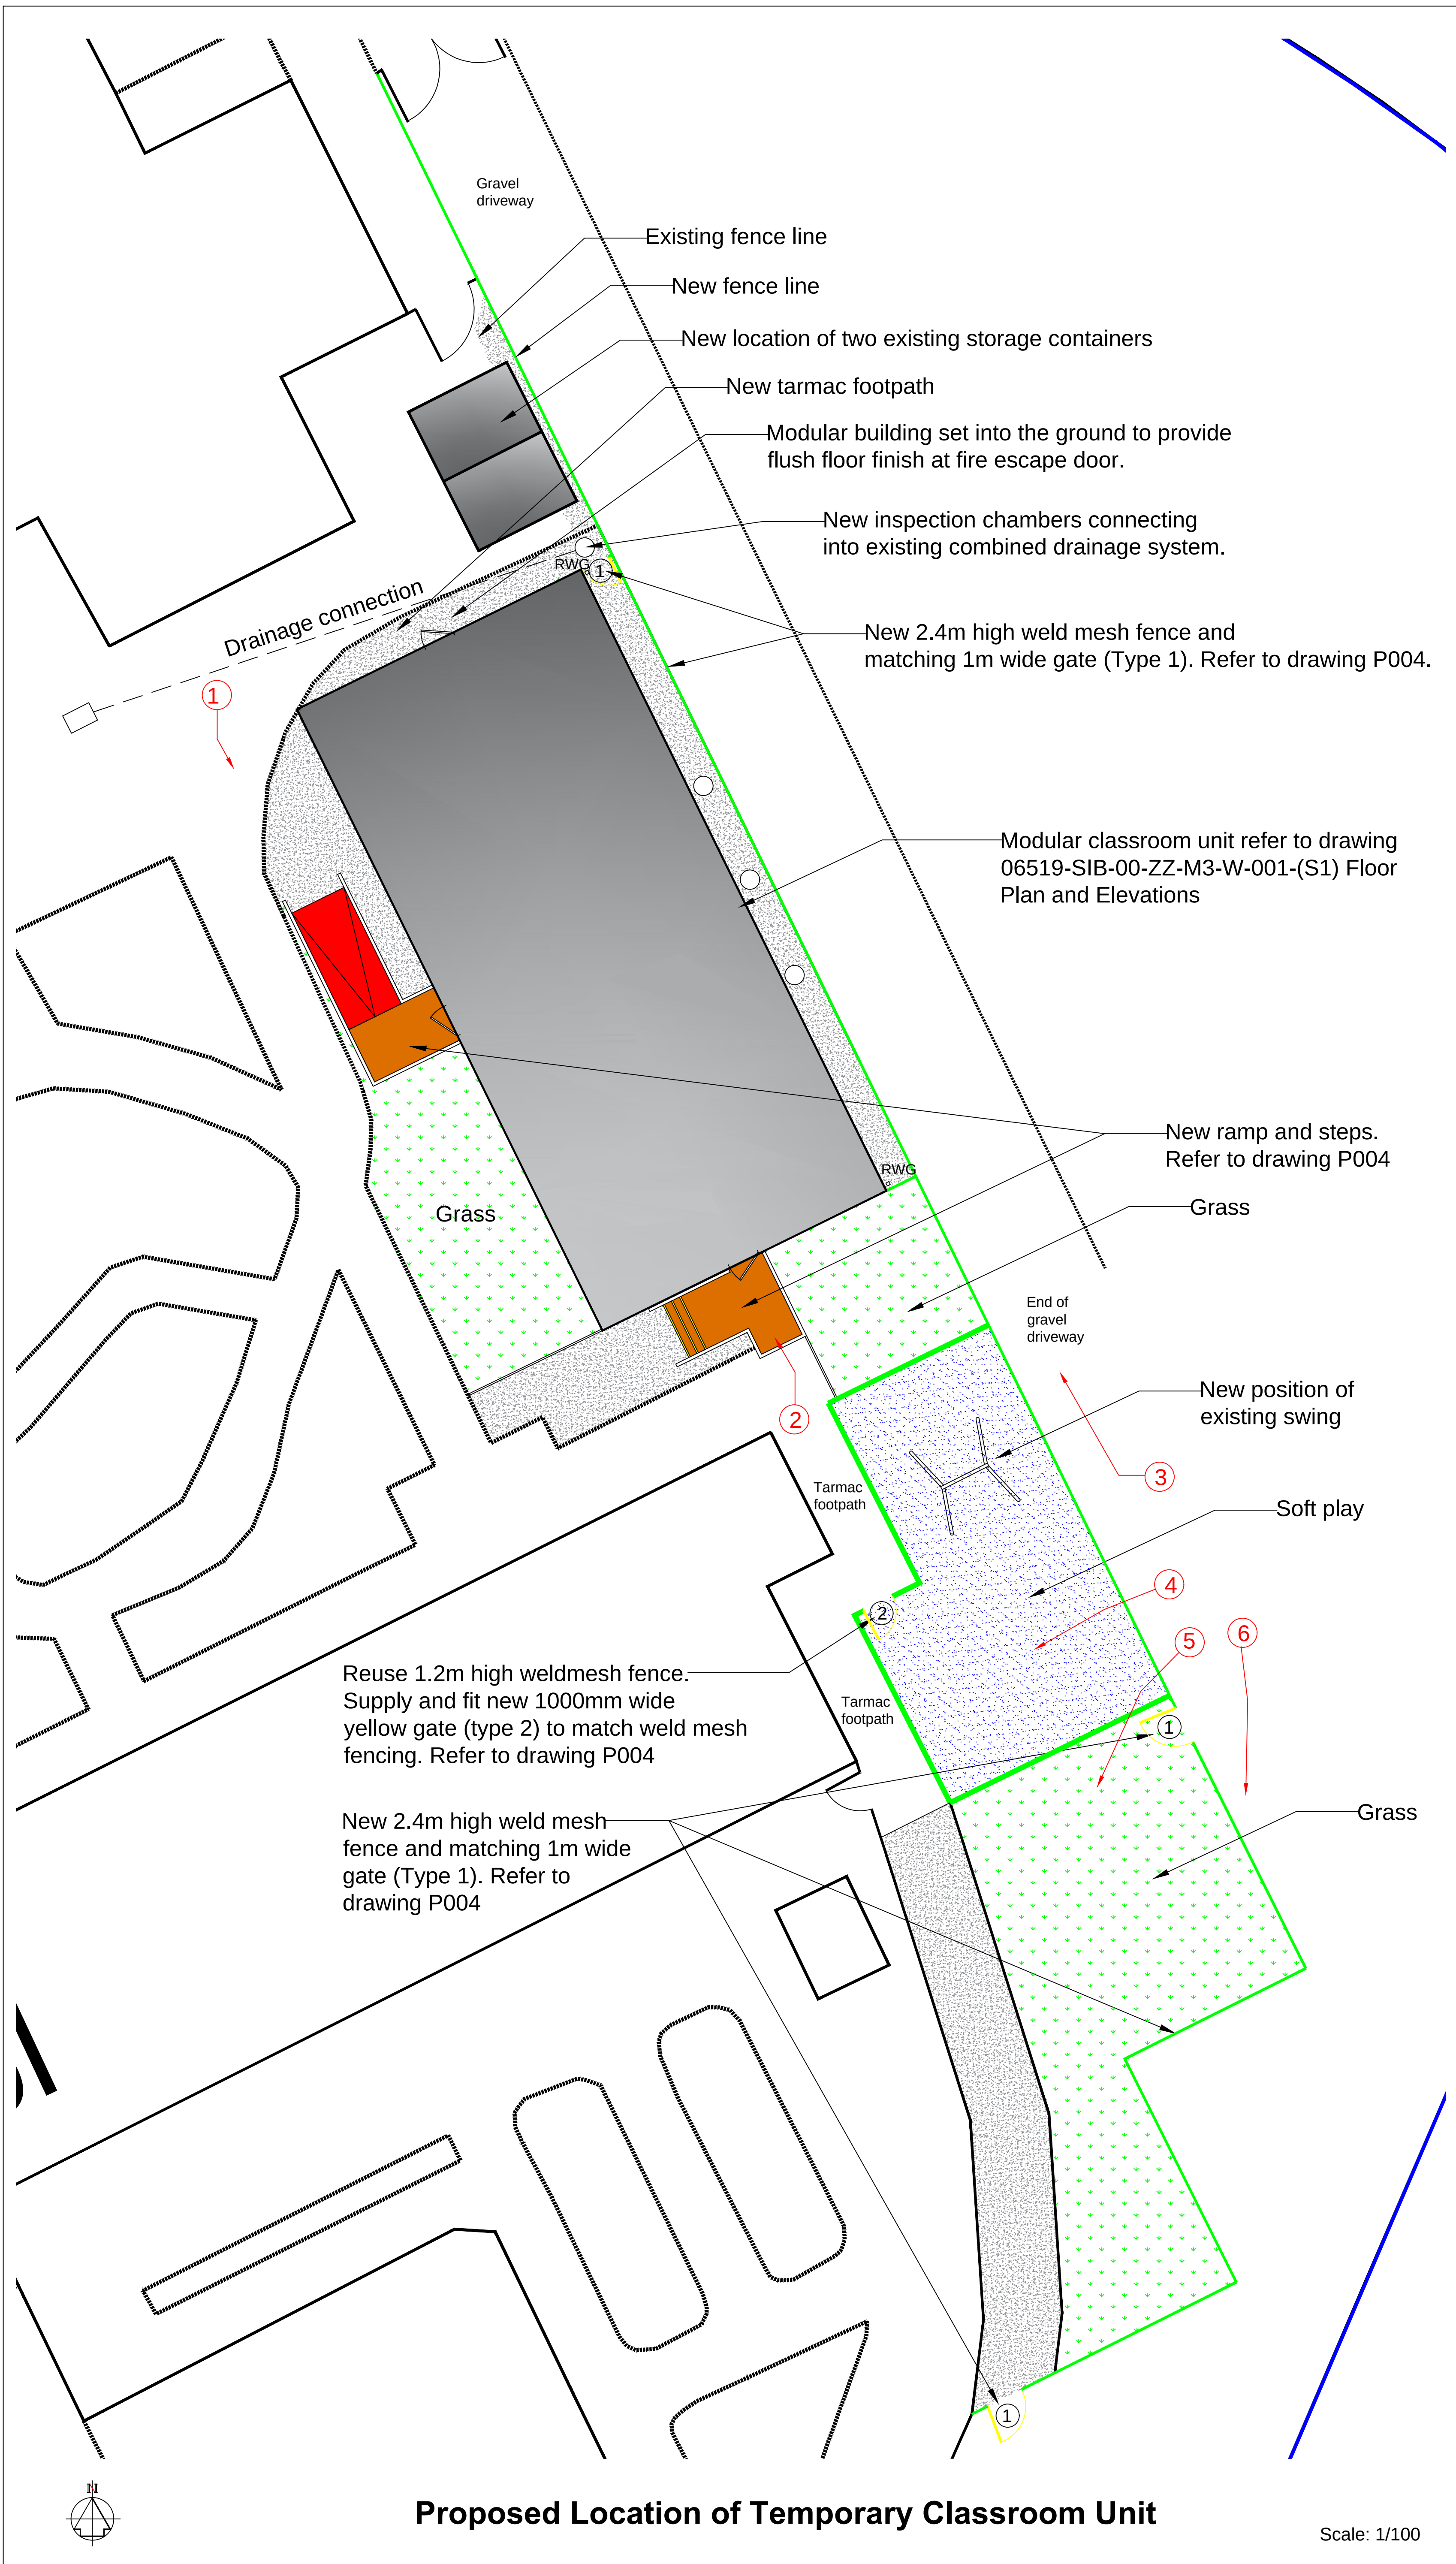

Scale: 1/100