


C:\Users\jlee\Documents\5668-HMA-DS-ZZ-M3-A-00001_P01 - Dover St_lee\PIV4.rvt

22/05/2024 16:04:08

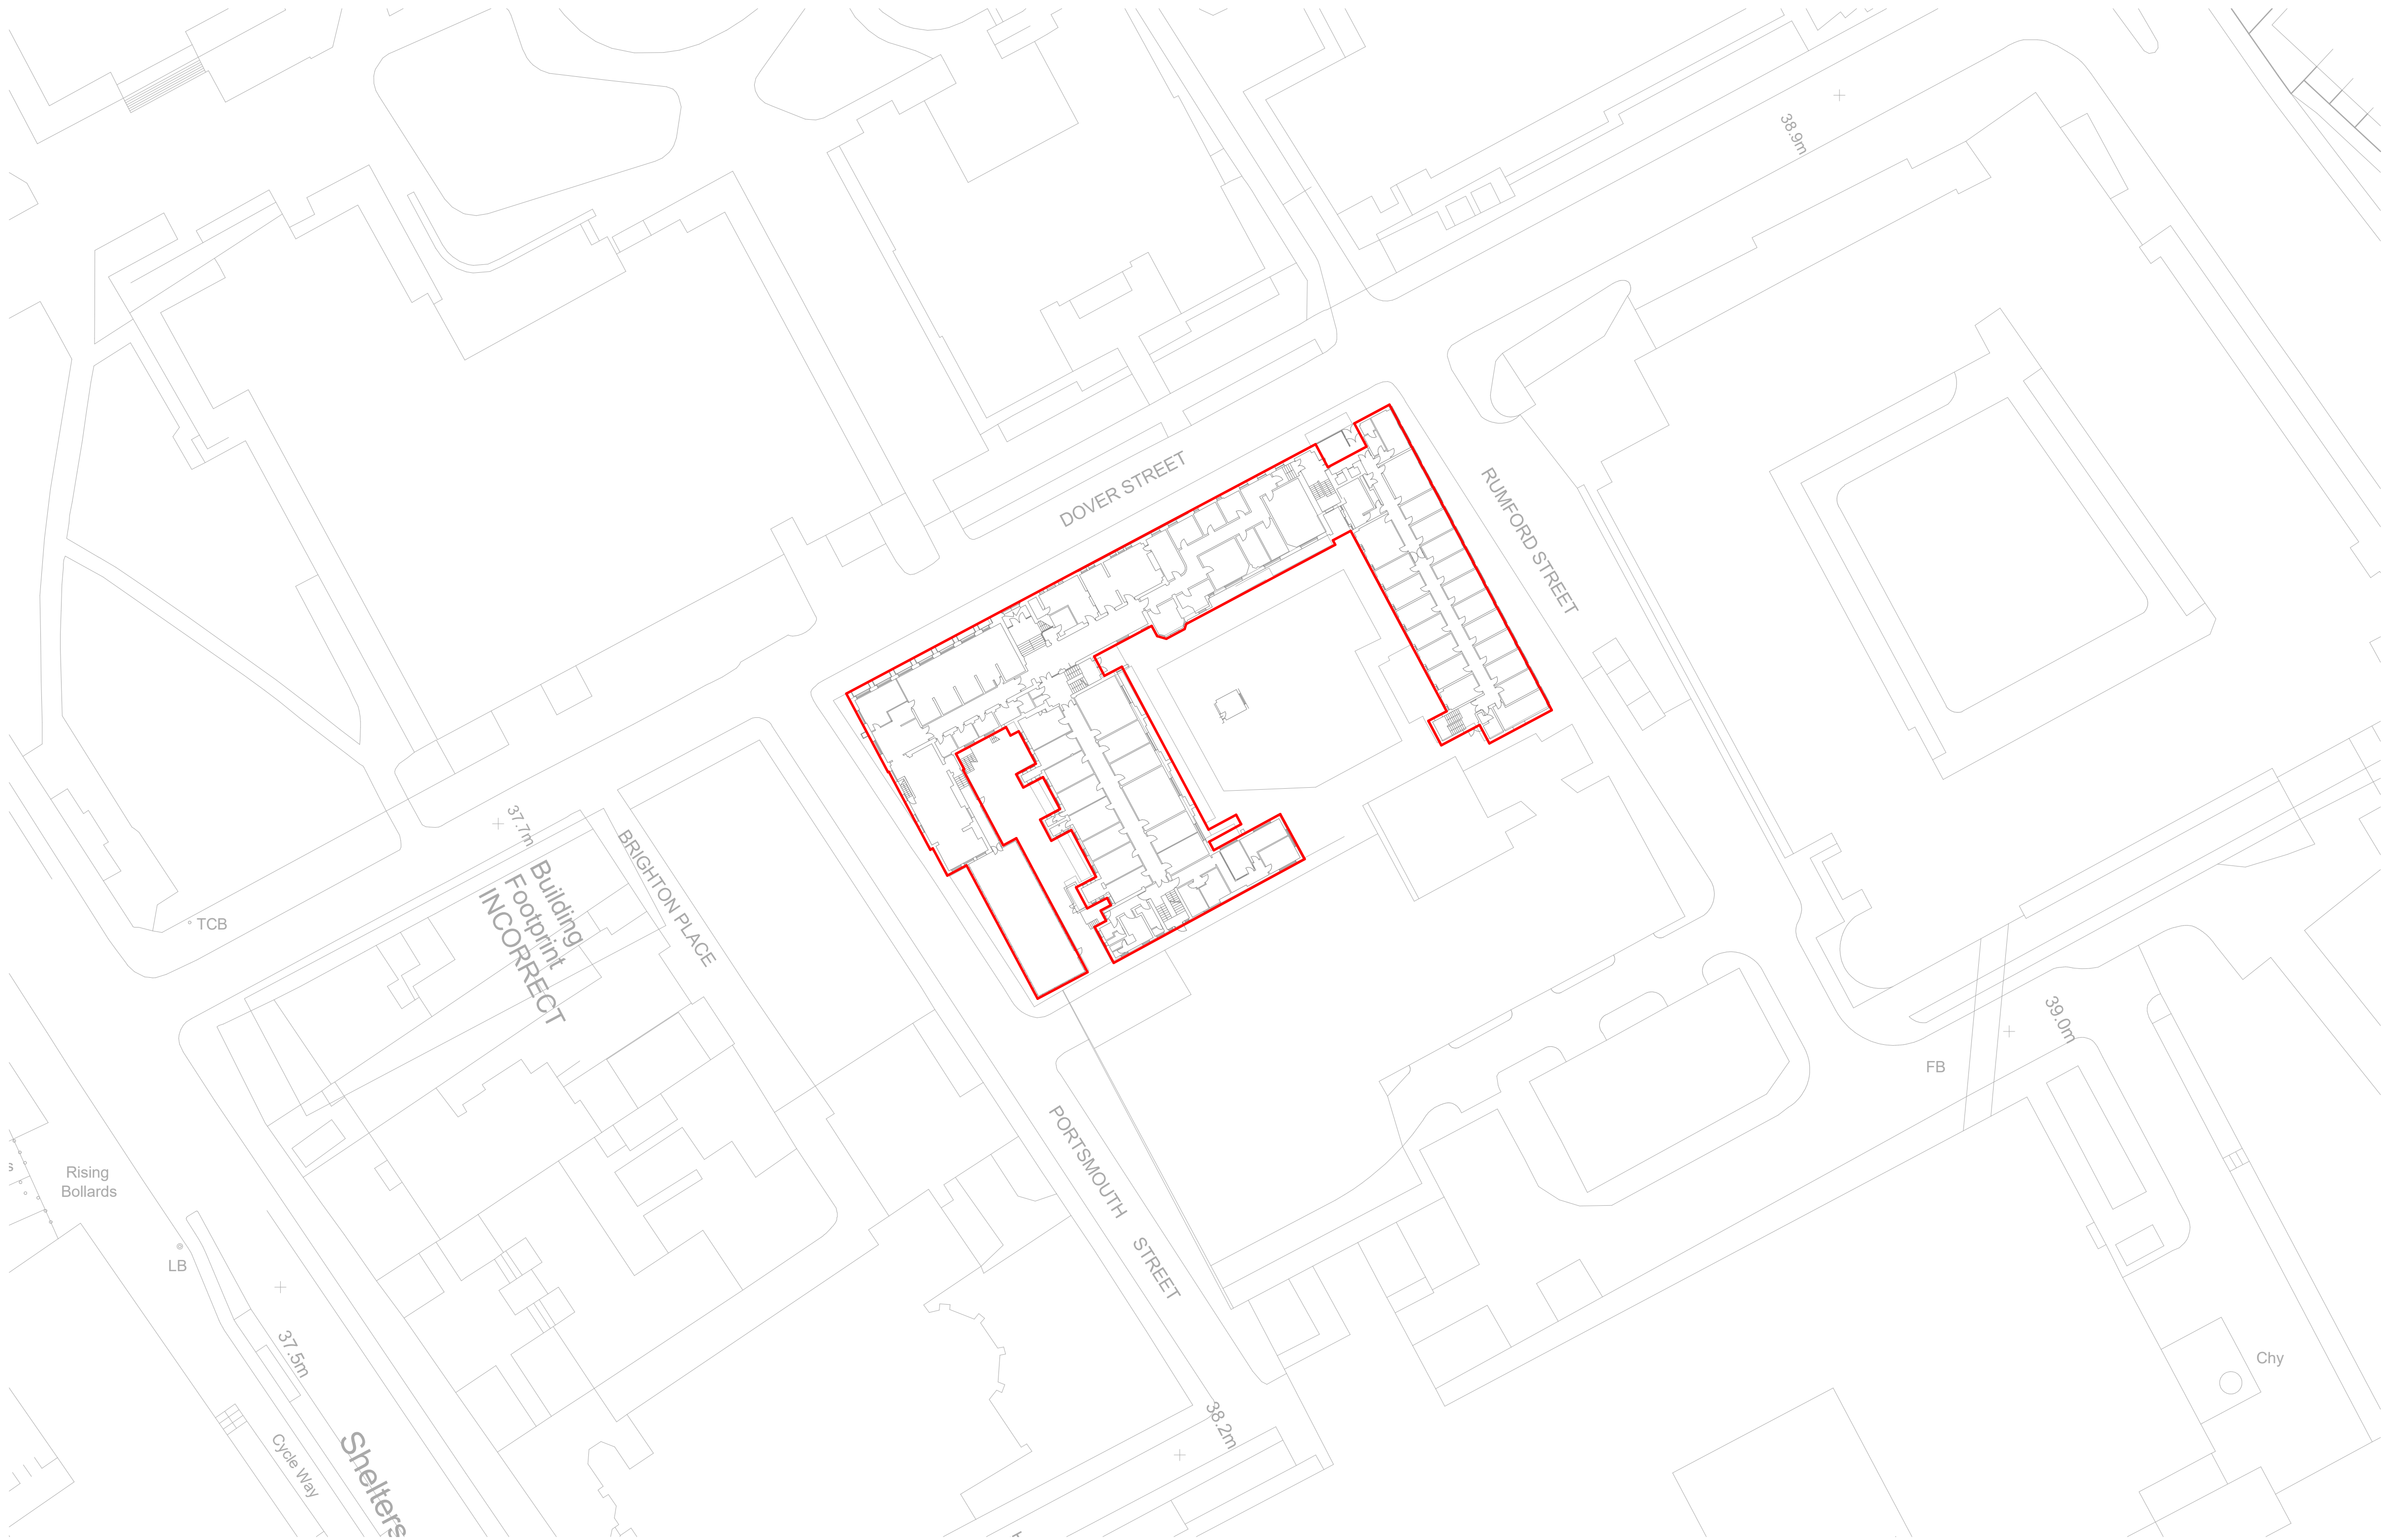

Existing Site Plan

1 : 500 @ A1

— Site Boundary

NOTES

1. Do not scale from this drawing.
2. All measurements are in millimetres unless stated otherwise.
3. This drawing is to be read in conjunction with the specification and all relevant Architectural, Electrical, Mechanical and Structural drawings.
4. (c) University of Manchester this drawing must not be reproduced without permission.
5. Directorate of Estates and Facilities to be notified of any discrepancies.



0 20m 50m 100m
1:500 @ A1

P01	First Issue. Issued for comments.	22-05-24	JL	JL
Rev	Description	Date	By	Auth

MANCHESTER
1824

The University of Manchester

Directorate of Estates and Facilities
Beyer Building
The University of Manchester
Oxford Road
Manchester
M13 9PL



Halliday Meecham Architects Limited
111 Piccadilly Manchester M1 2HY
+44 (0)161 661 5565
4 Devonshire Street London W1W 5DT
+44 (0)203 440 5175
hma@hallidymeecham.com
www.hallidymeecham.com

Drawing Status

PRELIMINARY

Project
UoM NZC Decant Works - 5668

Building Name
Dover Street

Building No.
059AA

Site Name
Dover Street

Sub Site Name
Oxford Road

Drawing Title
Dover St. Existing Site Plan

PM
Drawn
JL
Checked
JL
Authorised
HMA

Scale @A1
1:500
Date
22-05-2024
Date
22-05-2024
Date
22-05-2024

Drawing Number
5668-HMA-DS-ZZ-DR-A-0001
Revision
P01

Original Drawing Paper Size 841mm x 594mm