




TO BE REMOVED
TO BE RETAINED

NOTES		ORIGINAL A1
DO NOT SCALE FROM THIS DRAWING. (DRAWING MAY BE SCALED FOR LOCAL AUTHORITY & PLANNING PURPOSES ONLY) ALL DIMENSIONS TO BE CHECKED ON SITE. COPYRIGHT PROTECTED.		
LANDLORD MODELS / DRAWINGS:		SERVICES MODELS:
REF TO ARCHITECTURAL MODEL: XX.DWG		REF TO MECHANICAL MODEL: XX.DWG
REF TO STRUCTURAL MODEL: XX.DWG		REF TO ELECTRICAL MODEL: XX.DWG
REF TO MEPH MODEL: XX.DWG		REF TO SPRINKLERS MODEL: XX.DWG
		DATUM / SHARED COORDINATES: XX

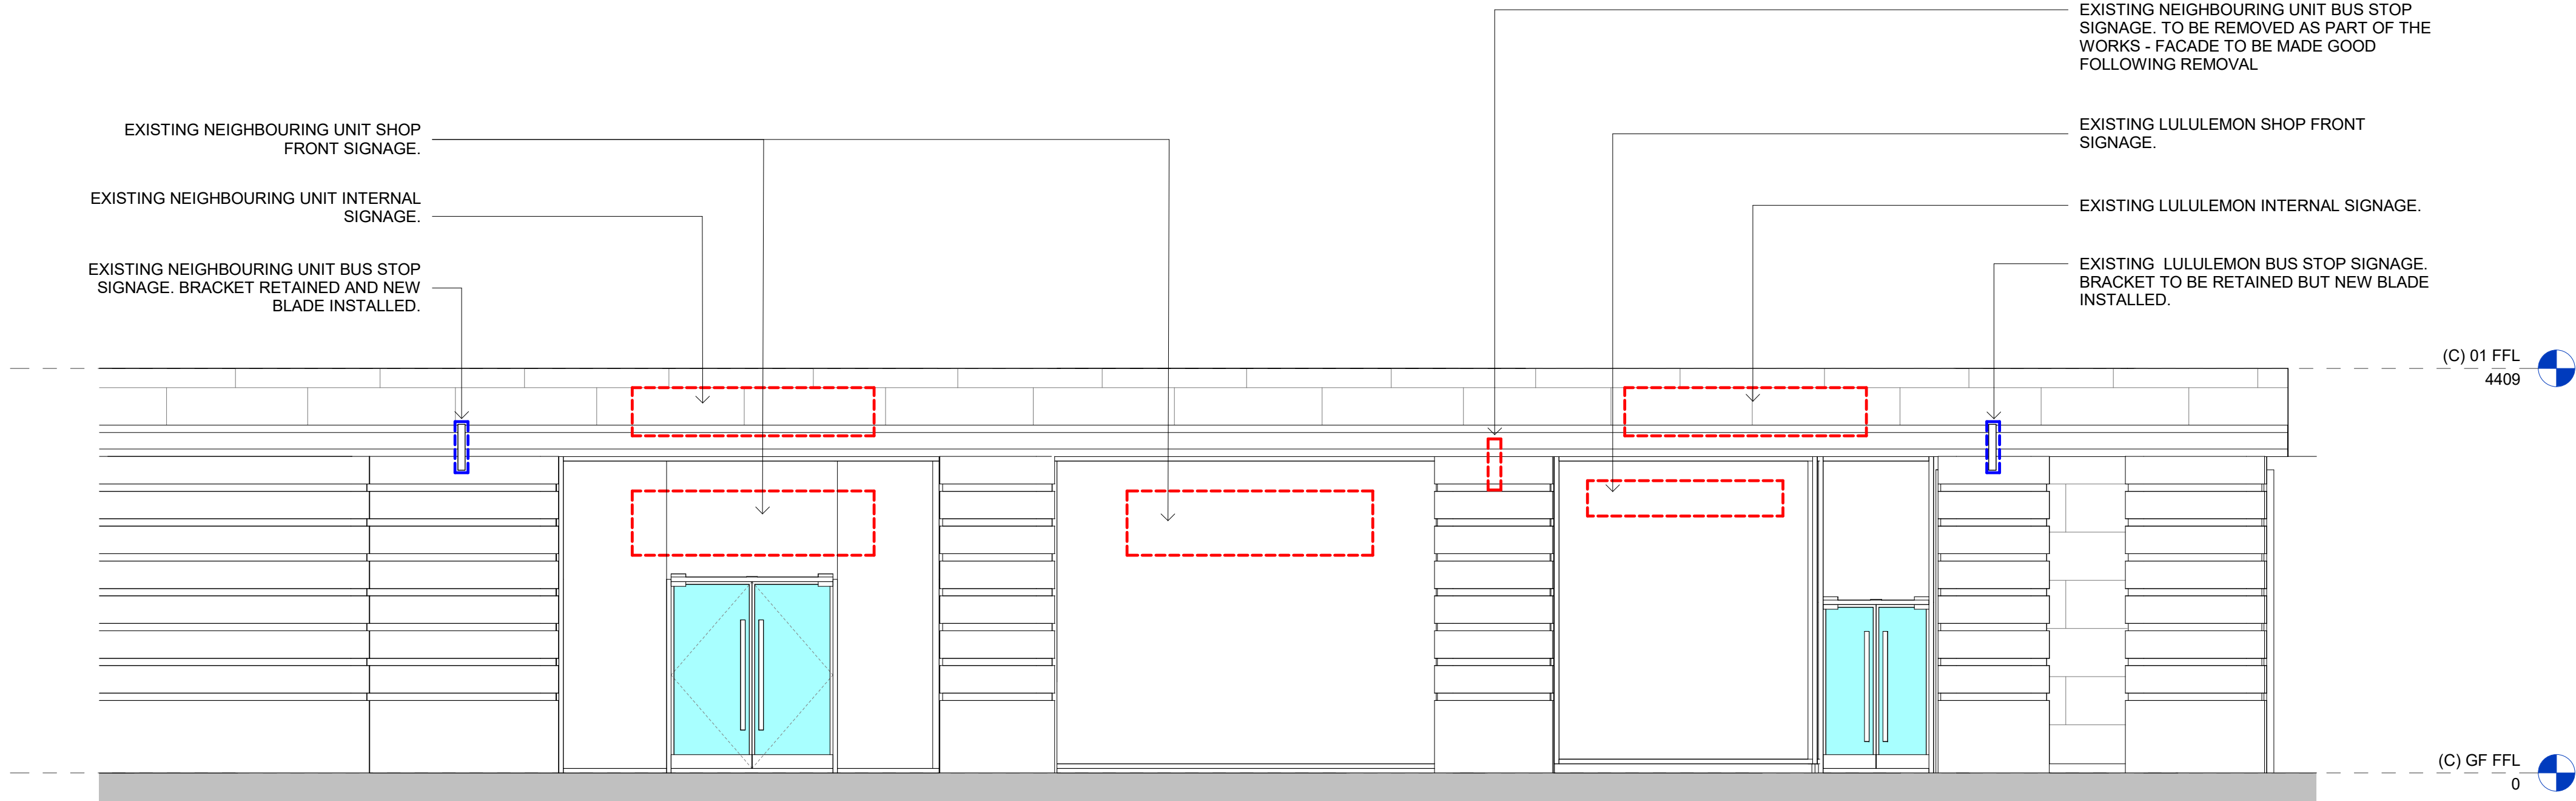

1
01001
(06) EXISTING SHOP FRONT ELEVATION
1 : 50



1-00	25/10/24	ISSUED FOR APPROVAL	LG/JC
Rev	Date	Revision Description	Drw/Chk
Client			
 lululemon			
IDL: Architects			
LONDON 17 Blackfriars Lane St Paul's, London EC4V 6ER +44 (0)20 7248 1234		PRAQUE The Forum, Fifth Floor, Wenceslas Square 19 Prague, 110 00 +42 (0) 72 0279 588	
Idl group Registered in England No.7111665 RIBA Accreditation No.20014346			
Project LULULEMON MANCHESTER EXPANSION 7 ST ANNE SQUARE			
Drawing Title EXISTING SHOP FRONT ELEVATION			
Project No 24-2879			
Scale @A1 1 : 50	Drawn by LG	Checked by JC	
File Identifier 2879-IDL-NA-ZZ-DR-A-06001	[Status - Revision] [3-00]		
Purpose of Issue FOR APPROVAL			