



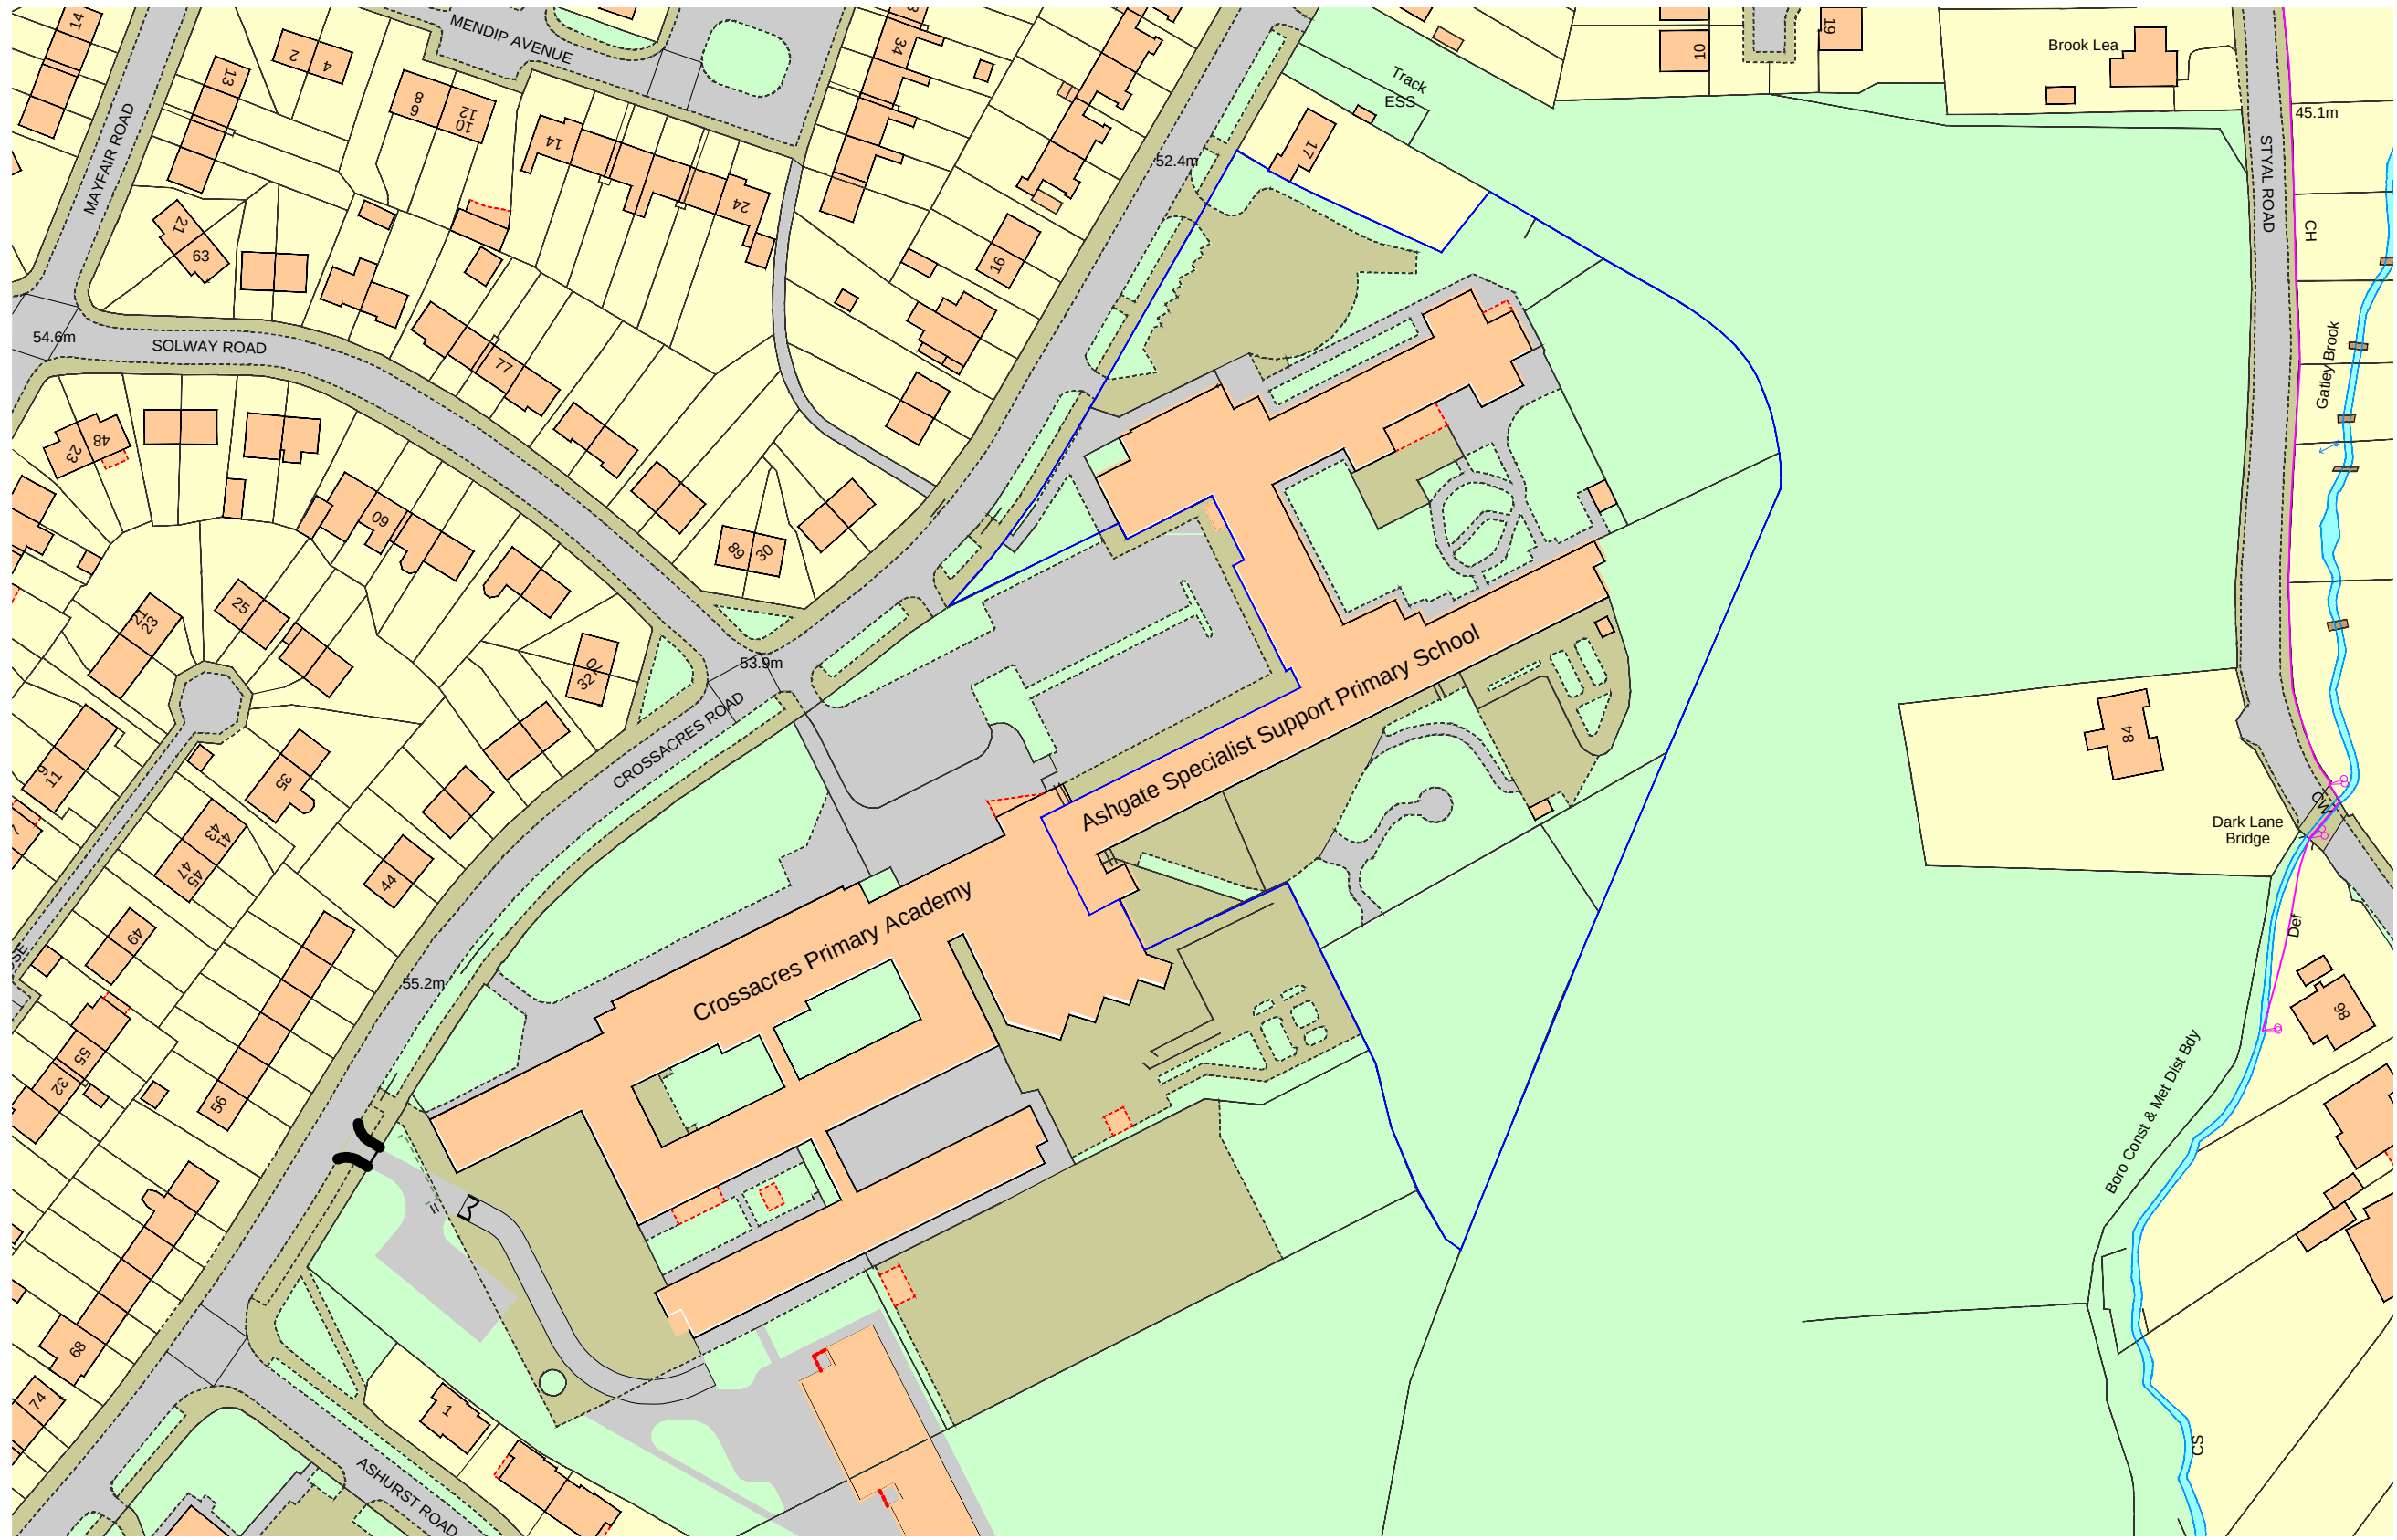


Existing Location & Site Plan

LEGEND
— Site Boundary
Scale: 1/1250

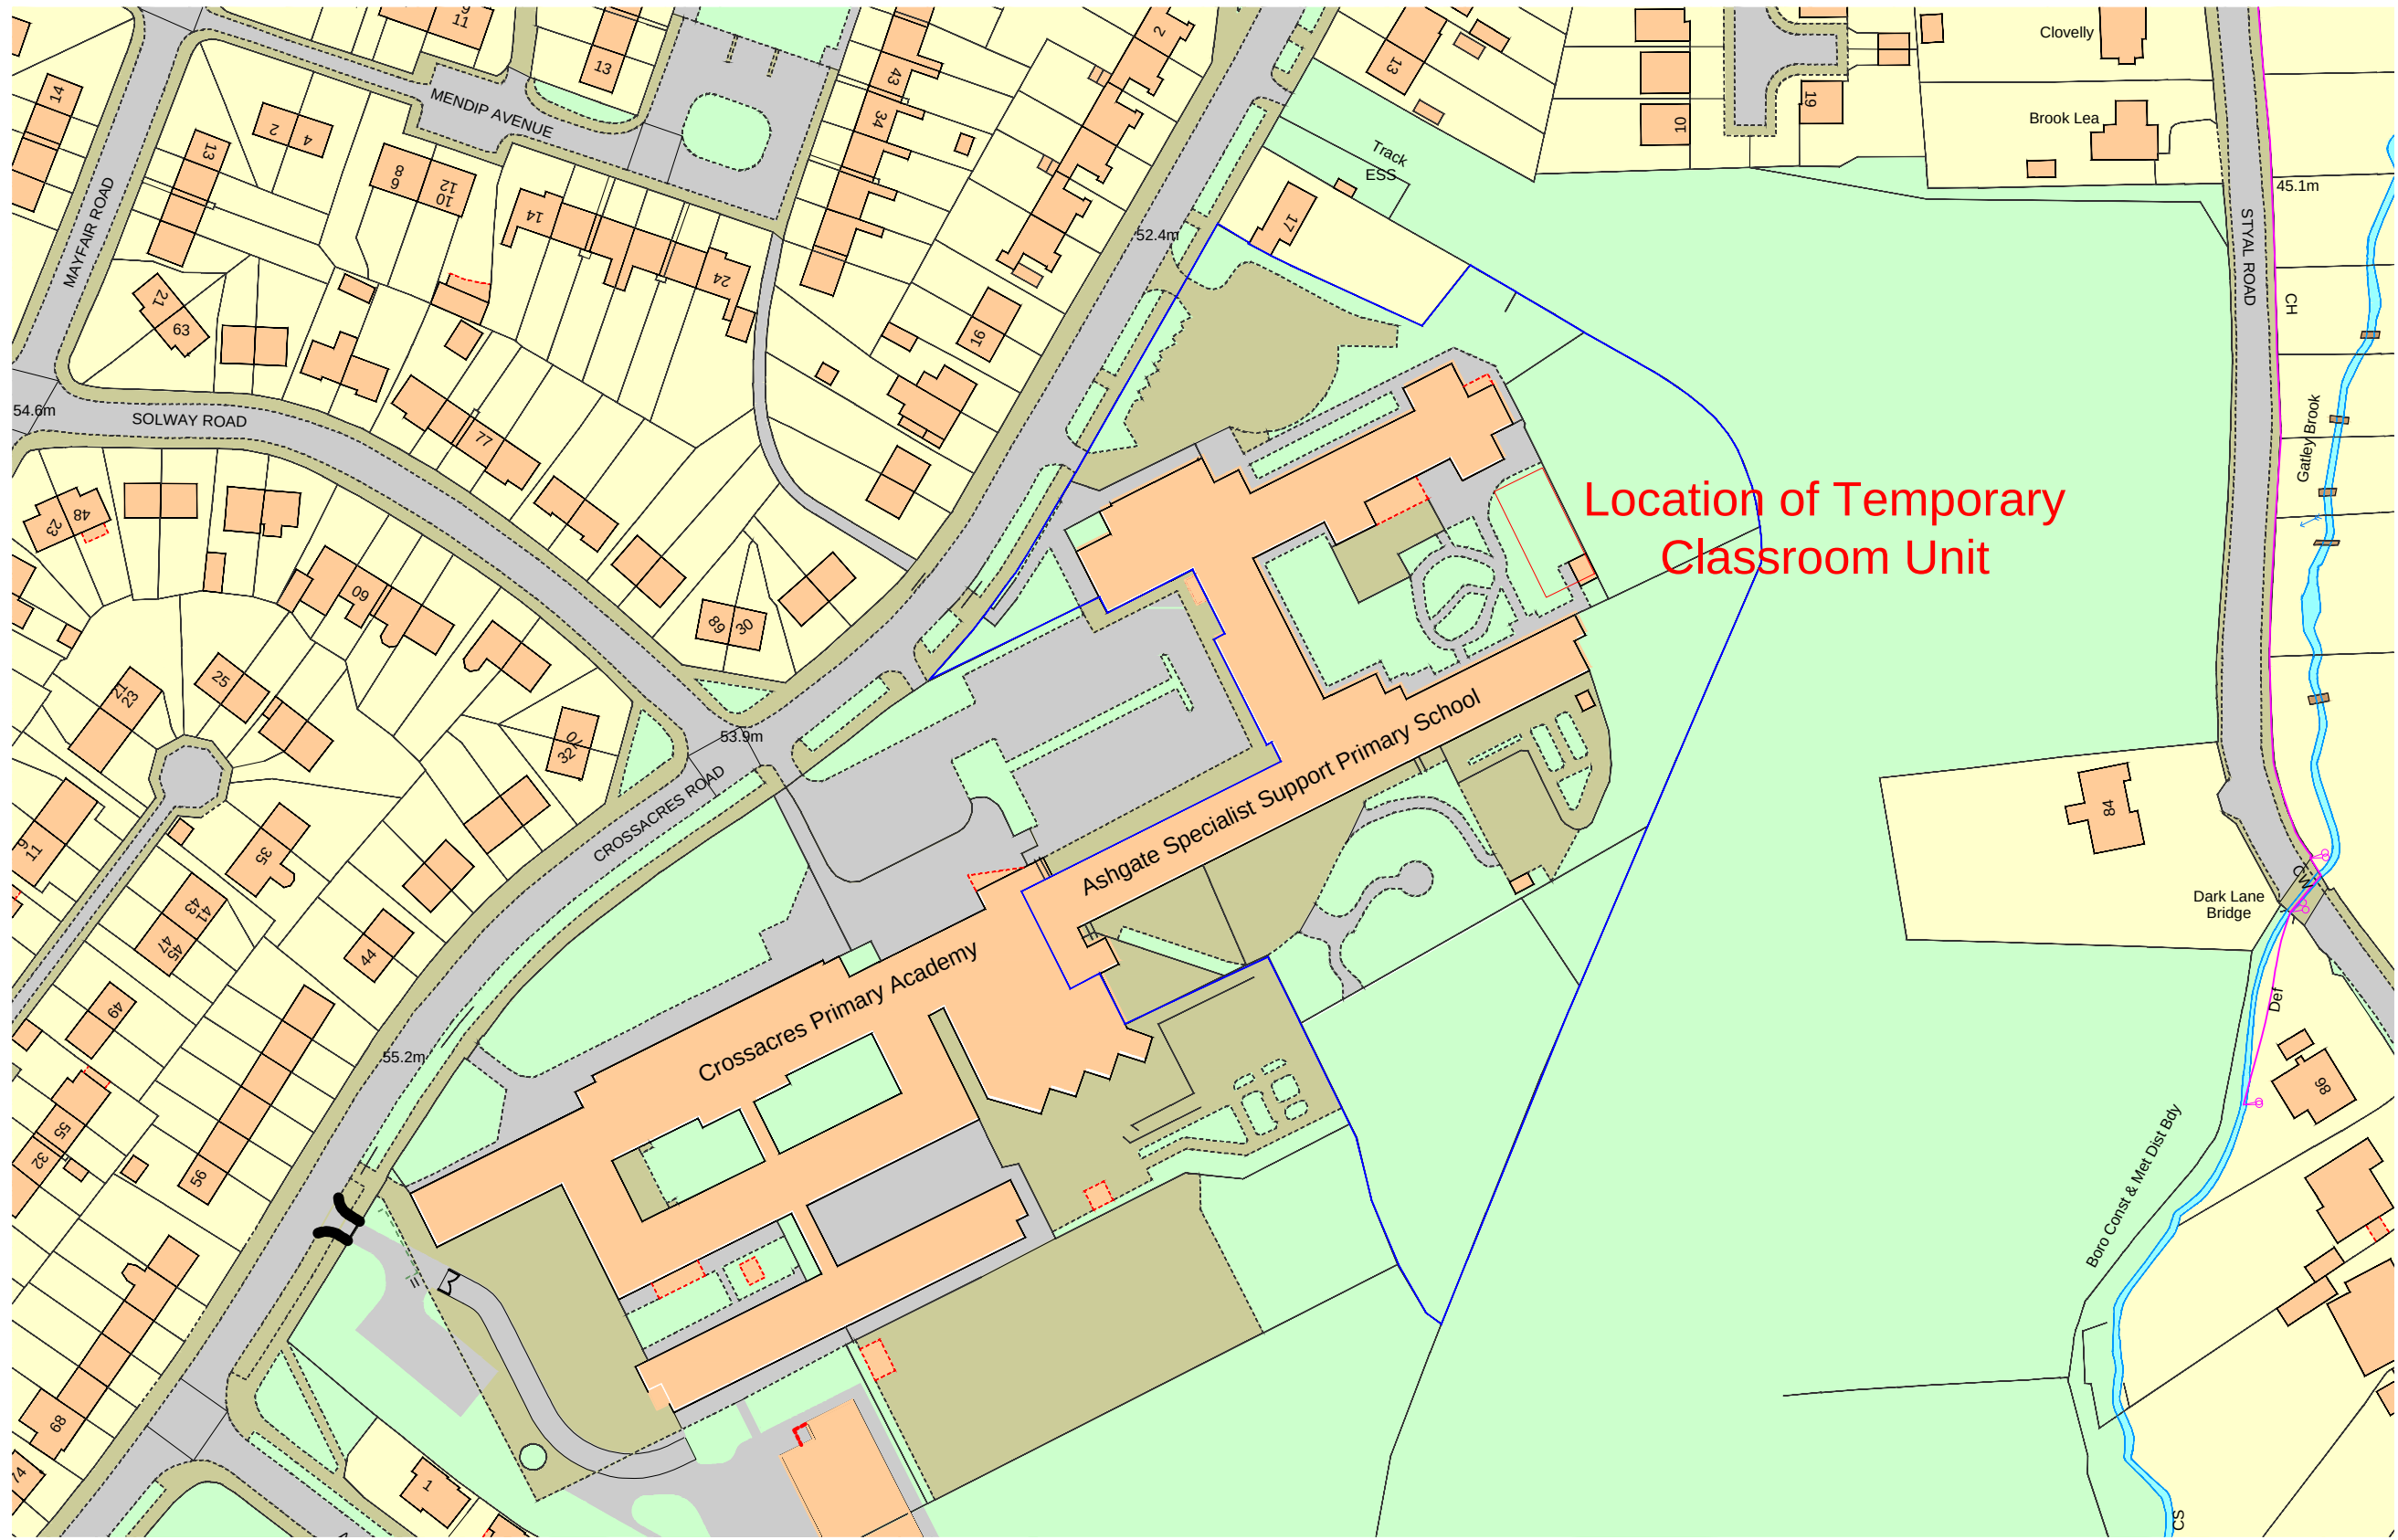


Existing Location & Site Plan including location of Classroom Unit

Scale: 1/1250

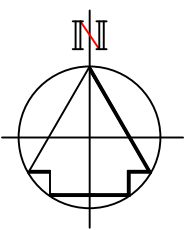

No part of this drawing or data file may be reproduced without prior written permission of the Manchester City Council or approved representative.
Contains OS data © Crown copyright and database 2018. Ordnance Survey 100019568.
1:500
0 10m 20m 30m 40m 50m

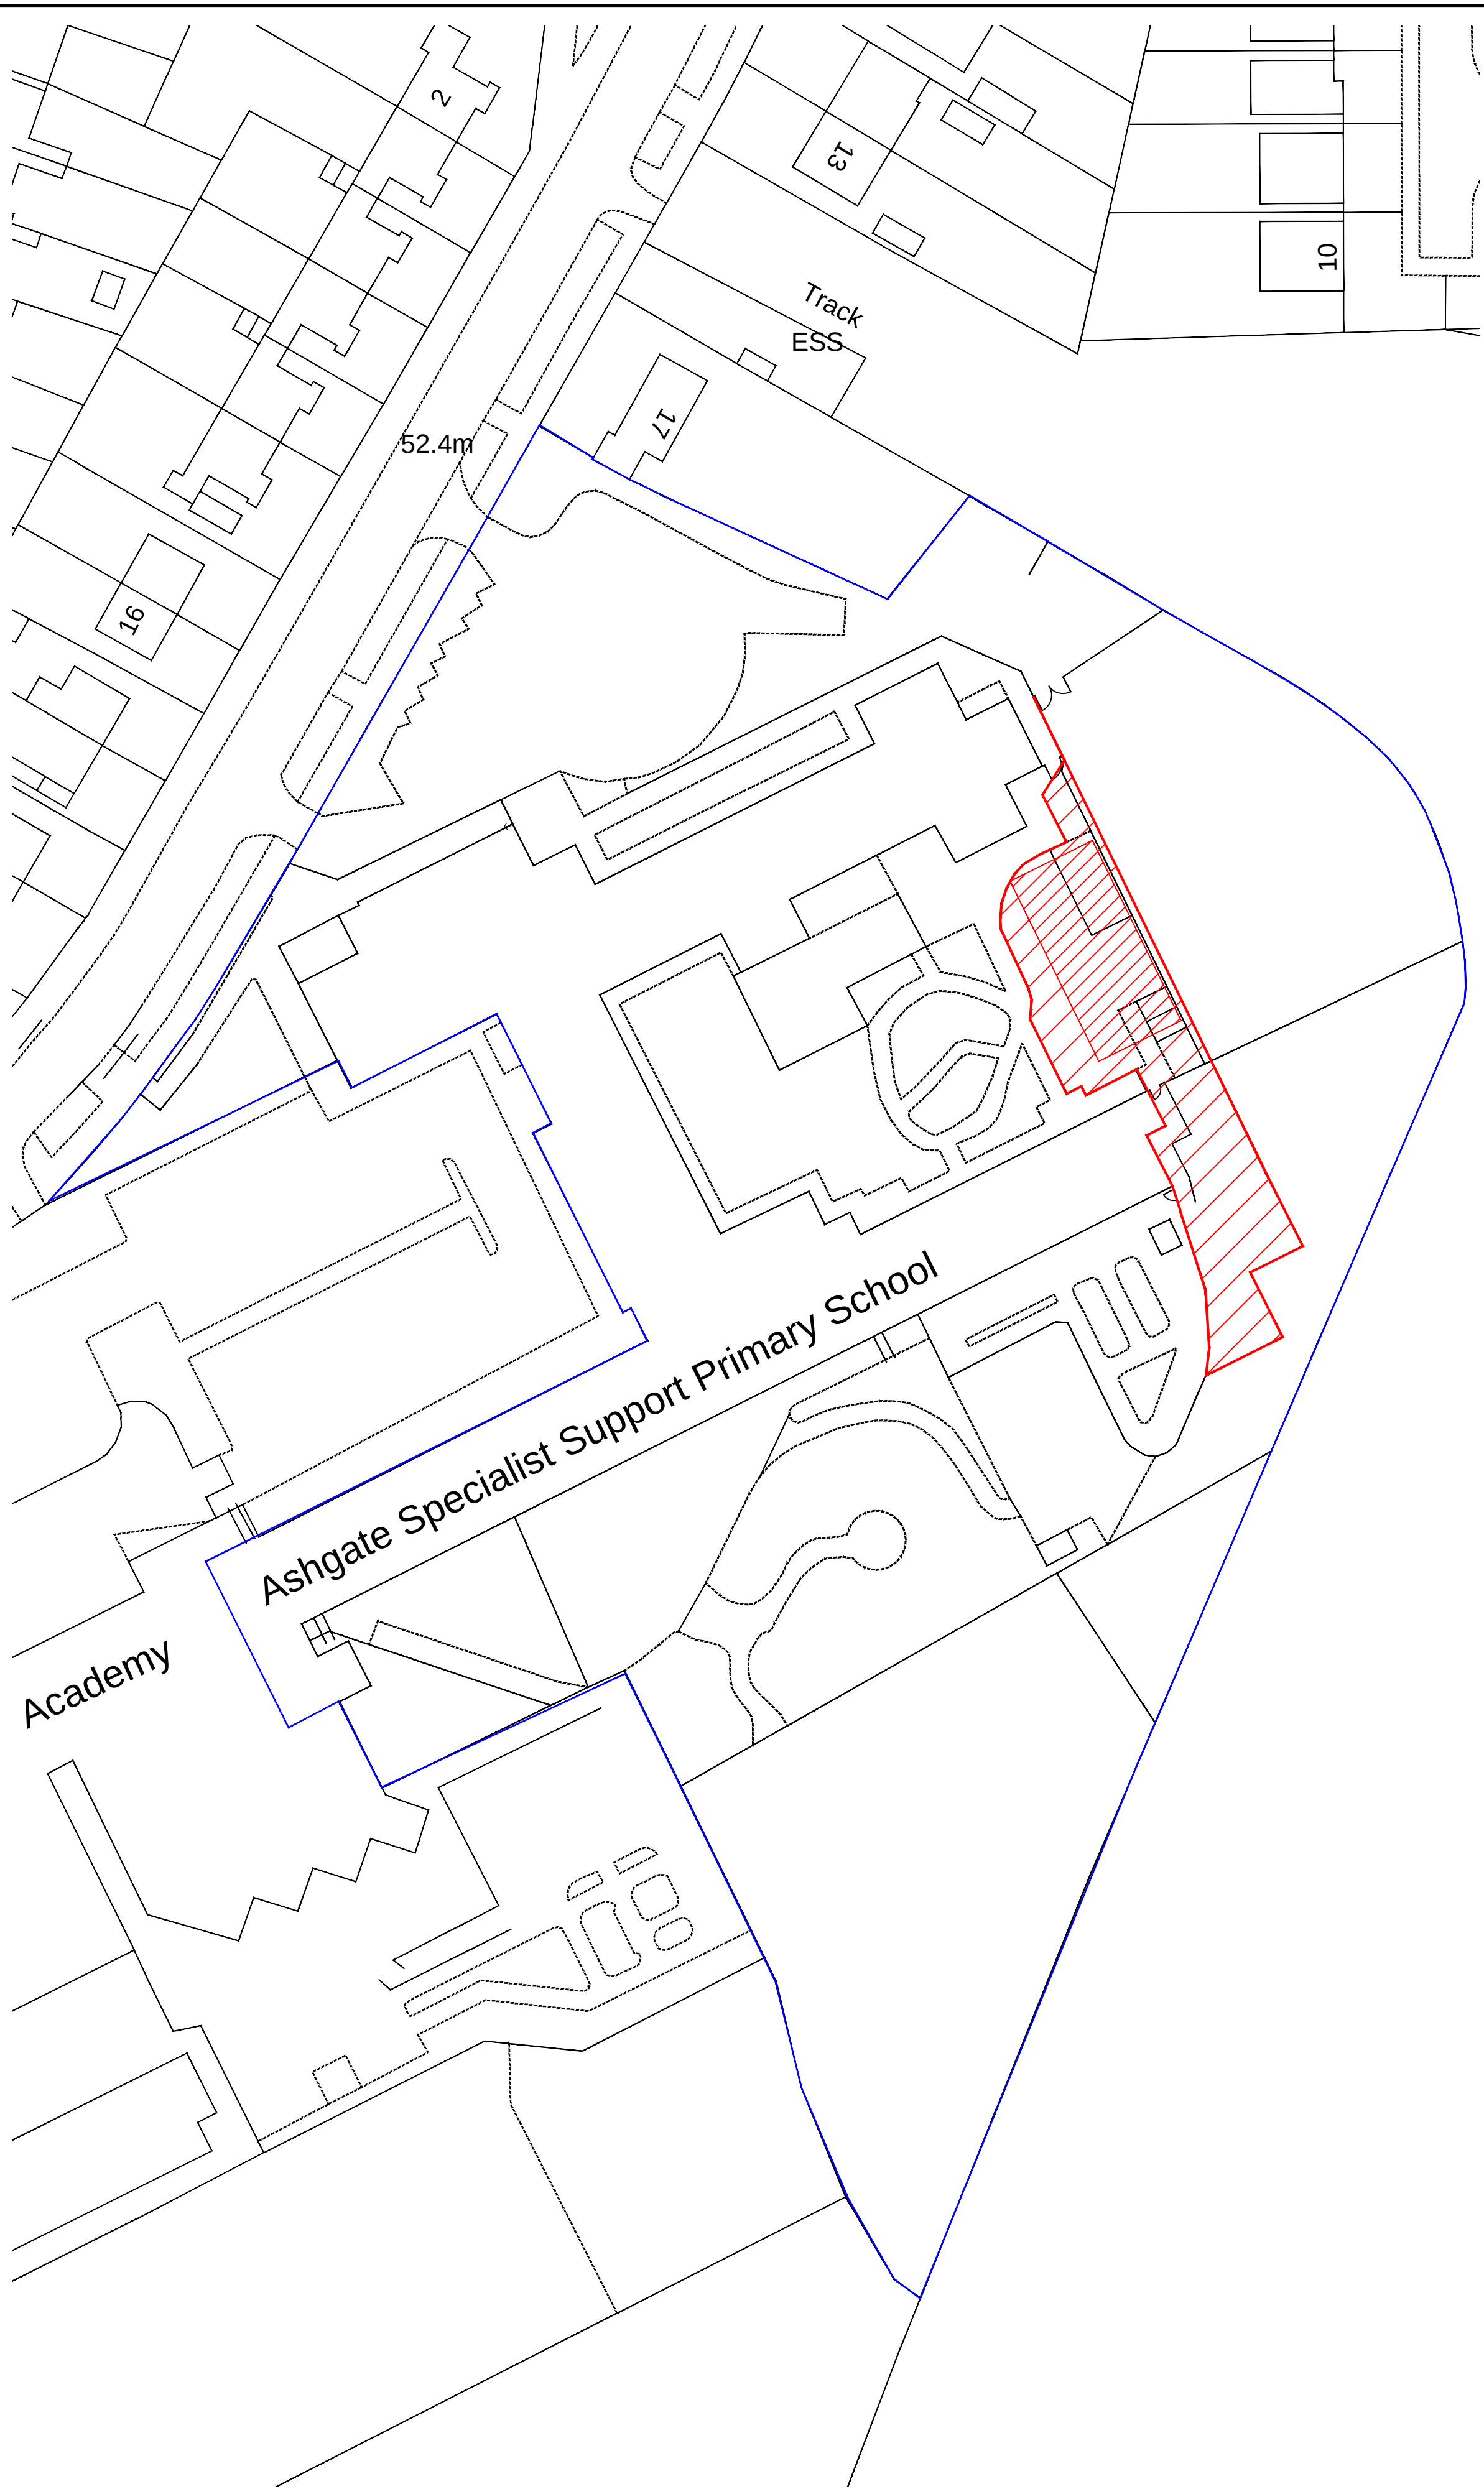

Site Plan - Proposed Location of Development

(Refer to drawing P003 for details of the proposal.)

Scale: 1/500



Capital Programmes Division
Manchester City Council
PO Box 532, Town Hall
Manchester
M60 2LA

DRAWING STATUS

PROPERTY TITLE
Ashgate Specialist Support Primary School
Crosssacres Road, Wythenshawe
M22 5DR

UPRN 000077227101-ASH DFE NO. -

PROJECT TITLE
Temporary Classroom Provision

DRAWING TITLE
Location and Site Plan

JOB NO. ED44590 DATE 07/06/19 REV -

SCALE As noted @ A1 AUTHOR CS CHECKED BY CS APPROVED BY

DRAWING NO. P001