


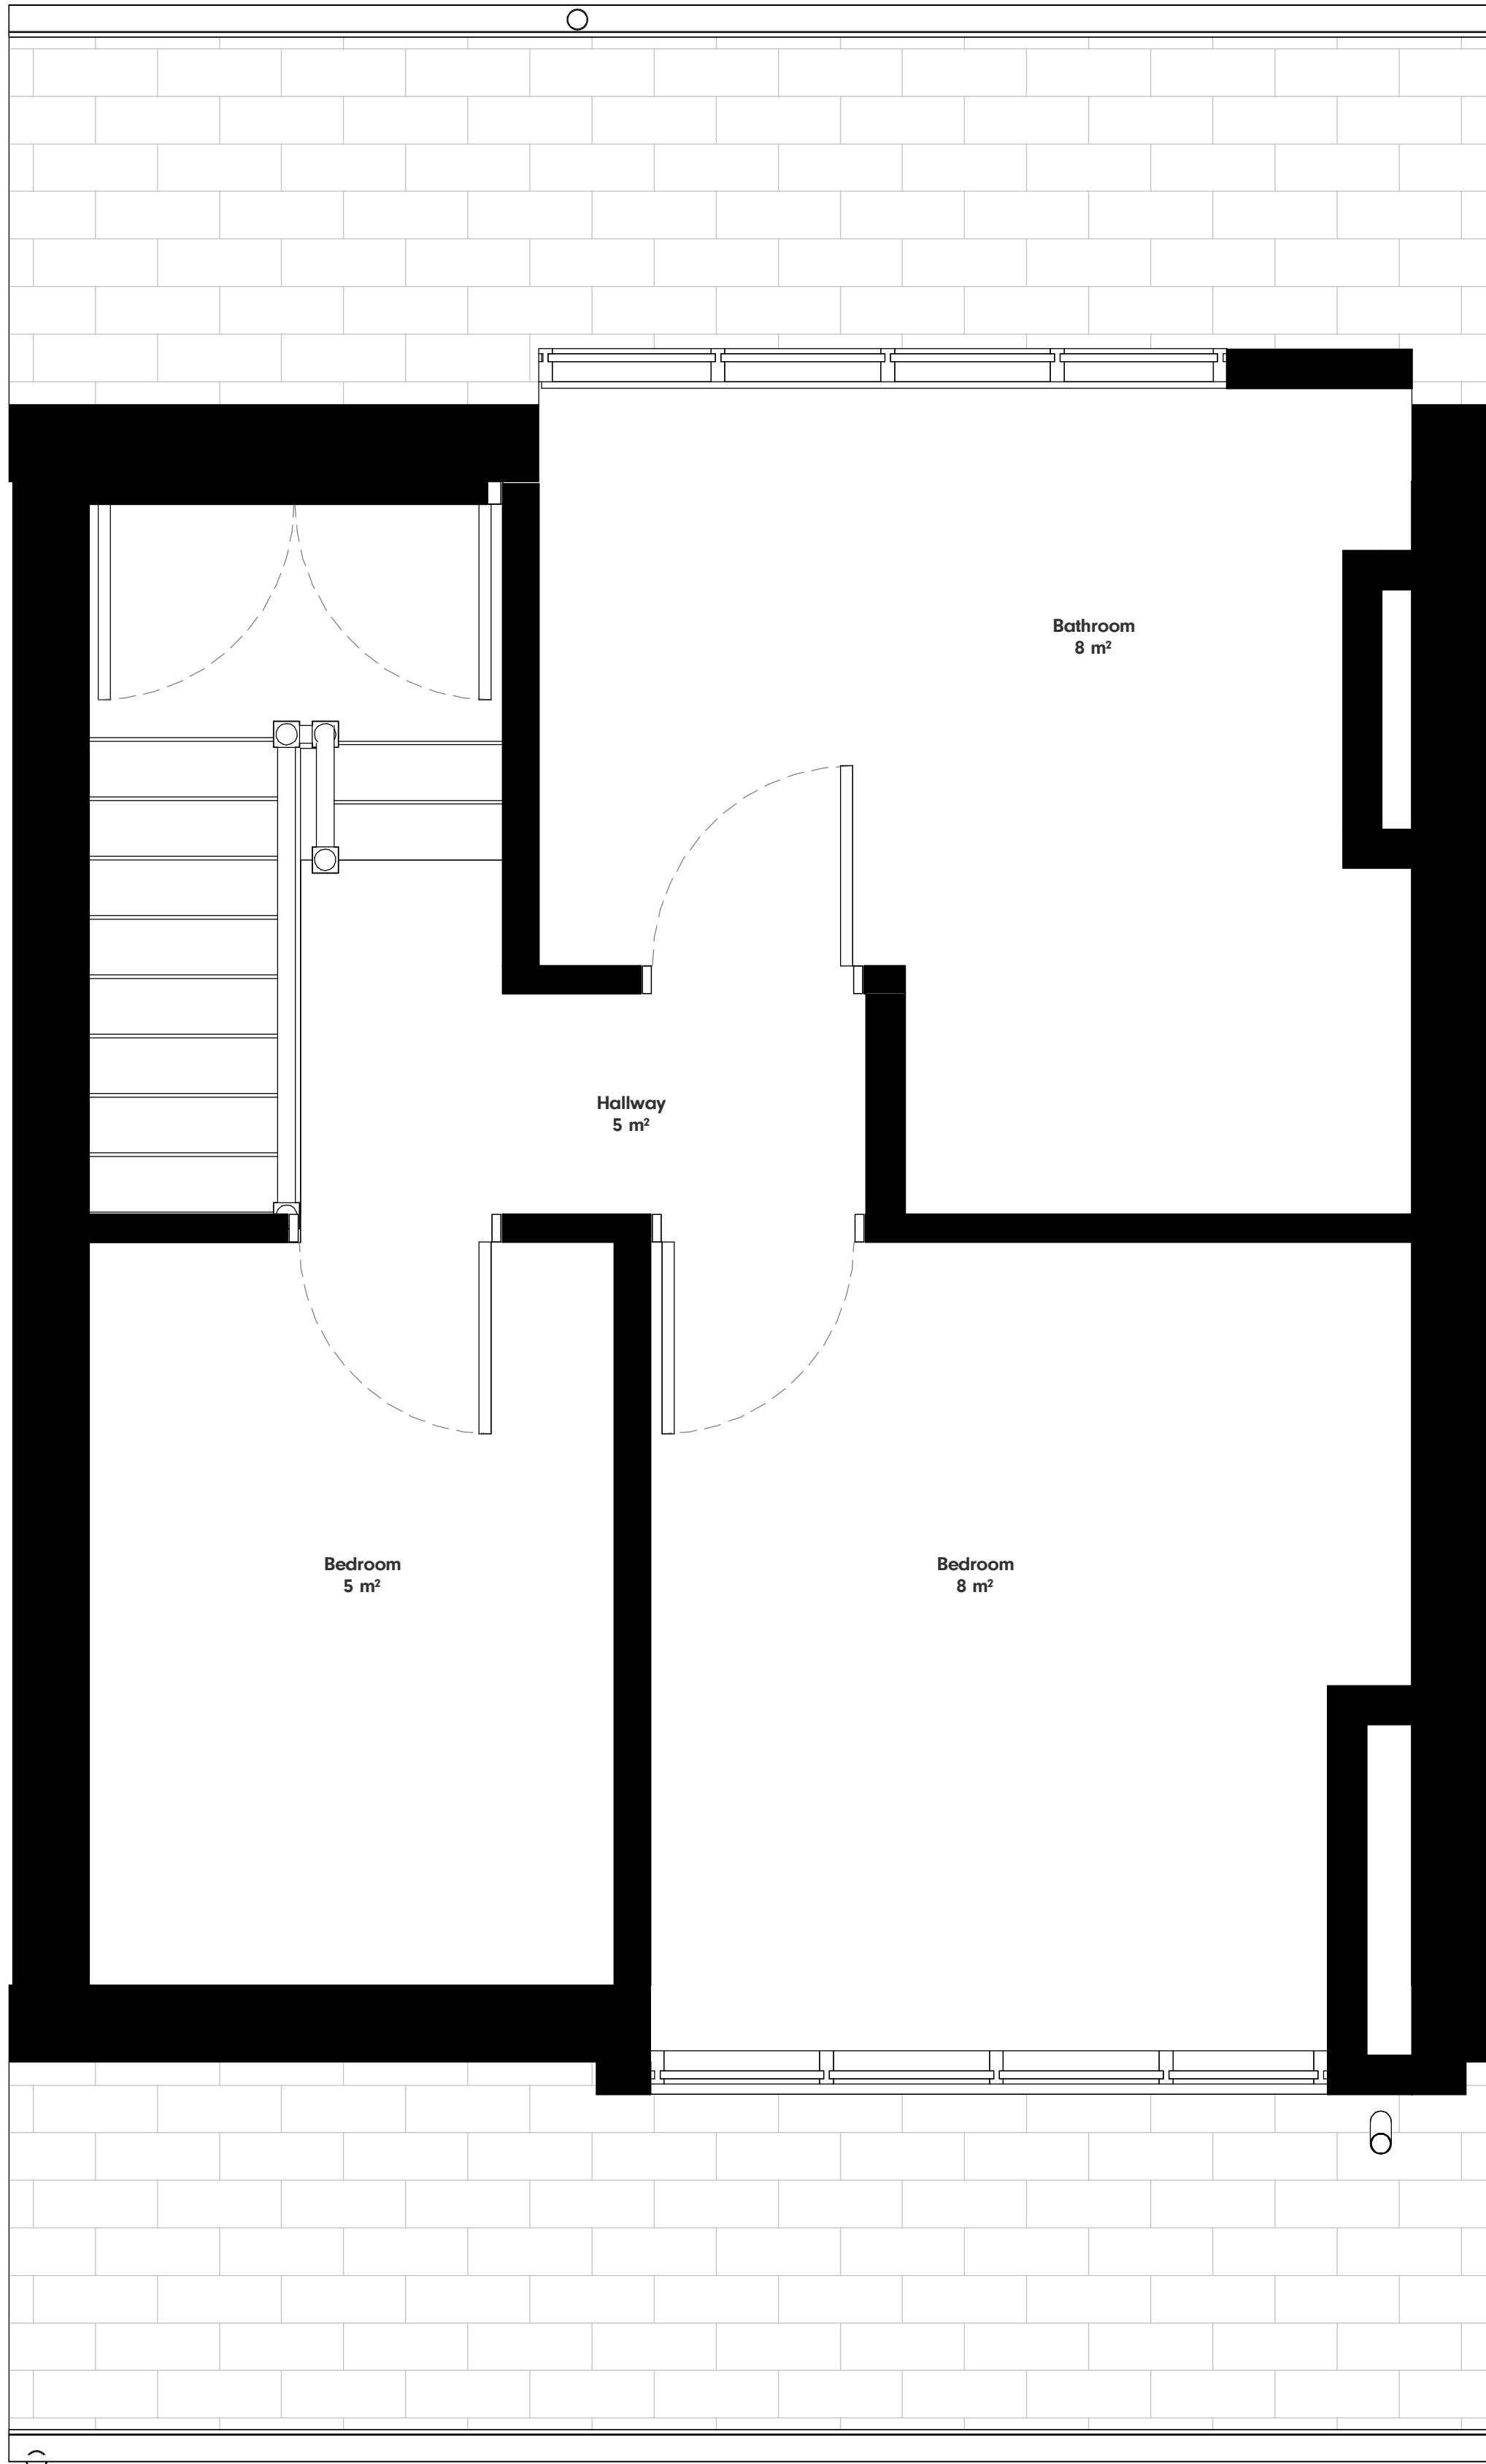


Existing Attic Plan

1 : 20




SCALE 1 : 20

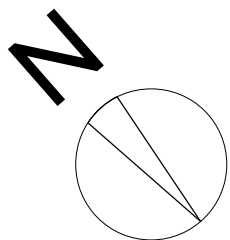


Existing North East Elevation

1 : 50

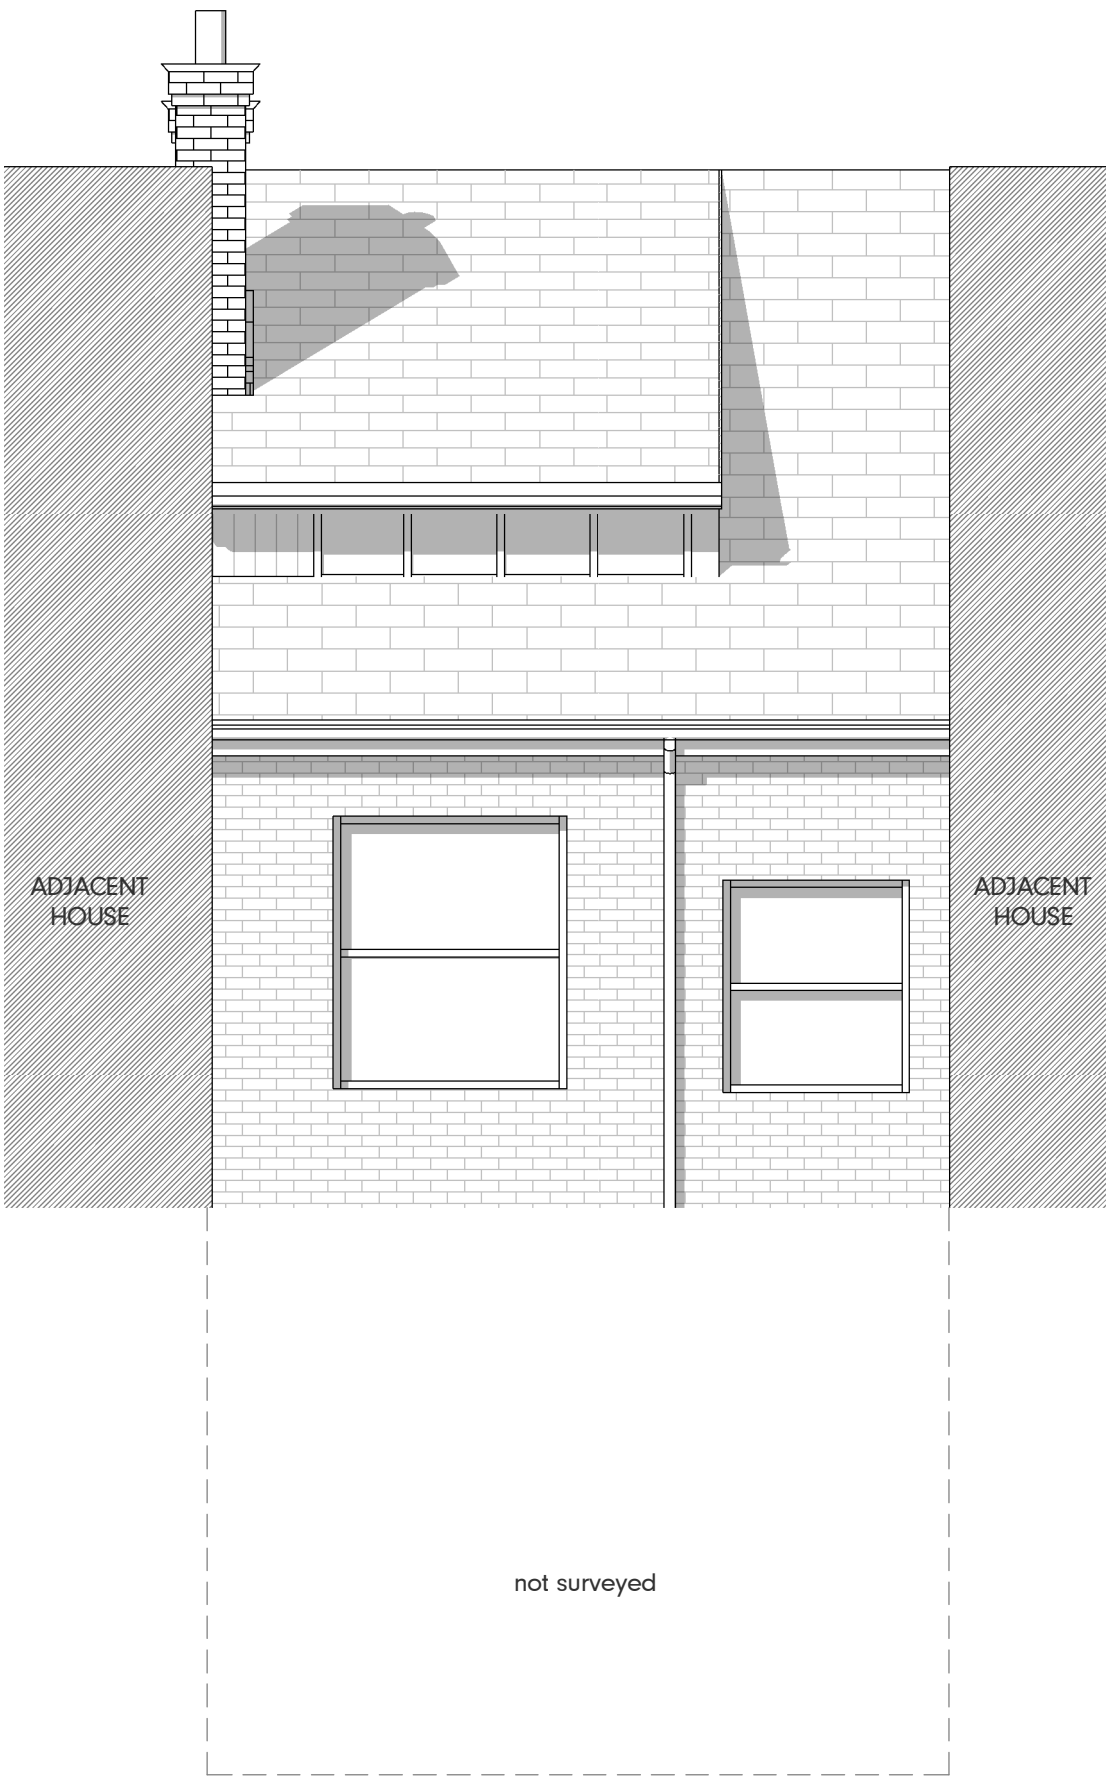

Existing South West Elevation

1 : 50

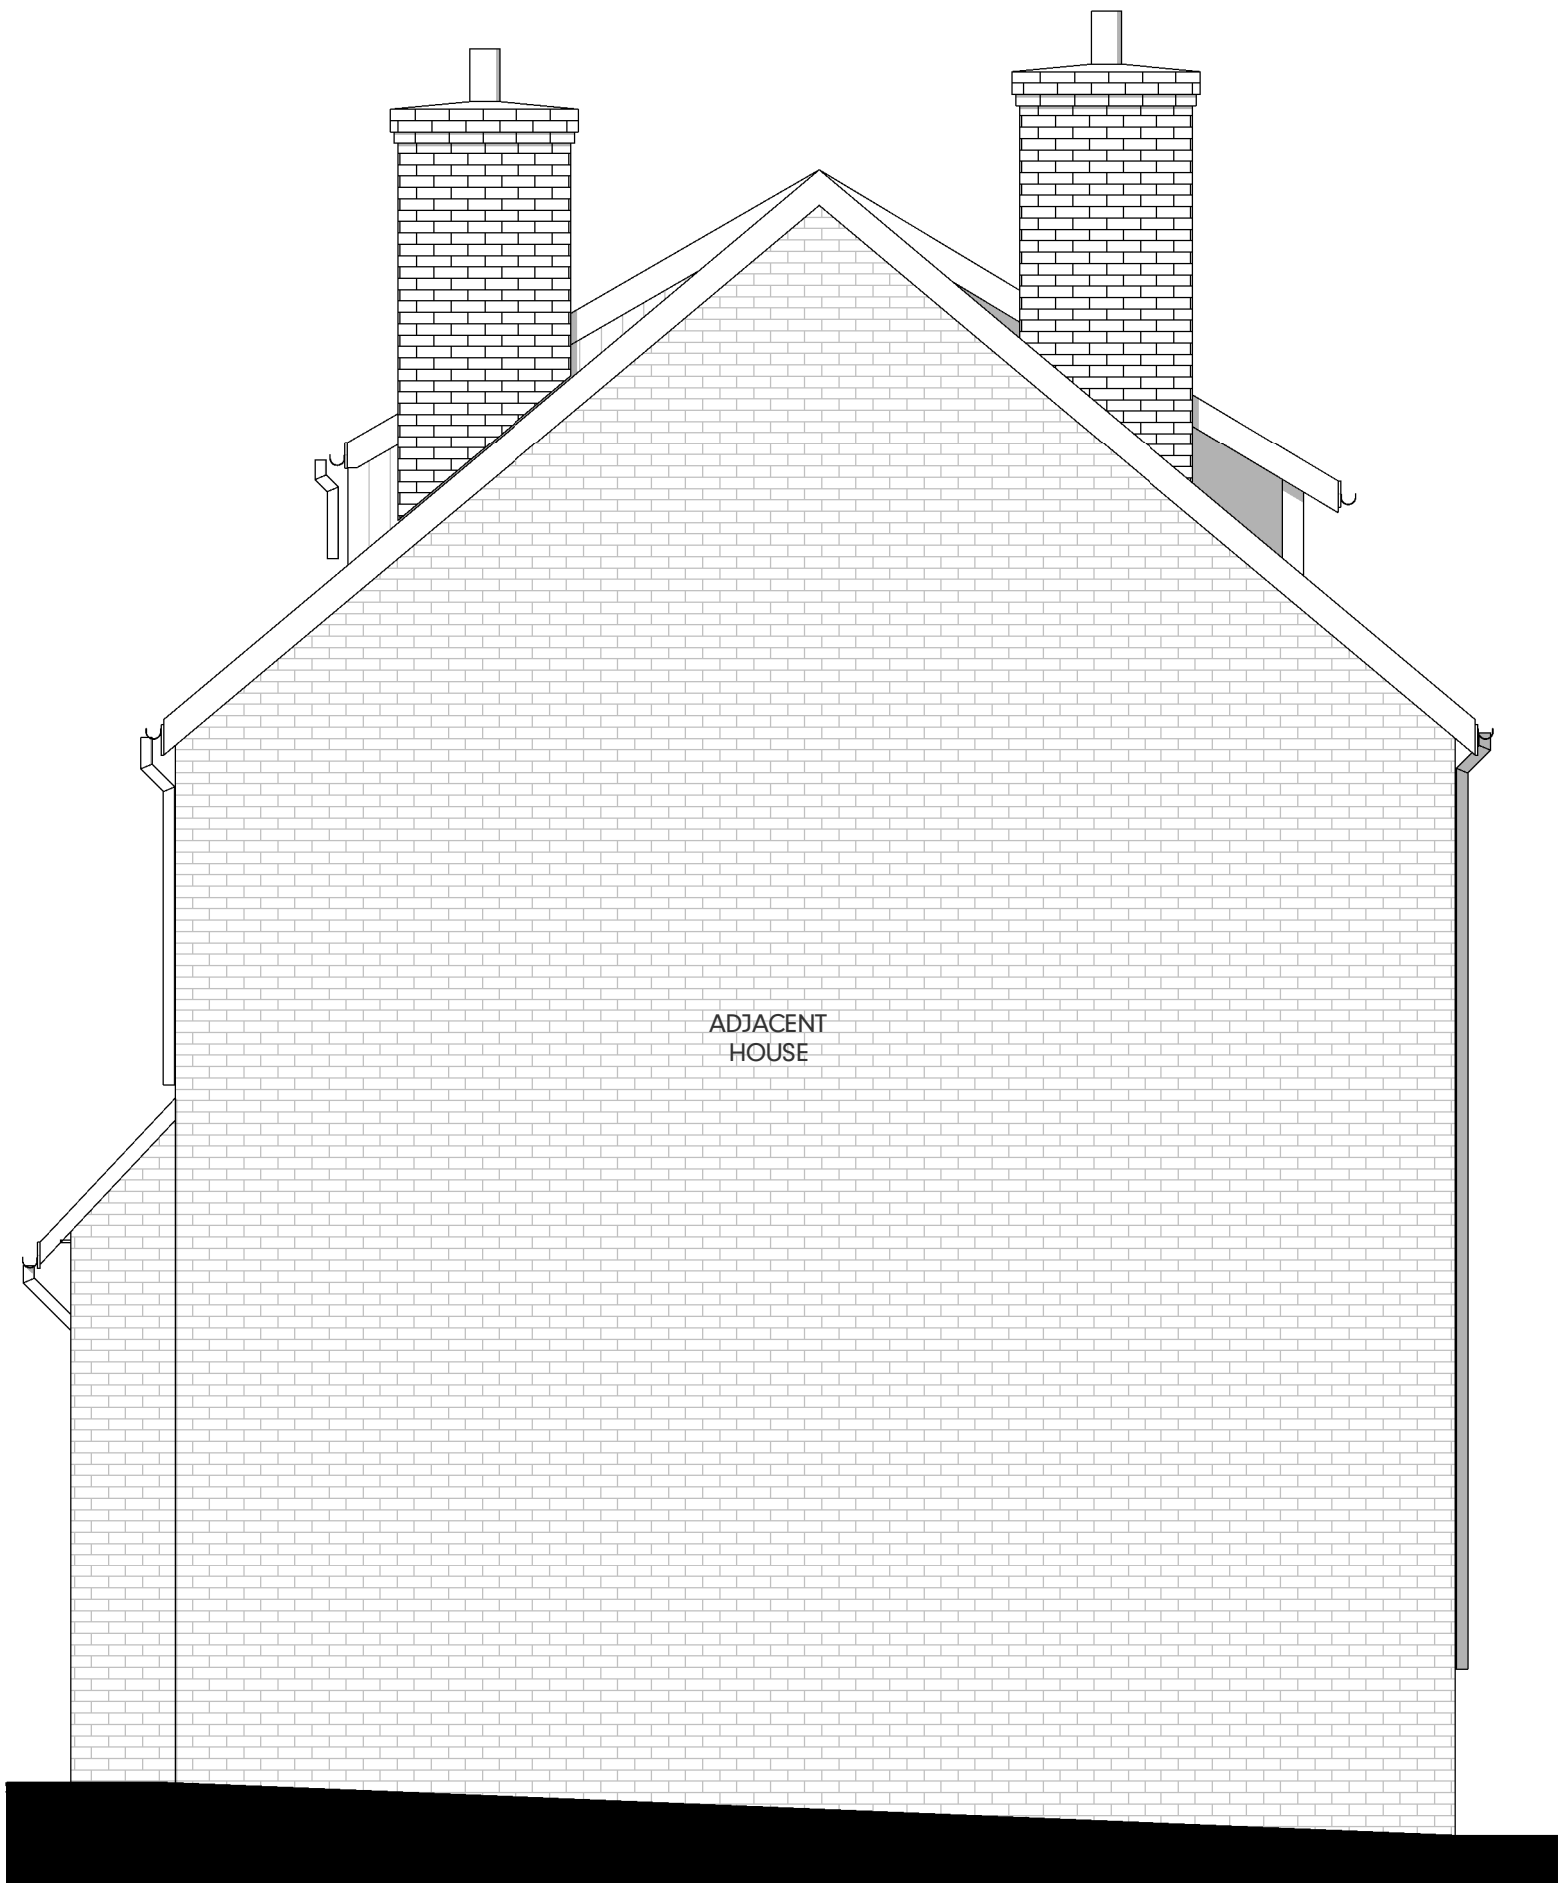

Existing Side Elevation 1

1 : 50



Existing Side Elevation 2

1 : 50

Status

PLANNING

Ref	Hazard Identification	Date
P1	FIRST ISSUE	DK 01.07.2024
Ref	Revision	By Date

This drawing is © Architecture Unknown Limited and is not to be copied, reproduced or re-distributed either in whole or in part without the prior written permission of the originator.

The originator shall have no responsibility for any liability, loss, cost, damage or expense arising from or relating to any use of this document other than for its intended purpose on this project.

This drawing shall be read in conjunction with all other relevant drawings, specifications and associated documentation. Any discrepancies, errors or omissions are to be reported to the originator before proceeding with work.

All dimensions are to be checked on site by the contractor prior to proceeding with any work.

AU?

Wellington House, Pollard St E,
Manchester M40 7FS
info@architectureunknown.co.uk
0789 401 2780

Sheet:
EXISTING ATTIC FLOOR PLAN AND
ELEVATIONS

Client:
JENNIE FARR

Project:
33 BAMFORD ROAD, DIDSBURY,
MANCHESTER

Drawn by: DK	Date: JULY 24	Size: A1
Checked by: AU	Date: JULY 24	
Scale: As indicated	Drawing no: 24.169.301	Rev: P1

This drawing is © Architecture Unknown Limited and is not to be copied, reproduced or re-distributed either in whole or in part without the prior written permission of the originator.

The originator shall have no responsibility for any liability, loss, cost, damage or expense arising from or relating to any use of this document other than for its intended purpose on this project.

This drawing shall be read in conjunction with all other relevant drawings, specifications and associated documentation. Any discrepancies, errors or omissions are to be reported to the originator before proceeding with work.

All dimensions are to be checked on site by the contractor prior to proceeding with any work.

AU?

Wellington House, Pollard St E,
Manchester M40 7FS
info@architectureunknown.co.uk
0789 401 2780

Sheet:
EXISTING ATTIC FLOOR PLAN AND
ELEVATIONS

Client:
JENNIE FARR

Project:
33 BAMFORD ROAD, DIDSBURY,
MANCHESTER

Drawn by: DK	Date: JULY 24	Size: A1
Checked by: AU	Date: JULY 24	
Scale: As indicated	Drawing no: 24.169.301	Rev: P1