

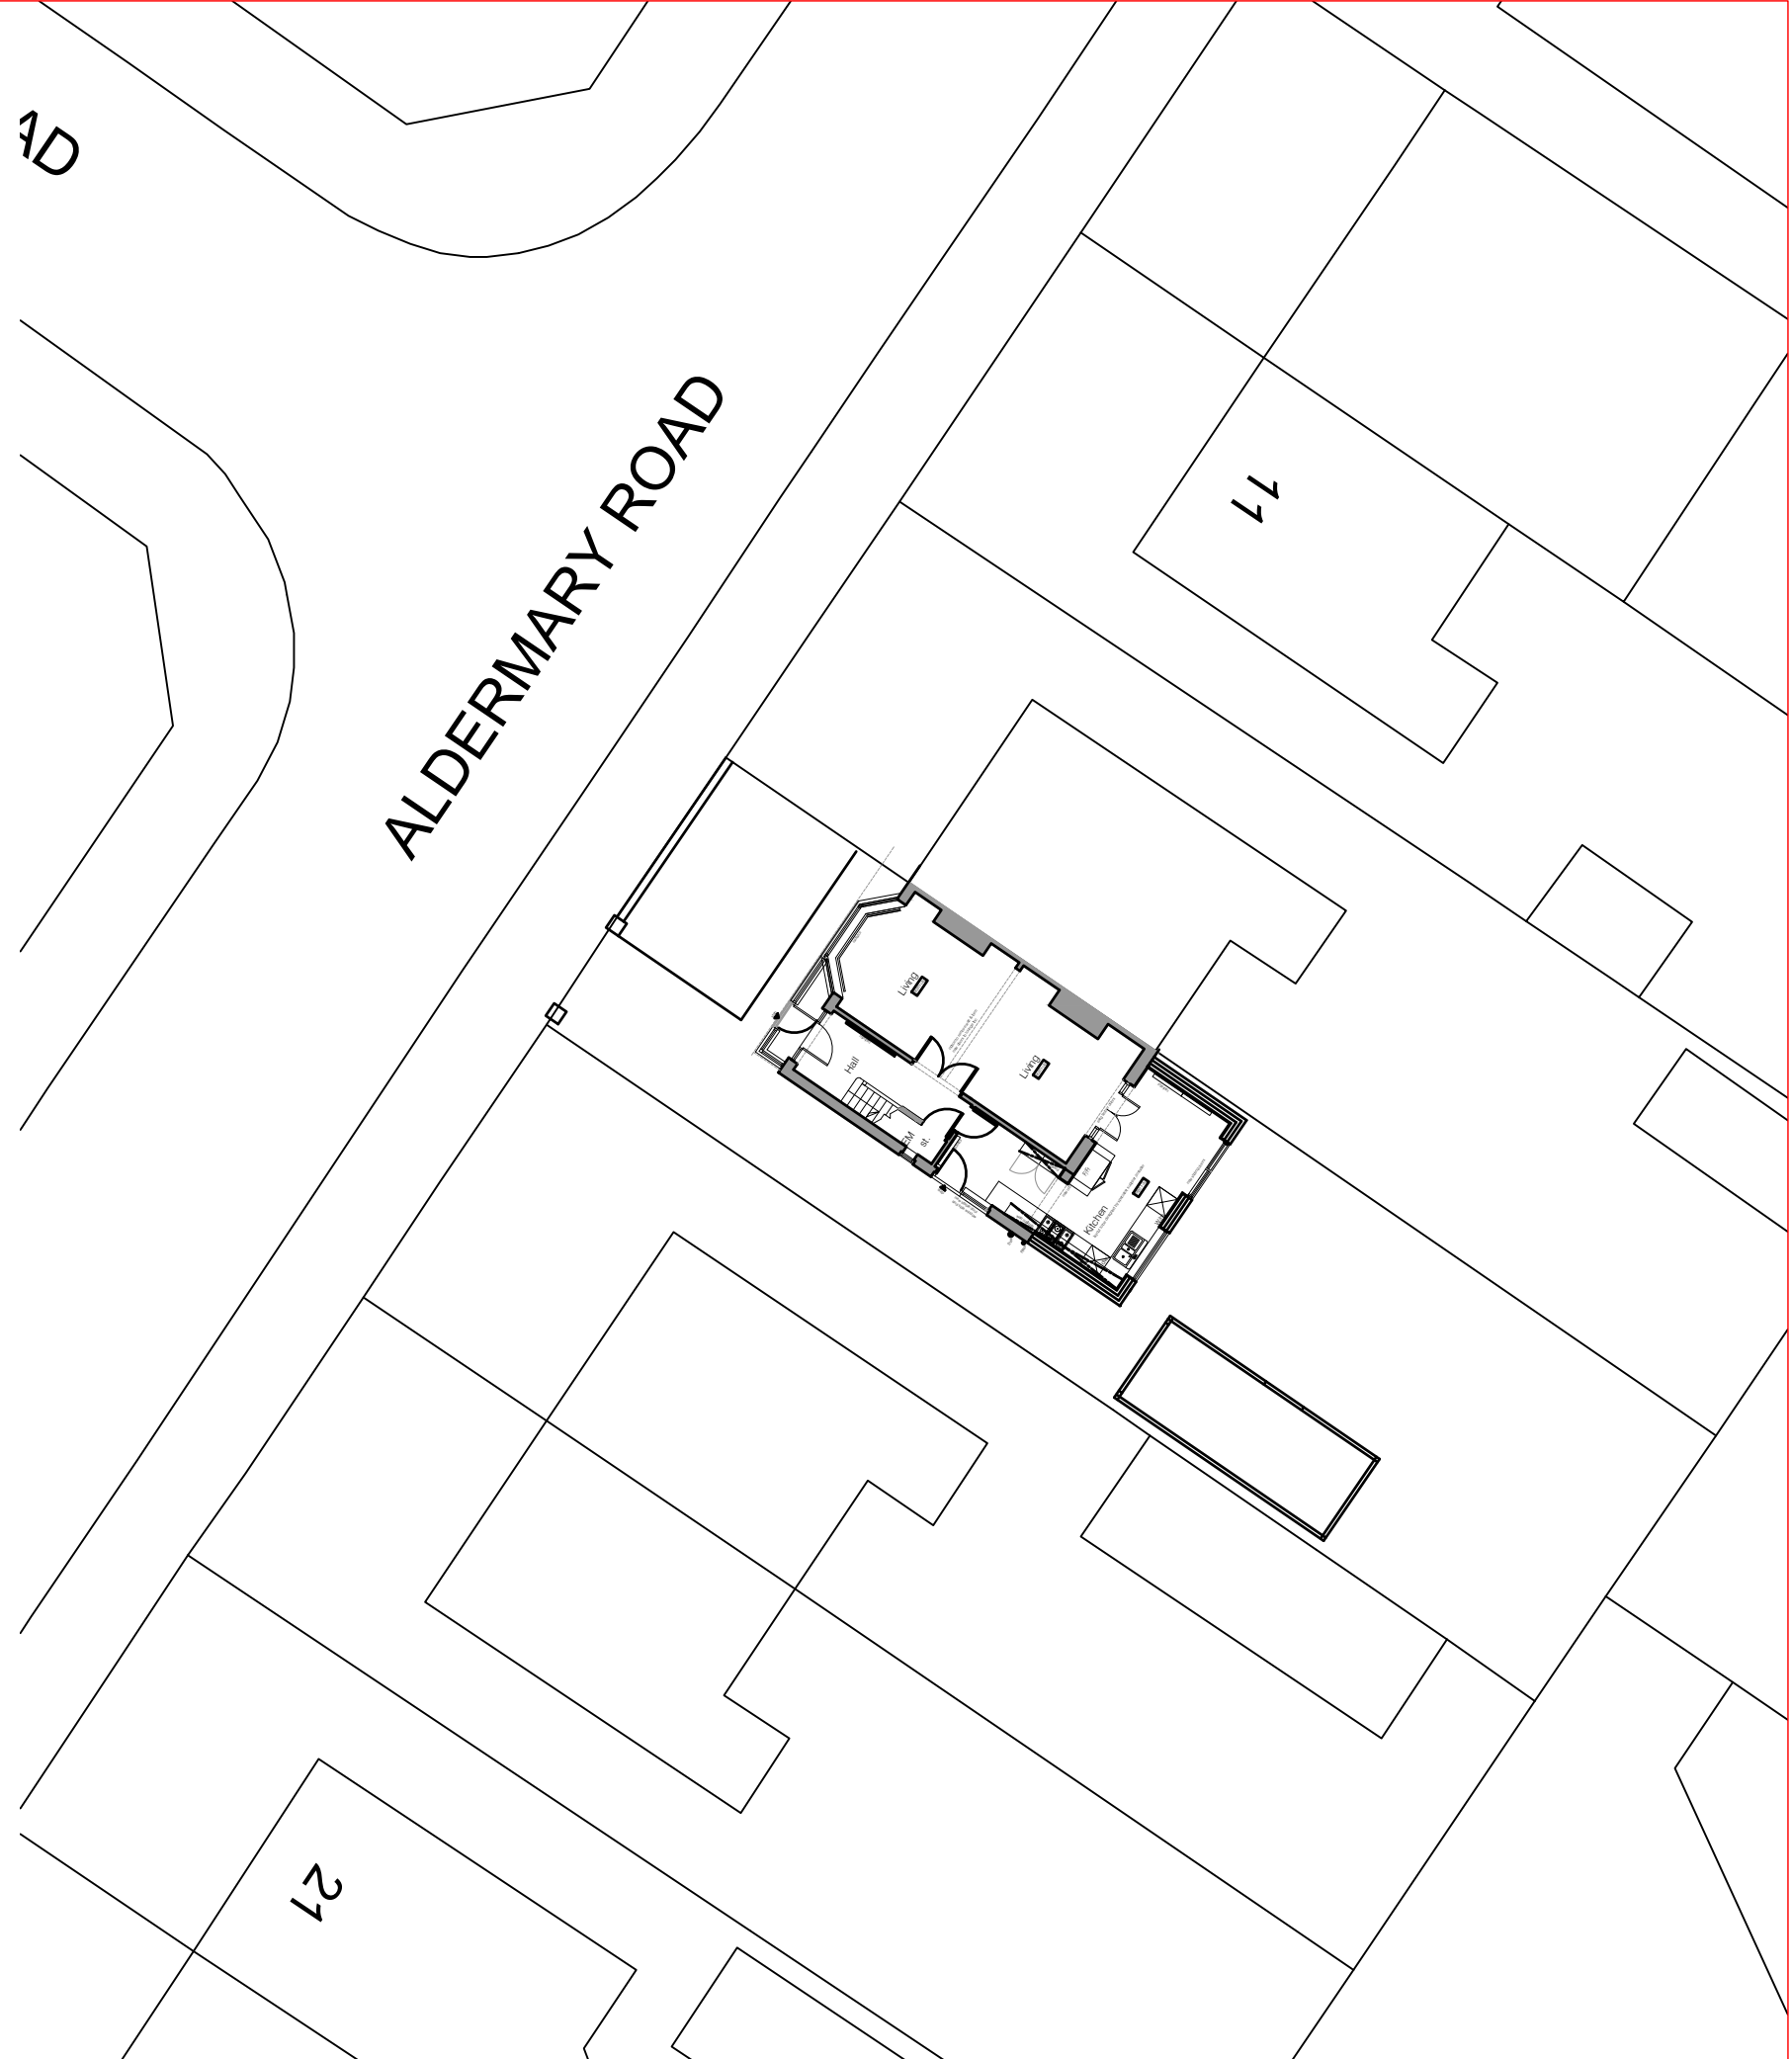
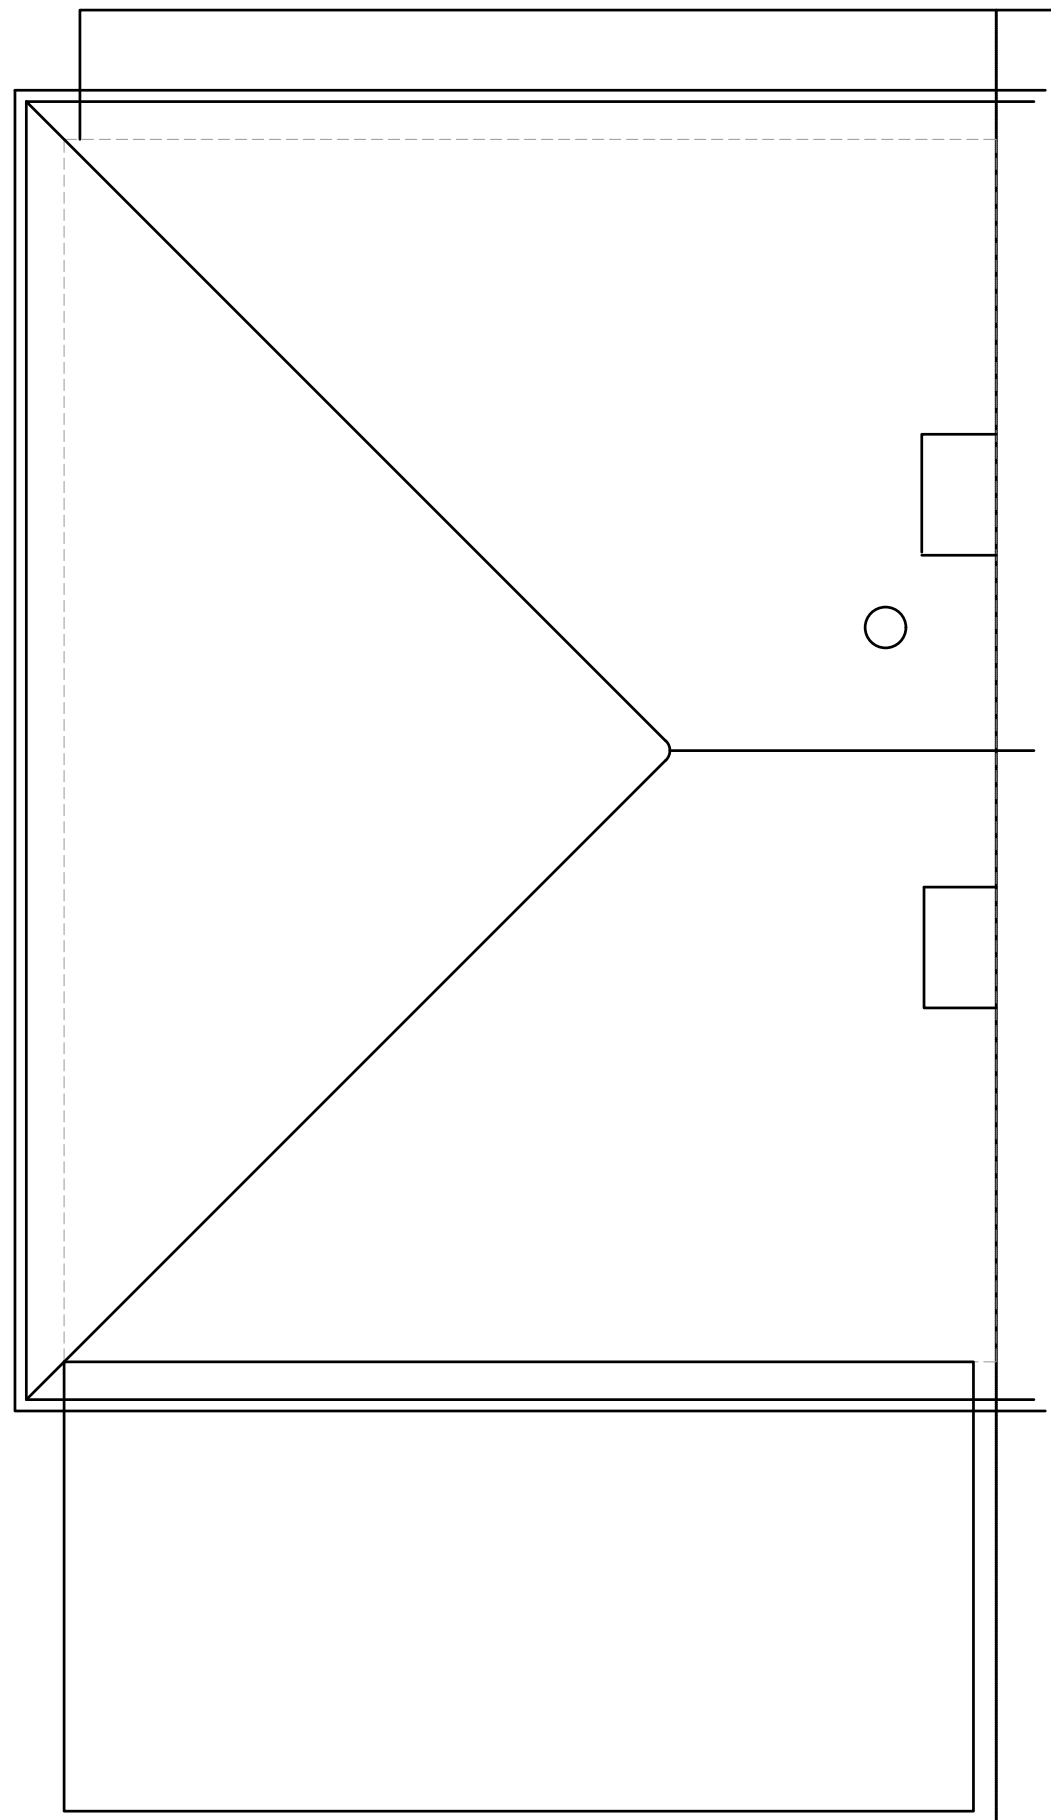
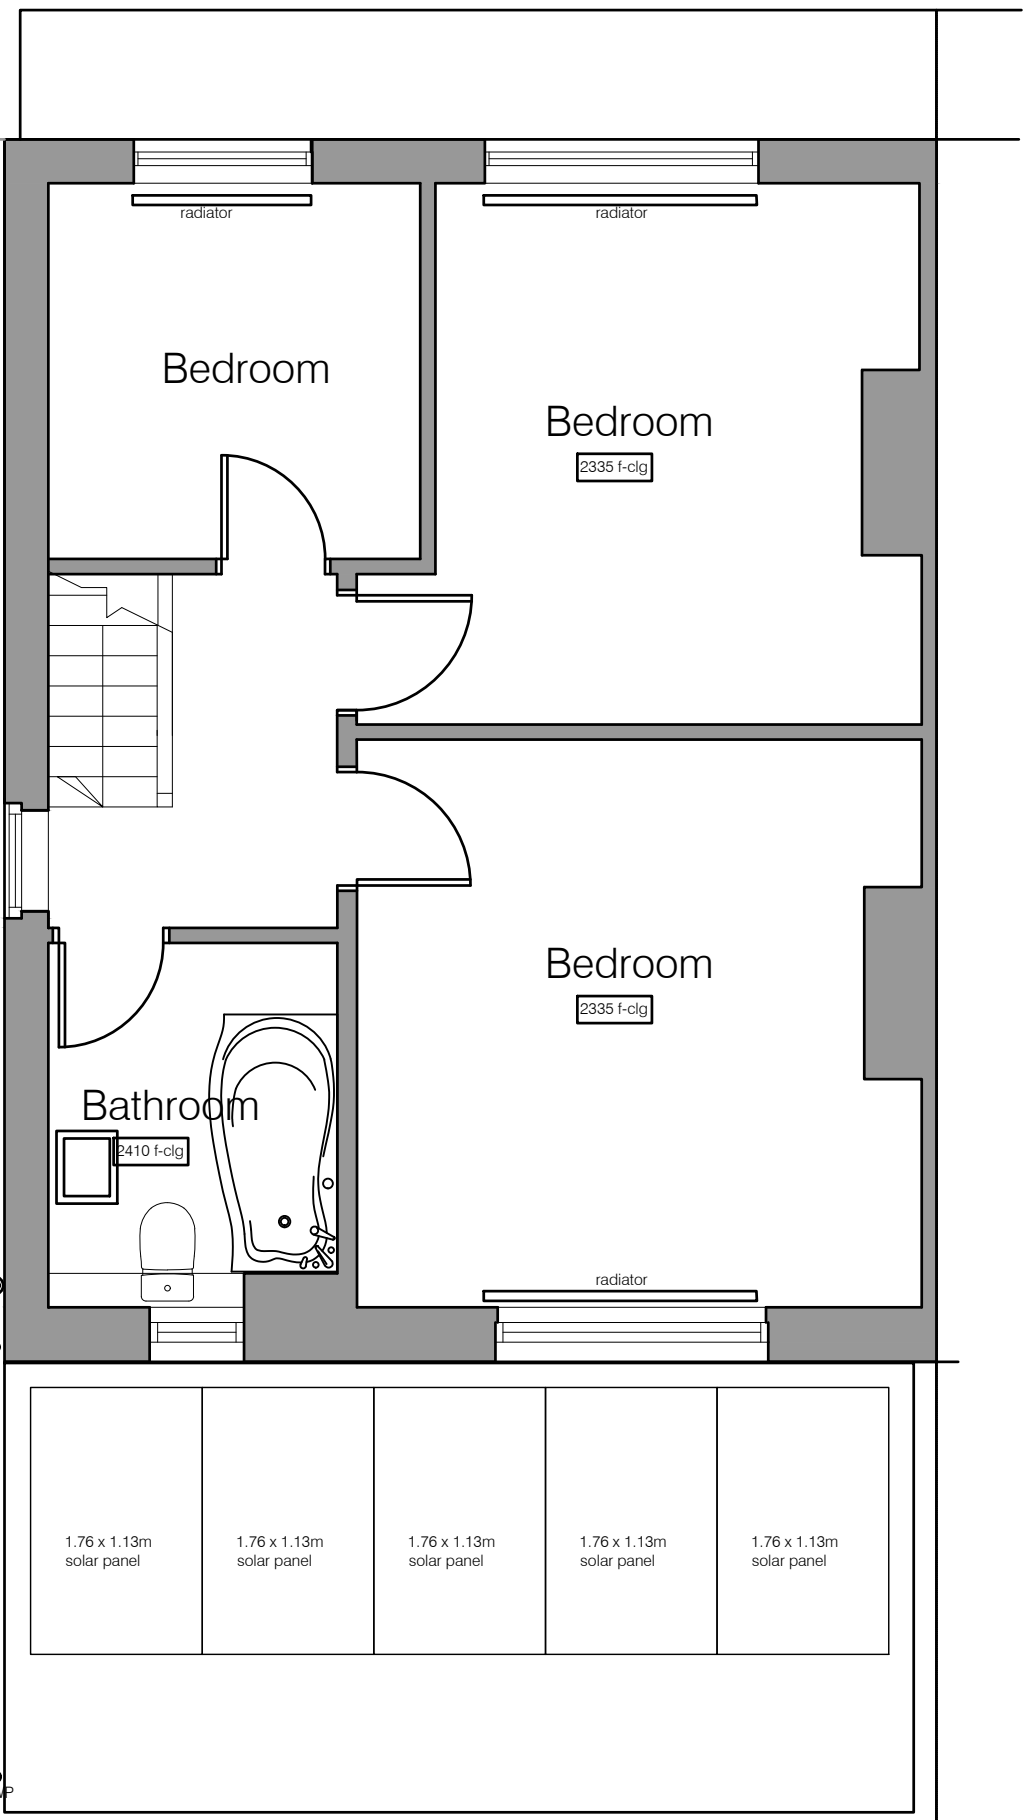
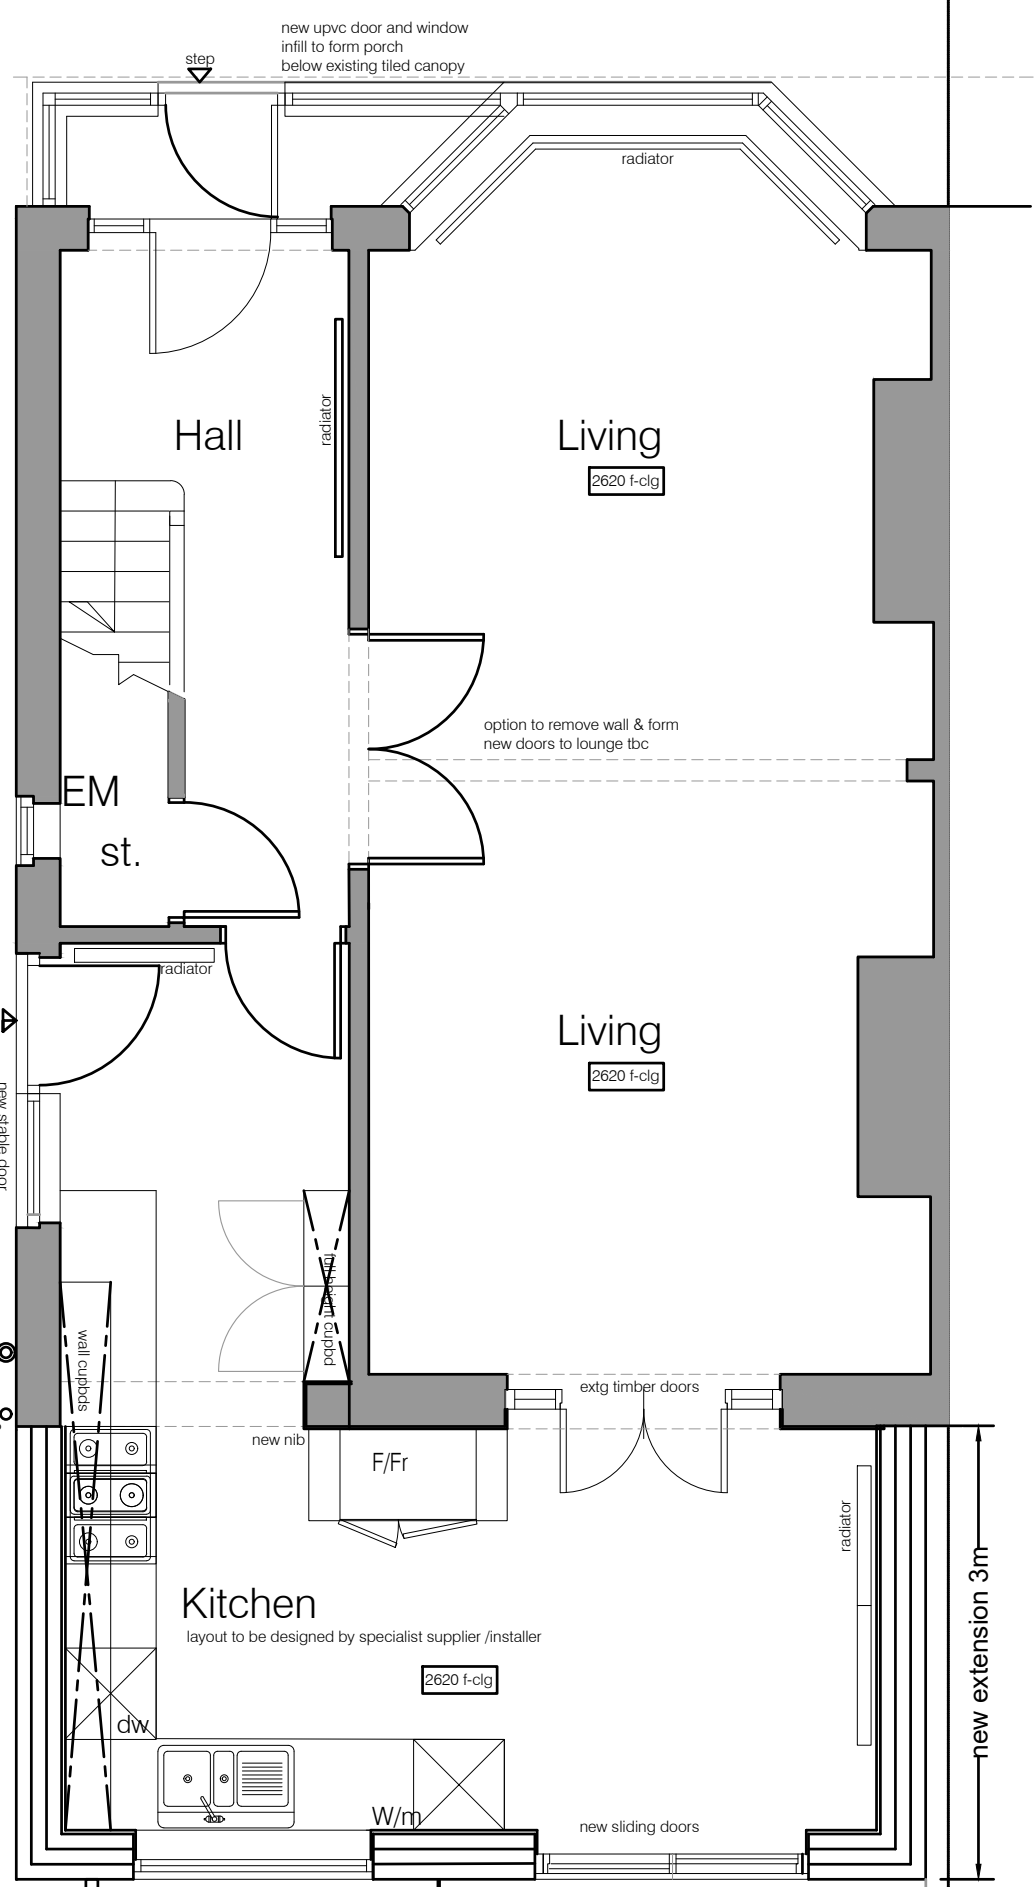
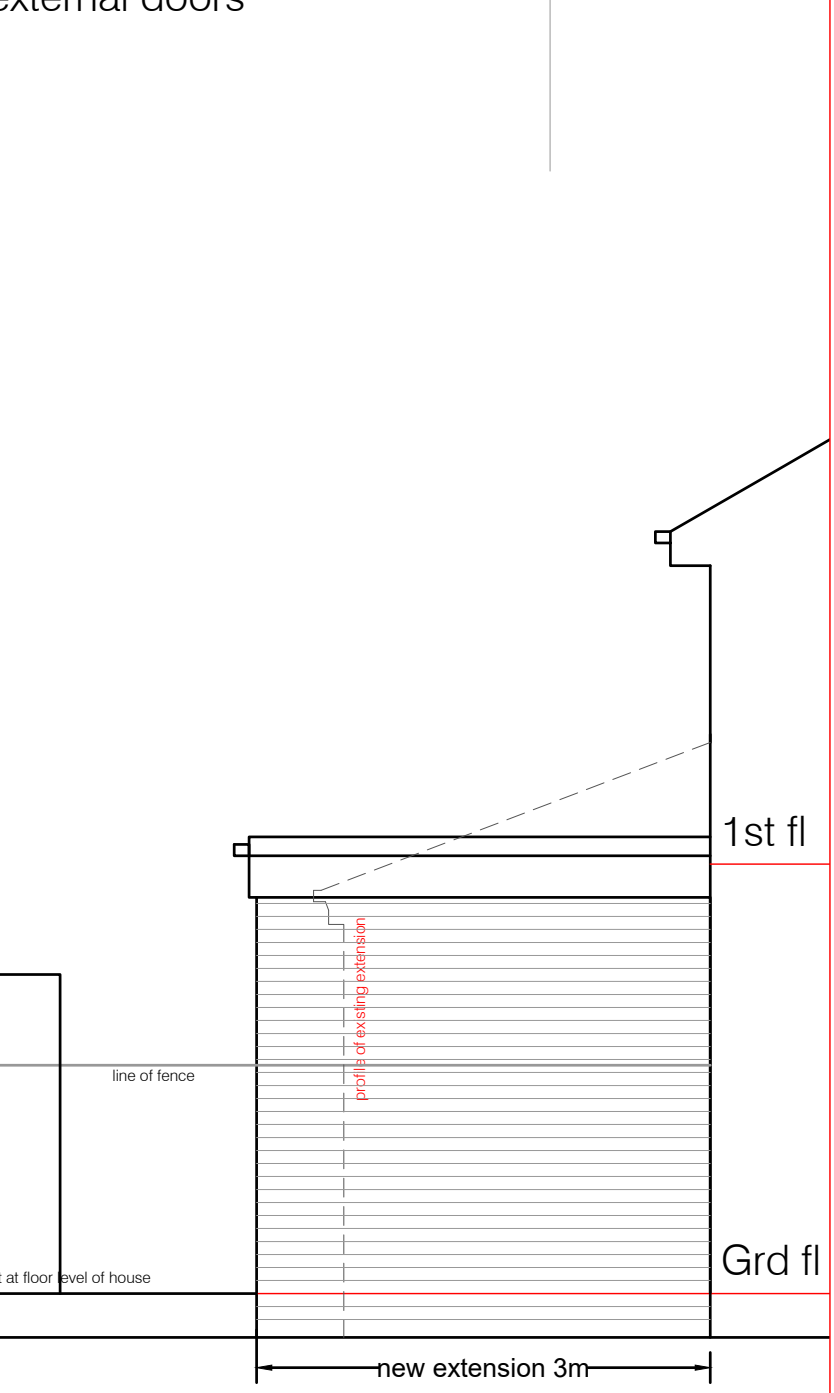
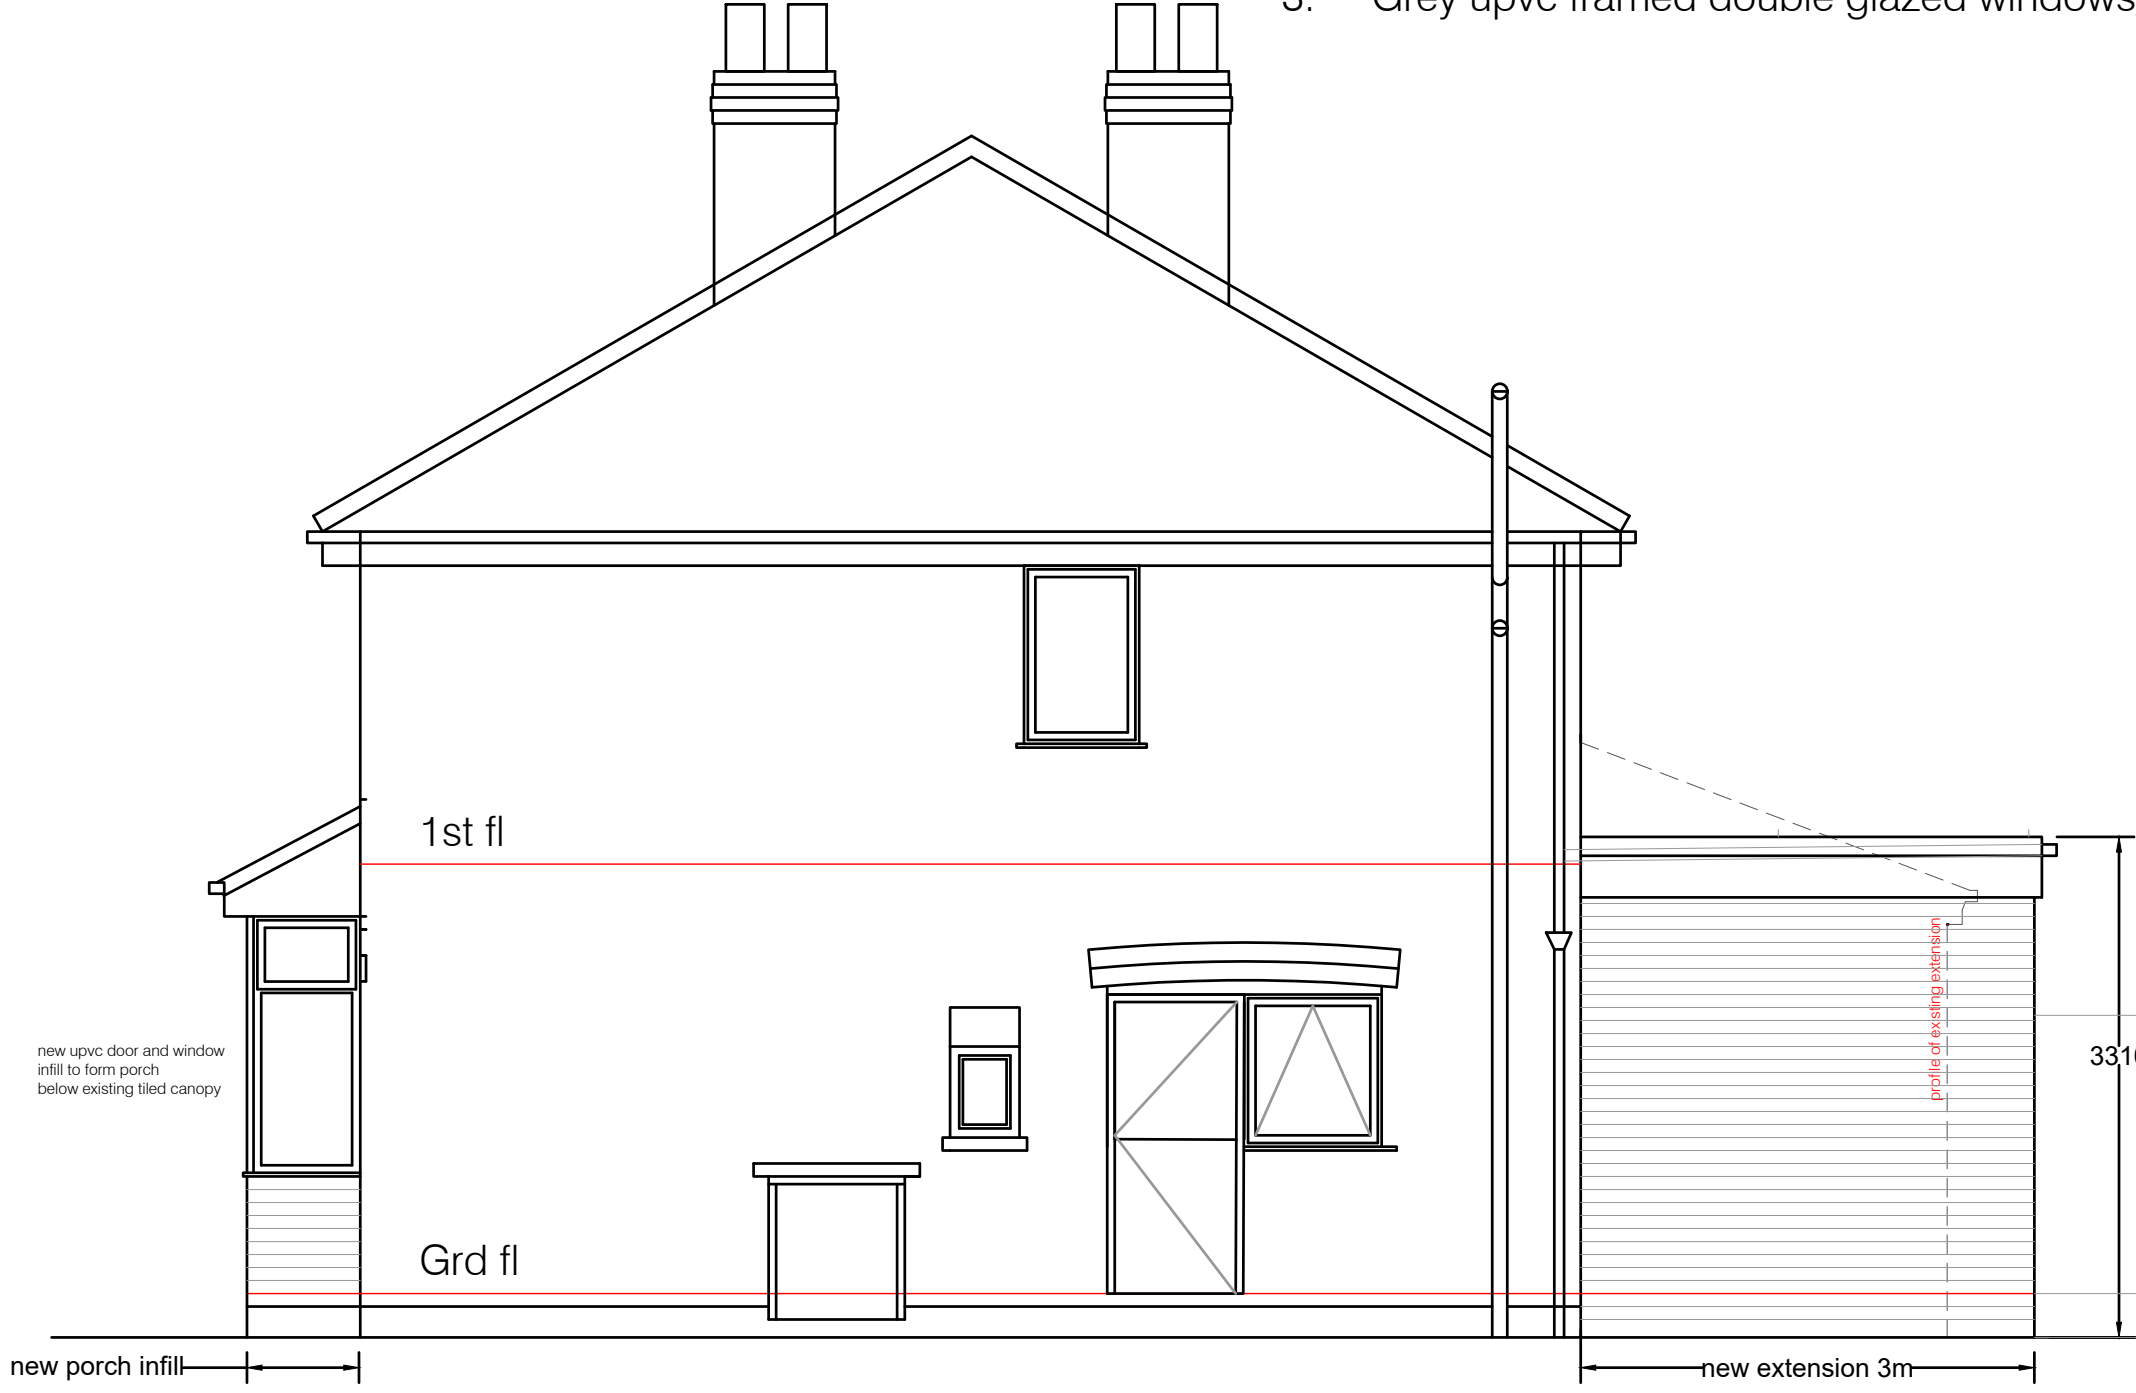


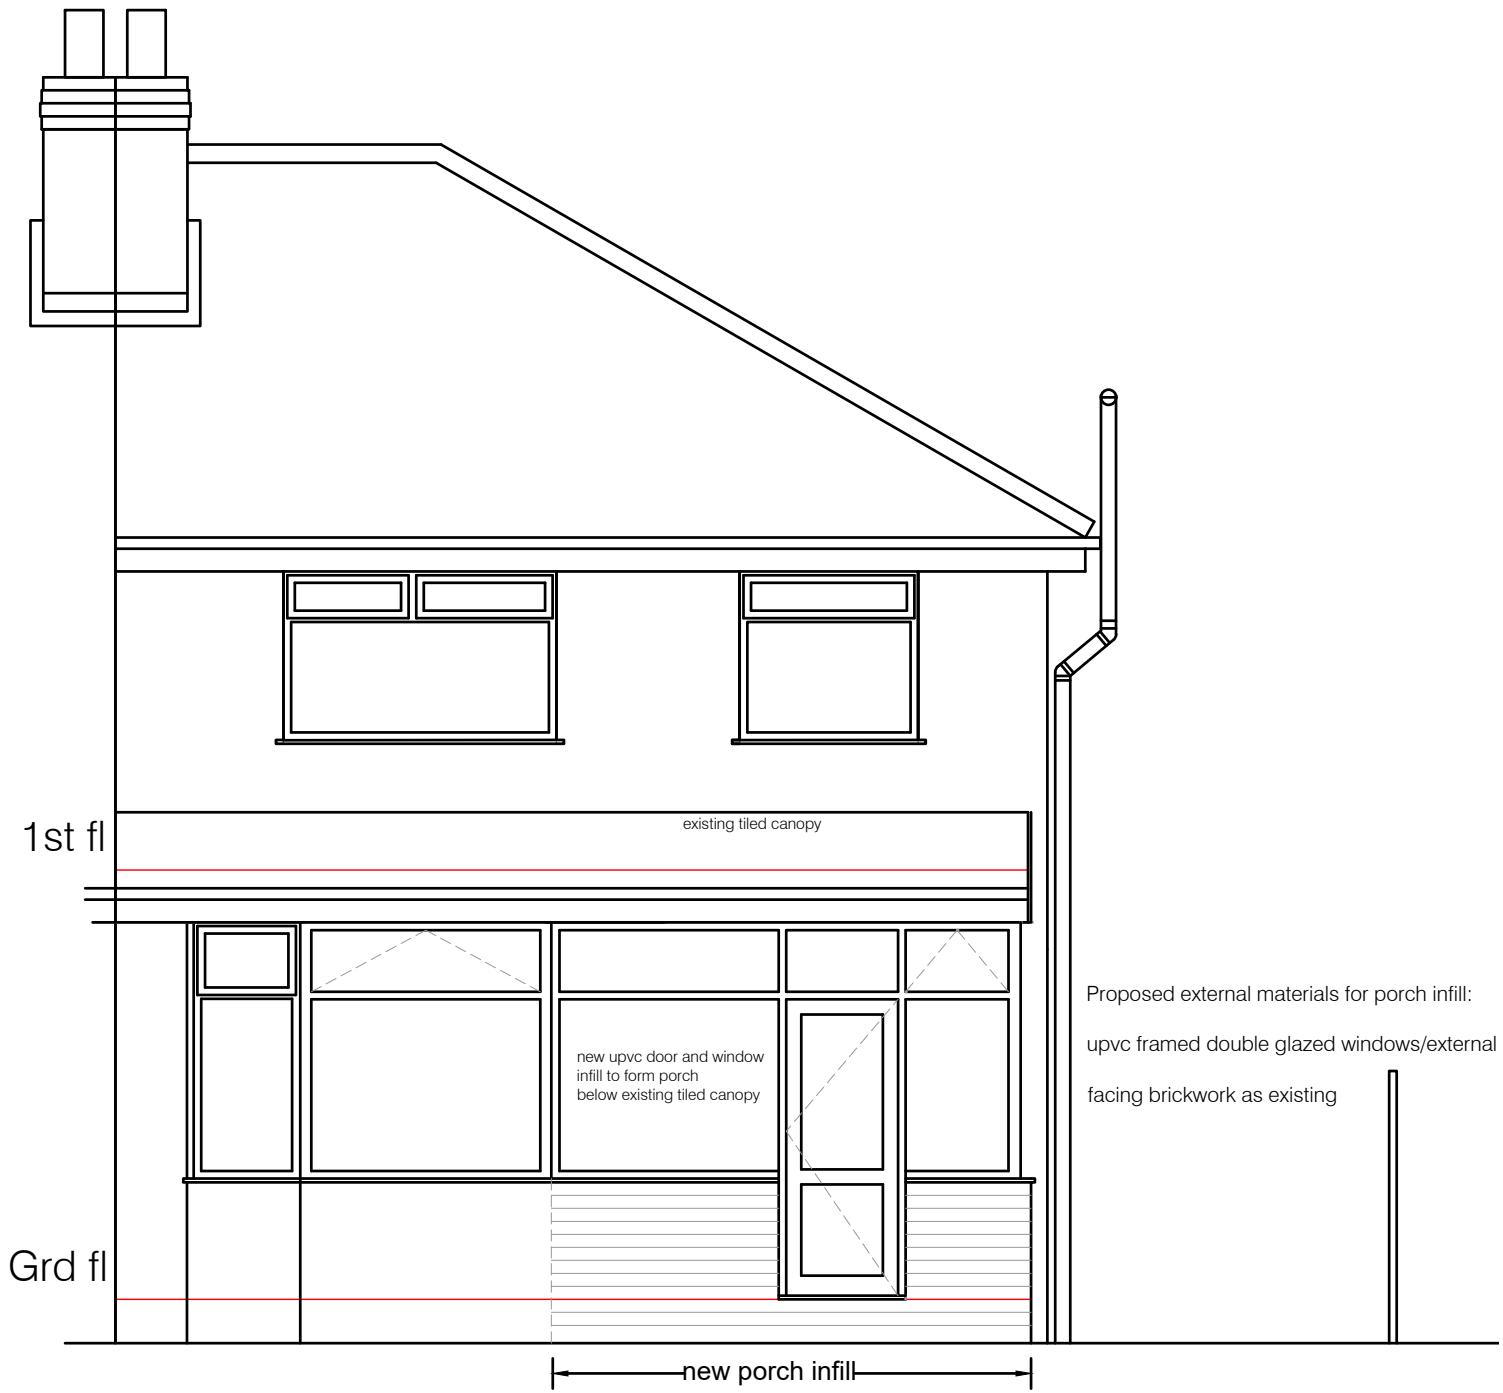

BLOCK PLAN 1:200

- Proposed external materials for extension:
1. Grey GRP flat roof with black fascias/soffits, rw goods
 2. Red common brickwork as existing to rear and side elevation facing garden,
 3. Grey upvc framed double glazed windows/external doors

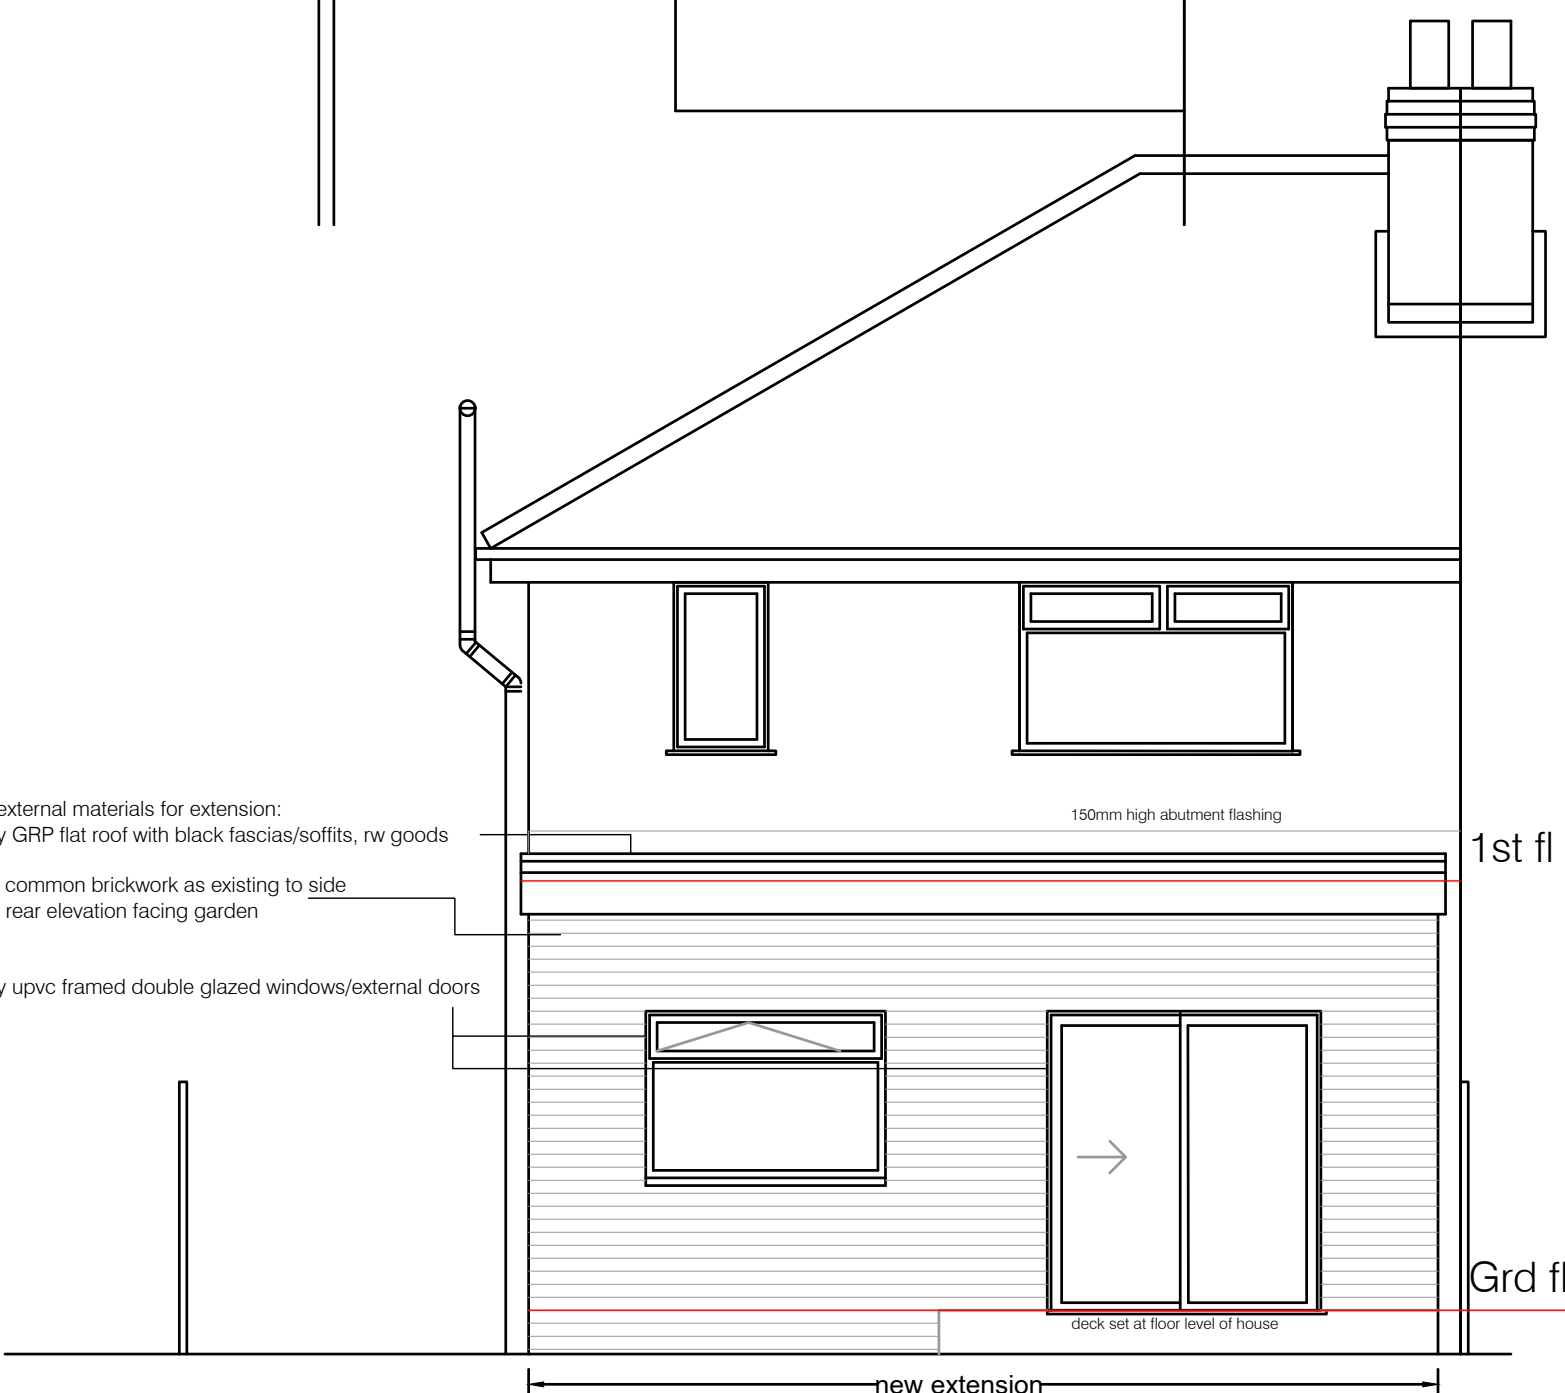

Simon R Miles
Chartered Architect
Didsbury
Manchester
T: 07778 137830
E: srmilesarchitect@gmail.com

Revision Date Revision note

Notes

Project :
15 ALDERMARY ROAD CHORLTON
Title :
Proposed Floor Plans and Elevations
Drawing number :
24 443 PL200
Client :
MR A TREADWELL

Scale :
50, 200 @A1
Date :
04.10.2024
CAD Ref :
24 443
Drawn by :
SRM

SRM

Simon R Miles BA(Hon) Dip Arch RIBA
Chartered Architect

Do not scale. Contractors must check all dimensions on site before preparing production drawings or commencing any work. This drawing and its design is the copyright of S.R.Miles Ltd and may not be reproduced in any form whatsoever without their prior express written consent.