




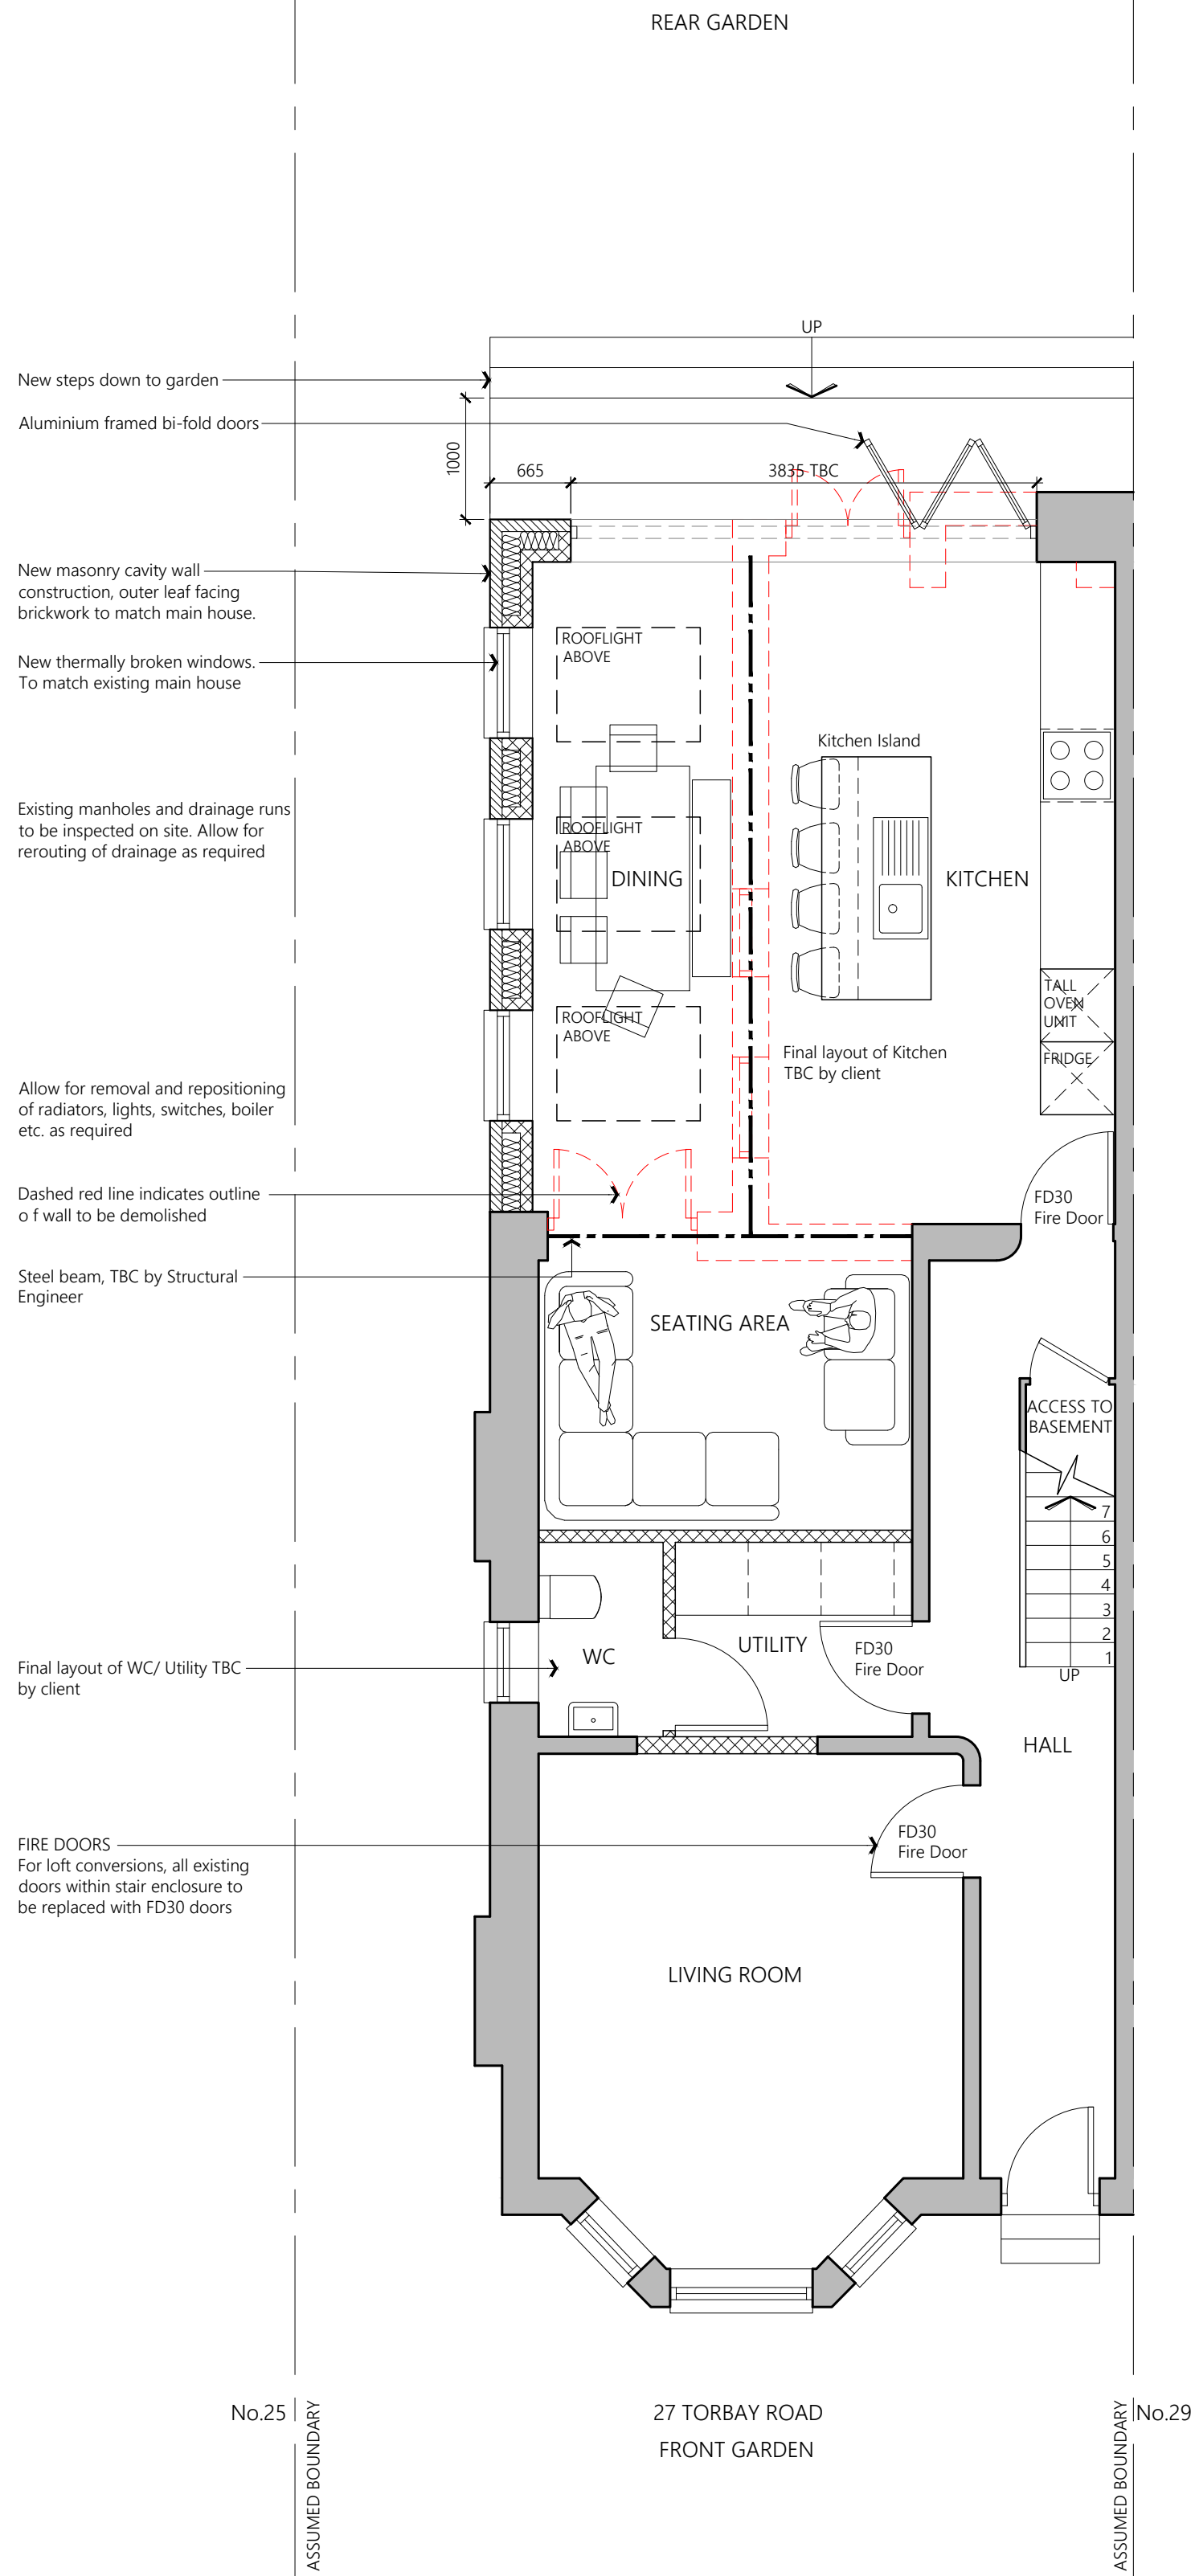


PROPOSED GROUND FLOOR PLAN

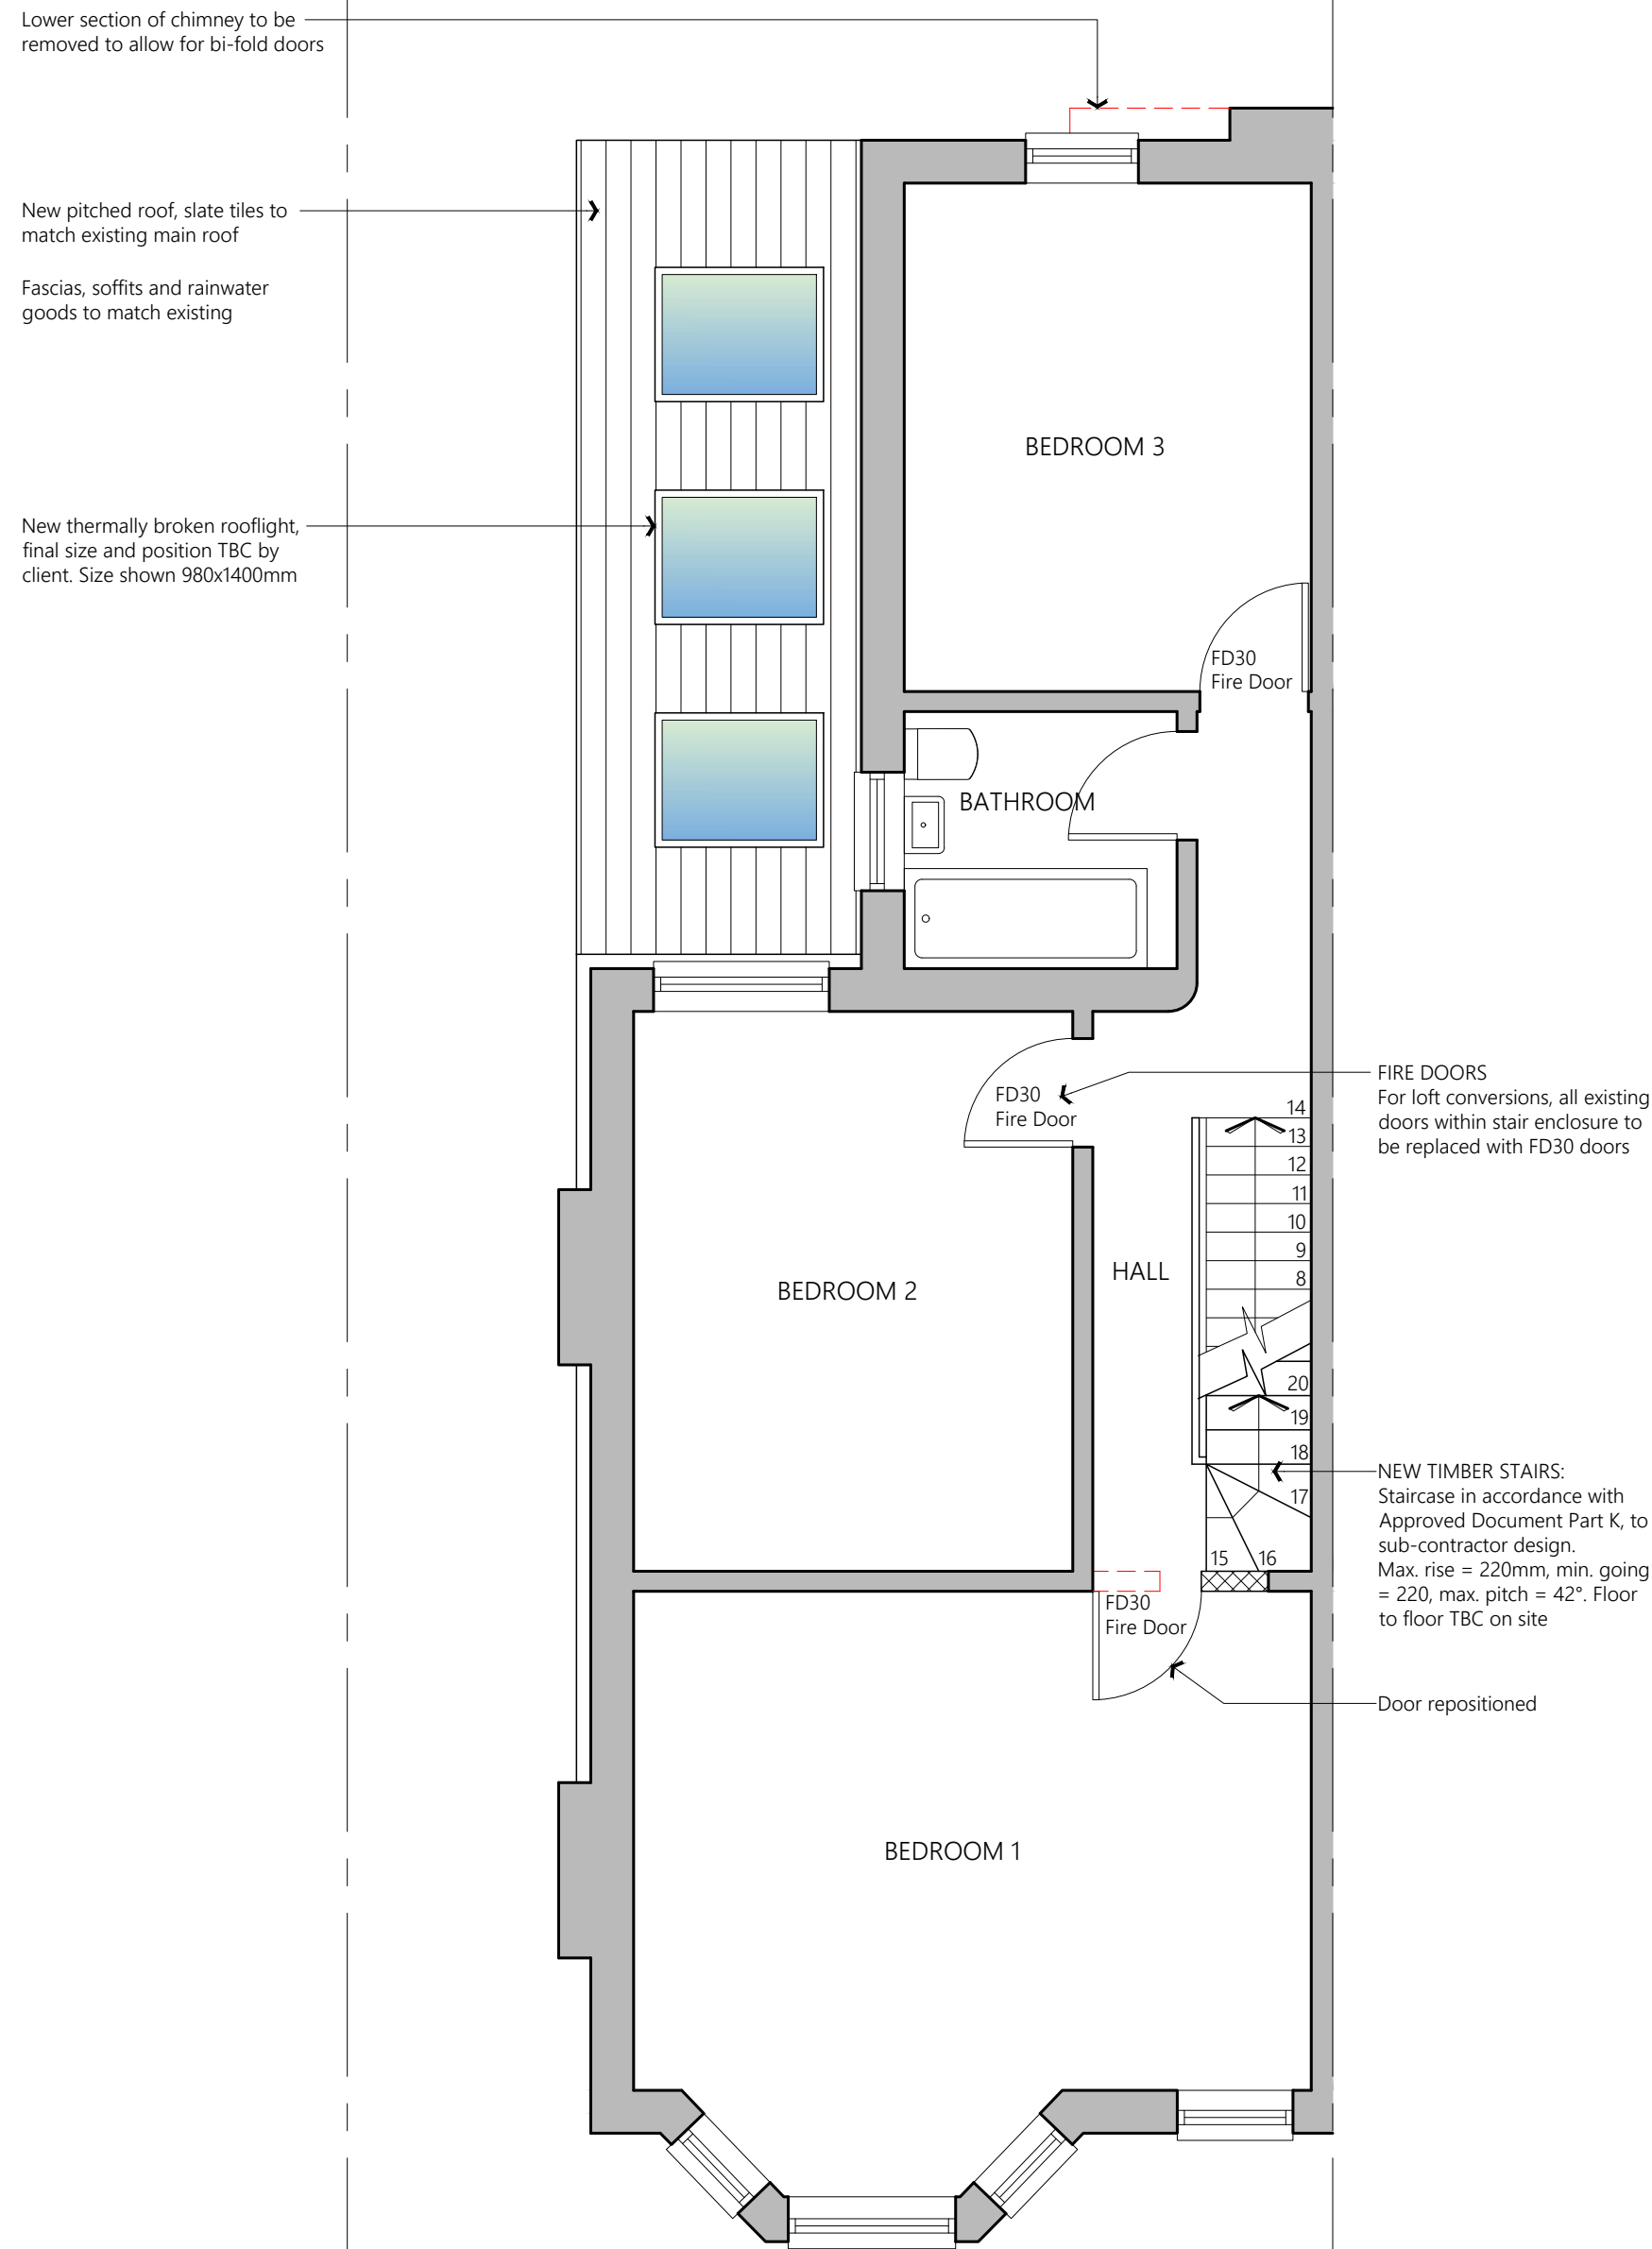

PROPOSED FIRST FLOOR PLAN

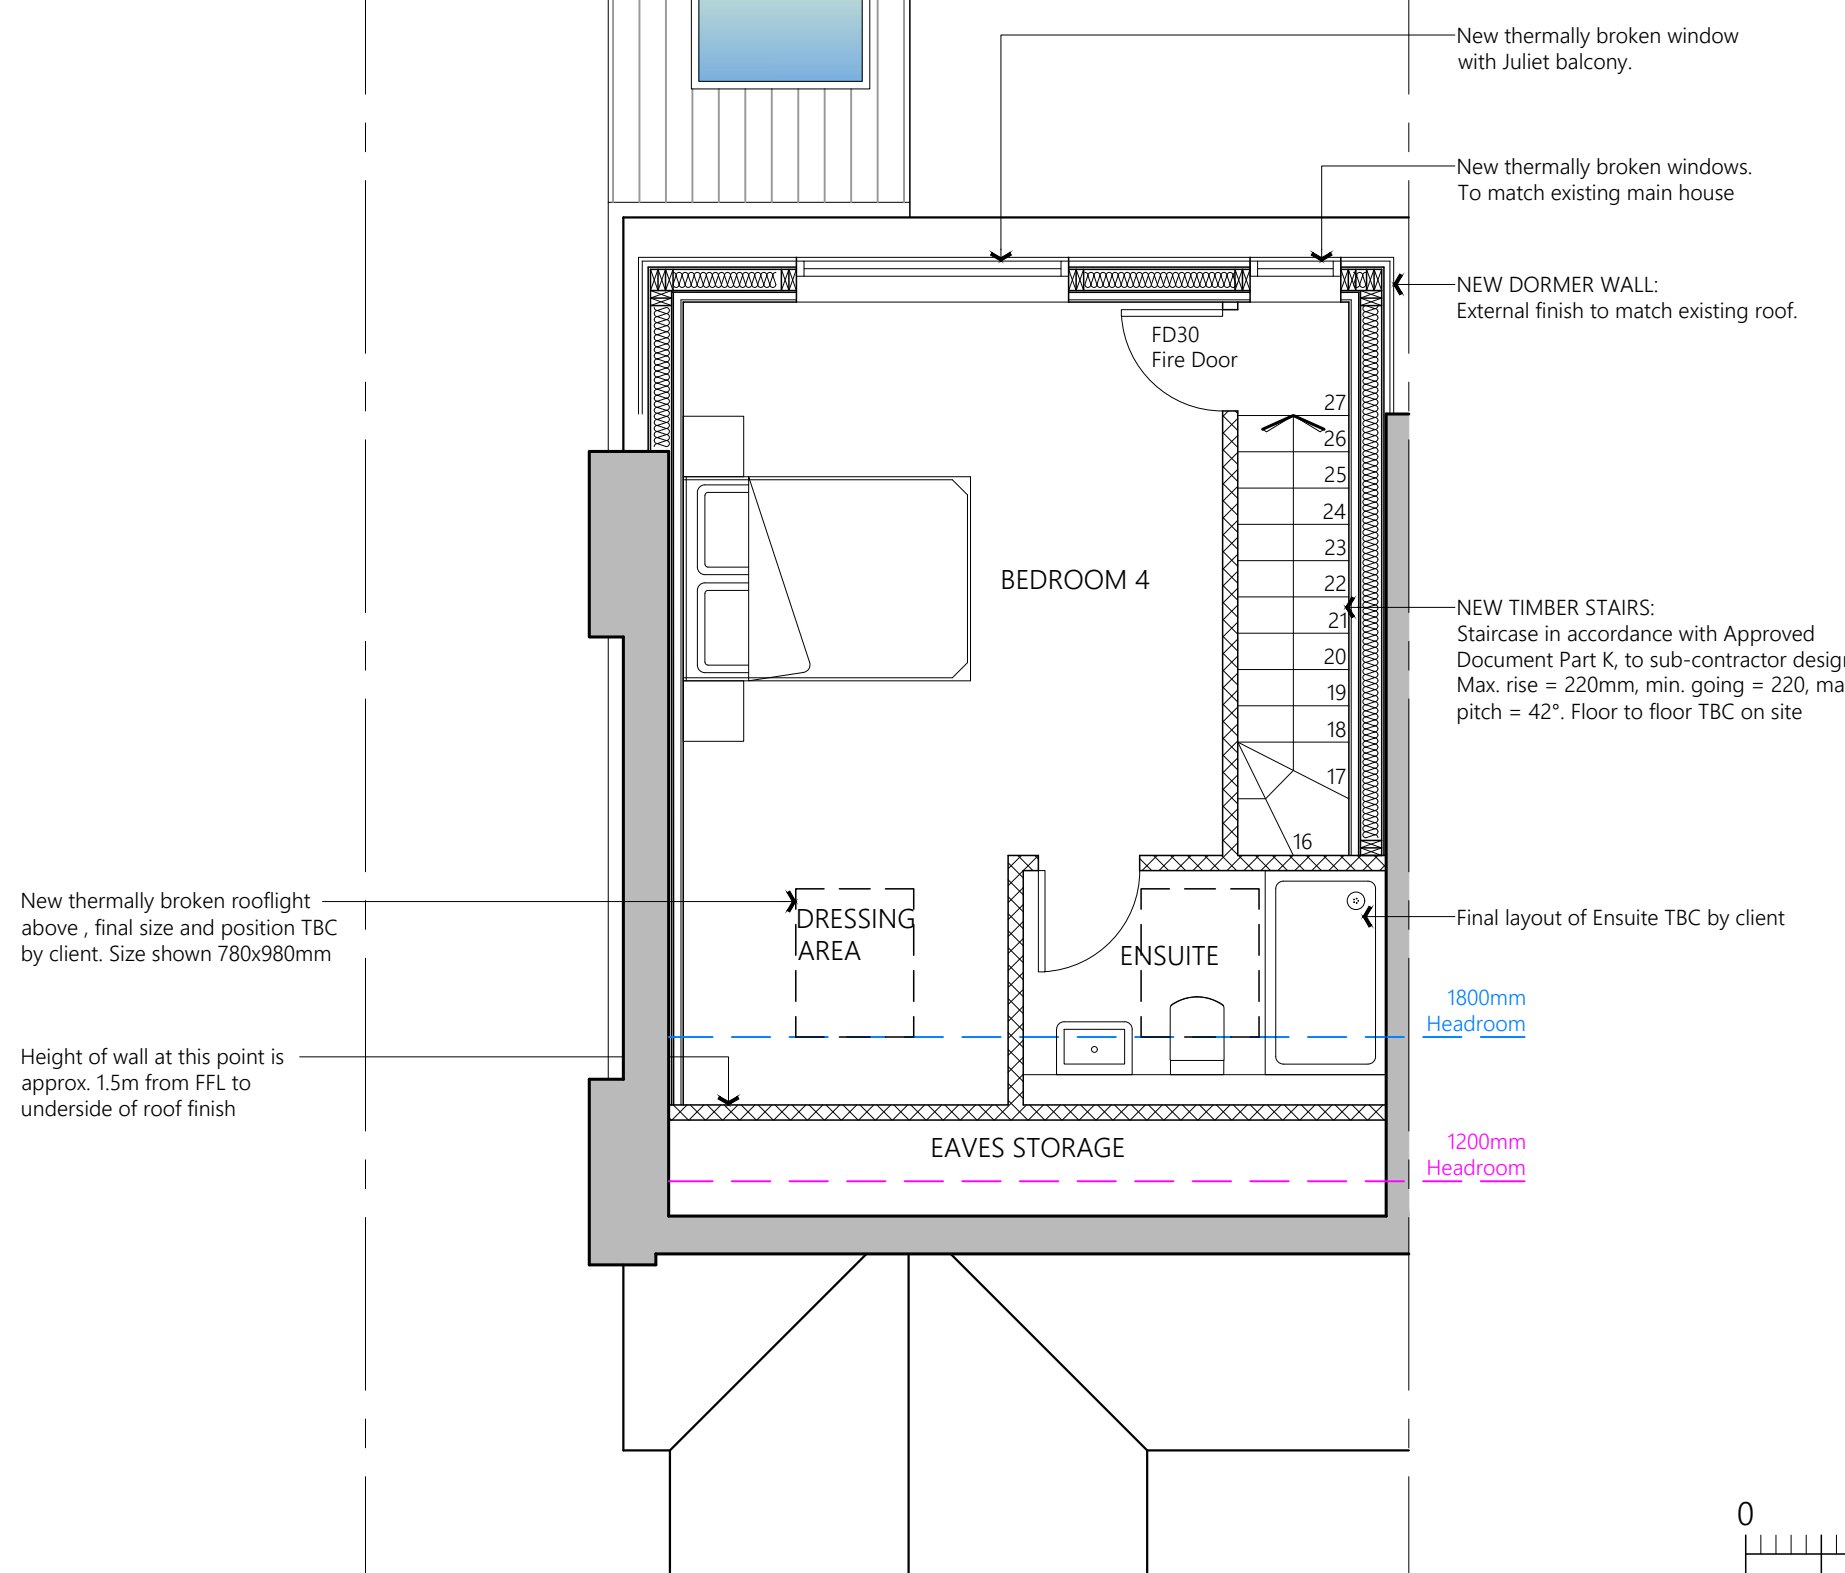

PROPOSED SECOND FLOOR PLAN

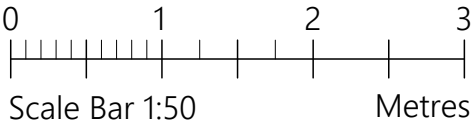

PROJECT	27 Torbay Road Chorlton M21 8XE		
CLIENT	J Myatt		
STATUS	Information		
DRAWING	Proposed Plans		
DWG No.	2450-04	REV	
SCALE	1:50@A1	DATE	Oct '24
AGB CAD SERVICES			
website: www.agbcad.co.uk email: info@agbcad.co.uk telephone: 07912 090 125 DO NOT SCALE FROM THIS DRAWING			