


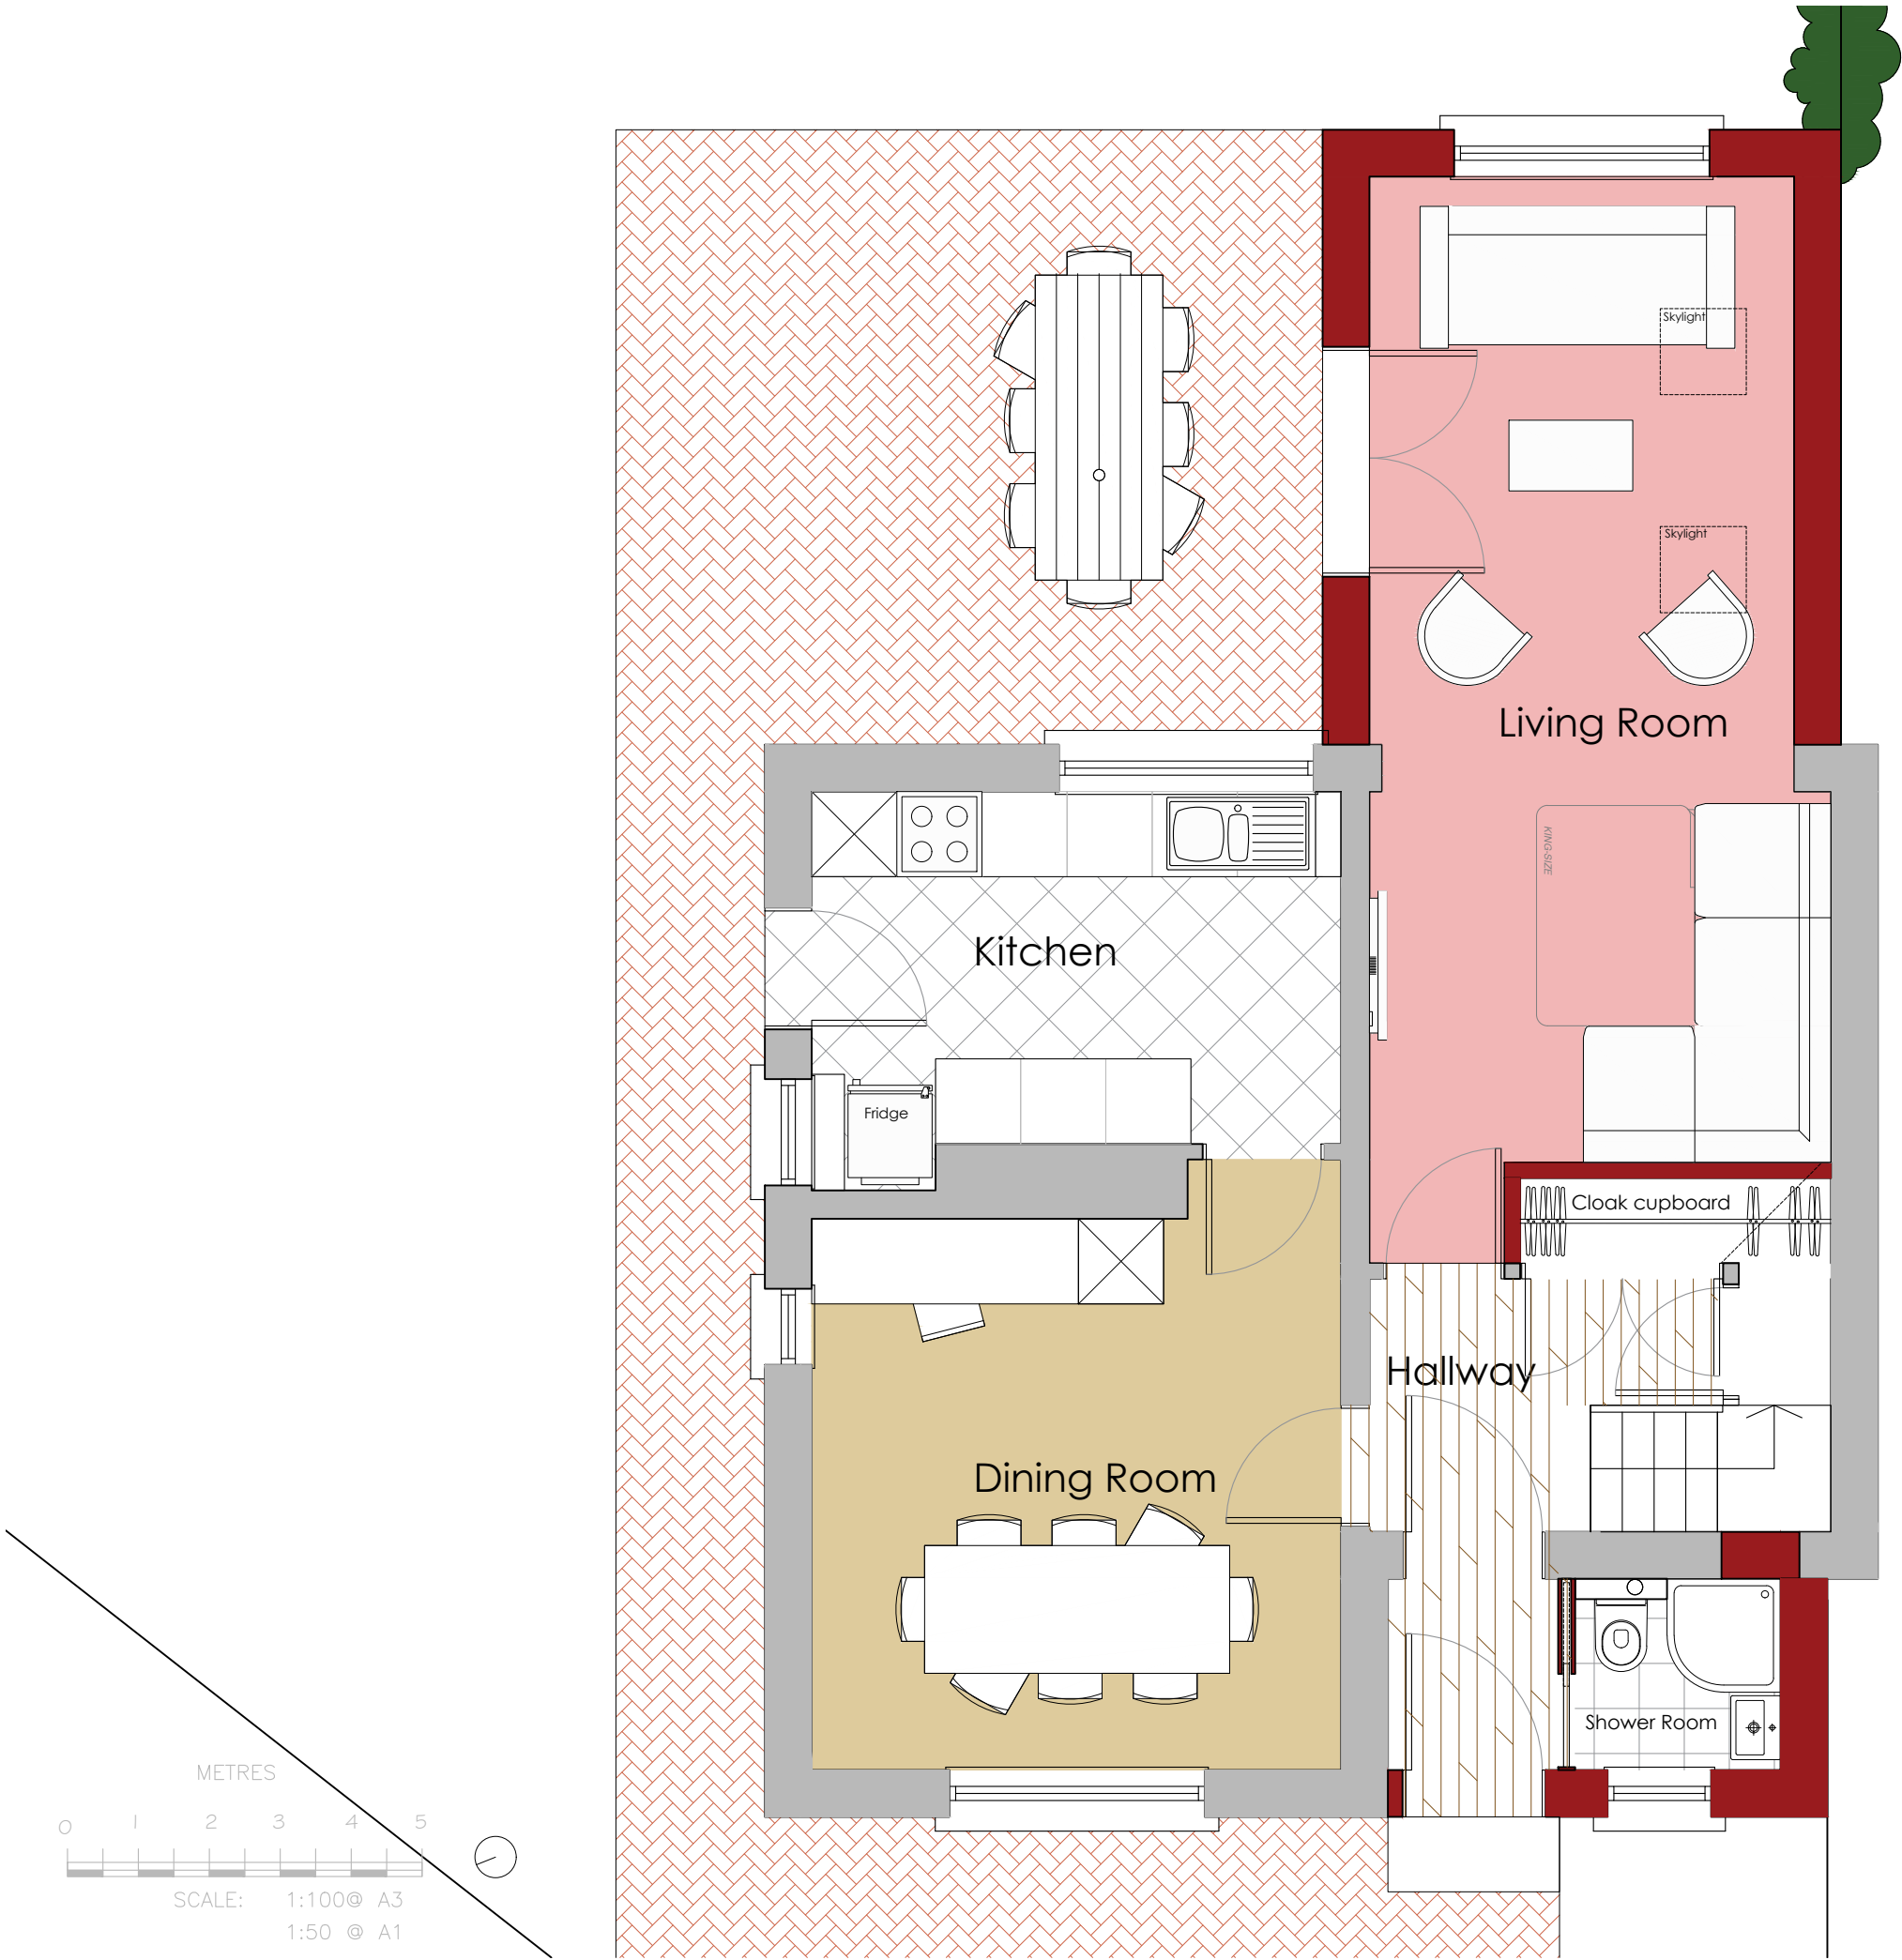

Note

1. THE COPYRIGHT OF THIS DRAWING IS VESTED IN ND AND IT MAY NOT BE REPRODUCED IN WHOLE OR PART OR USED FOR THE MANUFACTURE OF ANY ARTICLE WITHOUT THE EXPRESS PERMISSION OF THE COPYRIGHT HOLDERS.
2. WORK TO FIGURED DIMENSIONS ONLY.
3. THIS DRAWING IS TO BE READ IN CONJUNCTION WITH ALL RELEVANT ARCHITECT'S, SERVICE ENGINEER'S AND ND DRAWINGS AND SPECIFICATIONS

REV:		DATE:
STAGE:	CONCEPT	
ARCHITECT:	Dunlop Studios M: 07935 855 727 E: INFO@DUNLOPSTUDIOS.COM	
CLIENT:	Efe & Jenni Enobakhare	
PROJECT:	5 Amersham Place ADDRESS: 5 Amersham Place, Manchester	
DRAWING:	PROPOSED GROUND FLOOR PLAN	
DRAWINGS:	DATE: 02 2024	DRAWN: ND
PROJECT NO:	DRAWING NO:	REV:
2409	P101	B