


NO. 60


NO. 56

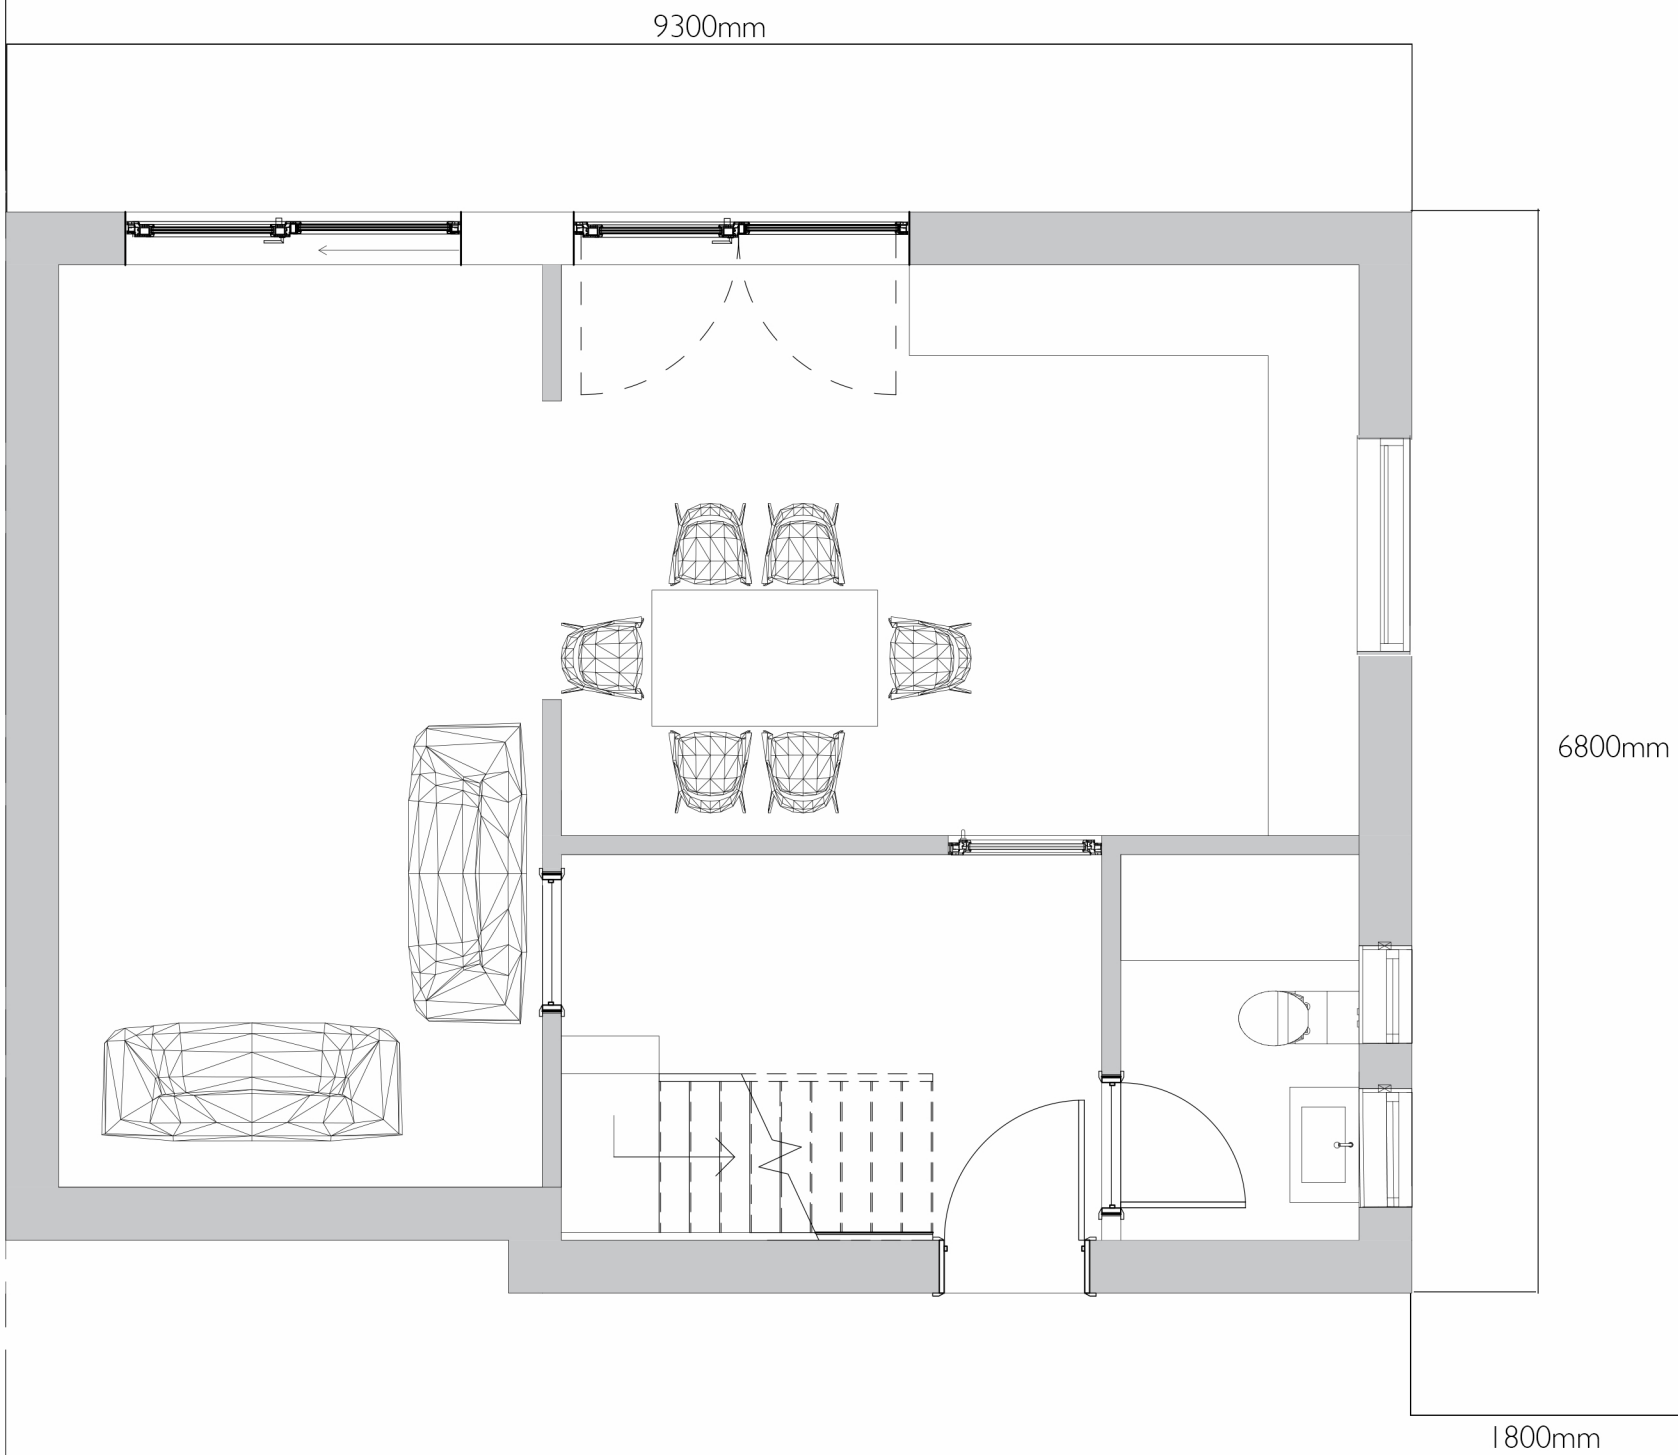


Existing Ground Floor Plan

NO. 60

NO. 56

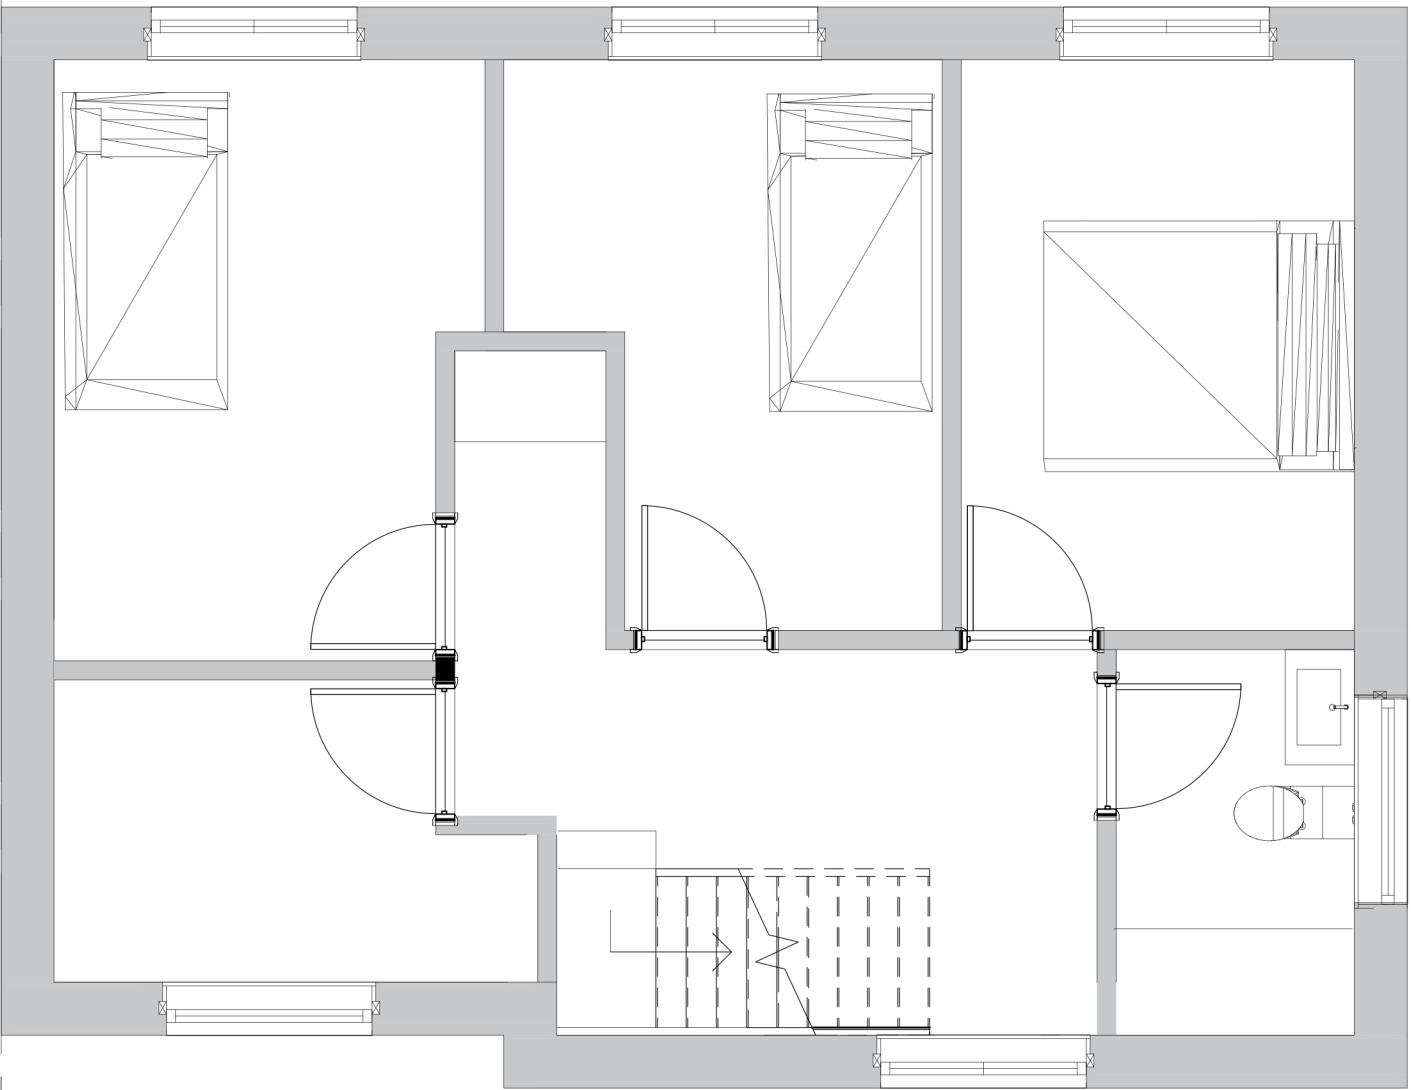

Existing First Floor Plan

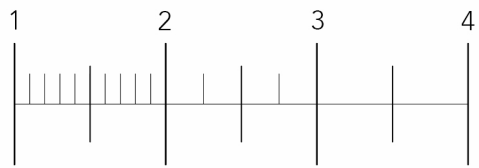

SCALE 1:50

PROJECT	58 Bradgate Close Manchester M22 4LX
DRAWING	Revised Existing Floor Plans
DATE	19/09/2024
SCALE	1:50 @ A1
CLIENT	Mr Quang Hieu Nguyen