



2B4P - Block Type B - Block 11



Proposed Front Elevation Block 11

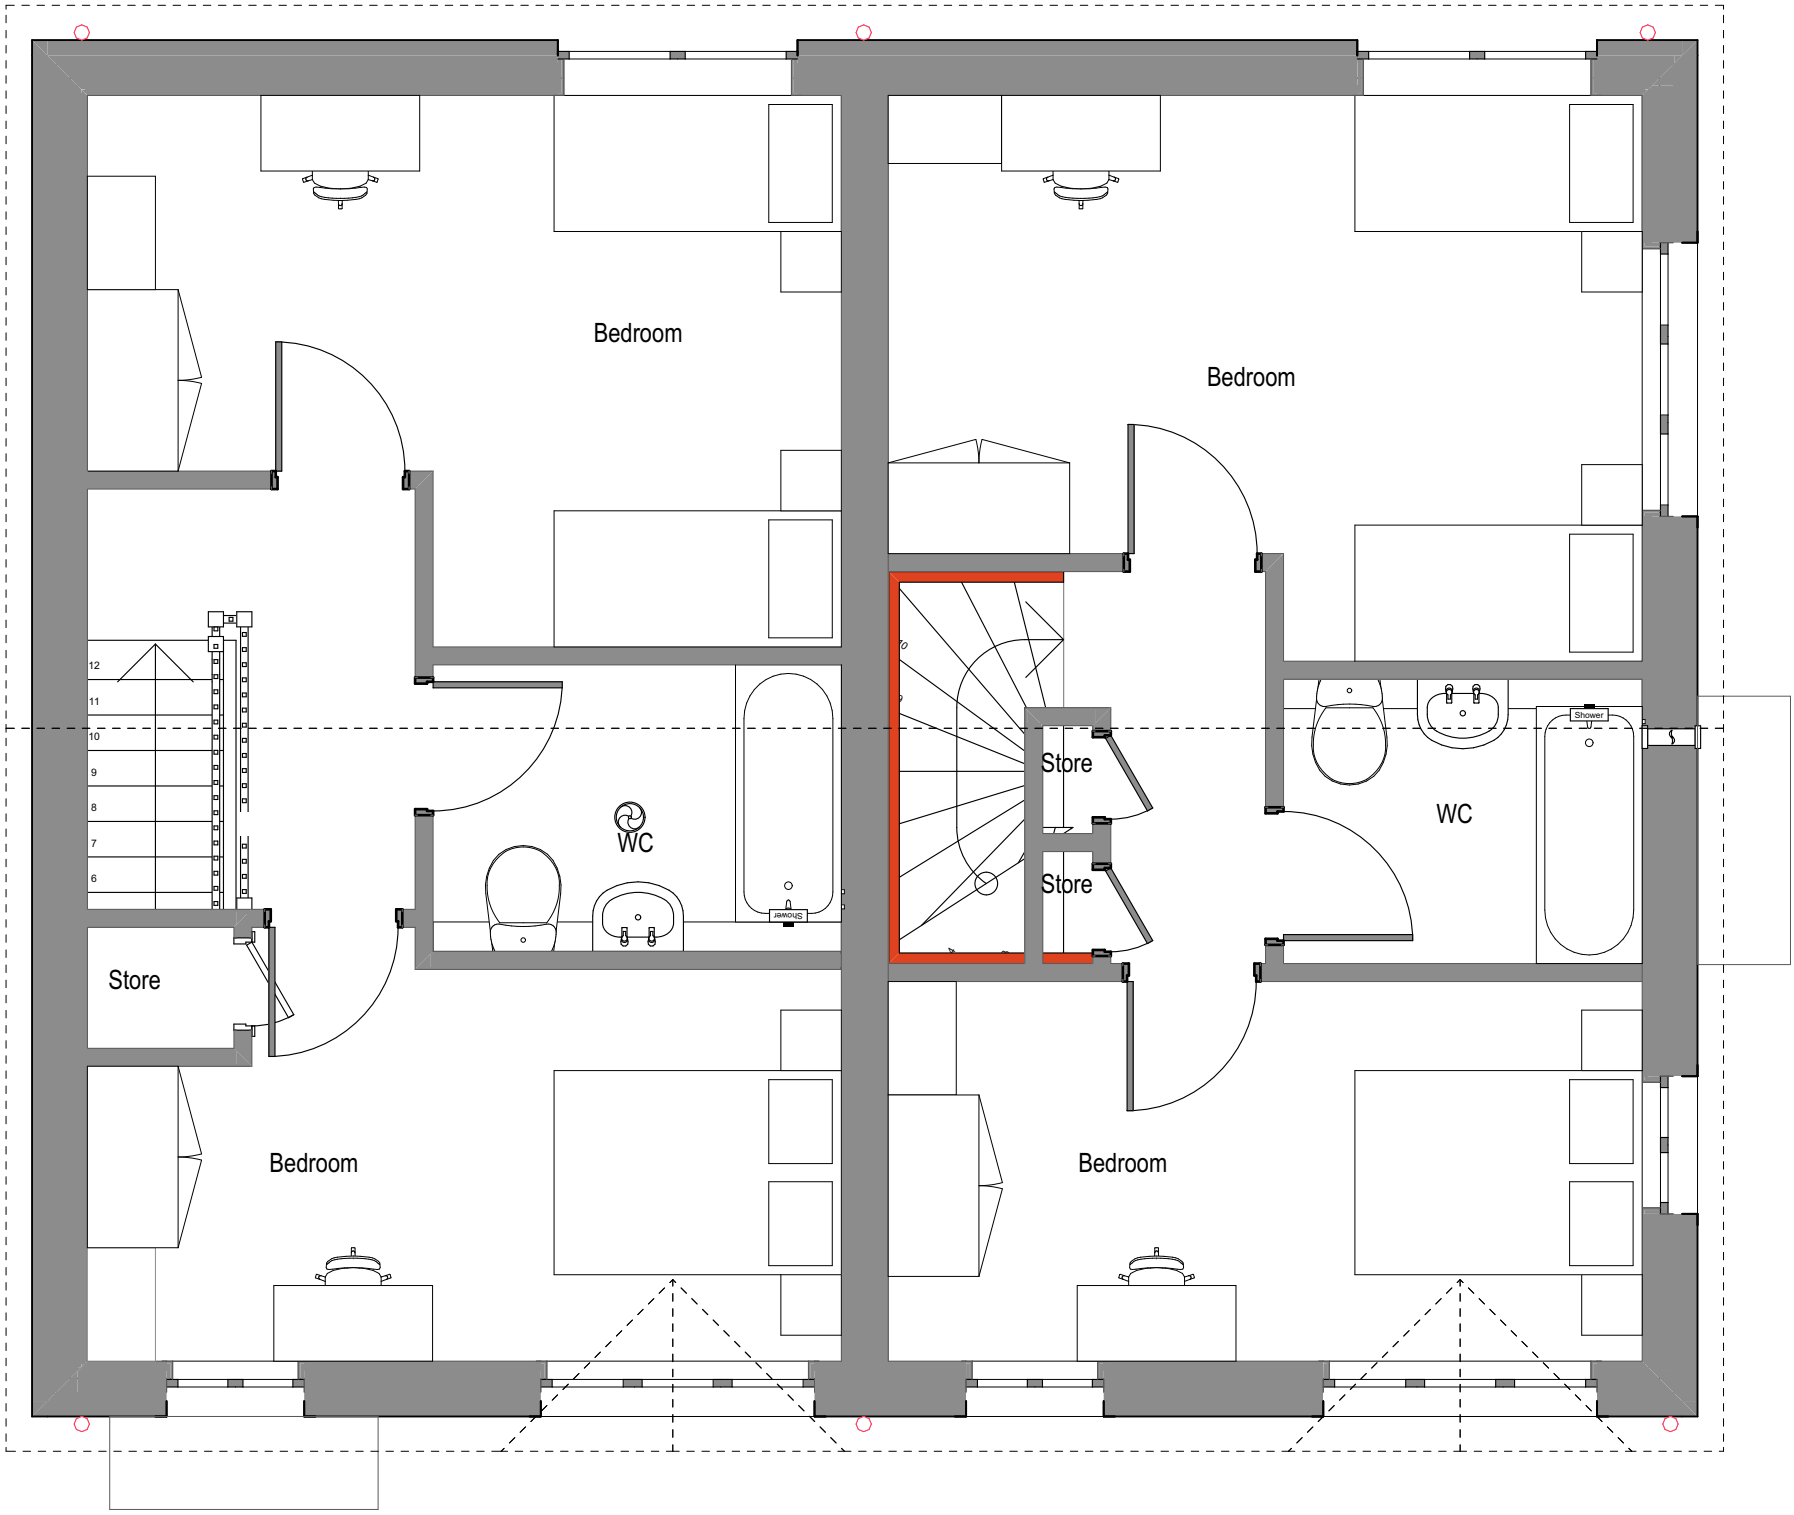

First Floor 1:50

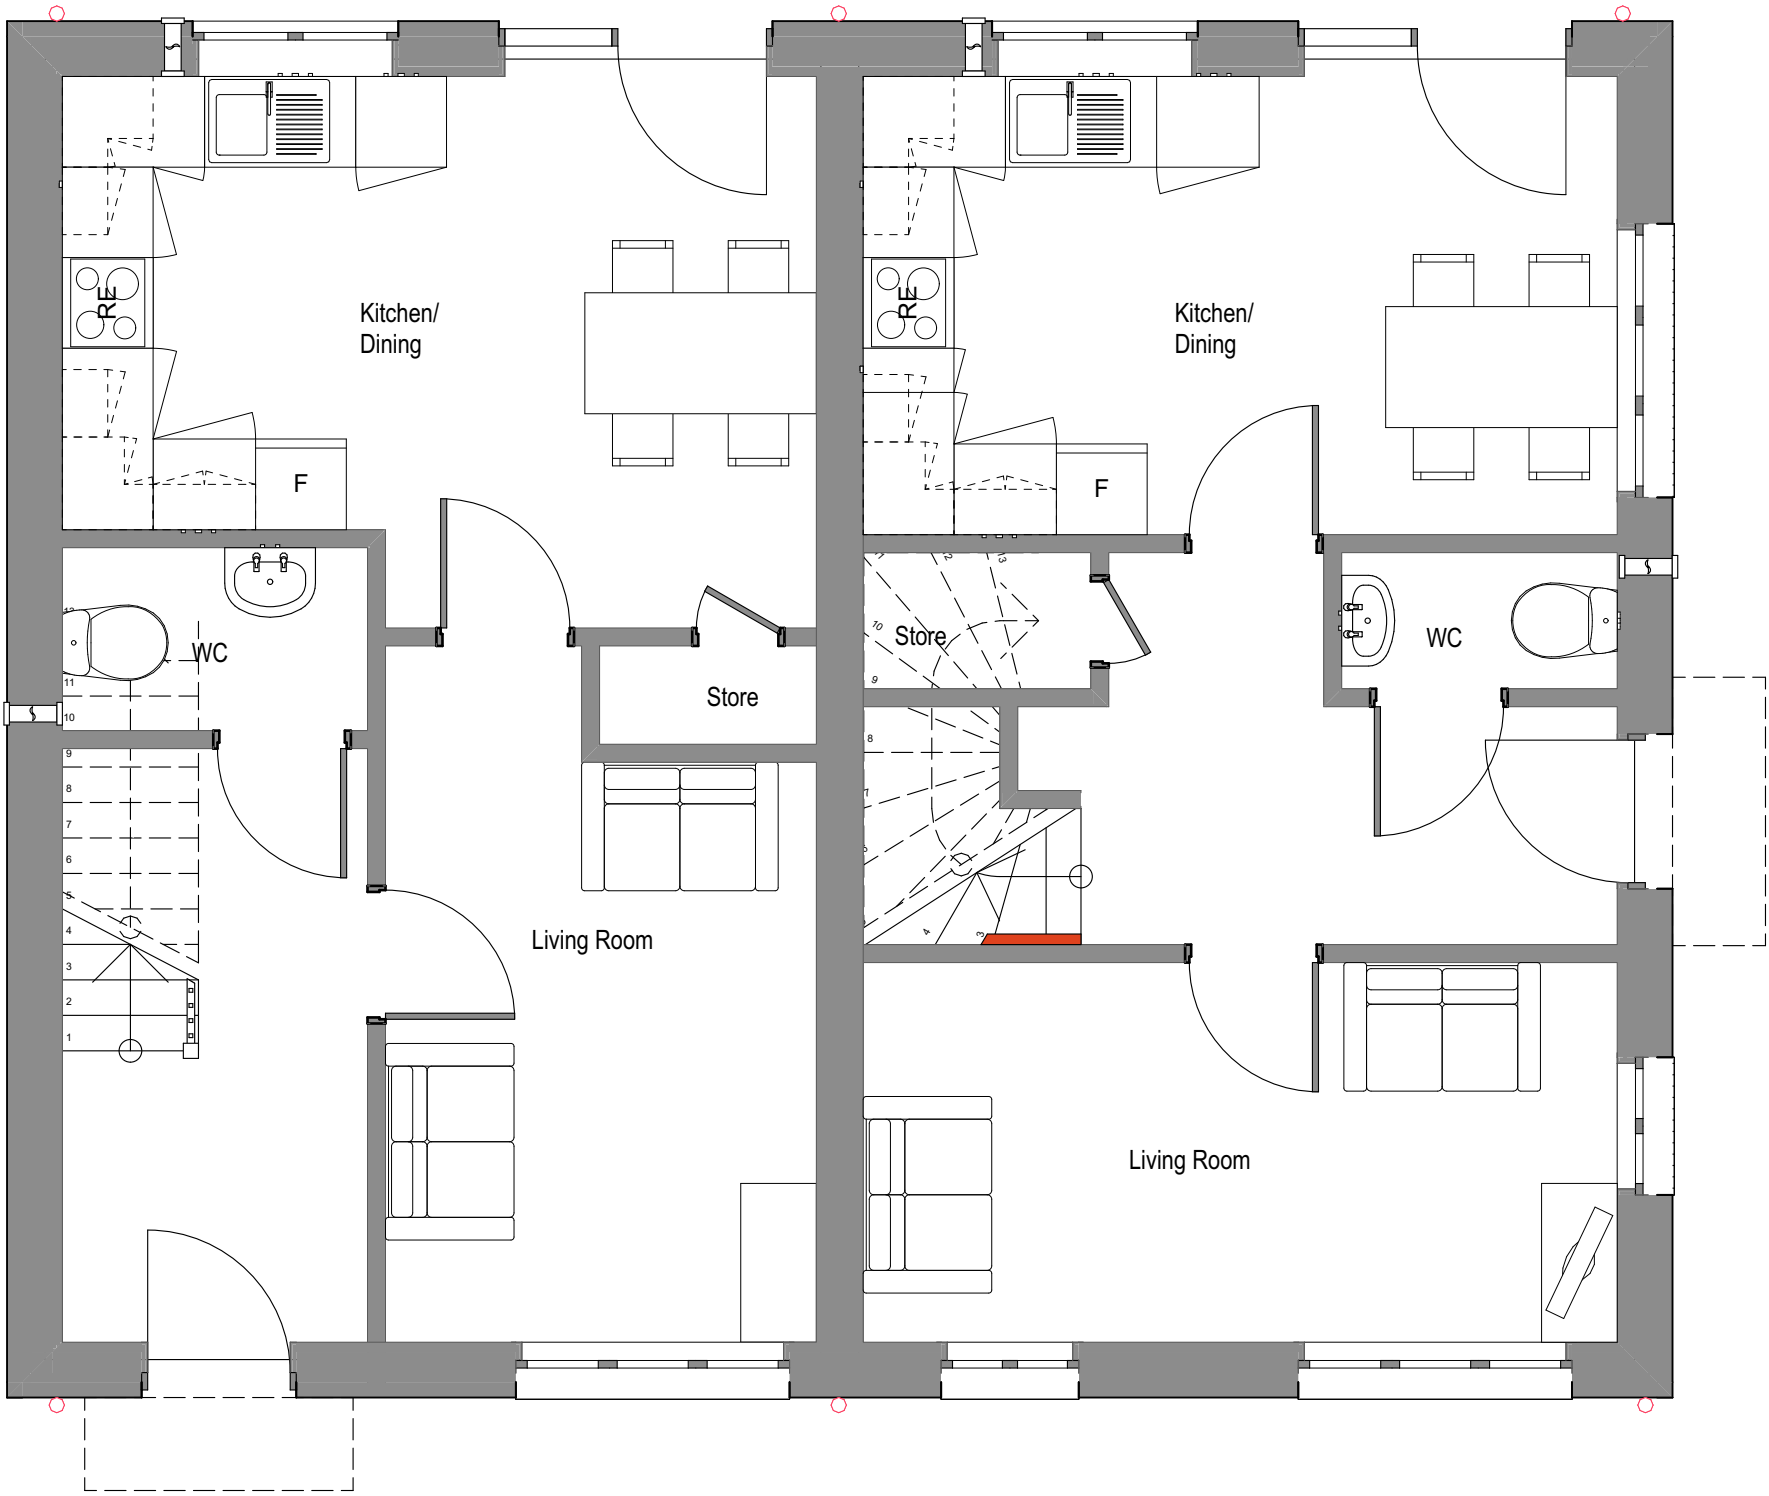

Ground Floor 1:50

B Revisions updated to reflect changes to external works		170924 C.M.	
A Revisions updated to reflect site plan changes		03/11/23 C.M.	
Designation Detail of Revision		Date	Initials
PROJECT Charlestown, White Moss Road and Dam Head Drive - P500 Phase 1 Site		TITLE 2B4P - Block Type B - Block 11	STATUS PLANNING
PROJECT NO. 1785		DRAWING NO. PL.010B	
DRAWN BY CM		CHECKED DS	
DATE NOV 22		SCALE (1:100) 1:50	
JOHN MCCALL ARCHITECTS LTD		1-1-67	
No. 1 Arts Village, Henry Street, Liverpool L1 5BS Tel: 0151 707 1818 Fax: 707 1819			
4a Rock Mill Lane, New Mills, SK22 3BN e-mail: admin@John McCall.co.UK			