


Drawing Number  
R90528-GGP-ST5-MAN-DR-C-000001

| APPROVED FOR CONSTRUCTION |              |                                                                                   |          |
|---------------------------|--------------|-----------------------------------------------------------------------------------|----------|
|                           | PRINTED NAME | SIGNATURE                                                                         | DATE     |
| NETWORK RAIL              |              |                                                                                   |          |
| C.E.M                     | Ricky Bailey |  | 09/08/24 |

Digitally signed by Ricky Bailey  
DN: cn=Ricky Bailey, o=GB,  
ou=AMCO GIFFEN, ou=NW&C,  
email=Ricky.bailey@amcogiffen.co.uk  
Date: 2024.08.09 14:01:06 +01'00'

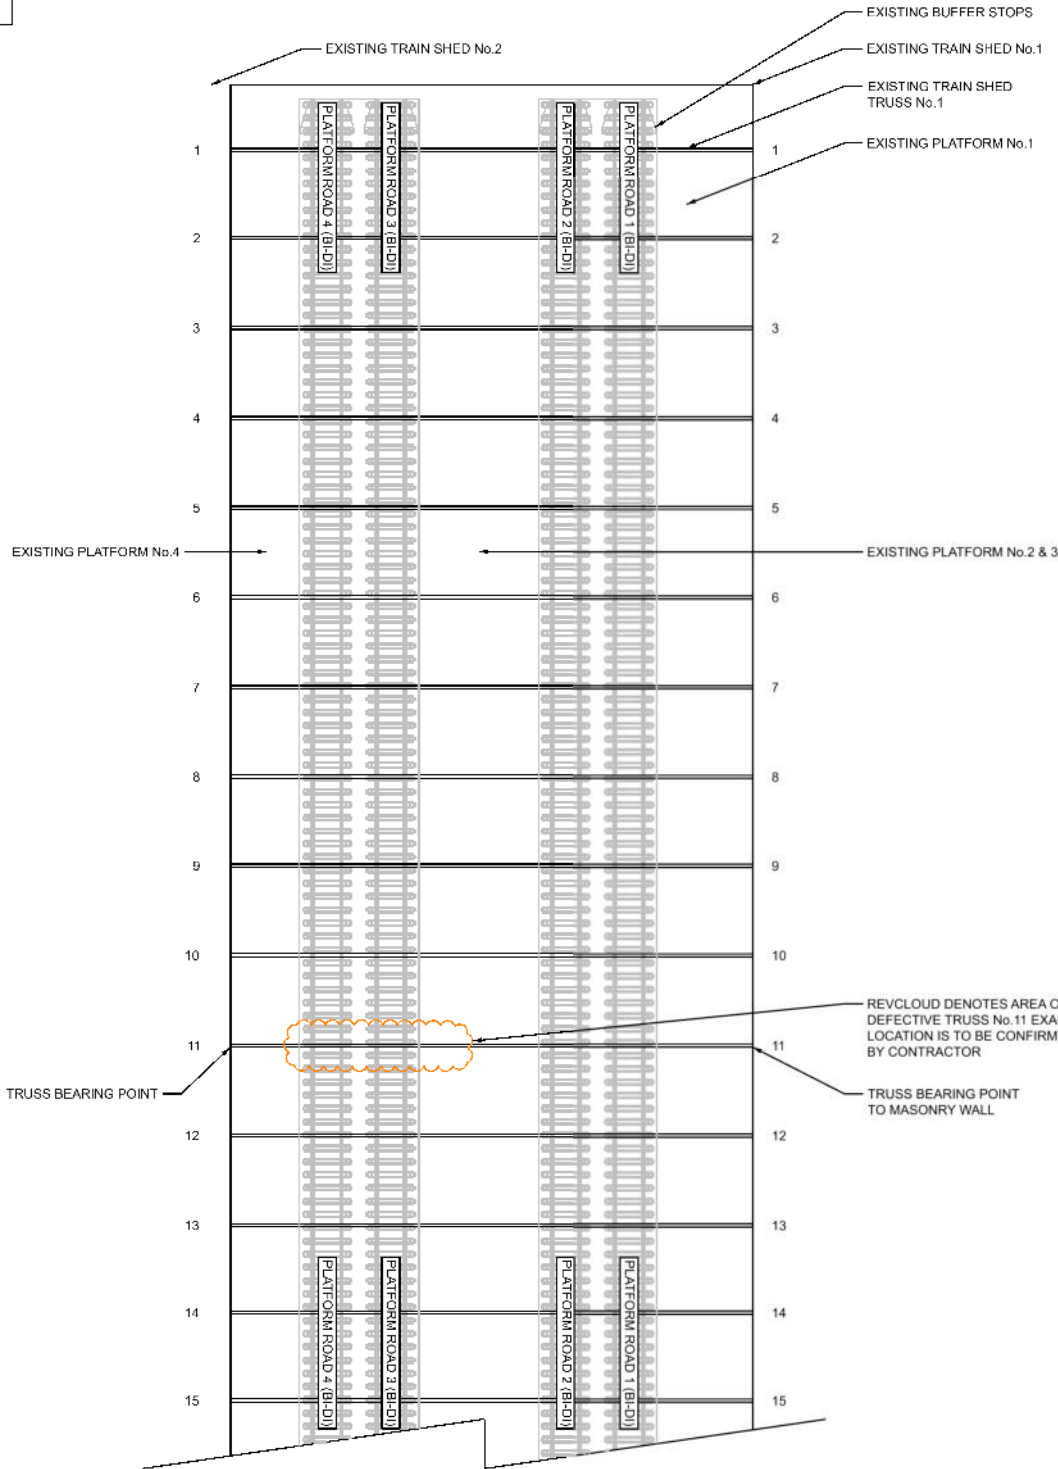

EXISTING SITE PLAN  
SCALE 1:200

0 4 8 12 16 20m

SCALE 1:200

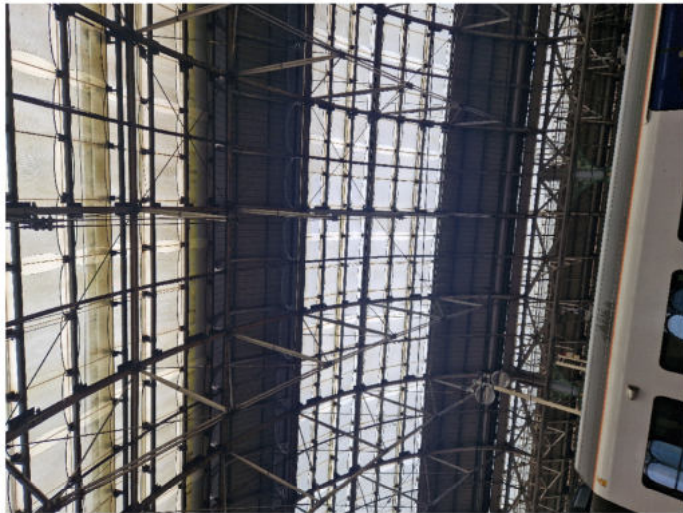
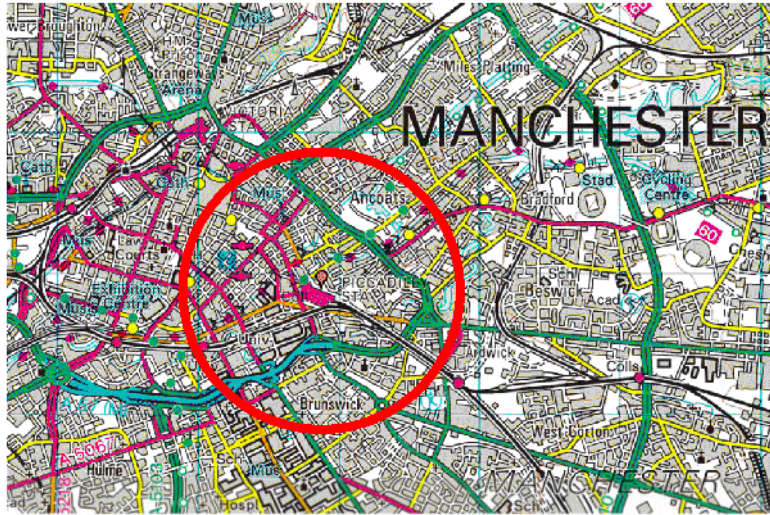


PHOTO OF GENERAL AREA OF TRUSS No.11



PHOTO OF EXISTING TRUSS No.11



PHOTO OF EXISTING TRUSS No.11



PHOTO OF EXISTING TRUSS No.11

| SAFETY, HEALTH AND ENVIRONMENTAL INFORMATION   |  |
|---|--|
| Significant risks relating to the works of which this design relates are identified below:   |  |
| Identified significant risks:   |  |
| Working at Height - Works to be carried out from a scaffold erected by trained & competent operatives or a Mobile Elevated Working Platform operated by trained operatives. With suitable platform / line closures where required.                                                    |  |
| Falling Objects - Contractor to ensure due care & diligence is undertaken on site as roof / truss is located above station platform. Due to the nature of the works suitable platform closure & line blocks may be required.                                                          |  |
| CLE - Contractor to ensure all works remain 2.75m away from CLE whilst not having isolation. If not possible isolations are to be agreed.   |  |
| Working Adjacent To Live Rail Traffic - Contractor to ensure adequate protection to be arranged as required. Work site limits are to be clearly marked. All staff are to be PTS certified with a CCOB at all times. Green zone working where possible.                                |  |
| Fabricated Steel Hot Matching Easing - Contractor to measure and template existing metalwork recording dimensions such as the curvature of the beam, meet spacings and flange thickness before fabrication of the new steelwork.                                                      |  |
| Night Work - Adequate lighting is to be used at all times. (Suitable high visibility PPE, torches & head torches)   |  |
| Metal Work Repairs - Suitable PPE to be worn including masks, gloves & goggles. Suitable washing facilities to be present on site.   |  |
| This drawing is to be used only for the purpose of the issue it was intended for.   |  |
| For information relating to end use, maintenance, demolition, see Health & Safety files.   |  |
| It is assumed that works will be undertaken by a competent Contractor to an approved method statement.   |  |
| Legend / Notes   |  |
| 1. ALL DIMENSIONS MUST BE CHECKED ON SITE AND NOT SCALED FROM THIS DRAWING. ALL DIMENSIONS ARE IN MILLIMETRES UNLESS OTHERWISE STATED.   |  |
| 2. THE DIMENSIONS INCLUDING LEVELS AND SETTING OUT INFORMATION SHALL BE CONFIRMED ON SITE BY THE CONTRACTOR PRIOR TO COMMENCEMENT OF THE WORKS. THE CONTRACTOR MUST VERIFY ALL SERVICES IN THE VICINITY OF THE PROPOSED WORKS BOTH VISUALLY AND USING APPROVED CAT SCANNER AND GENNY. |  |
| 3. THE DRAWING IS TO BE READ IN CONJUNCTION WITH THE FOLLOWING DOCUMENTS:<br>-R90528-GGP-ST5-MAN-FOH-C-001 B01   |  |
| 4. ALL WORK TO BE IN ACCORDANCE WITH THE NETWORK RAIL COMPANY STANDARD OF NRI/3/CIV/140, MODEL CLAUSES FOR SPECIFYING CIVIL ENGINEERING WORKS SECTION 50 52 AND B0.   |  |

| KEY |                         |
|-----|-------------------------|
| —   | EXISTING                |
| —   | EXISTING TO BE MODIFIED |
| —   | PROPOSED                |
| —   | TO BE REMOVED           |
| —   | HAZARD                  |
| —   | DEFECT                  |


|     |          |                           |         |          |         |
|-----|----------|---------------------------|---------|----------|---------|
| DR  | 2008/04  | APPROVED FOR CONSTRUCTION | Z-4     | J.H.     | R.C.    |
| BC2 | 2008/04  | SUBJECT FOR INFORMATION   | Z-4     | J.H.     | R.C.    |
| UK1 | 10/04/04 | SUBJECT FOR INFORMATION   | Z-1     | J.H.     | R.C.    |
| Rev | Date     | Drawn by                  | Checked | Drawn by | Checked |
| Rev | Date     | Drawn by                  | Checked | Drawn by | Checked |

APPROVED FOR CONSTRUCTION



Project  
MANCHESTER PICCADILY TRAIN SHED ROOF REPAIR

Drawing Title  
EXISTING SITE PLAN & PHOTOS
 
|                       |                                |        |                                                                                       |      |          |
|-----------------------|--------------------------------|--------|---------------------------------------------------------------------------------------|------|----------|
| Designed              | W. WANG                        | Signed |  | Date | 09/08/24 |
| Drawn                 | Z. HUNT                        | Signed |  | Date | 09/08/24 |
| Checked               | J. HARTLEY                     | Signed |  | Date | 09/08/24 |
| Approved              | R. GALLOWAY                    | Signed |  | Date | 09/08/24 |
| Scale(s)              | AS SHOWN @A1                   |        |                                                                                       |      |          |
| Alternative Reference | N/A                            |        |                                                                                       |      |          |
| Drawing Number        | R90528-GGP-ST5-MAN-DR-C-000001 |        |                                                                                       |      |          |
| Sheet                 | 01 of 04                       |        |                                                                                       |      |          |
| Revision              | C01                            |        |                                                                                       |      |          |

APPROVED FOR CONSTRUCTION