



Schedule of Accommodation


Plots 03, 04, 05, 06, 20, 21, 22, 23, 24, 25, 26, 27,
28, 29

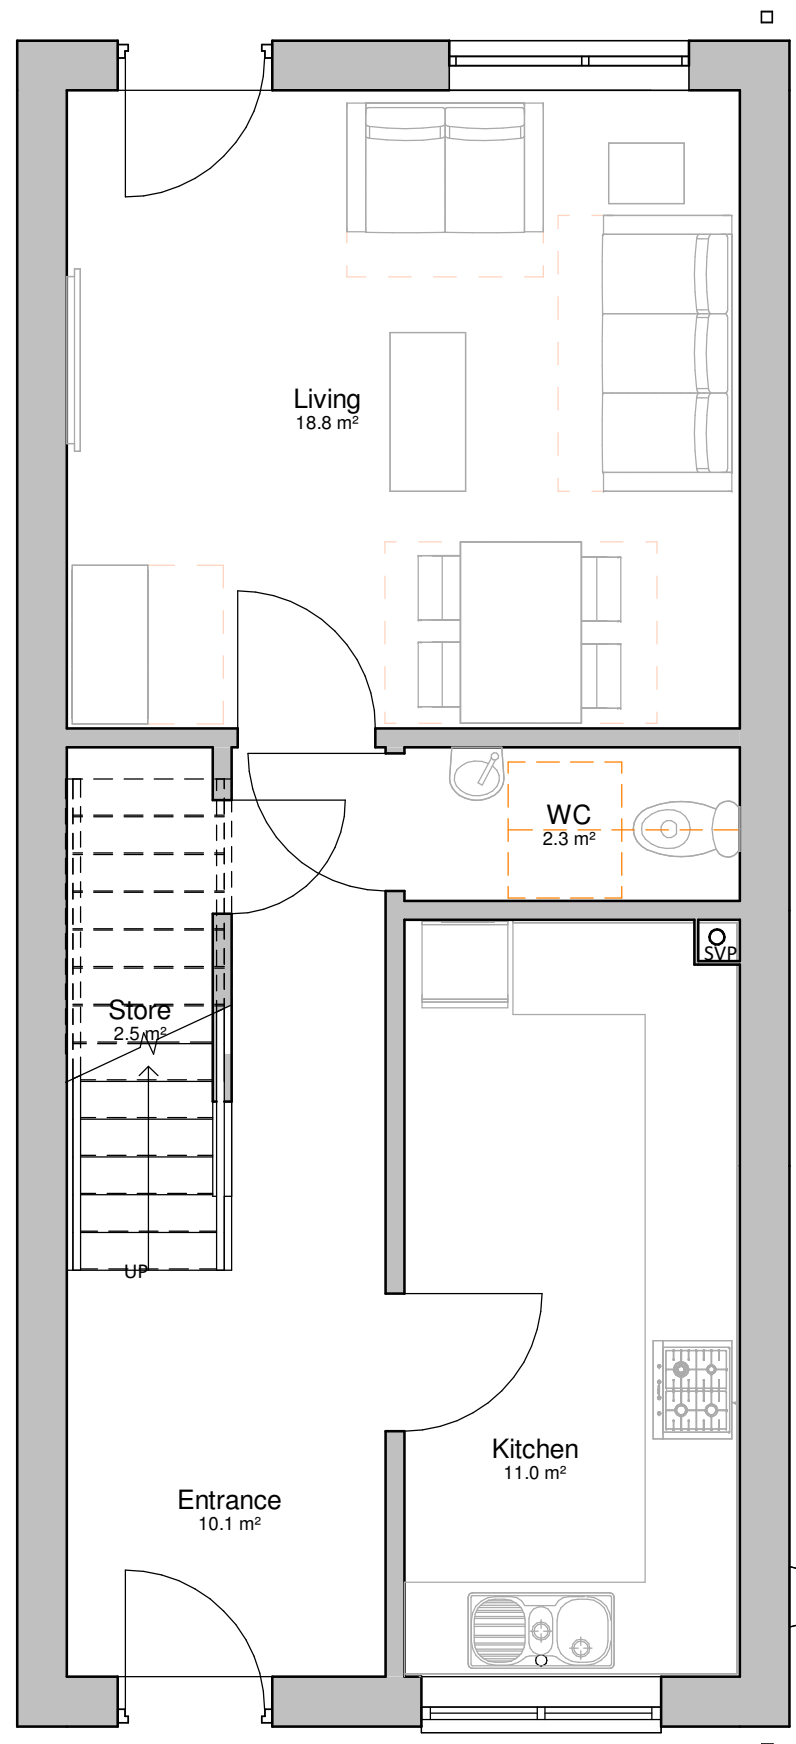


00 Ground Floor Plan
1 : 50

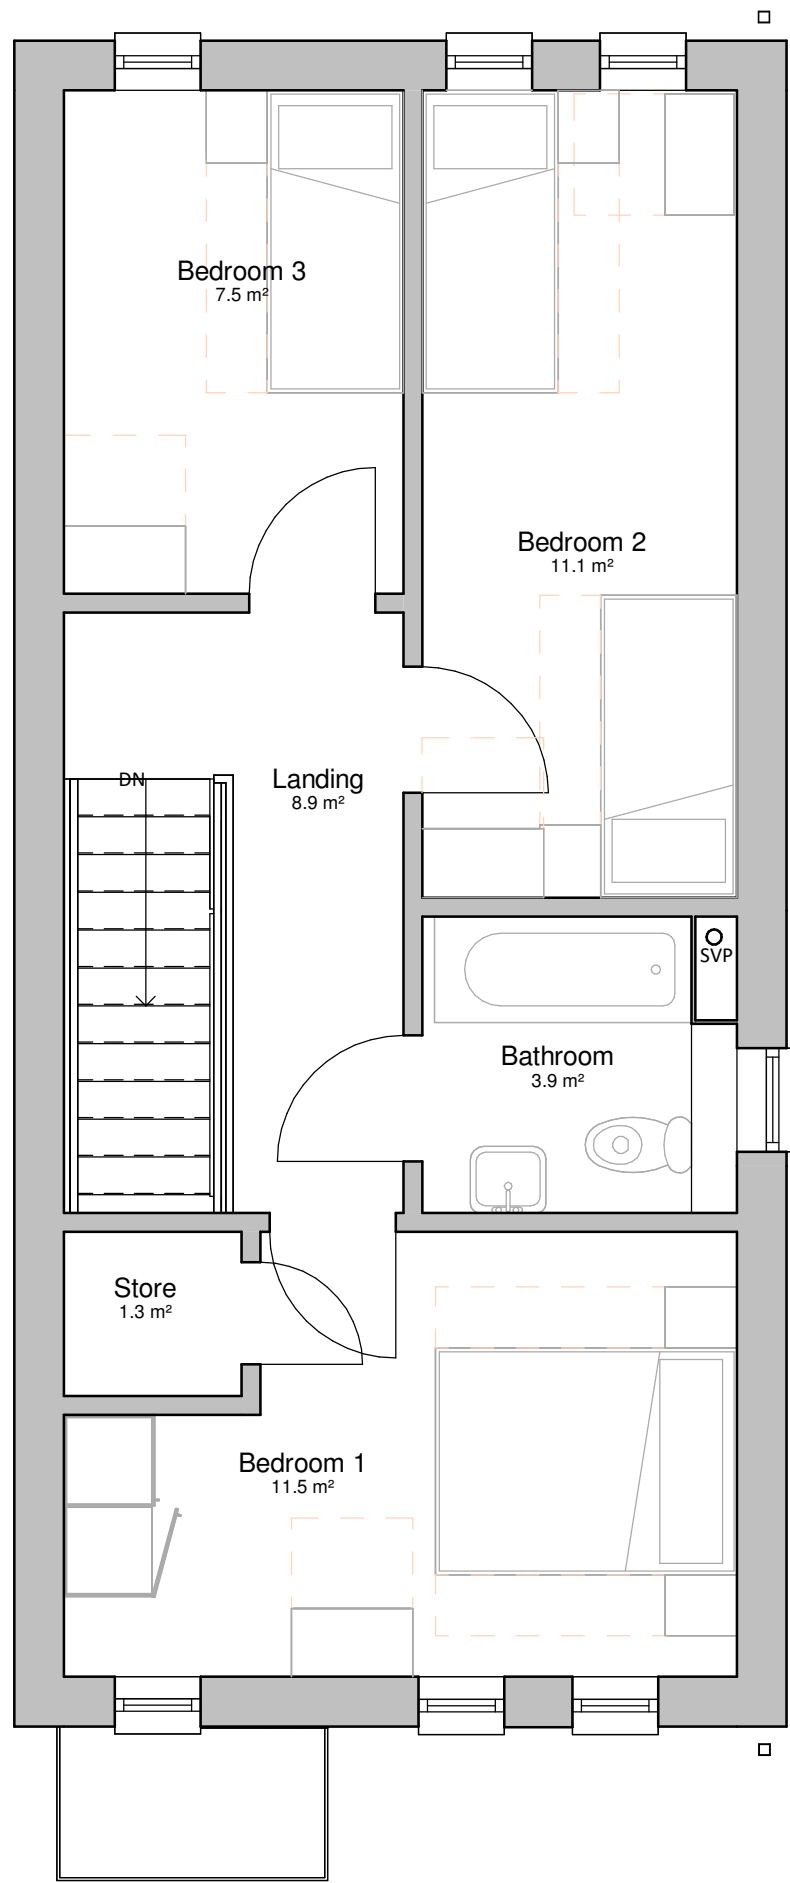

01 First Floor Plan
1 : 50

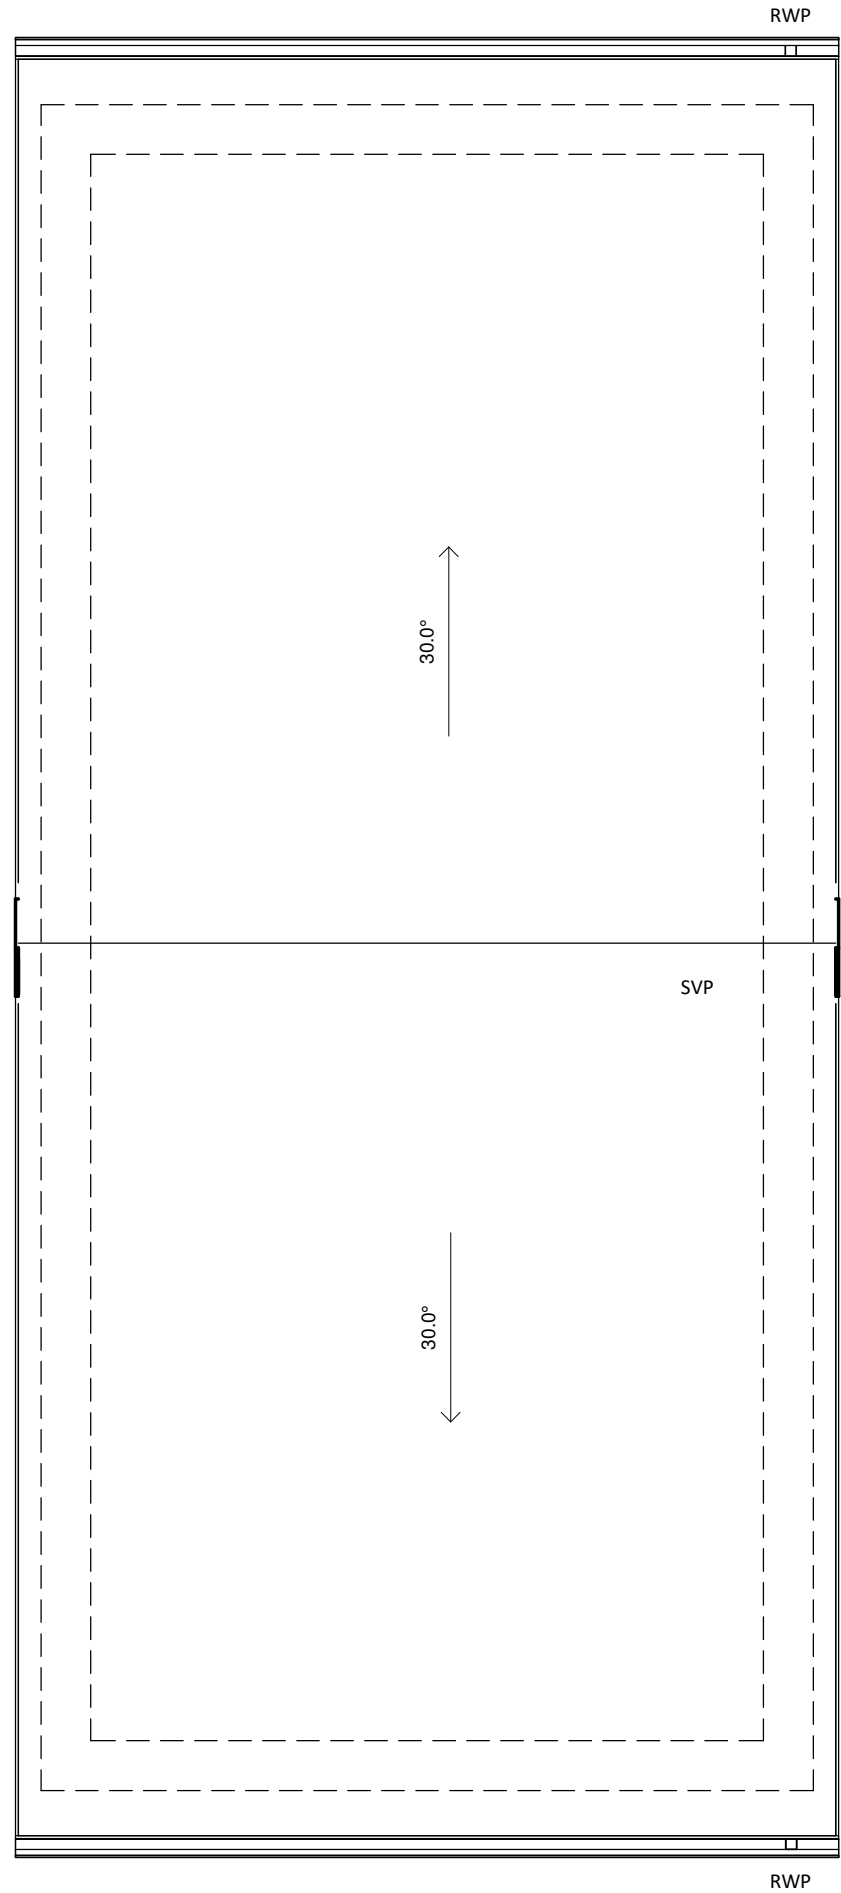

02 Roof Plan
1 : 50

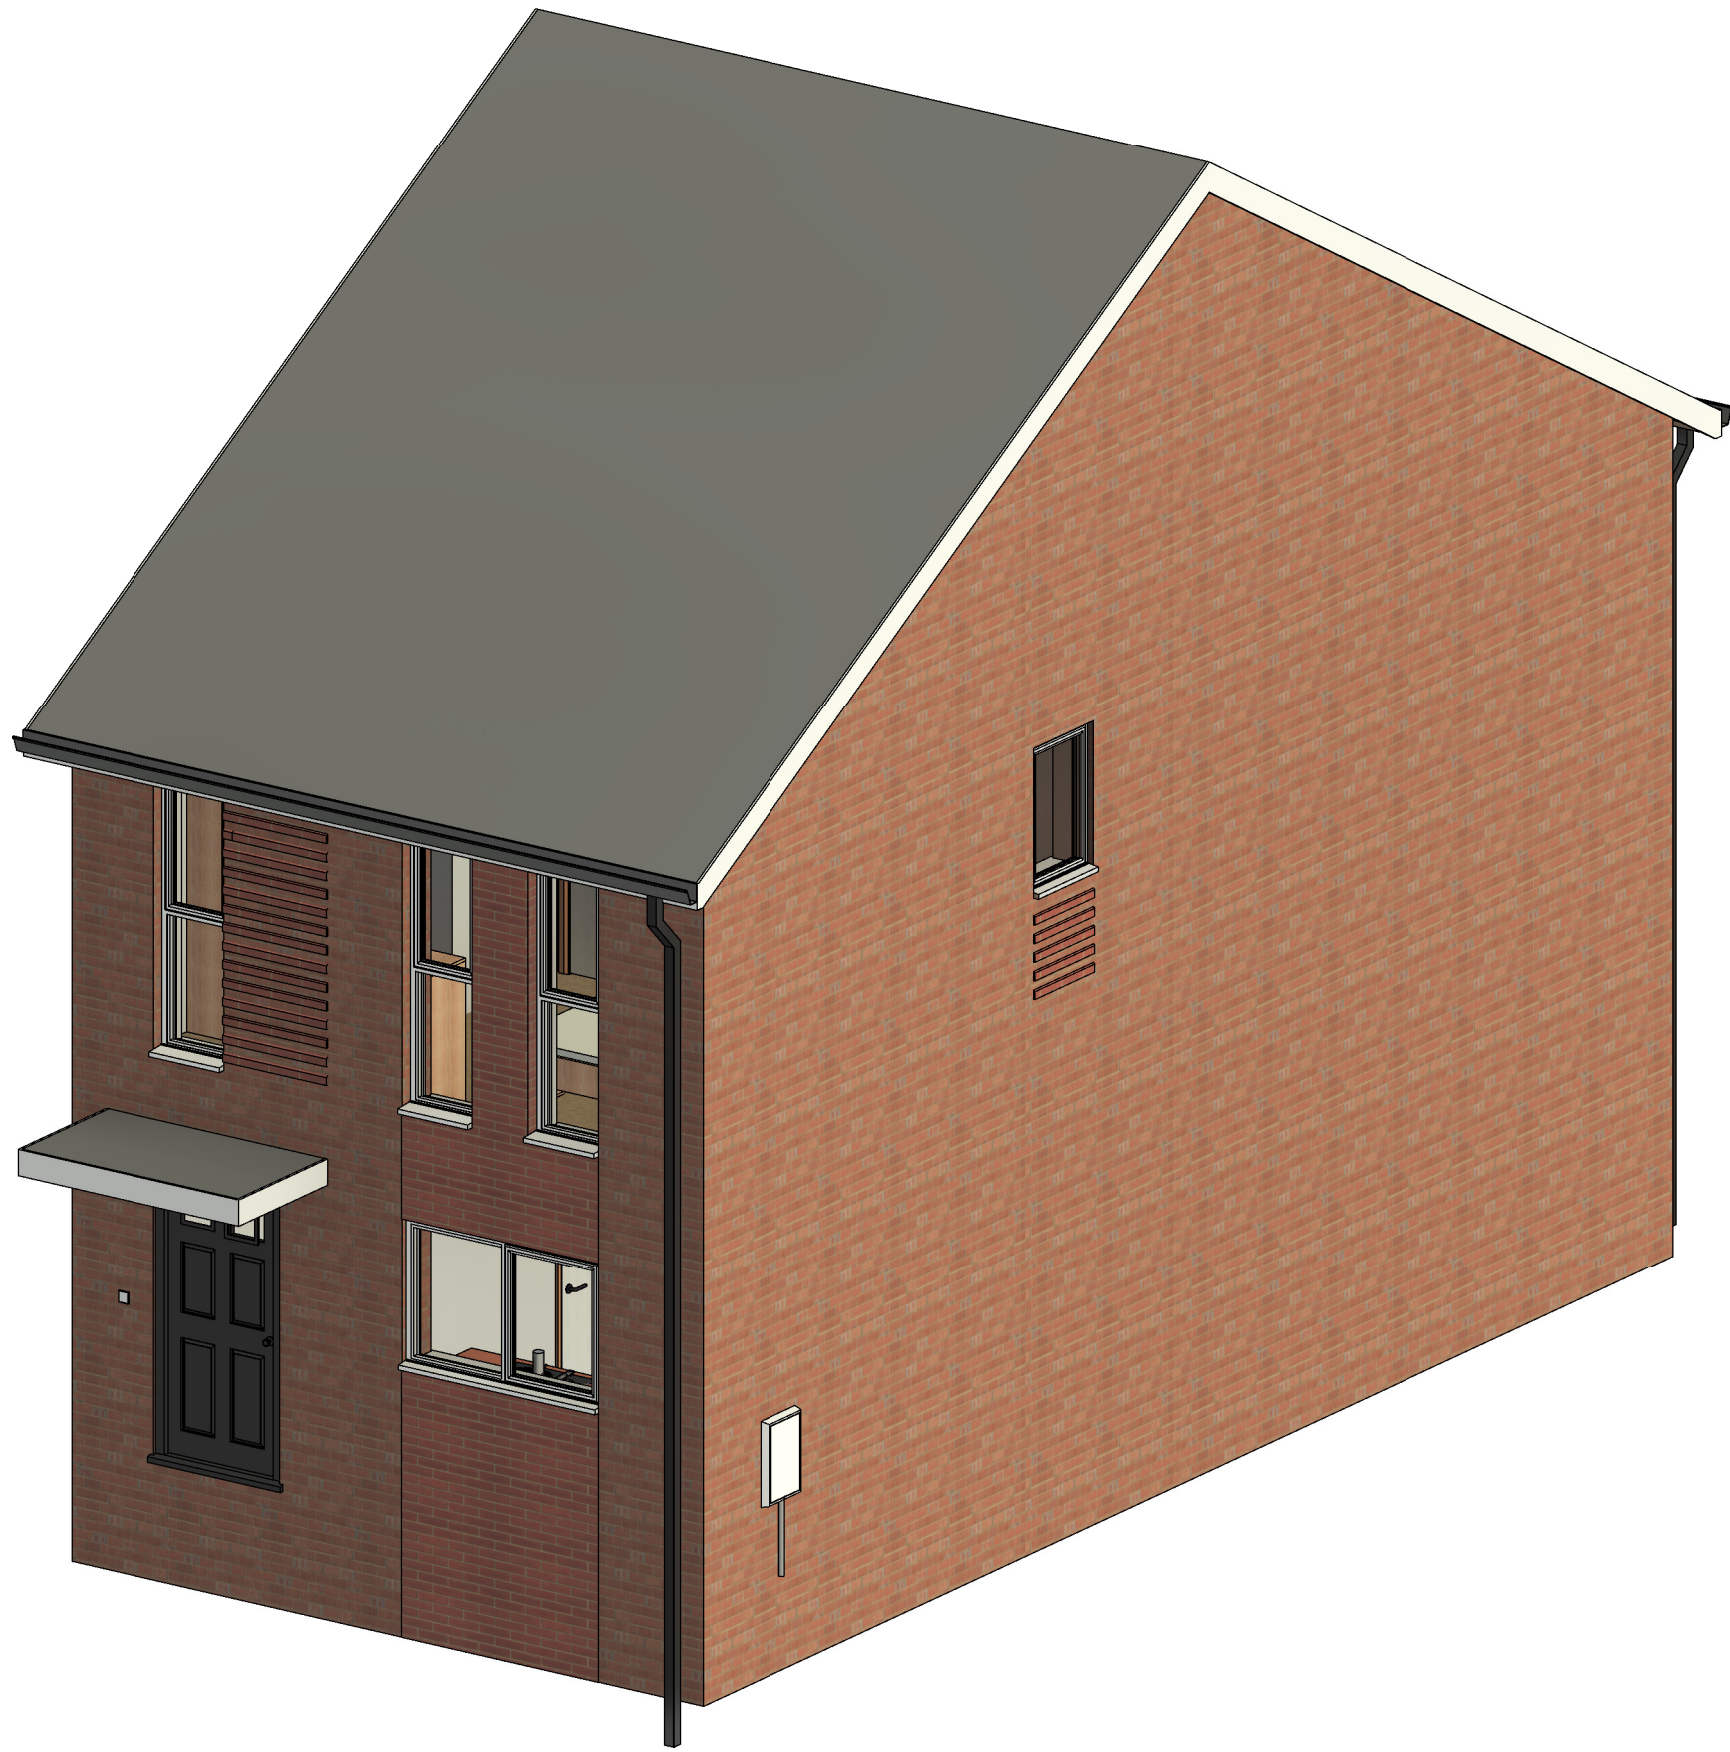


Indicative Visual




Front Elevation
1 : 50



Rear Elevation
1 : 50

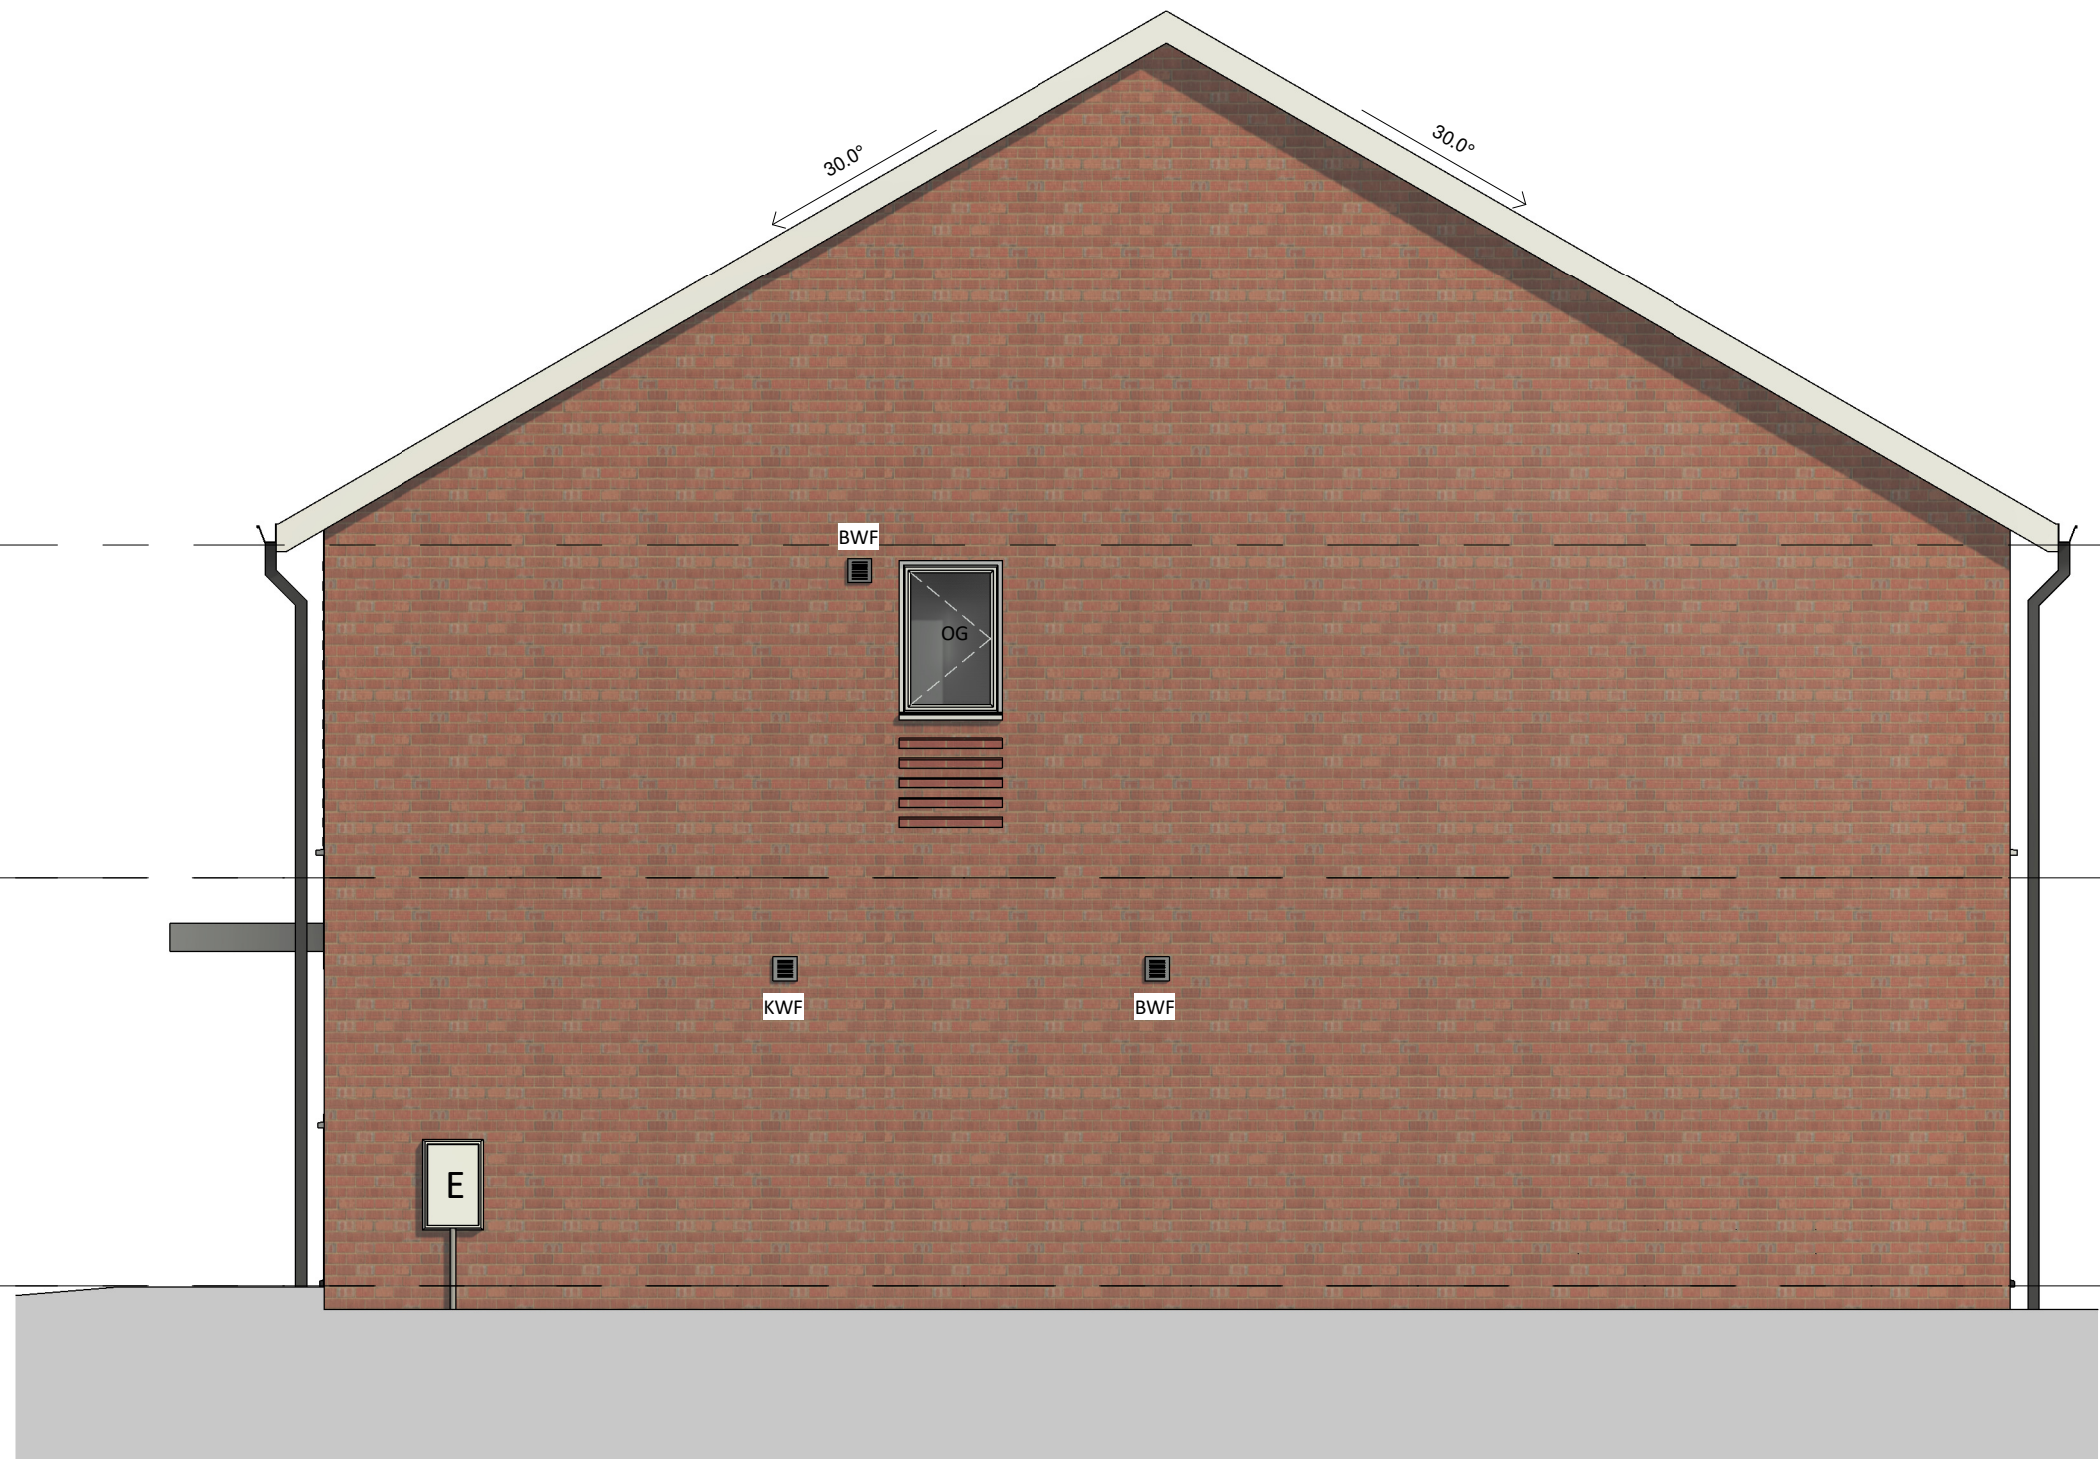

Gable Elevation
1 : 50

 

Rev	Date	Int	Description
-----	------	-----	-------------



CLIENT:
Built Development Ltd

PROJECT:
Church Lane, Moston

DESCRIPTION:
385P House - Proposed Plans & Elevations

PURPOSE OF ISSUE:
Planning

DRAWN BY:	CHECKED	DATE:	SCALE @ A1:
OM	ED	24.10.24	1 : 50

JOB NO:	STATUS CODE:	DRAWING NO:	REV
4450	S0	135	

FILE IDENTIFIER:
CL-BTP-06-ZZ-DR-A-4450_135

Elizabeth House 486 Didsbury Road Heaton Mersey Stockport SK4 3BS
0161 443 1221 info@bernardtaylor.co.uk www.btparchitects.co.uk