


Notes

© Editorial Studio Ltd. All rights as per the
Copywrite and petents Design Act 1988 have
been asserted.

All dimensions to be checked on site.

Key

Existing Walls

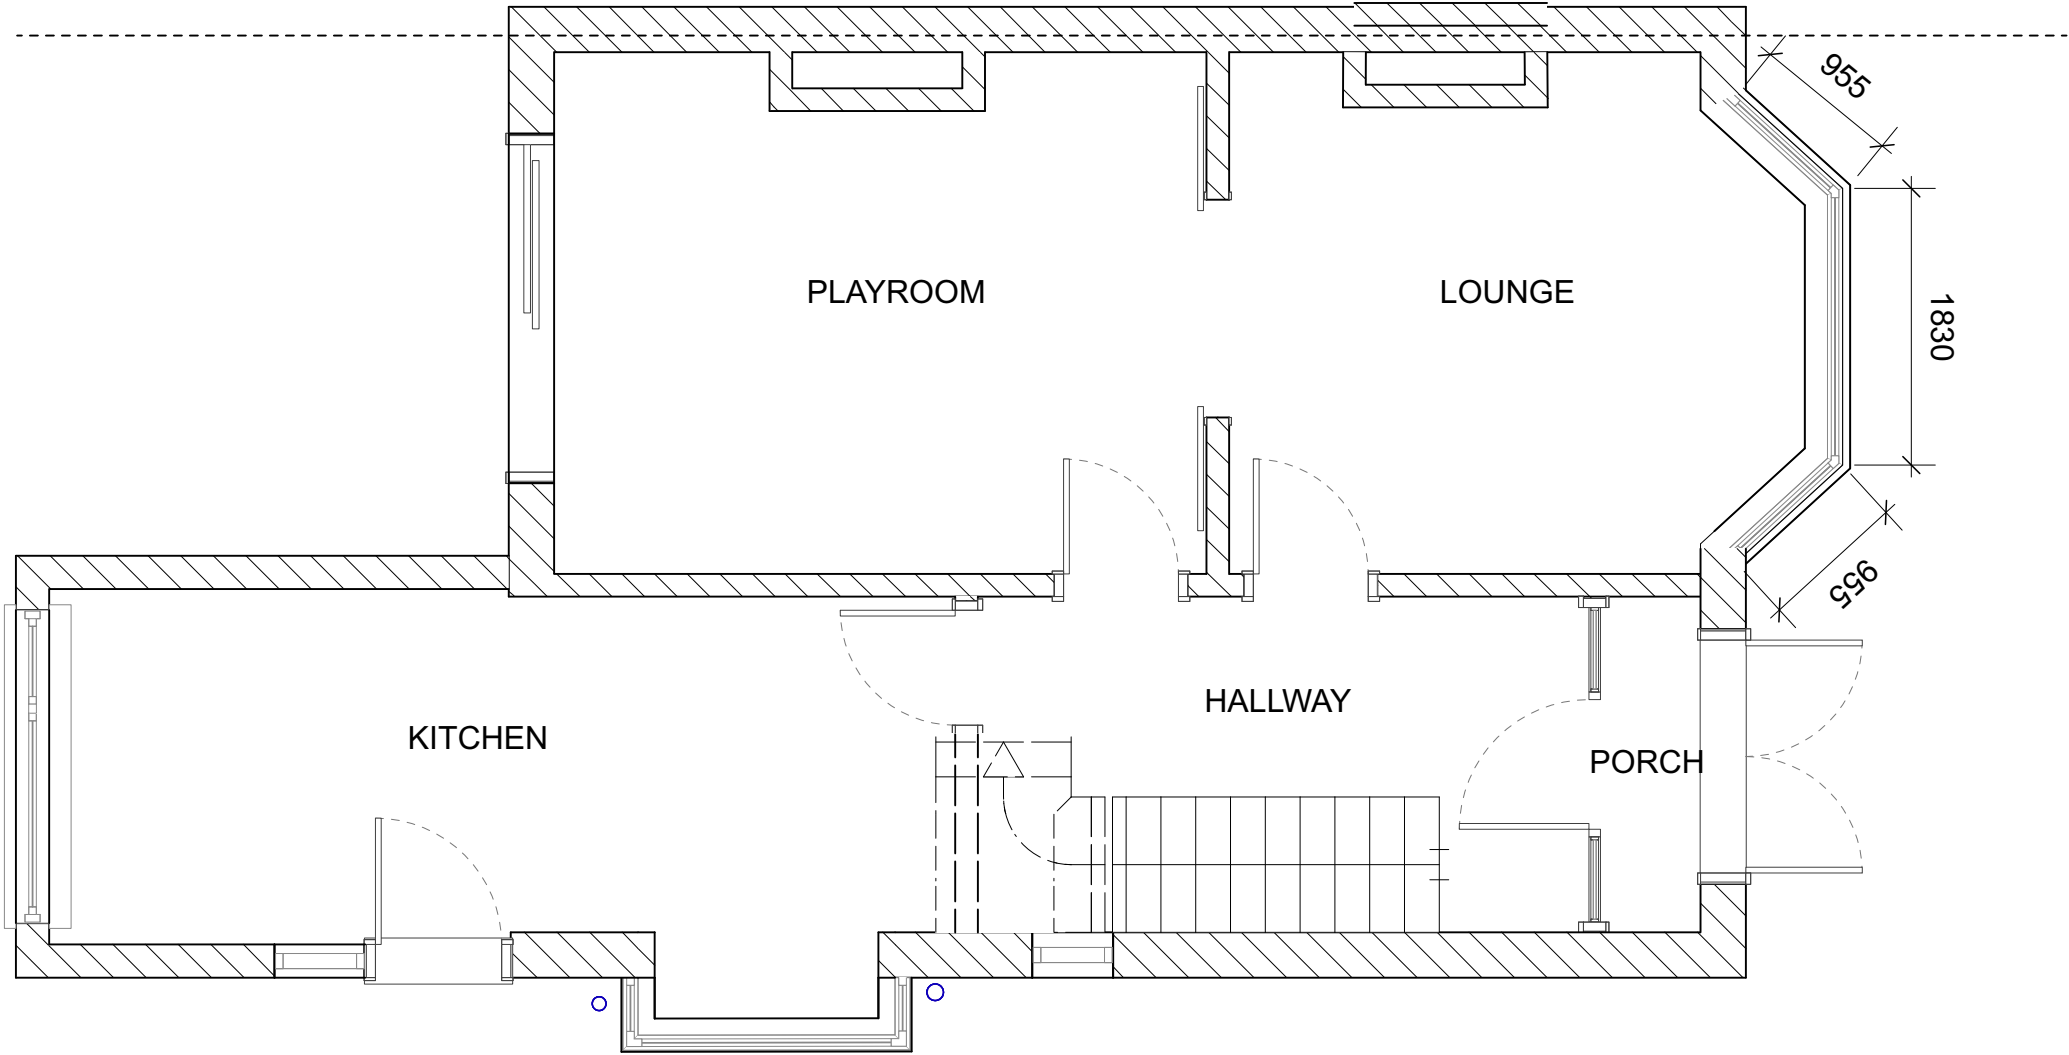


NOTES

- Window dimensions are to the structural
opening sizes. Dimensions are for quotation
purposes only - not for manufacturer. To be
checked on site.

REVISIONS

00.00.00

FOR PLANNING

 

EDITORIAL
STUDIO

Drawing
Existing
Ground Floor Plan
Project
32 Redland Crescent
Contact
post@editorialstudio.com
Scale
1:50 @ A3
Date
21.03.24
Drawing No.
085_L02_01


Notes

© Editorial Studio Ltd. All rights as per the
Copywrite and petents Design Act 1988 have
been asserted.

All dimensions to be checked on site.

Key

Existing Walls

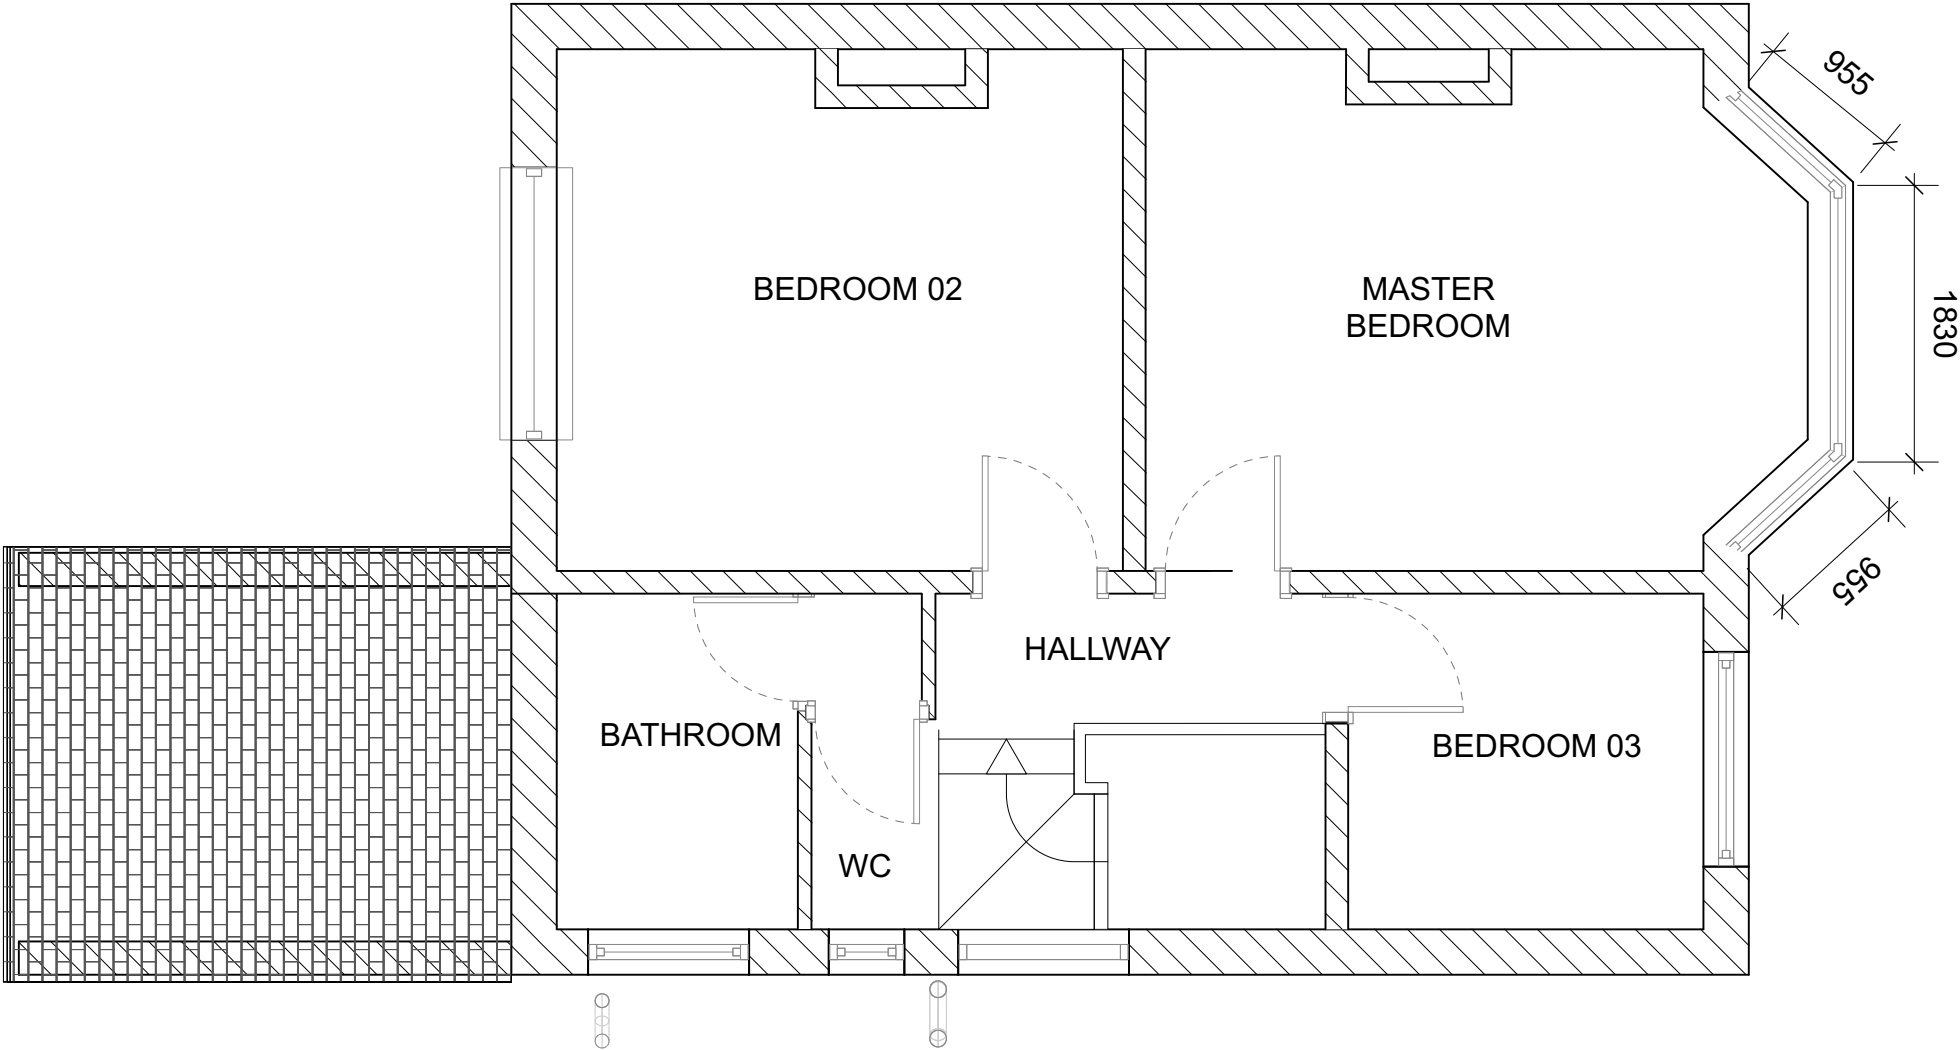


NOTES

- Window dimensions are to the structural
opening sizes. Dimensions are for quotation
purposes only - not for manufacturer. To be
checked on site.

REVISIONS


00.00.00

FOR PLANNING

 

EDITORIAL
STUDIO

Drawing
Existing
First Floor Plan
Project
32 Redland Crescent
Contact
post@editorialstudio.com
Scale
1:50 @ A3
Date
21.03.24
Drawing No.
085_L02_02

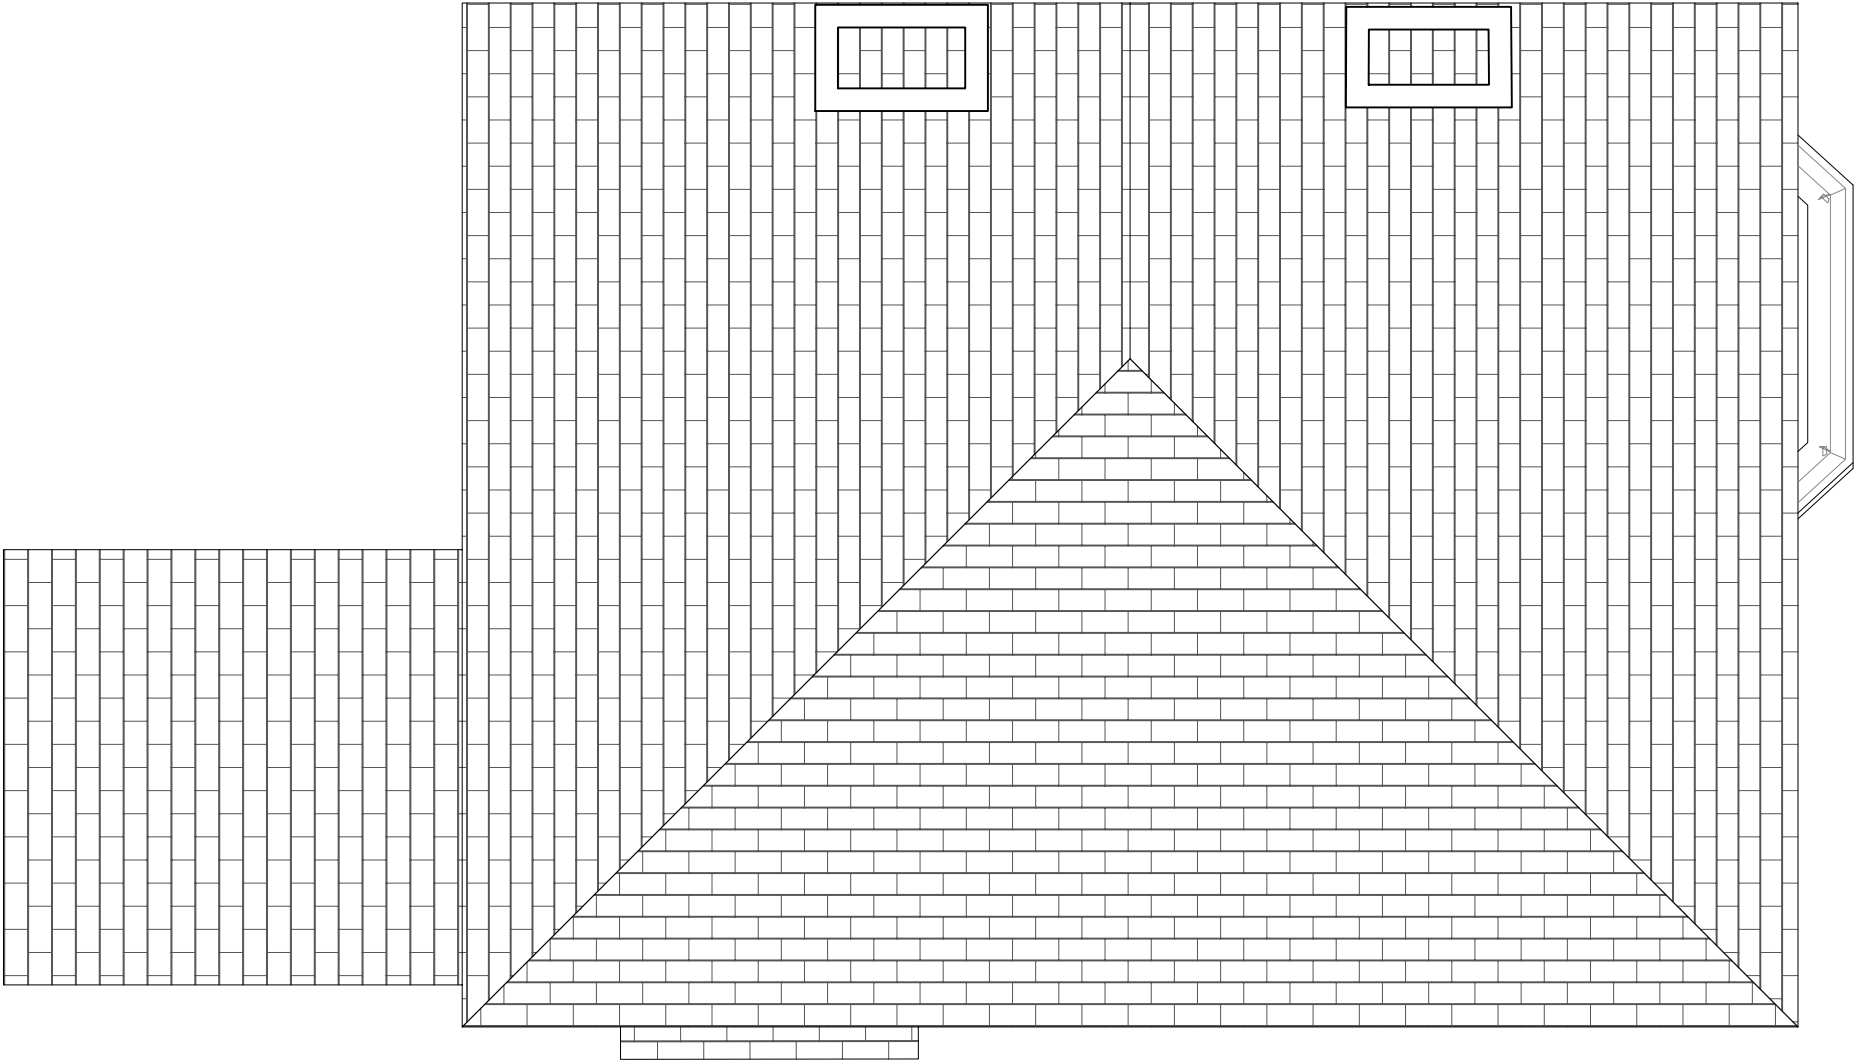


NOTES

- Window dimensions are to the structural opening sizes. Dimensions are for quotation purposes only - not for manufacturer. To be checked on site.

REVISIONS


00.00.00

FOR PLANNING

 

**EDITIONAL
STUDIO**

Drawing
Existing
Roof Plan
Project
32 Redland Crescent
Contact
post@editionalstudio.com
Scale
1:50 @ A3
Date
21.03.24
Drawing No.
085_L02_03

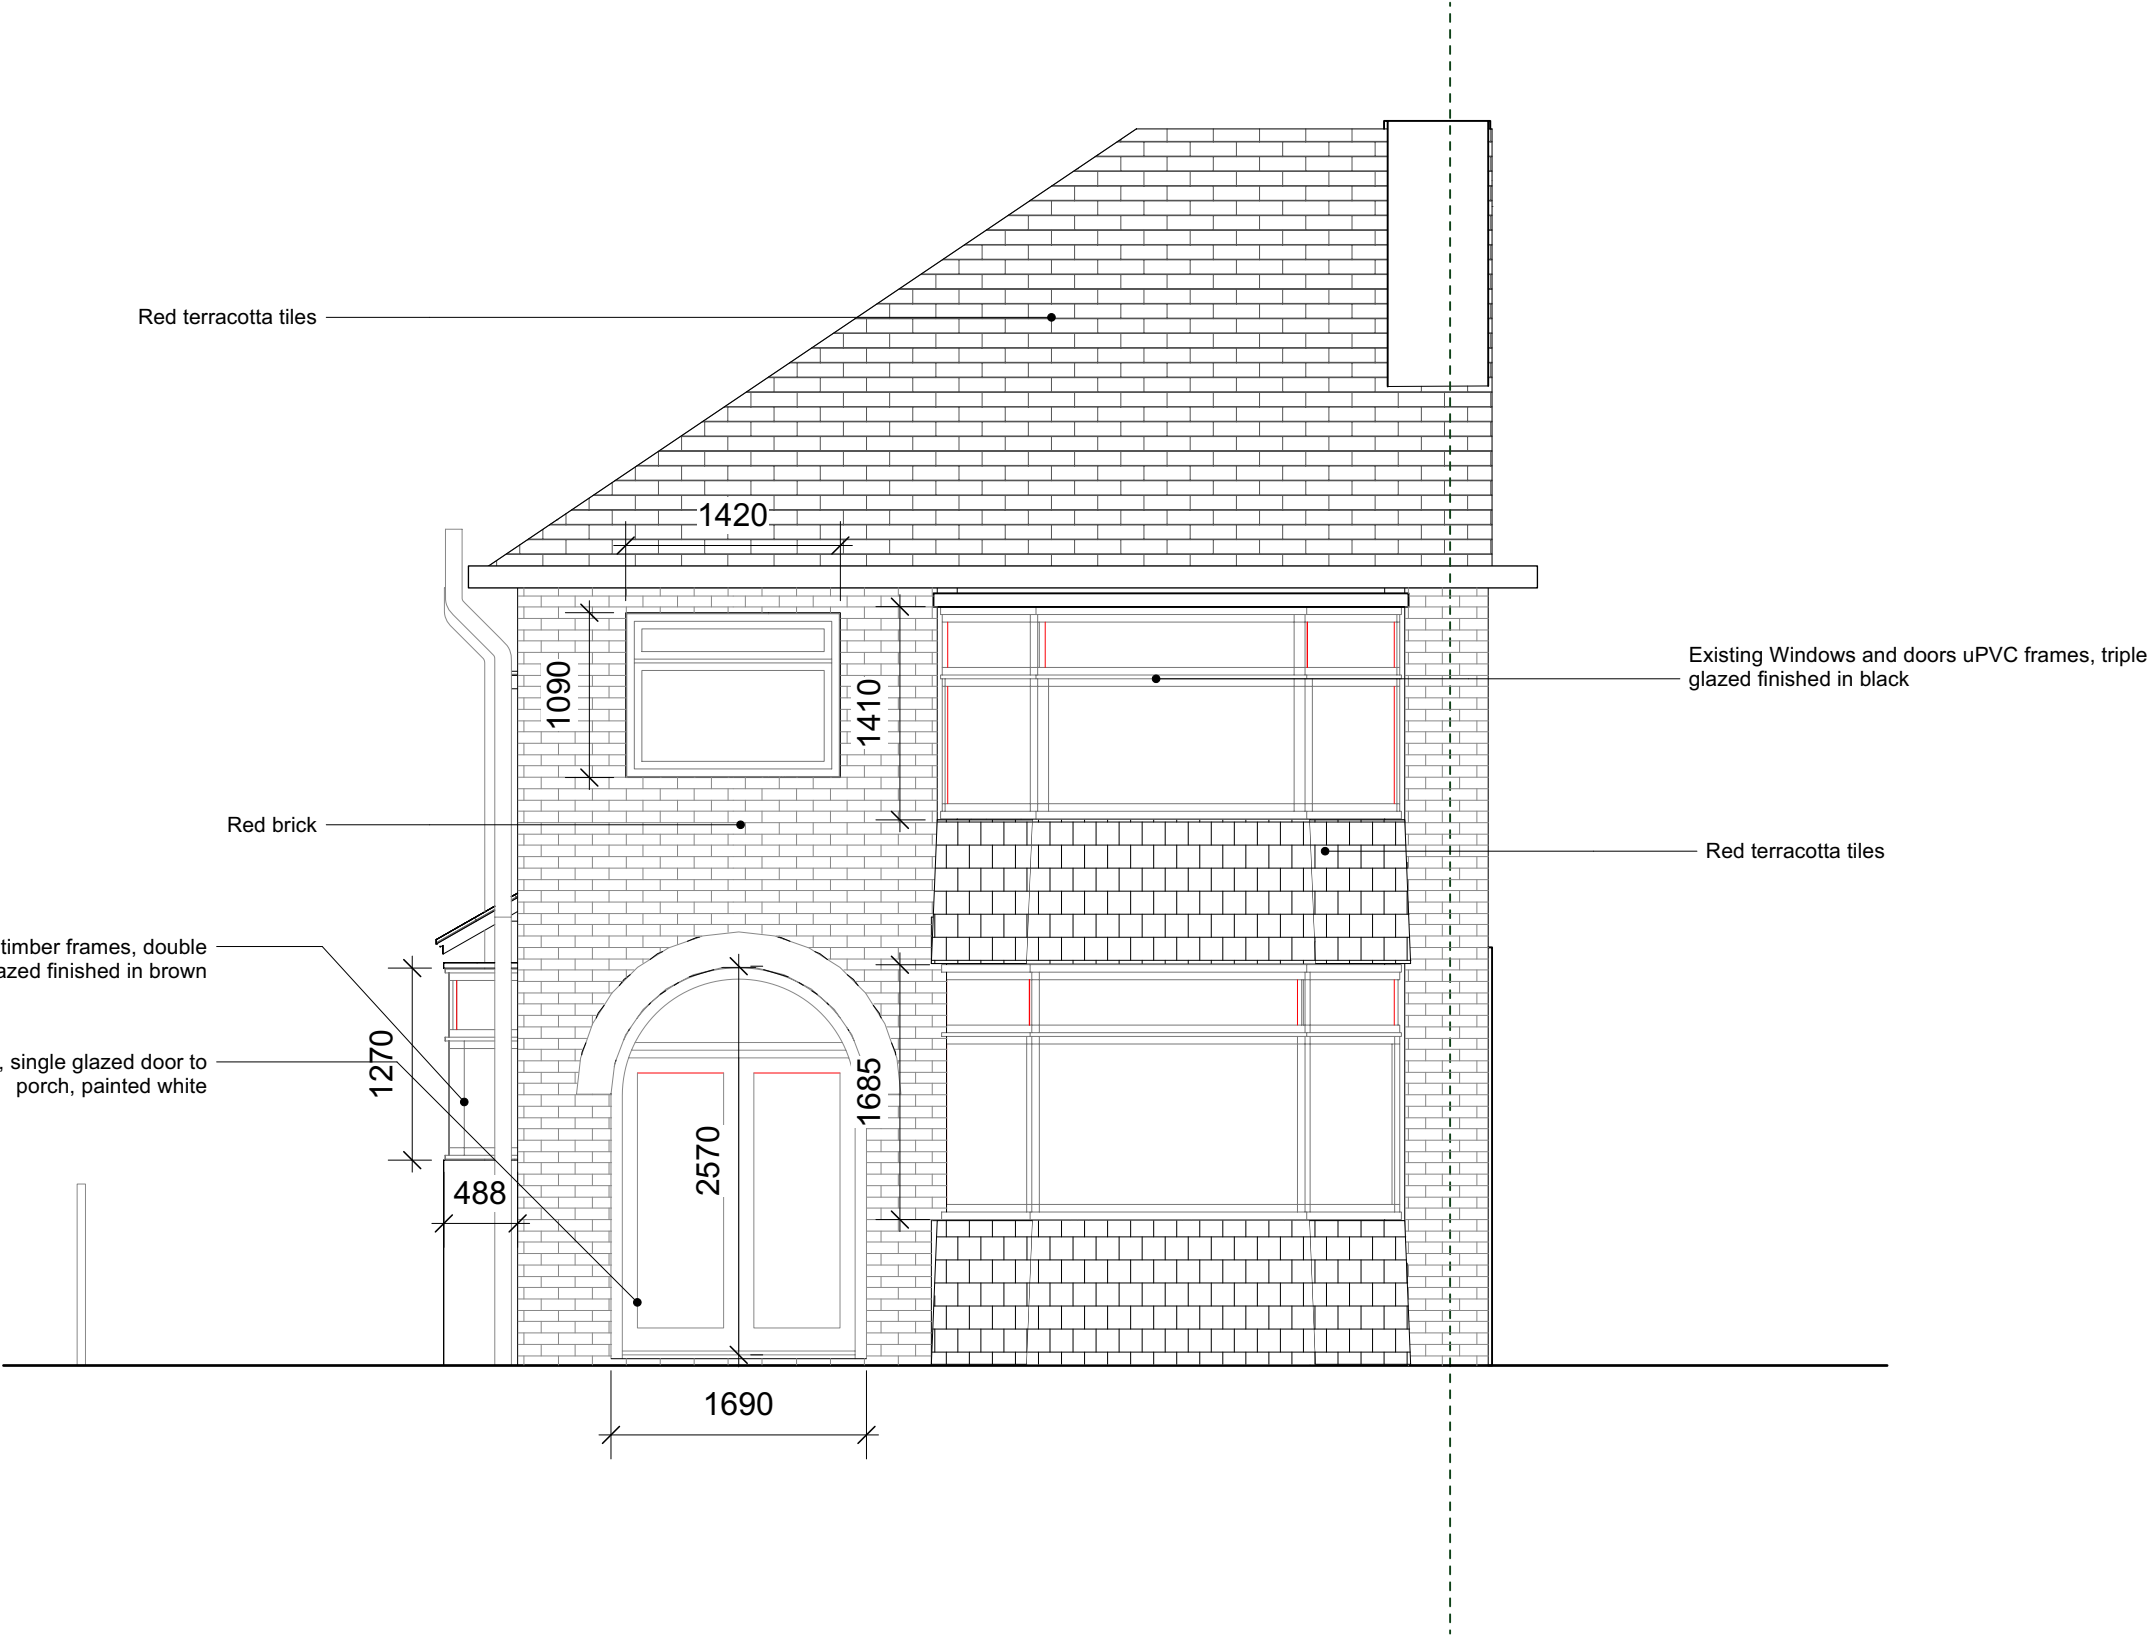

NOTES

- Window dimensions are for quotation purposes only - not for manufacturer. To be remeasured on site before ordering.

REVISIONS


00.00.00

FOR PLANNING

0 0.5 1 m

**EDITORIAL
STUDIO**

Drawing
Existing
Front Elevation
Project
32 Redland Crescent
Contact
post@editorialstudio.com
Scale
1:50 @ A3
Date
21.03.24
Drawing No.
085_L05_01

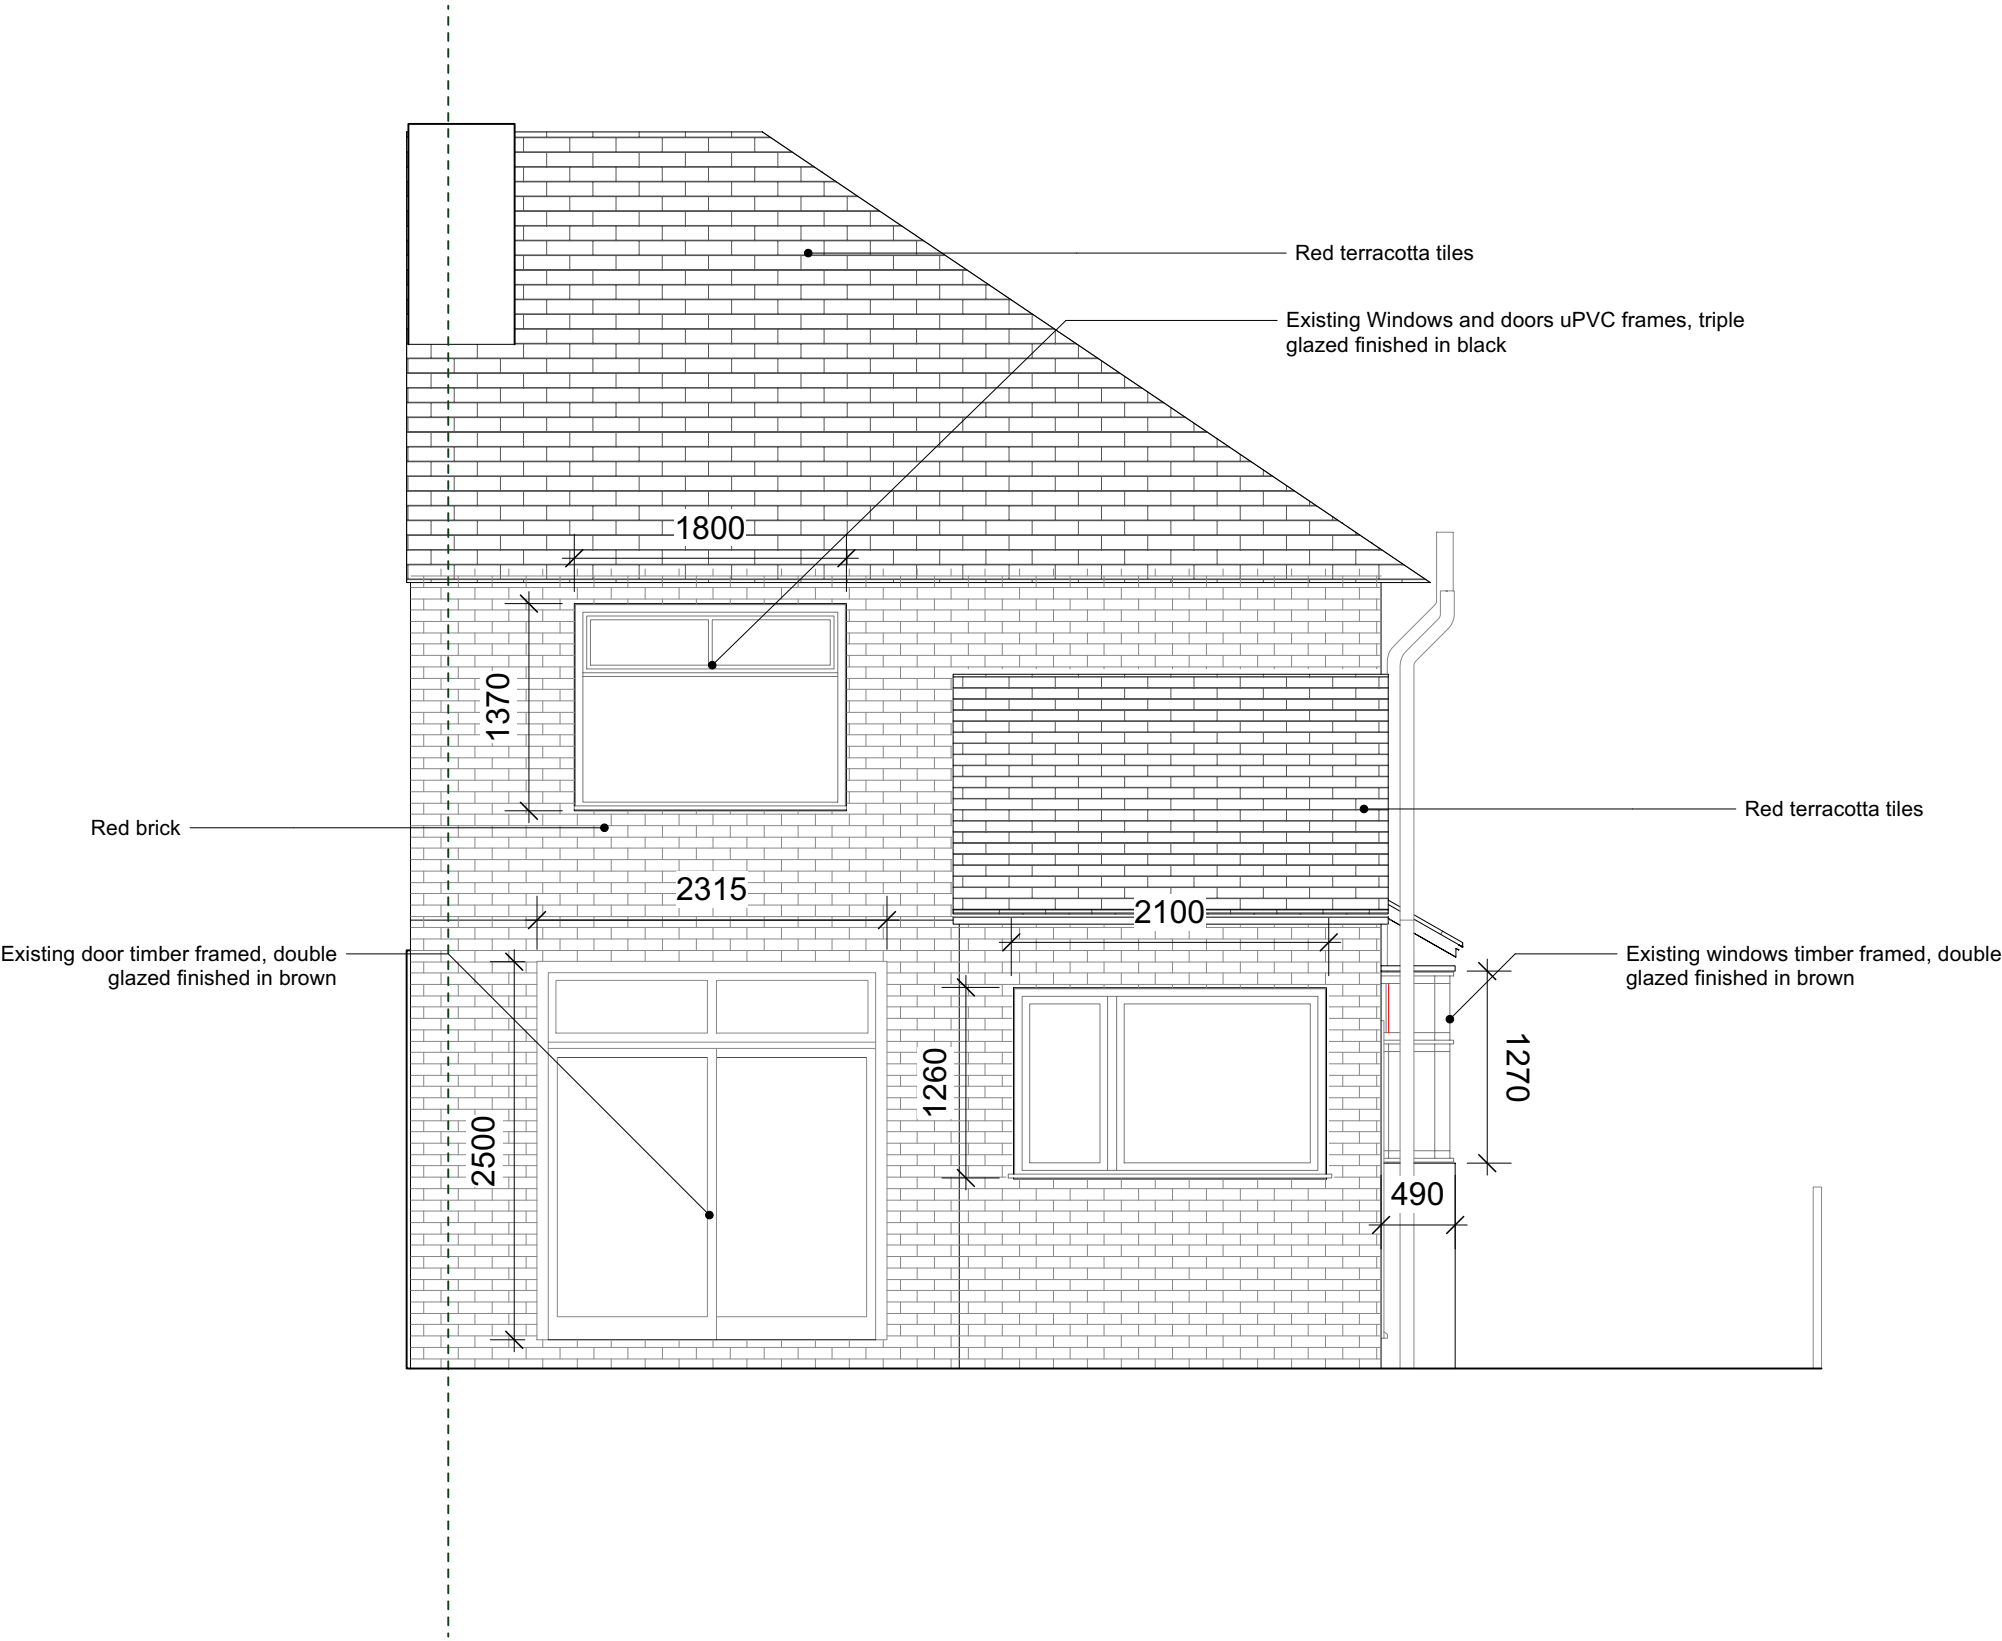


NOTES

- Window dimensions are for quotation purposes only - not for manufacturer. To be remeasured on site before ordering.

REVISIONS


00.00.00

FOR PLANNING

 

**EDITORIAL
STUDIO**

Drawing
Existing
Rear Elevation
Project
32 Redland Crescent
Contact
post@editorialstudio.com
Scale
1:50 @ A3
Date
21.03.24
Drawing No.
085_L05_02

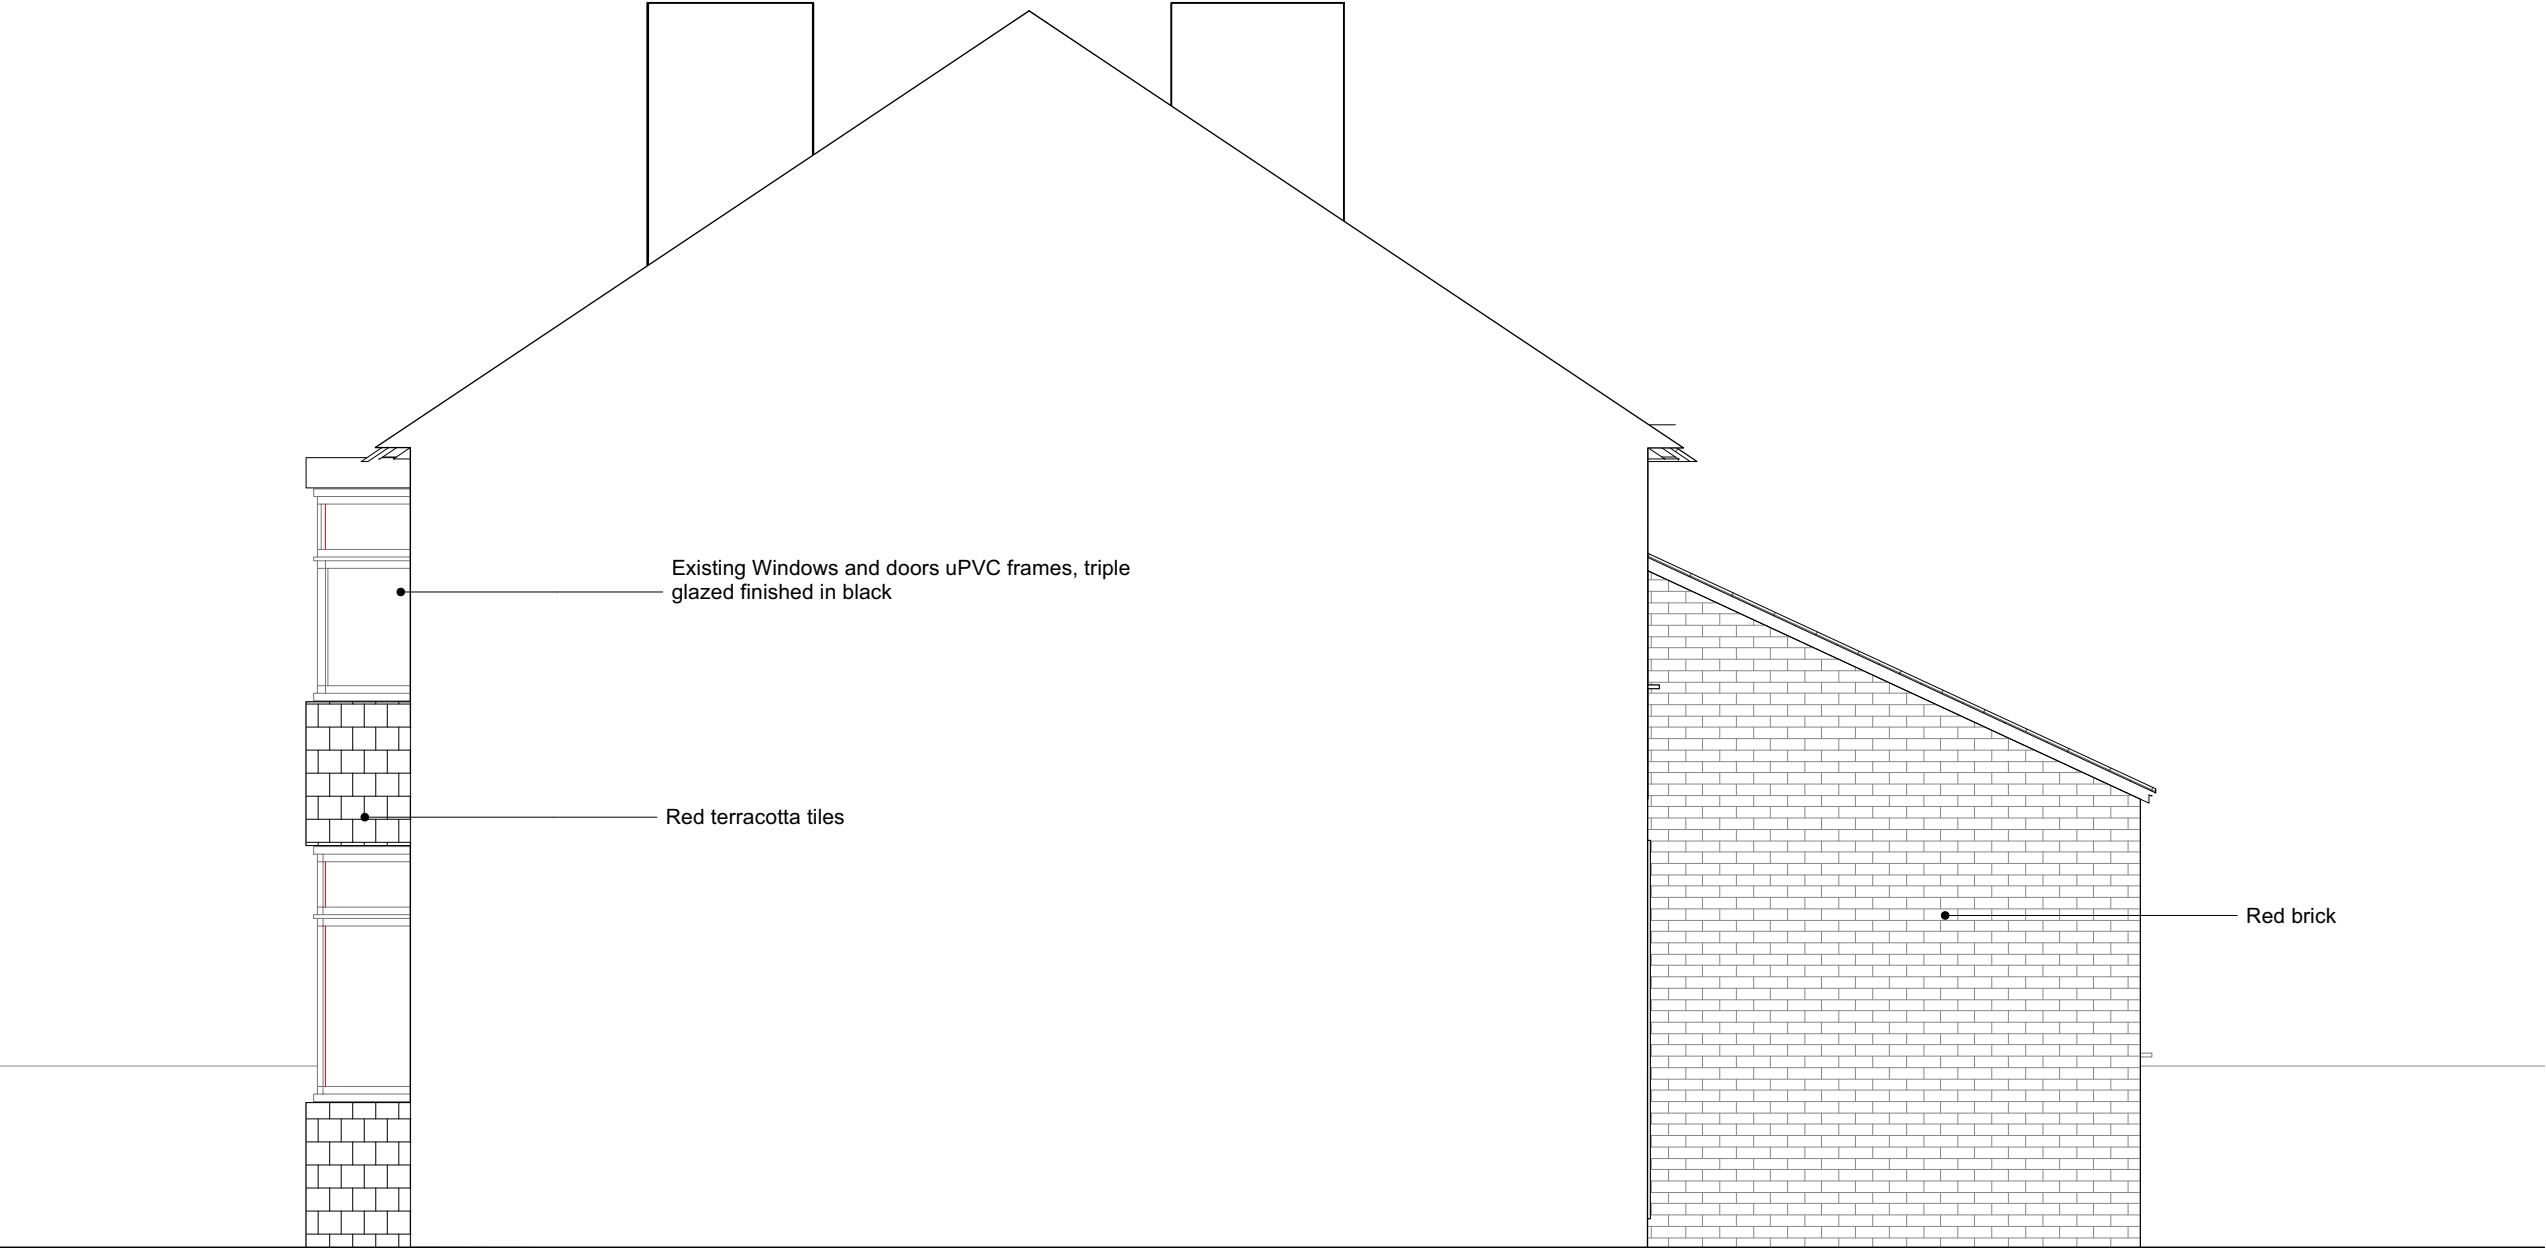


NOTES

- Window dimensions are for quotation purposes
only - not for manufacturer. To be remeasured on
site before ordering.

REVISIONS


00.00.00

FOR PLANNING

 

**EDITIONAL
STUDIO**

Drawing
Existing
Side Elevation
Project
32 Redland Crescent
Contact
post@editionalstudio.com
Scale
1:50 @ A3
Date
21.03.24
Drawing No.
085_L05_03

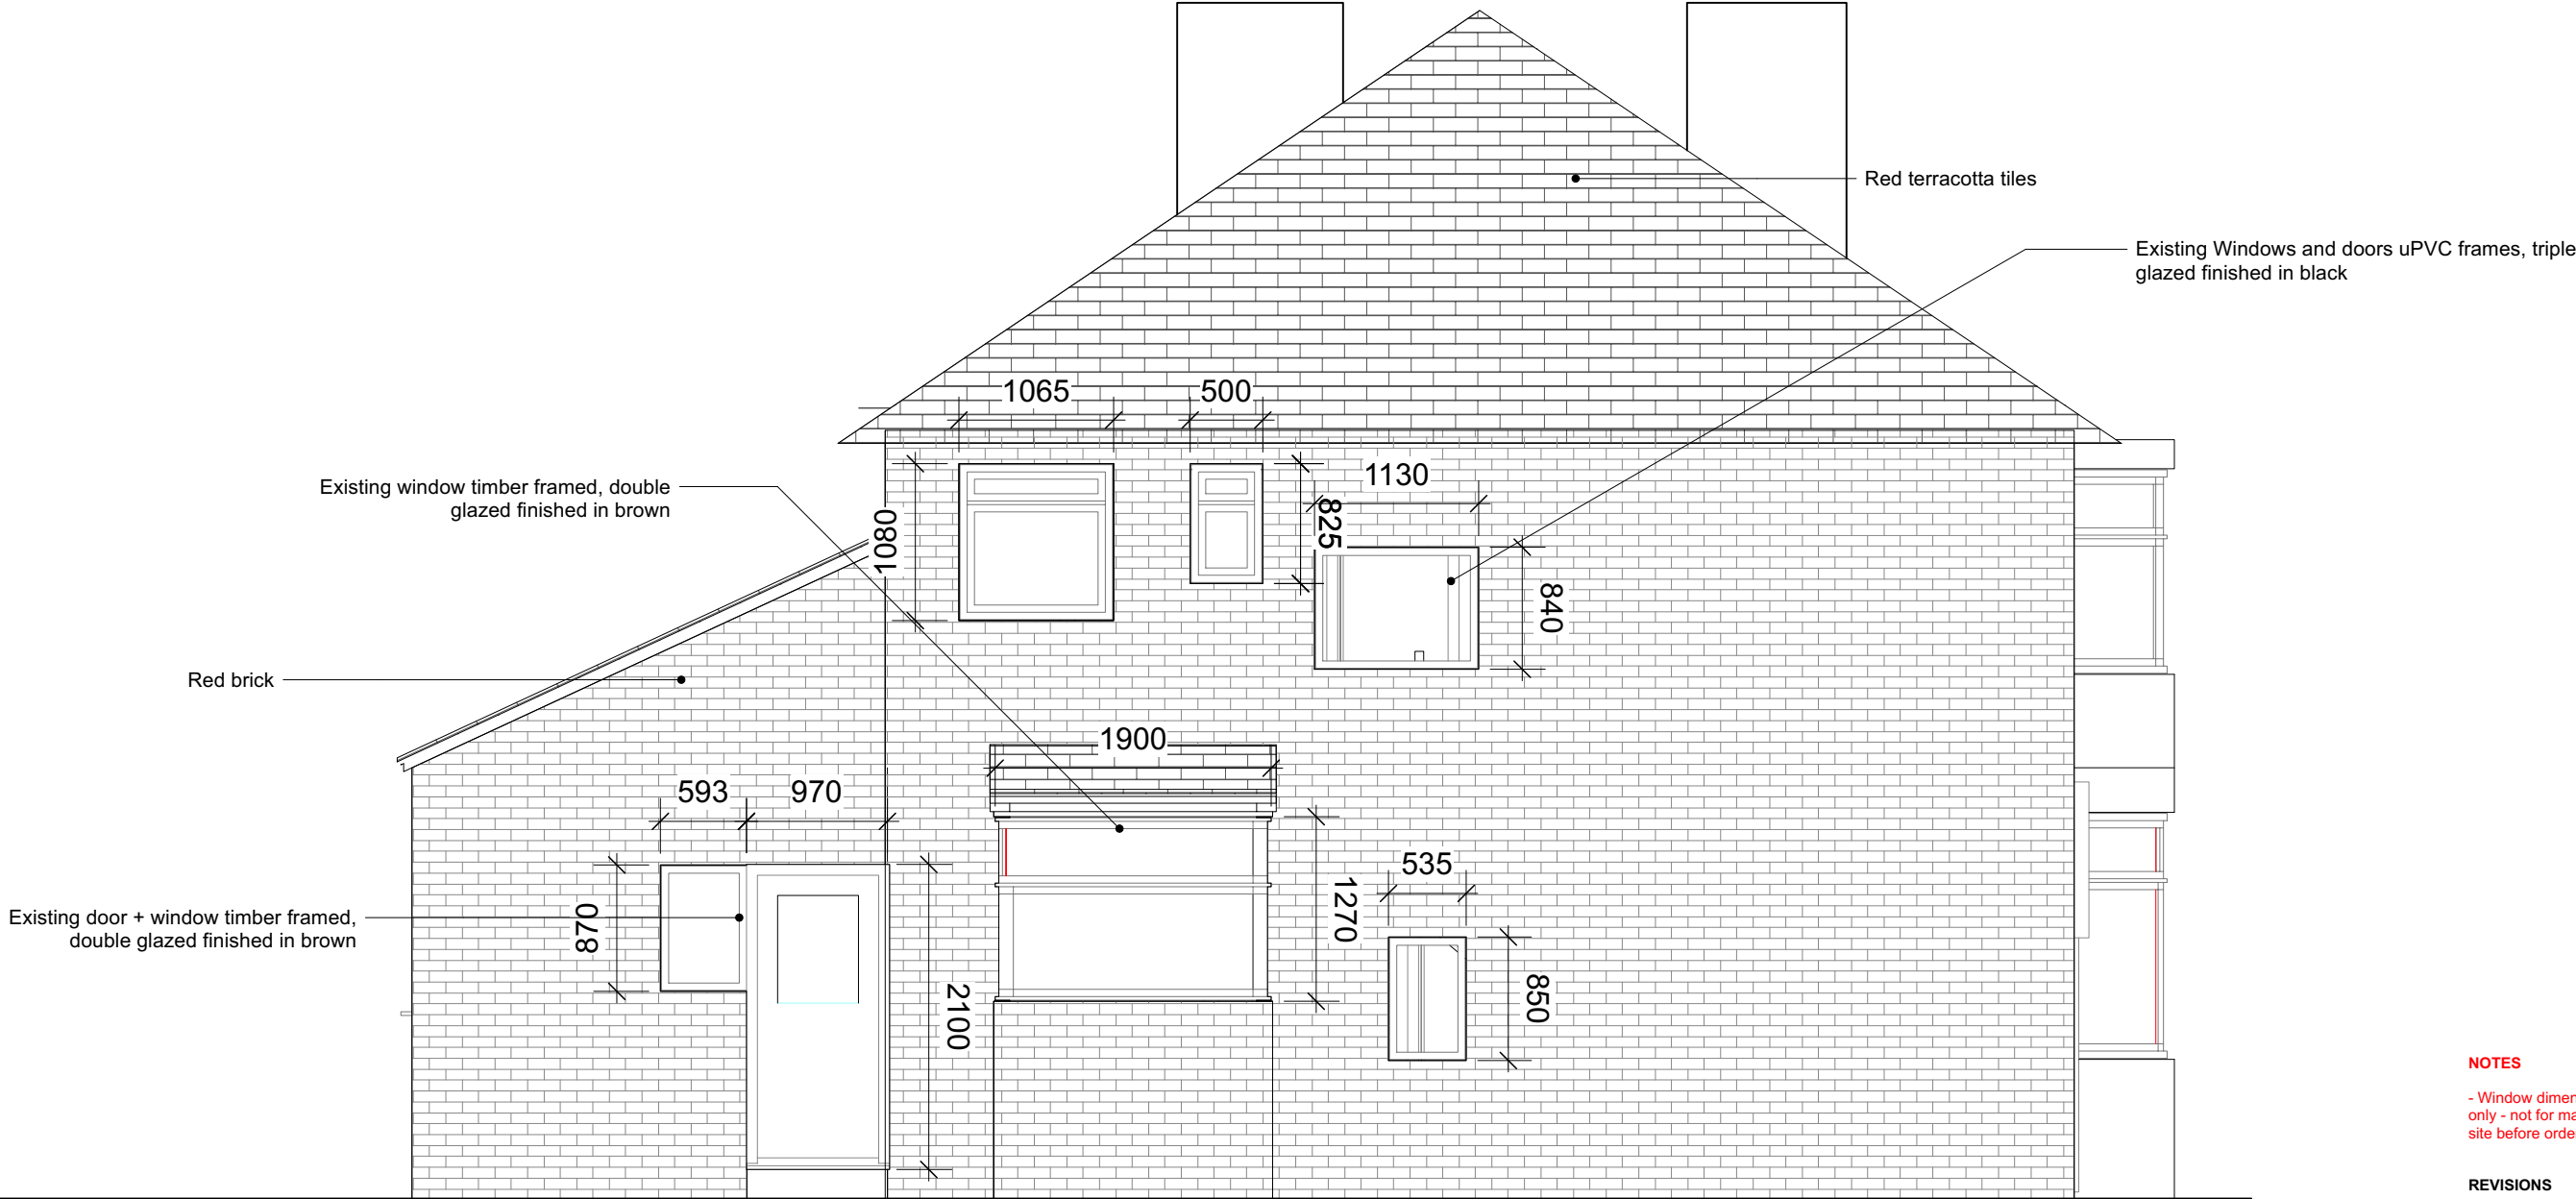

NOTES

- Window dimensions are for quotation purposes only - not for manufacturer. To be remeasured on site before ordering.

REVISIONS

00.00.00


FOR PLANNING

0 0.5 1 m

**EDITORIAL
STUDIO**

Drawing
Existing
Side Elevation
Project
32 Redland Crescent
Contact
post@editorialstudio.com
Scale
1:50 @ A3

Drawing No.
085_L05_04

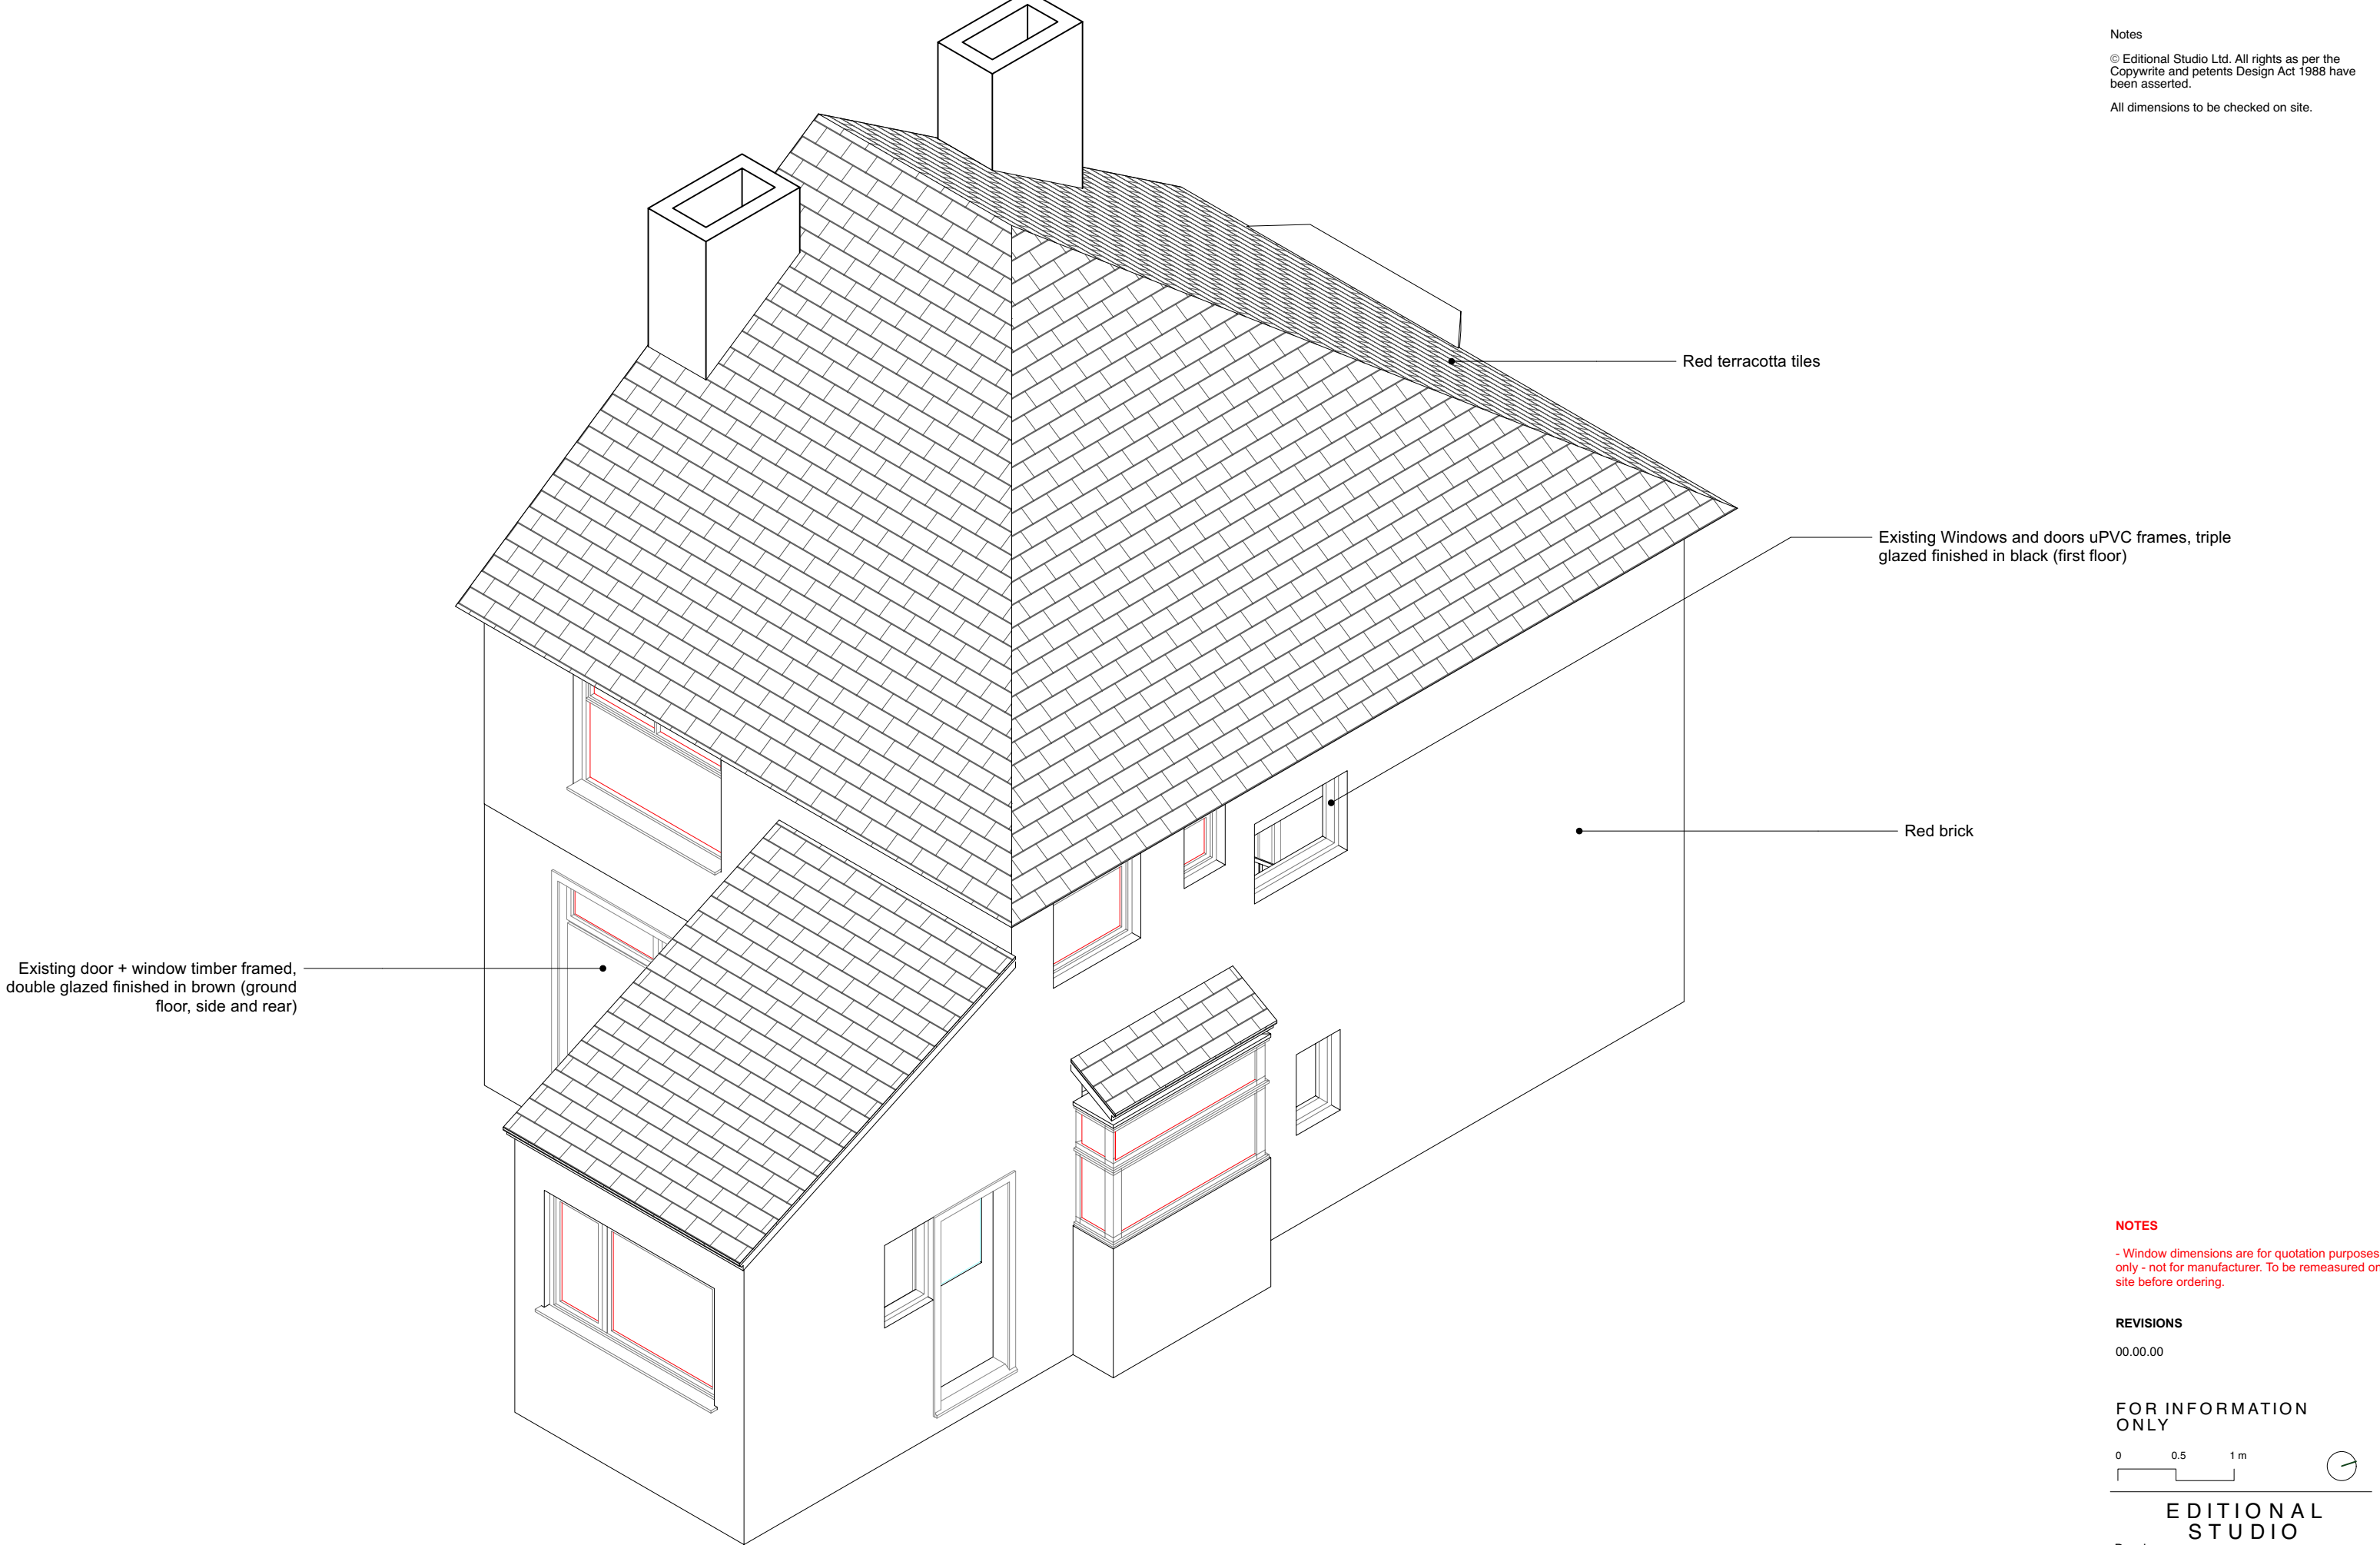

NOTES

- Window dimensions are for quotation purposes
only - not for manufacturer. To be remeasured on
site before ordering.

REVISIONS

00.00.00

**FOR INFORMATION
ONLY**

