




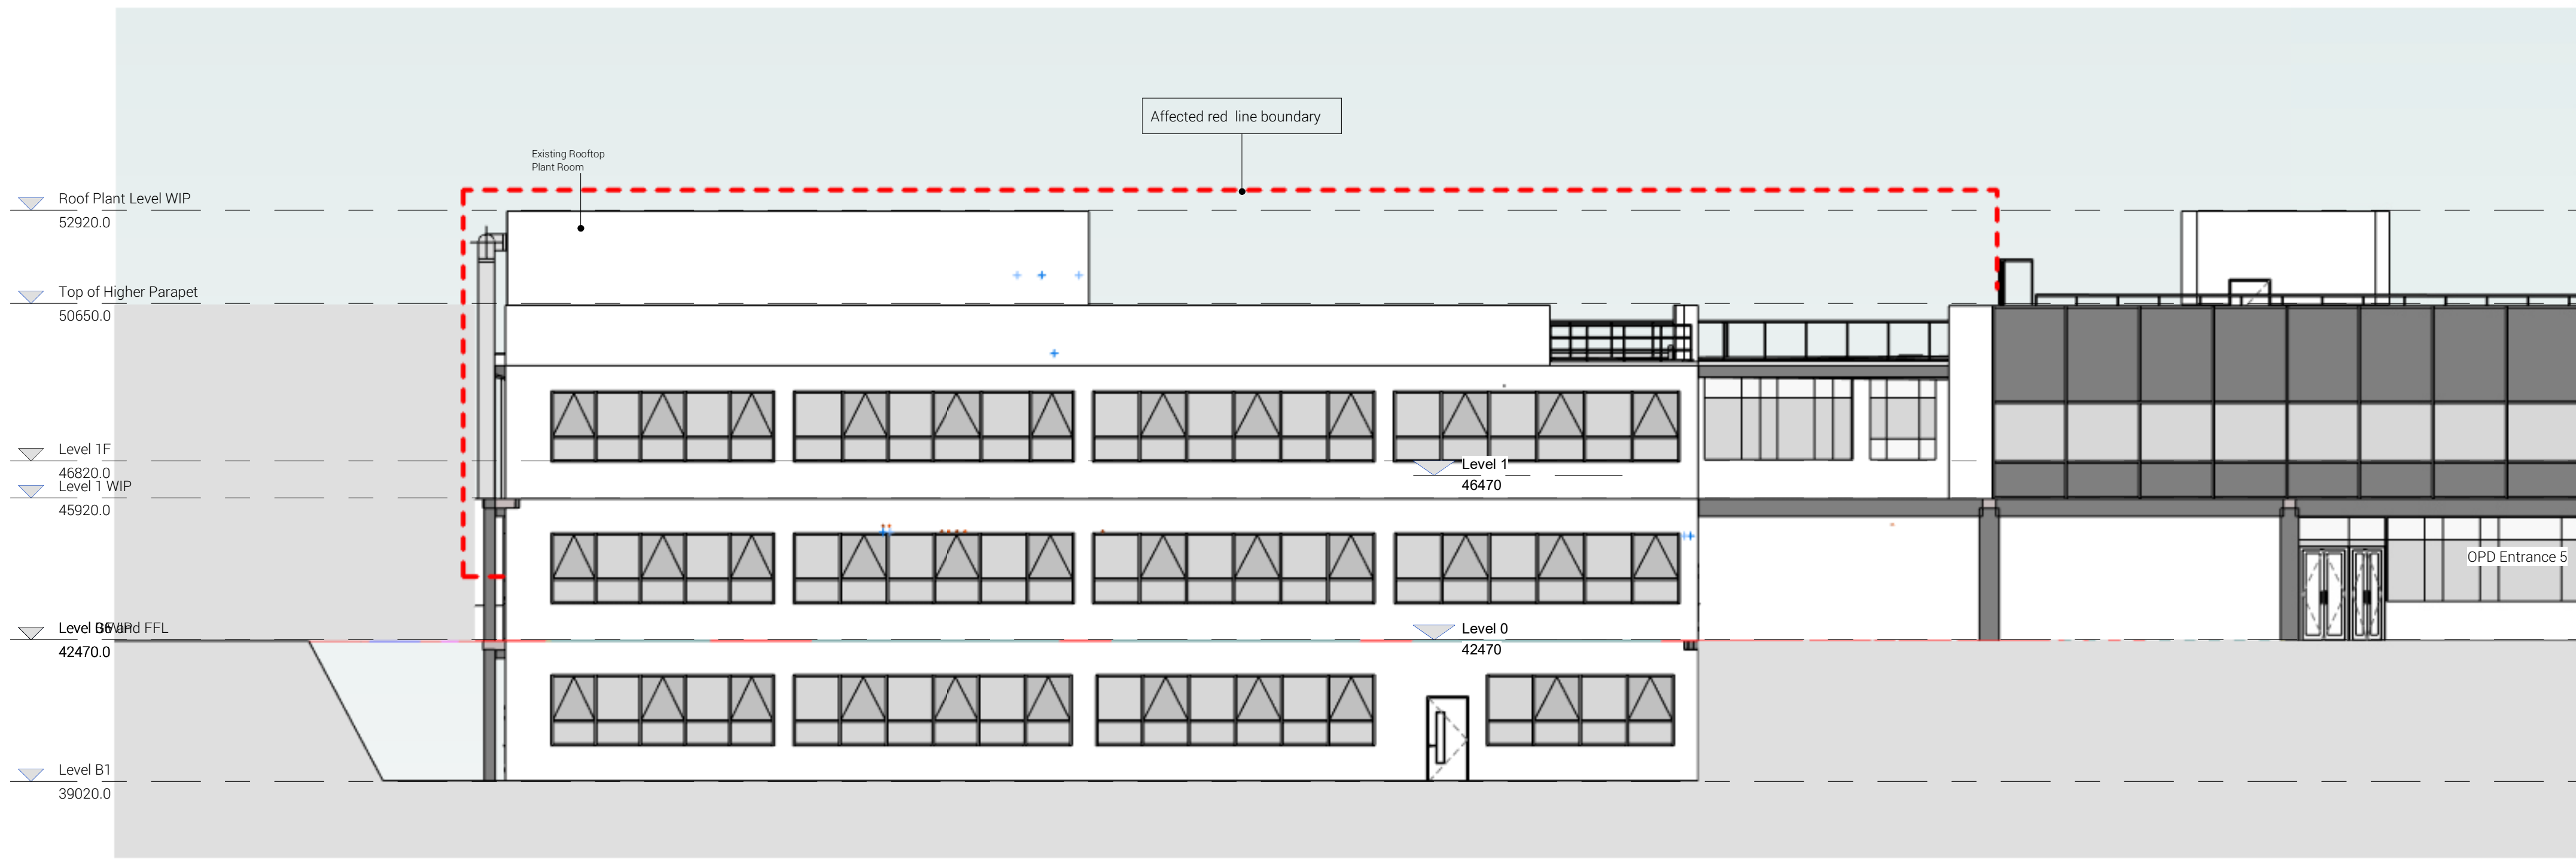


Existing West Elevation  
1:100

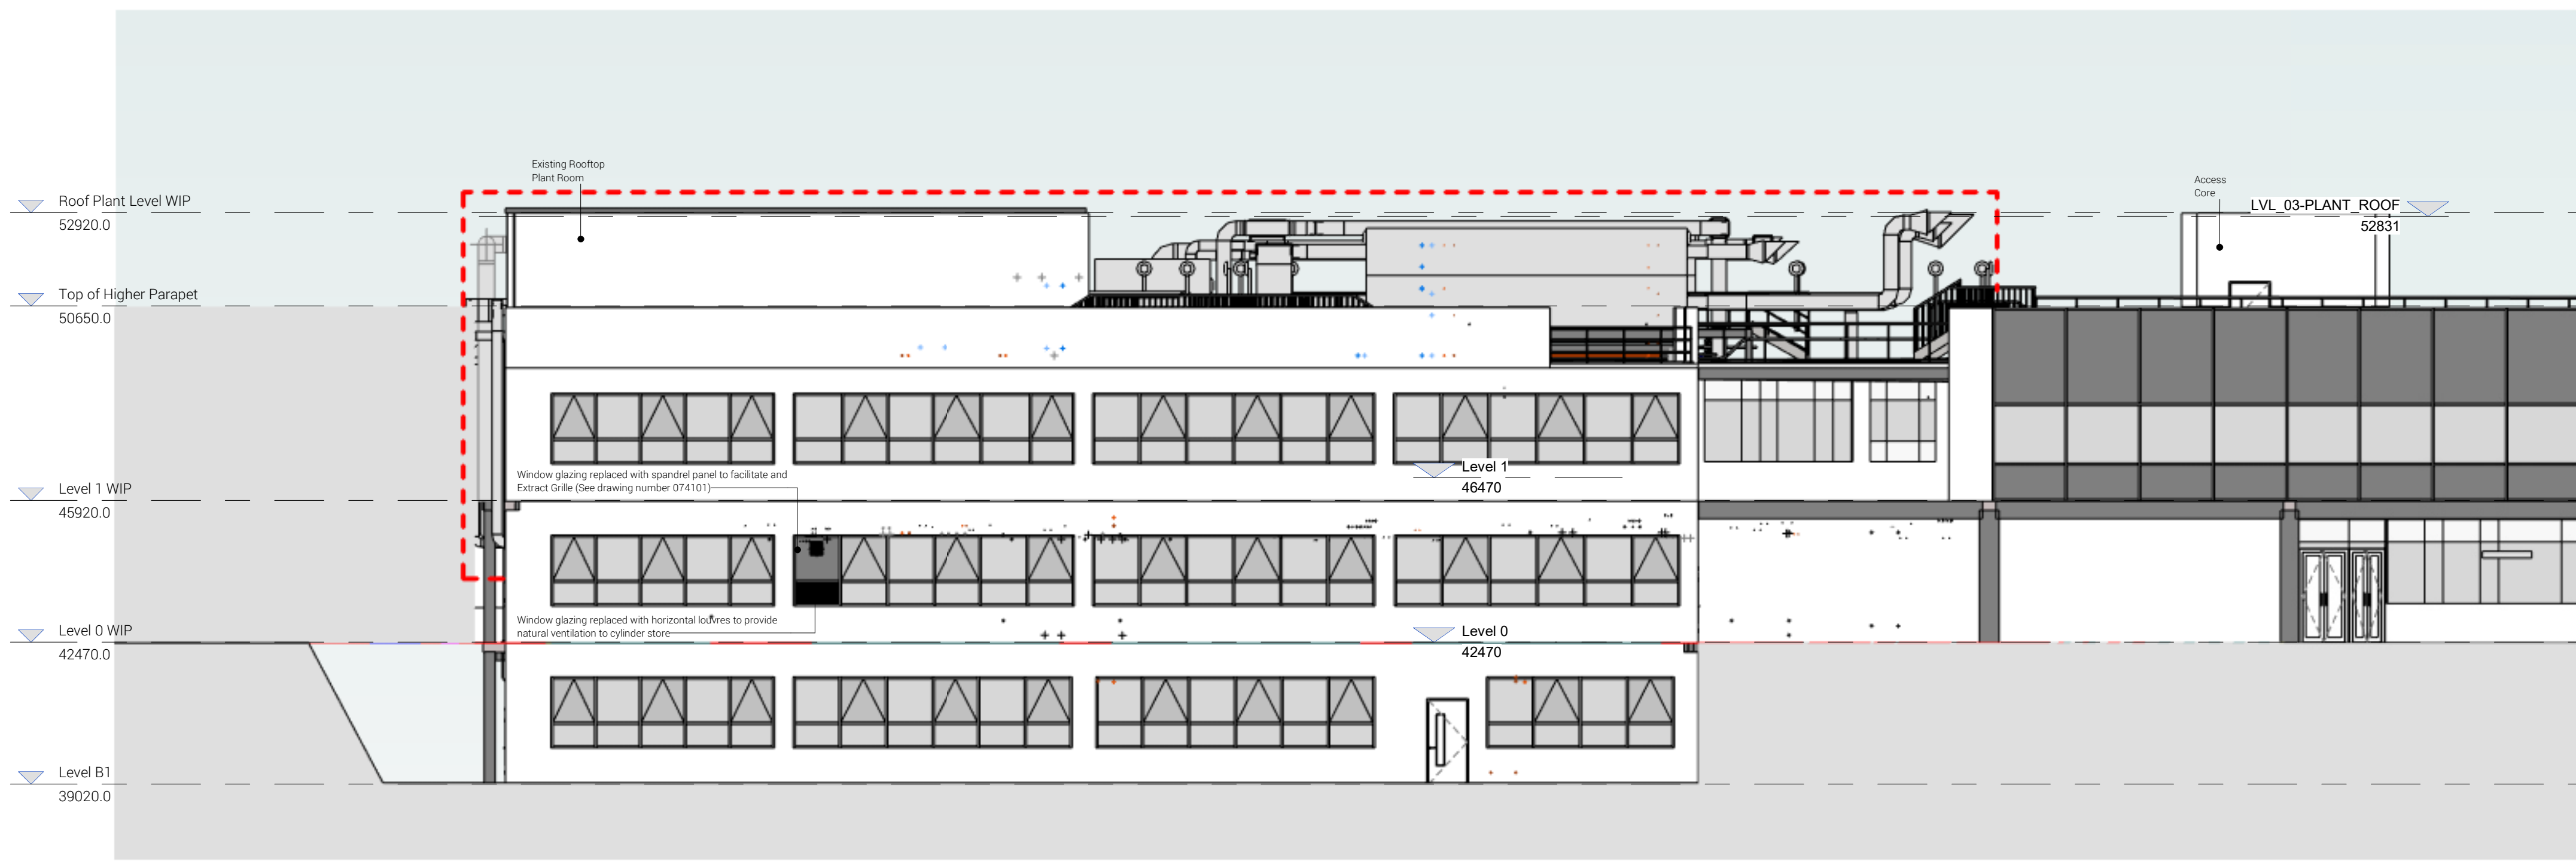


Proposed West Elevation  
1:100

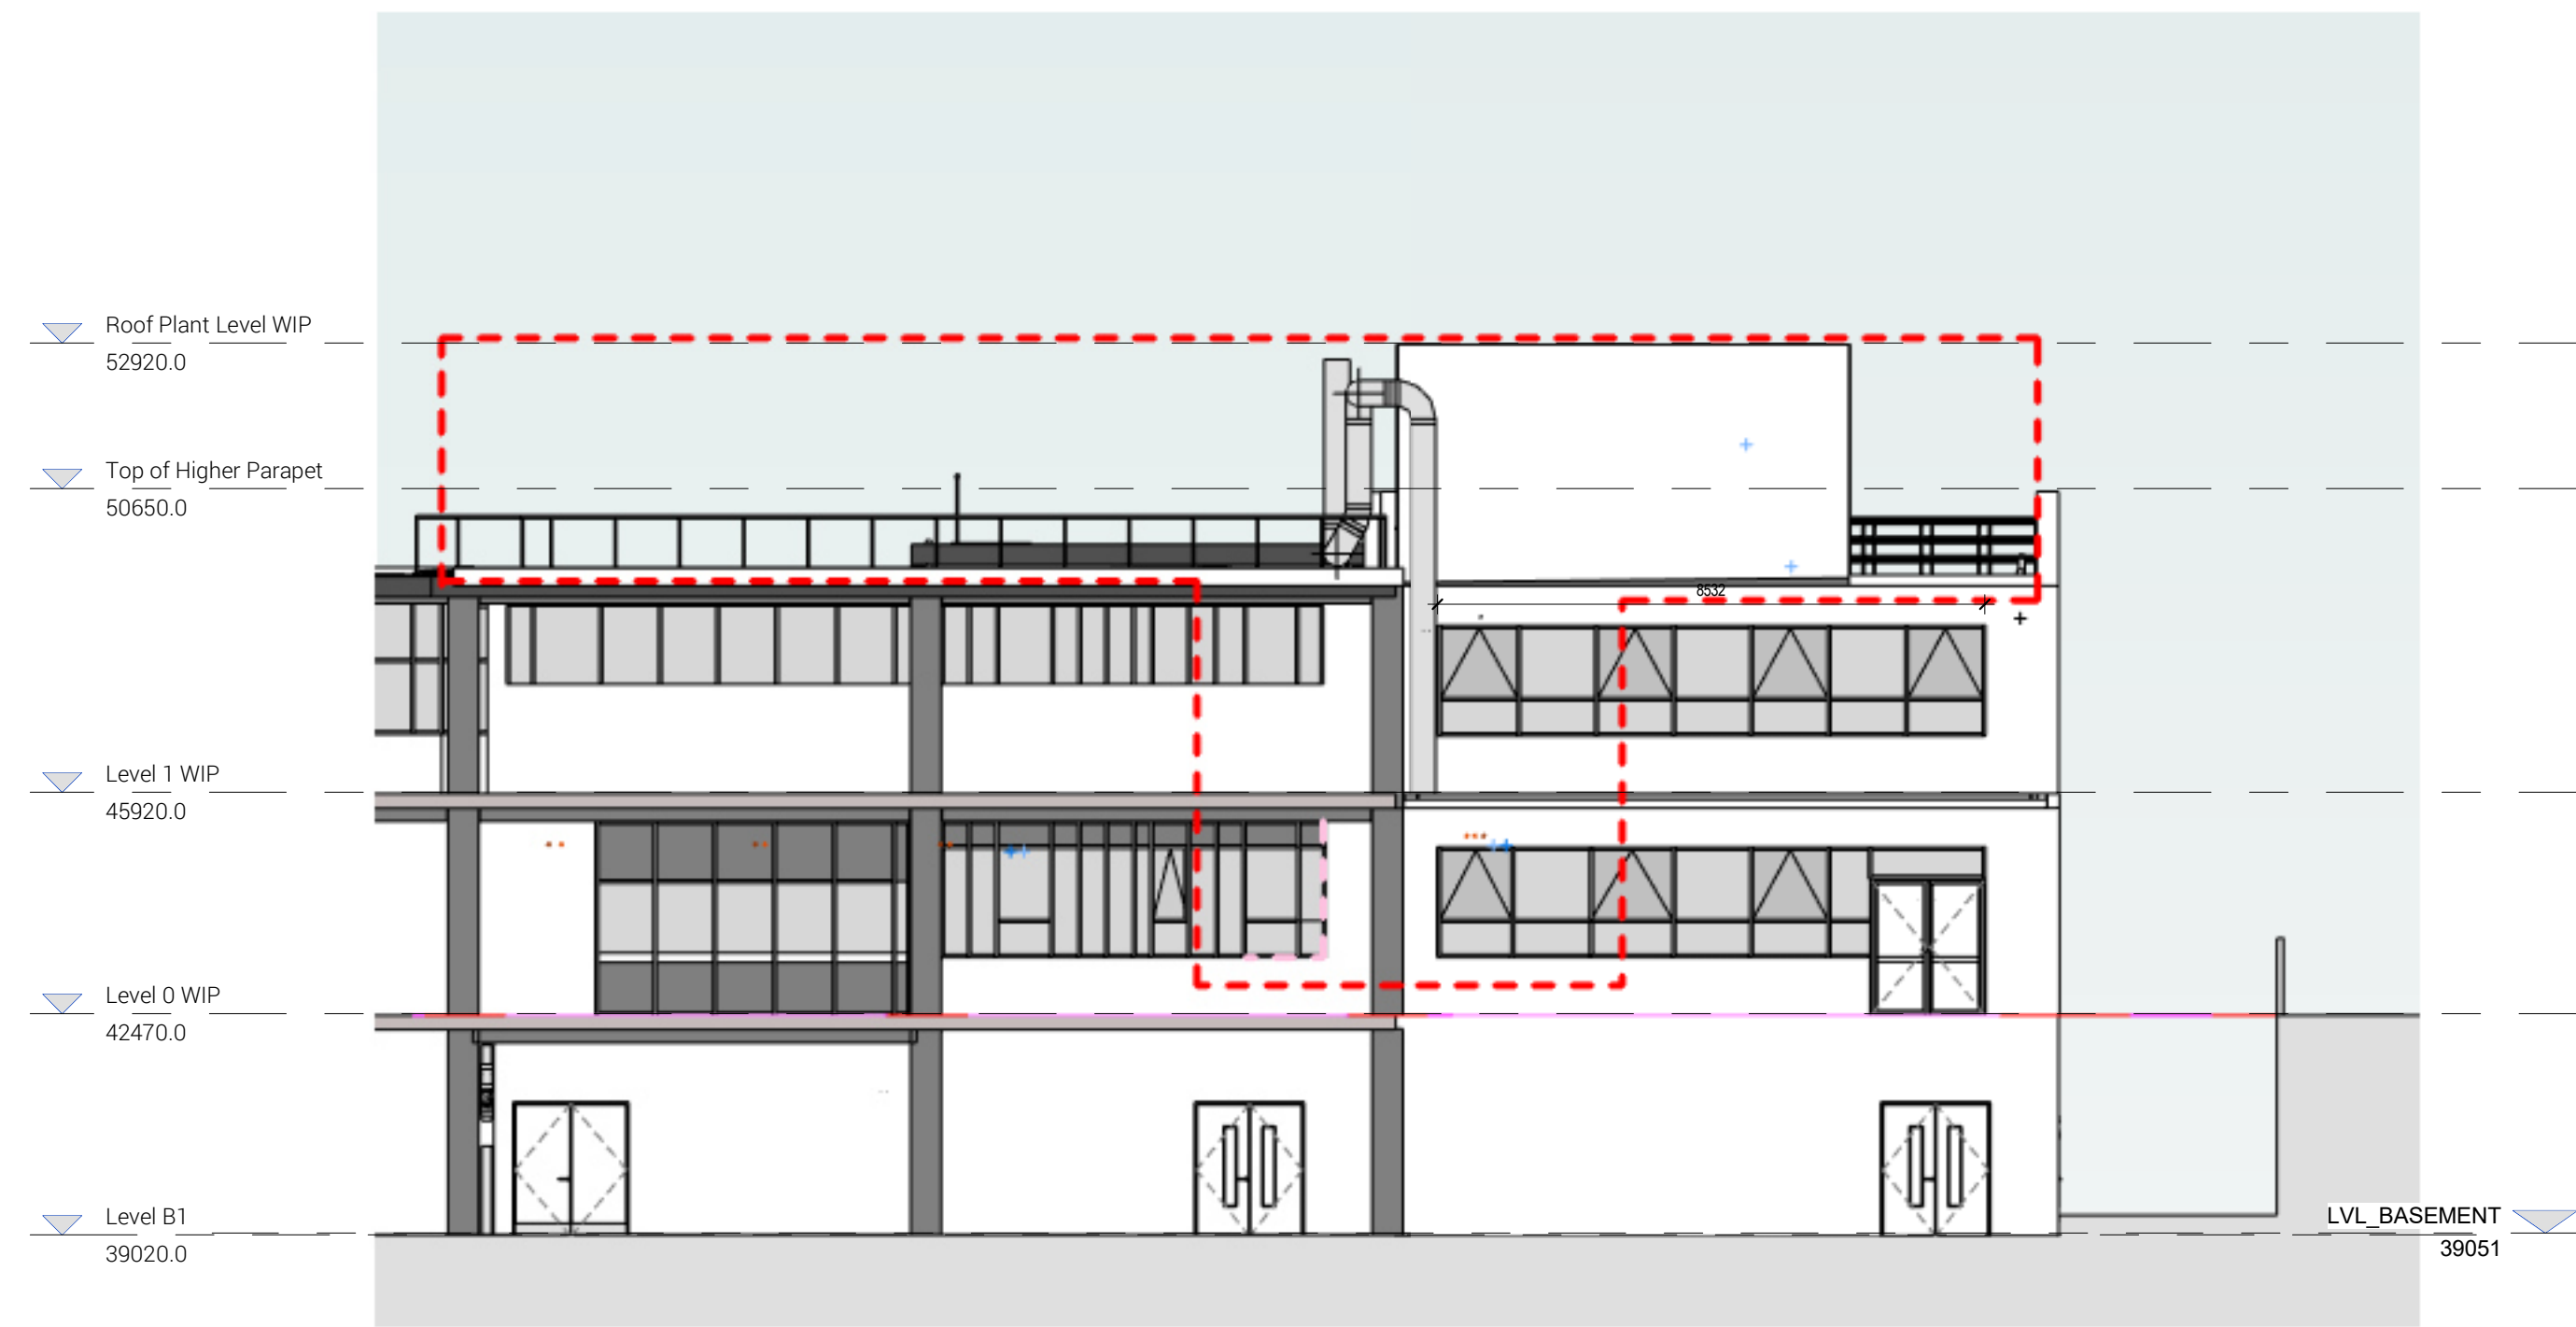

Existing North Elevation  
1:100

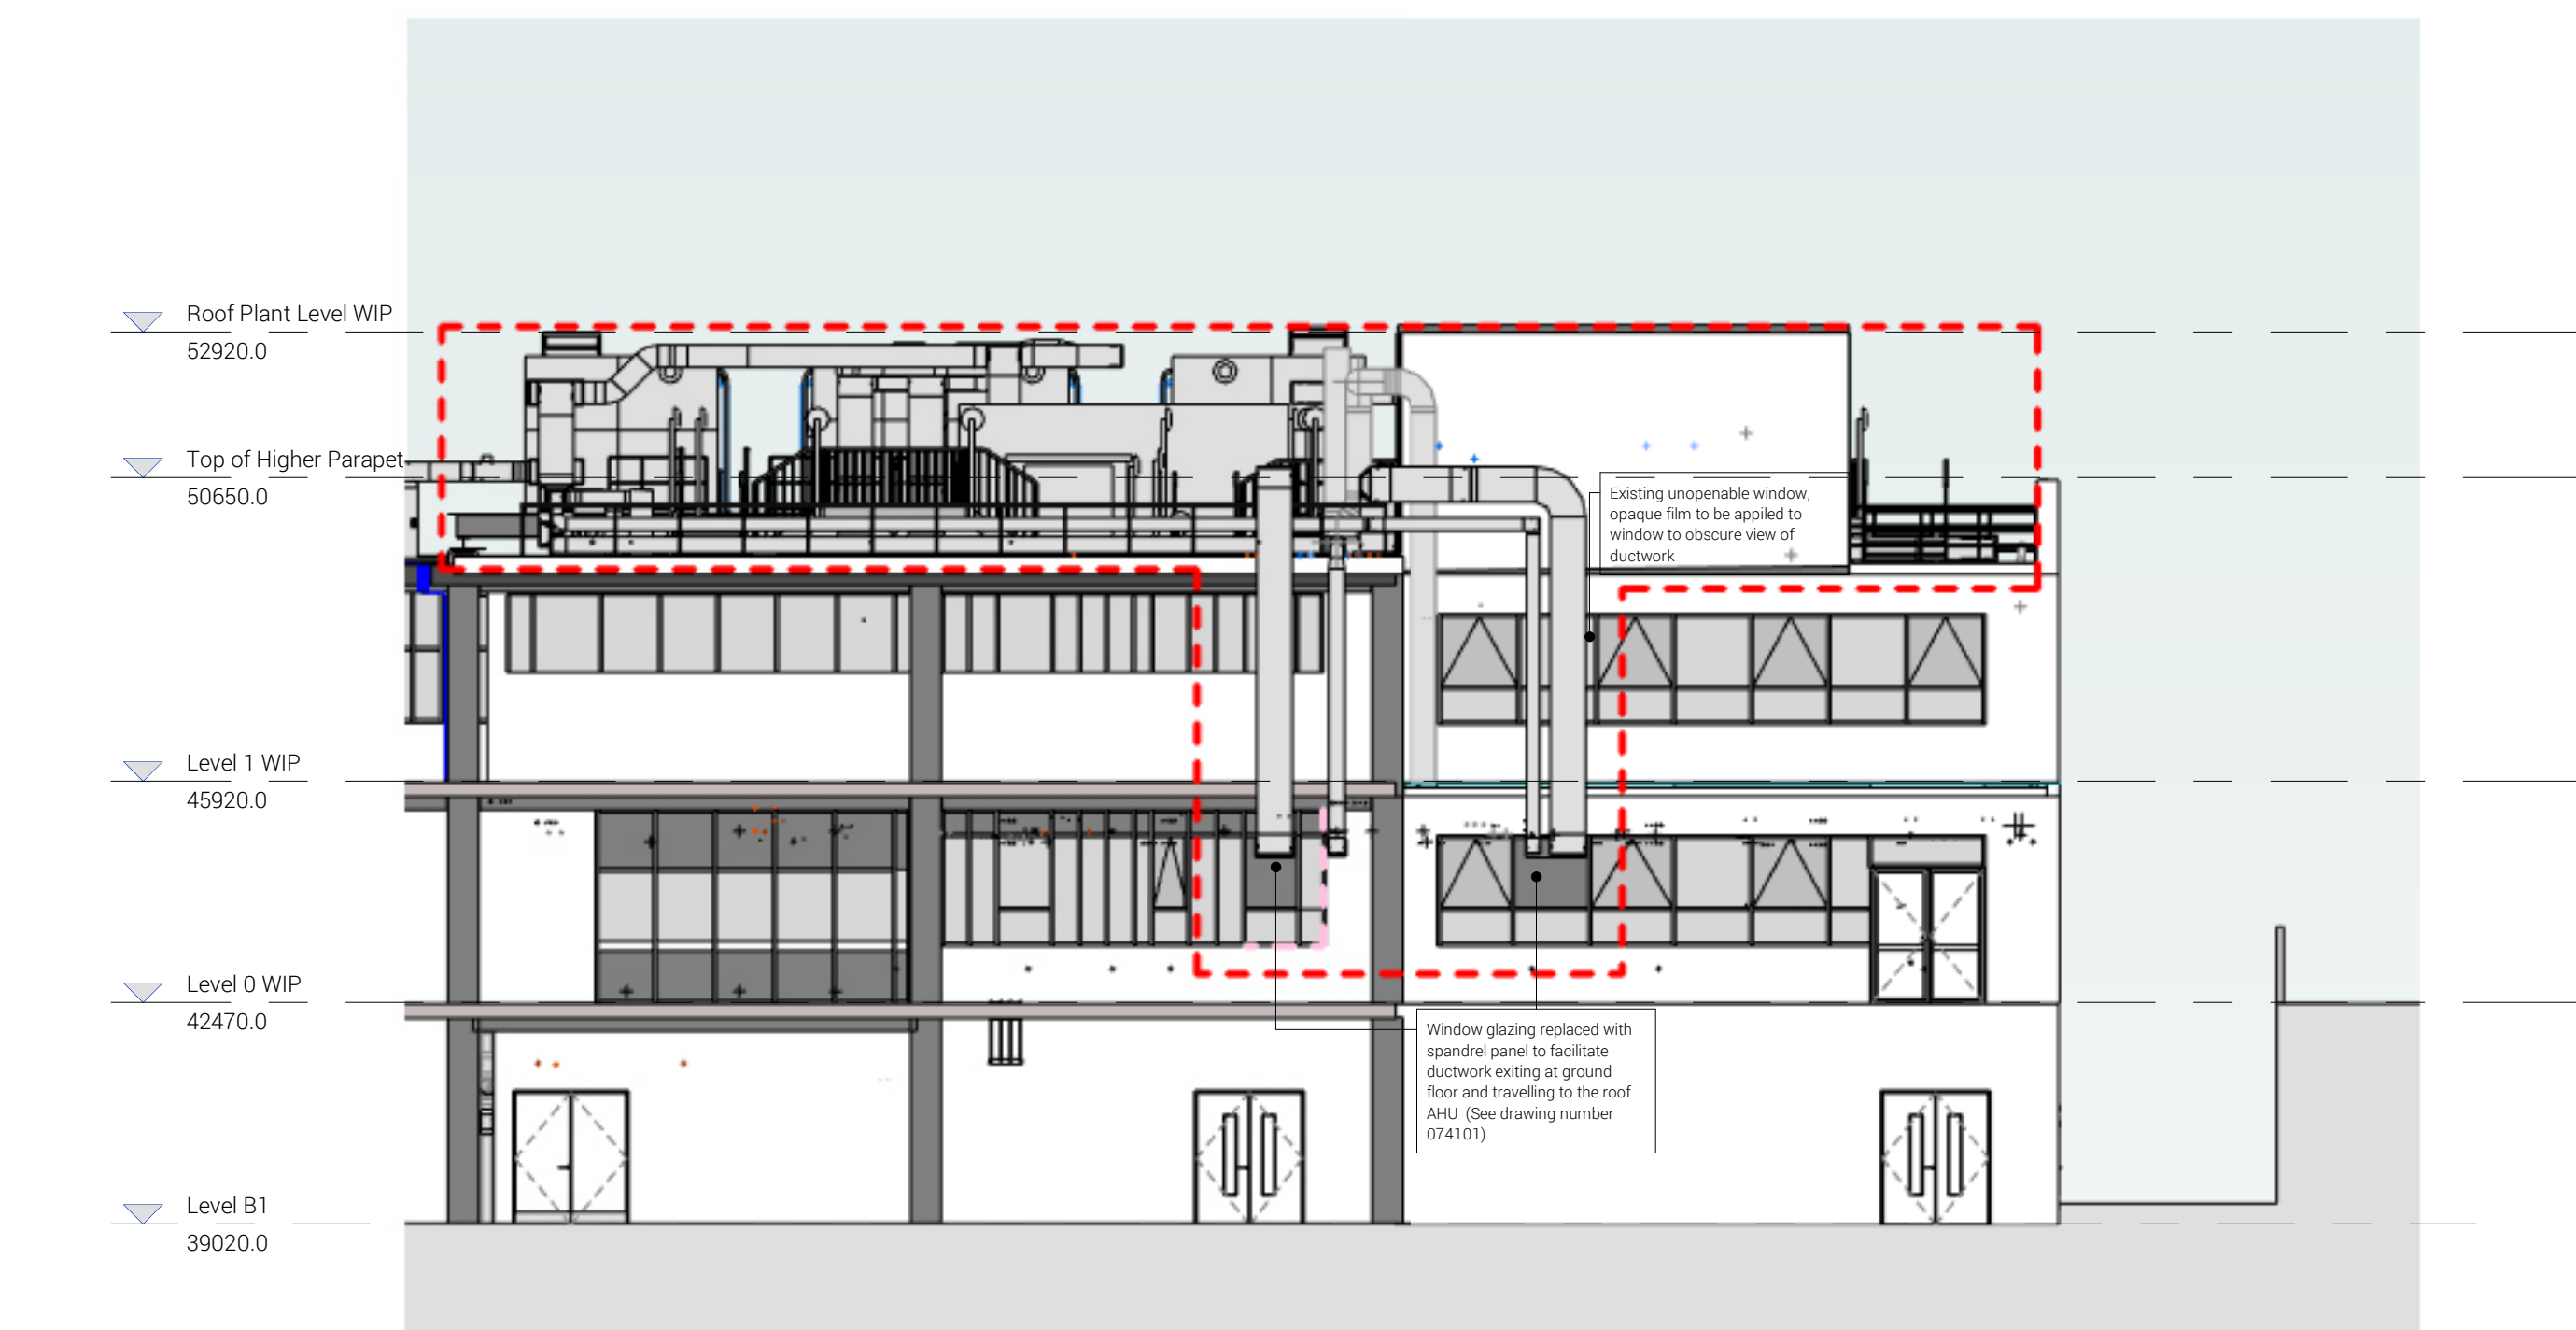

Proposed Existing North Elevation  
1:100

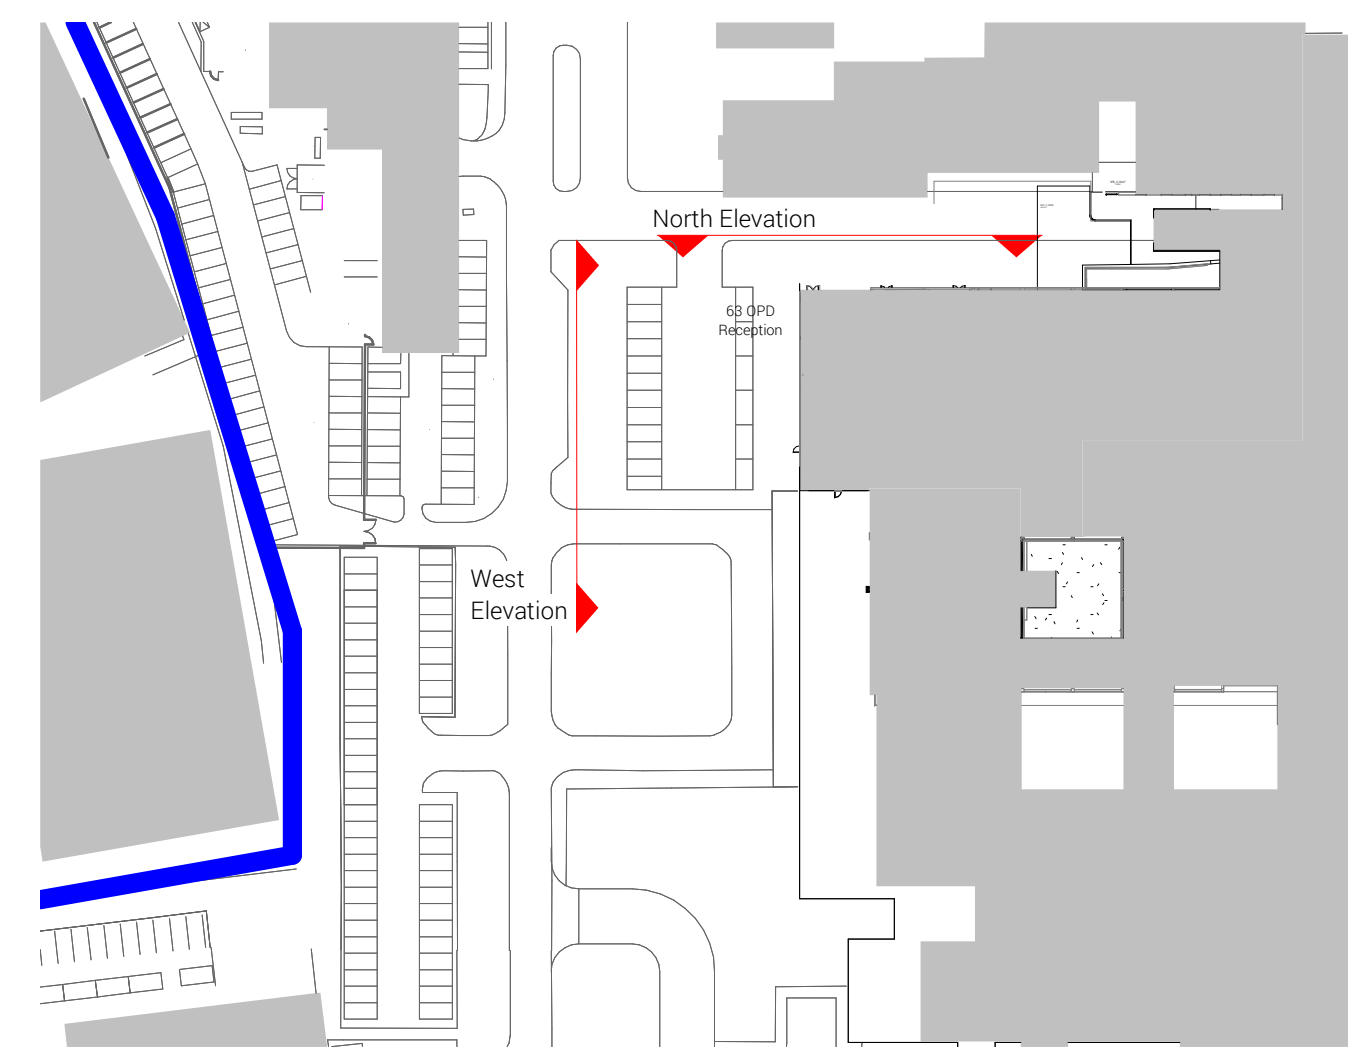

Elevation Location  
1:1000

**GENERAL NOTES:**  
DAY Architectural Ltd accepts no responsibility for any costs, losses or claims whatsoever arising from these drawings, specifications and related documents unless there is full compliance with the Client or any unauthorised user of the following:  
1. All boundaries, dimensions and levels are to be checked on site before construction and any discrepancies reported to the Architect / Designer.  
2. Partial Service: Any discrepancies with site or other information is to be advised to the Architect / Designer and direction and / or approval is to be sought before the implementation of the work.  
3. Block and site plans are reproduced under license from the Ordnance Survey.  
4. Do not scale the drawing.  
5. For the purpose of coordination, all relevant parties must check this information prior to implementation and report any discrepancies to the Architect / Designer.

|     |                             |            |        |
|-----|-----------------------------|------------|--------|
| P2  | Revised Planning Submission | 07.10.2024 | MB     |
| P1  | Submitted for Planning      | 24.10.23   | MB     |
| REV | DESCRIPTION                 | DATE       | REV BY |

|         |                                                             |
|---------|-------------------------------------------------------------|
| CLIENT  | Manchester University Hospital NHS Foundation Trust         |
| PROJECT | Endoscopy Refurbishment and Expansion, Wythenshawe Hospital |

|                |          |            |      |          |        |            |     |              |          |
|----------------|----------|------------|------|----------|--------|------------|-----|--------------|----------|
| PROJECT        | 1365-22  | CLIENT REF | MB   | DRAWN BY | GAB    | CHECKED BY | GAB | FIRST ISSUED | 24/10/23 |
| ORIGIN         | VOLUME   | LEVEL      | TYPE | ROLE     | NUMBER | REVISION   |     |              |          |
| DAY            | XX       | DR         | A    | 070000   | P2     |            |     |              |          |
| DRAWING STATUS | PLANNING |            |      |          |        |            |     |              |          |

**DAY**  
DAY Architectural Ltd  
Studio 1, Lancaster Buildings  
77 Deansgate, Manchester, M3 2BL  
T: 0161 834 9703  
W: www.day-architectural.com