





EXISTING FRONT ELEVATION

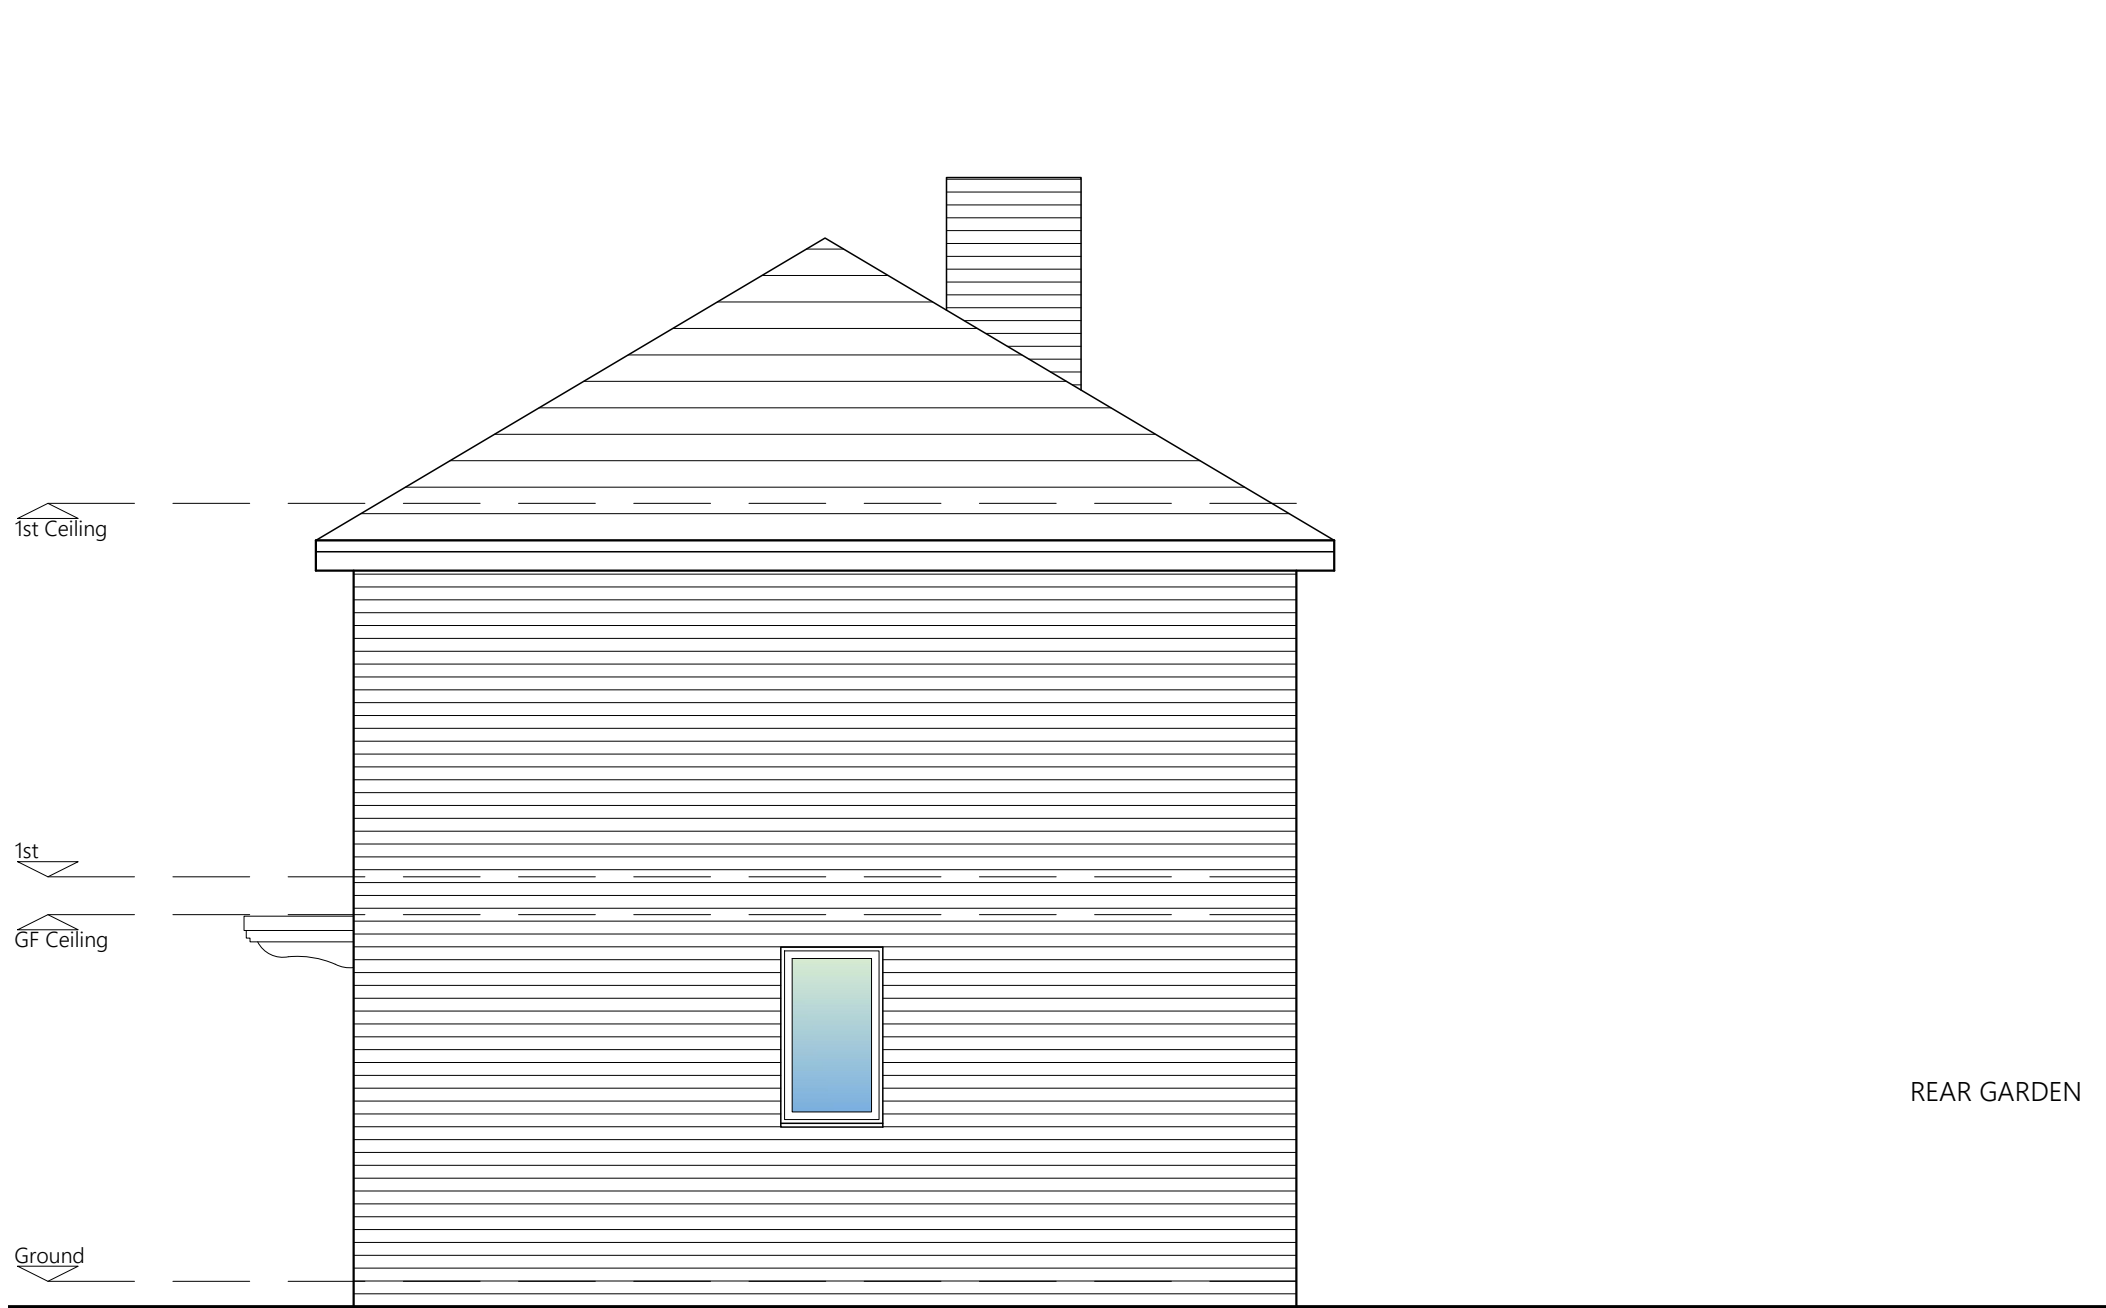


EXISTING SIDE ELEVATION




EXISTING REAR ELEVATION

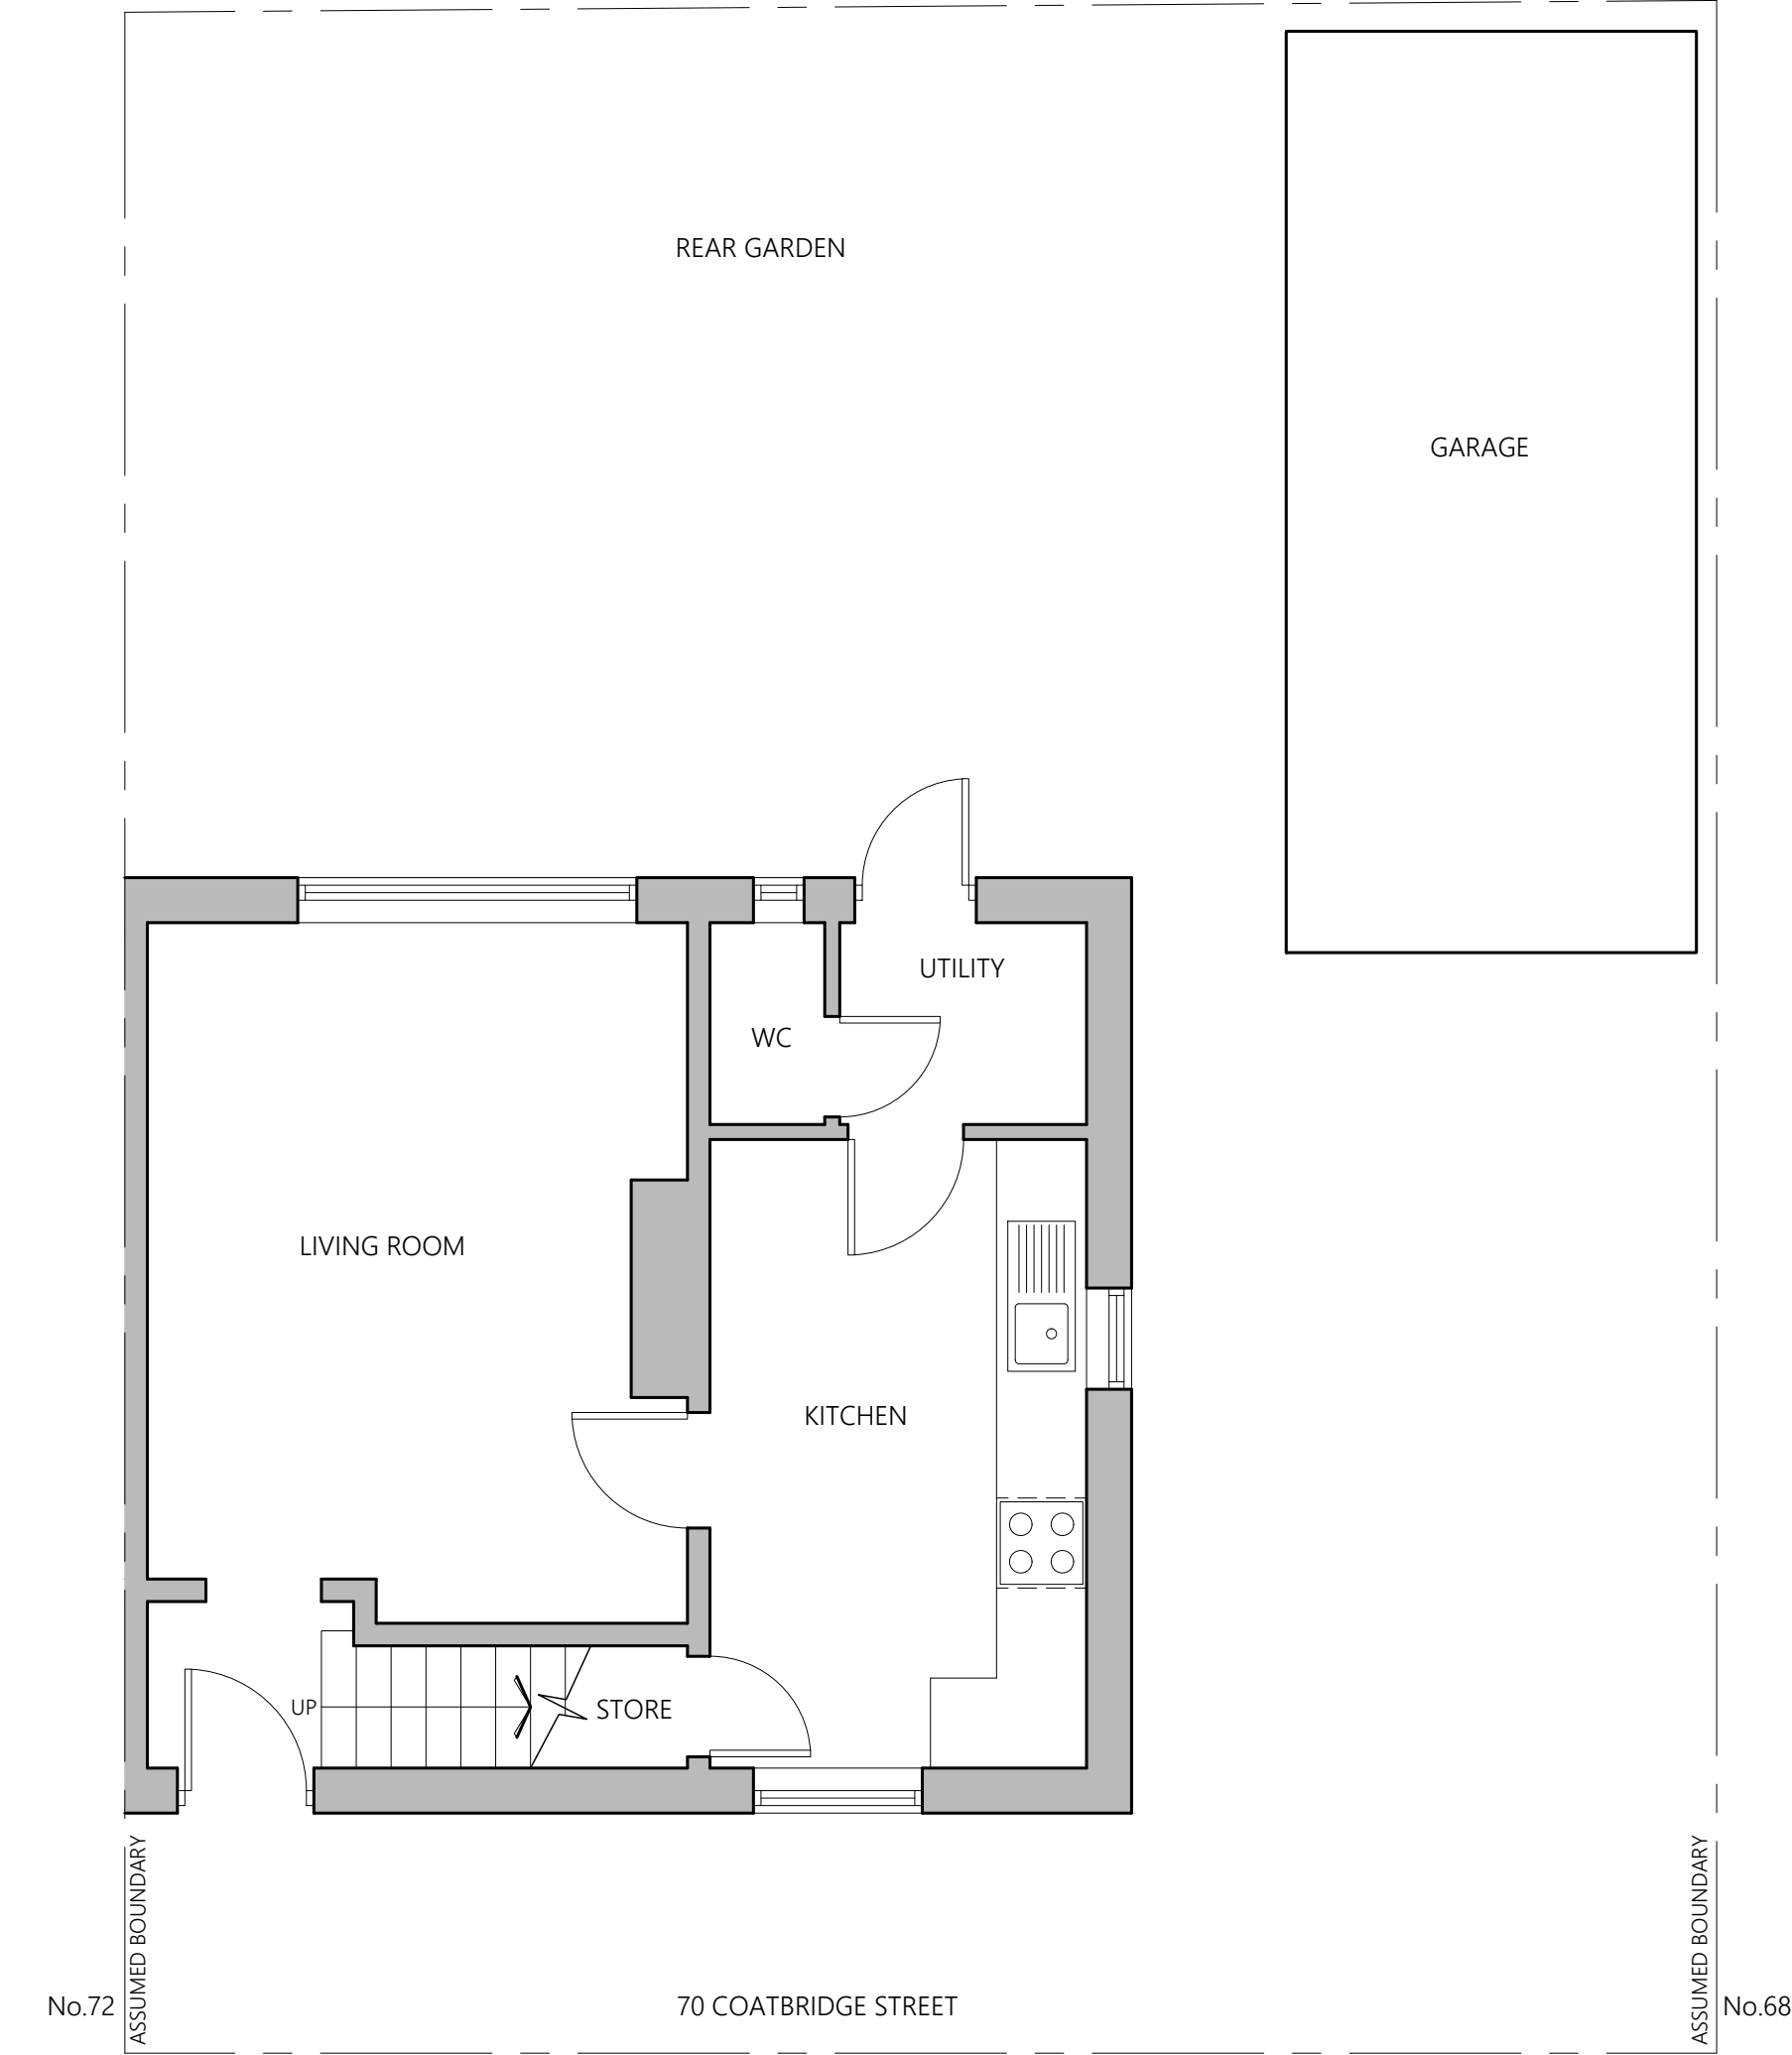


EXISTING GROUND FLOOR PLAN

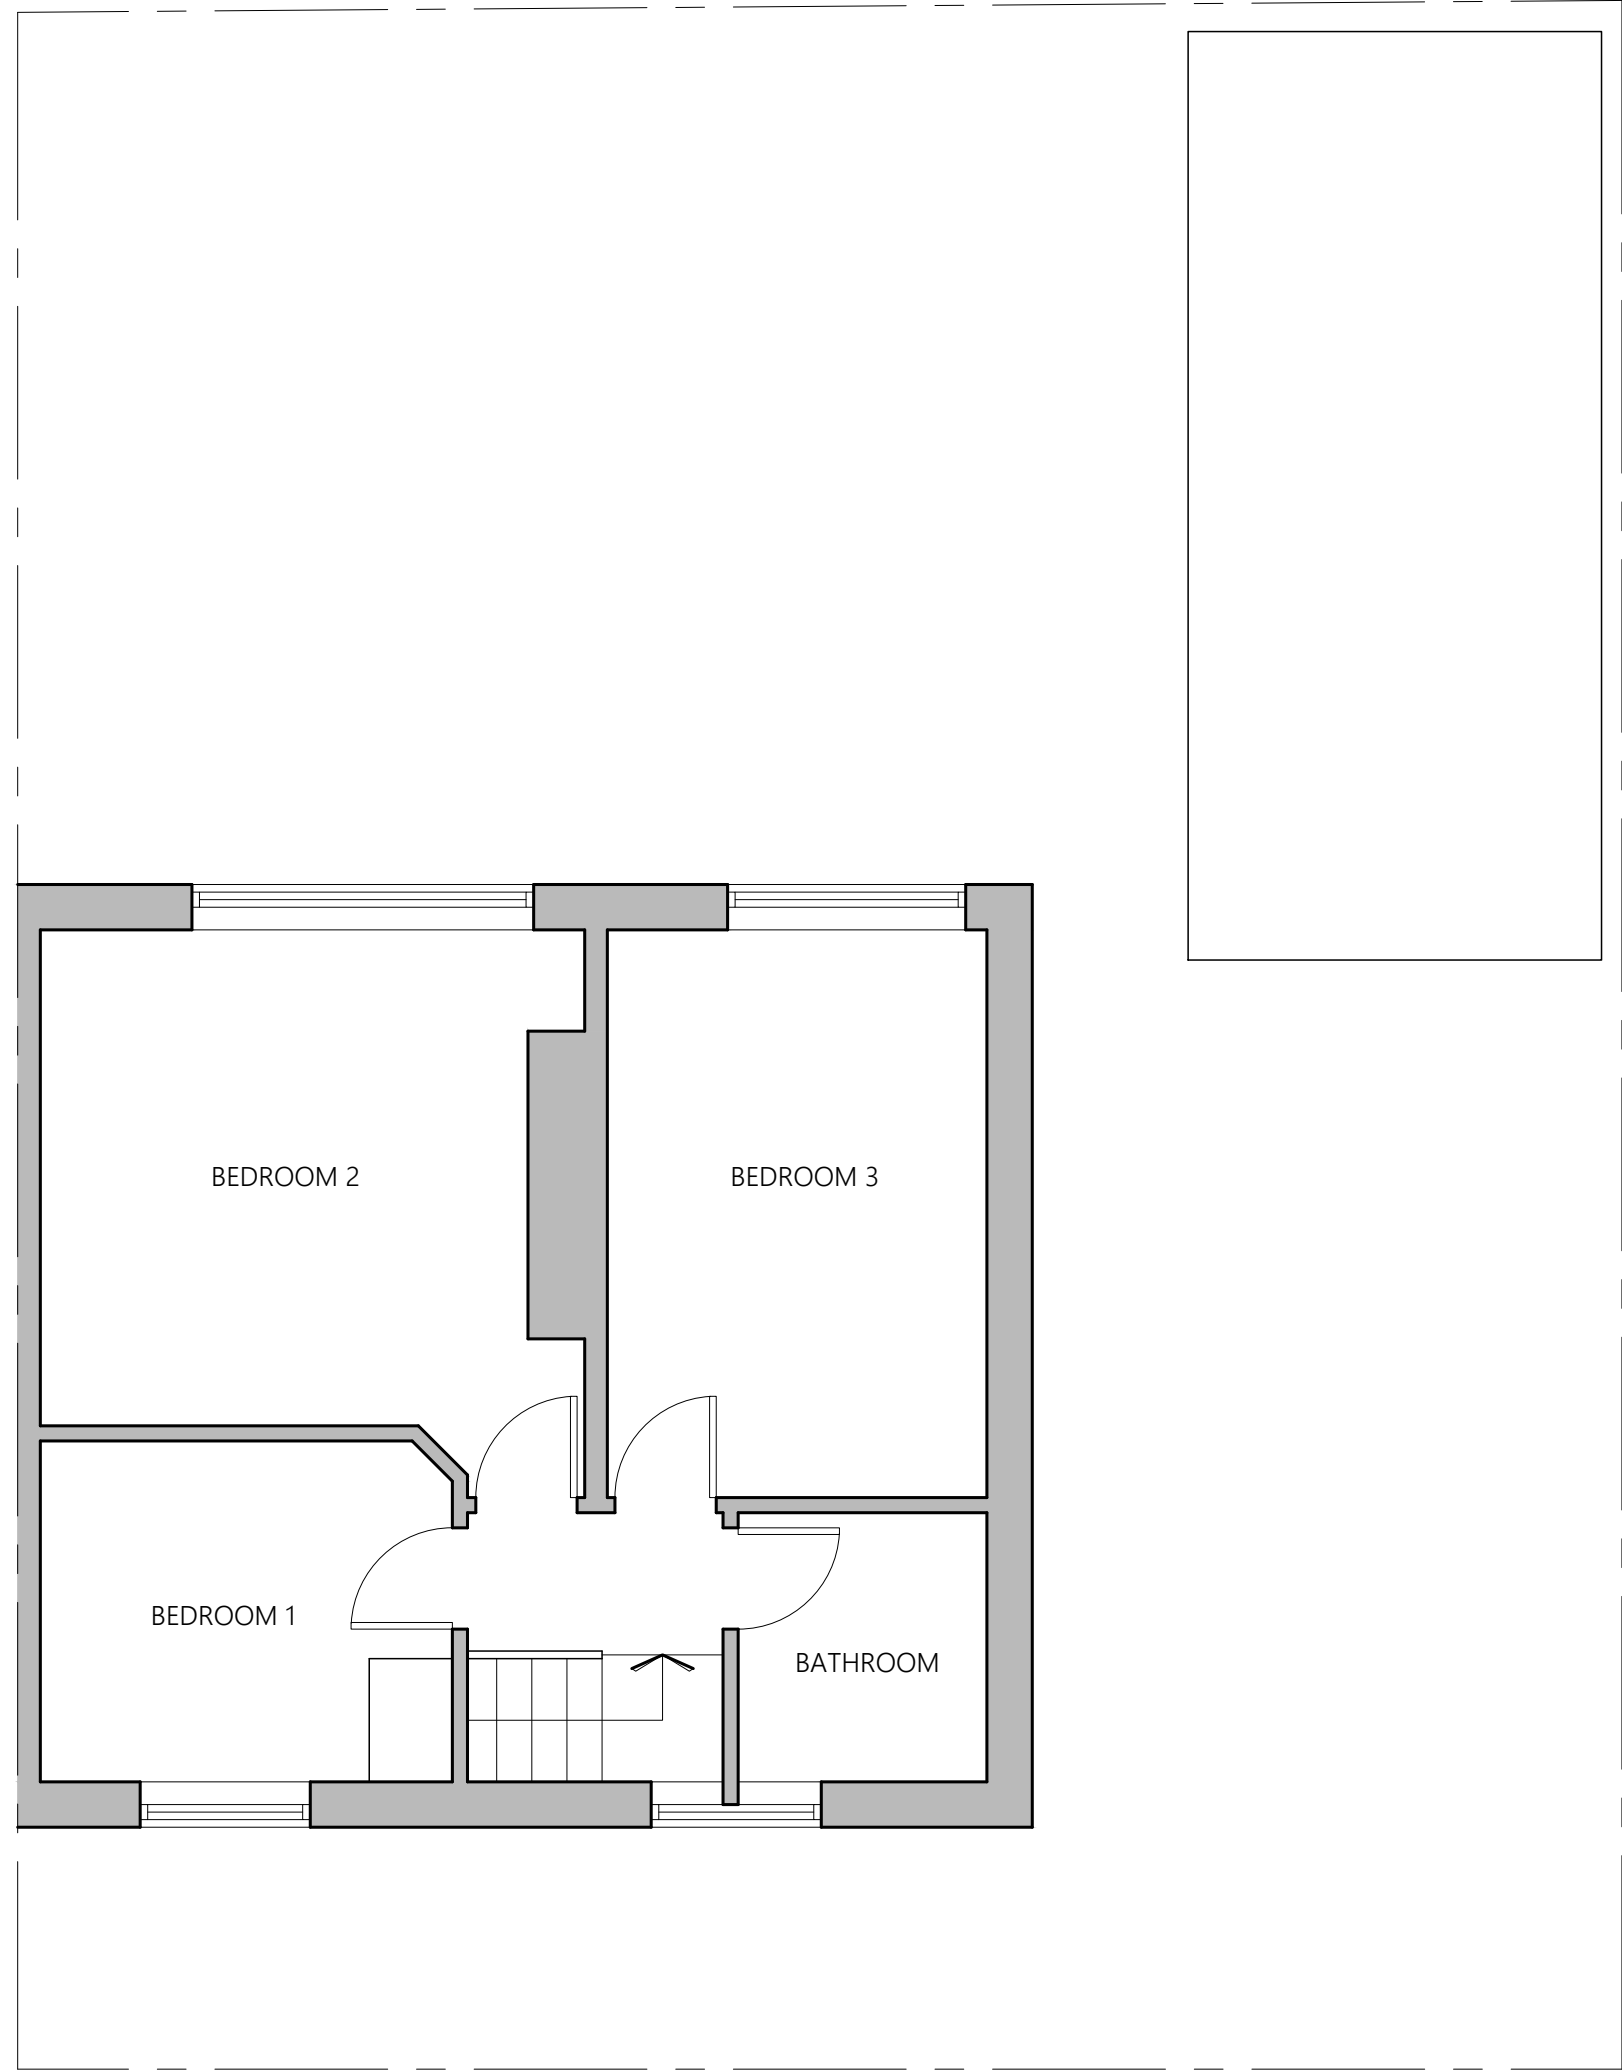

EXISTING FIRST FLOOR PLAN

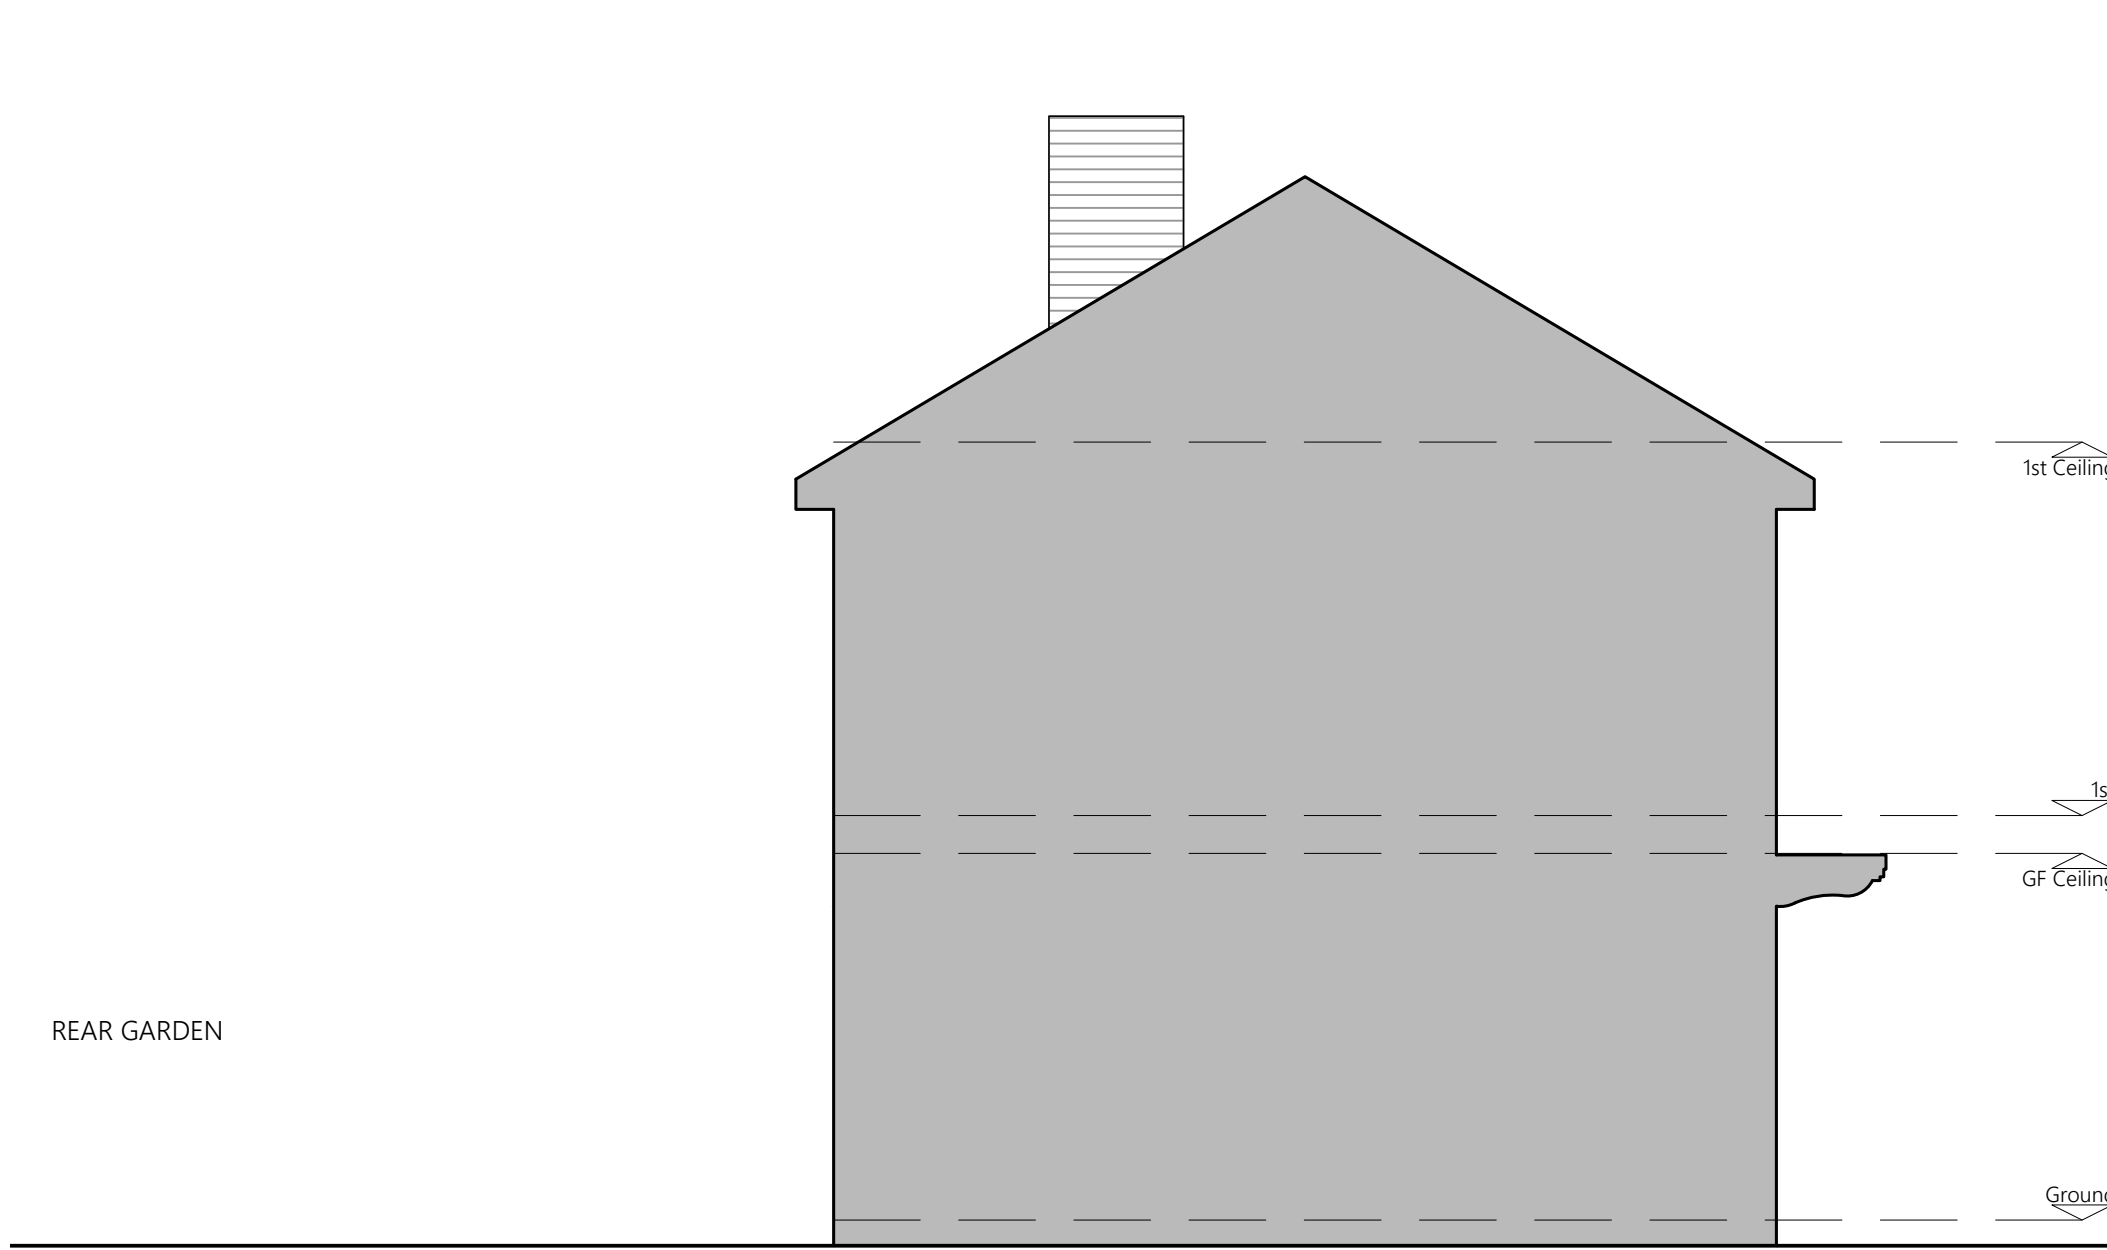

EXISTING SIDE ELEVATION

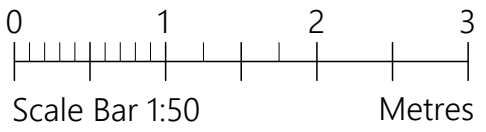

PROJECT	70 Coatbridge Street Clayton M11 4QY		
CLIENT	X Shi		
STATUS	Information		
DRAWING	Existing Plans & Elevations		
DWG No.	2453-02	REV	
SCALE	1:50@A1	DATE	Nov '24
		website: www.agbcad.co.uk email: info@agbcad.co.uk telephone: 07912 090 125 DO NOT SCALE FROM THIS DRAWING	