



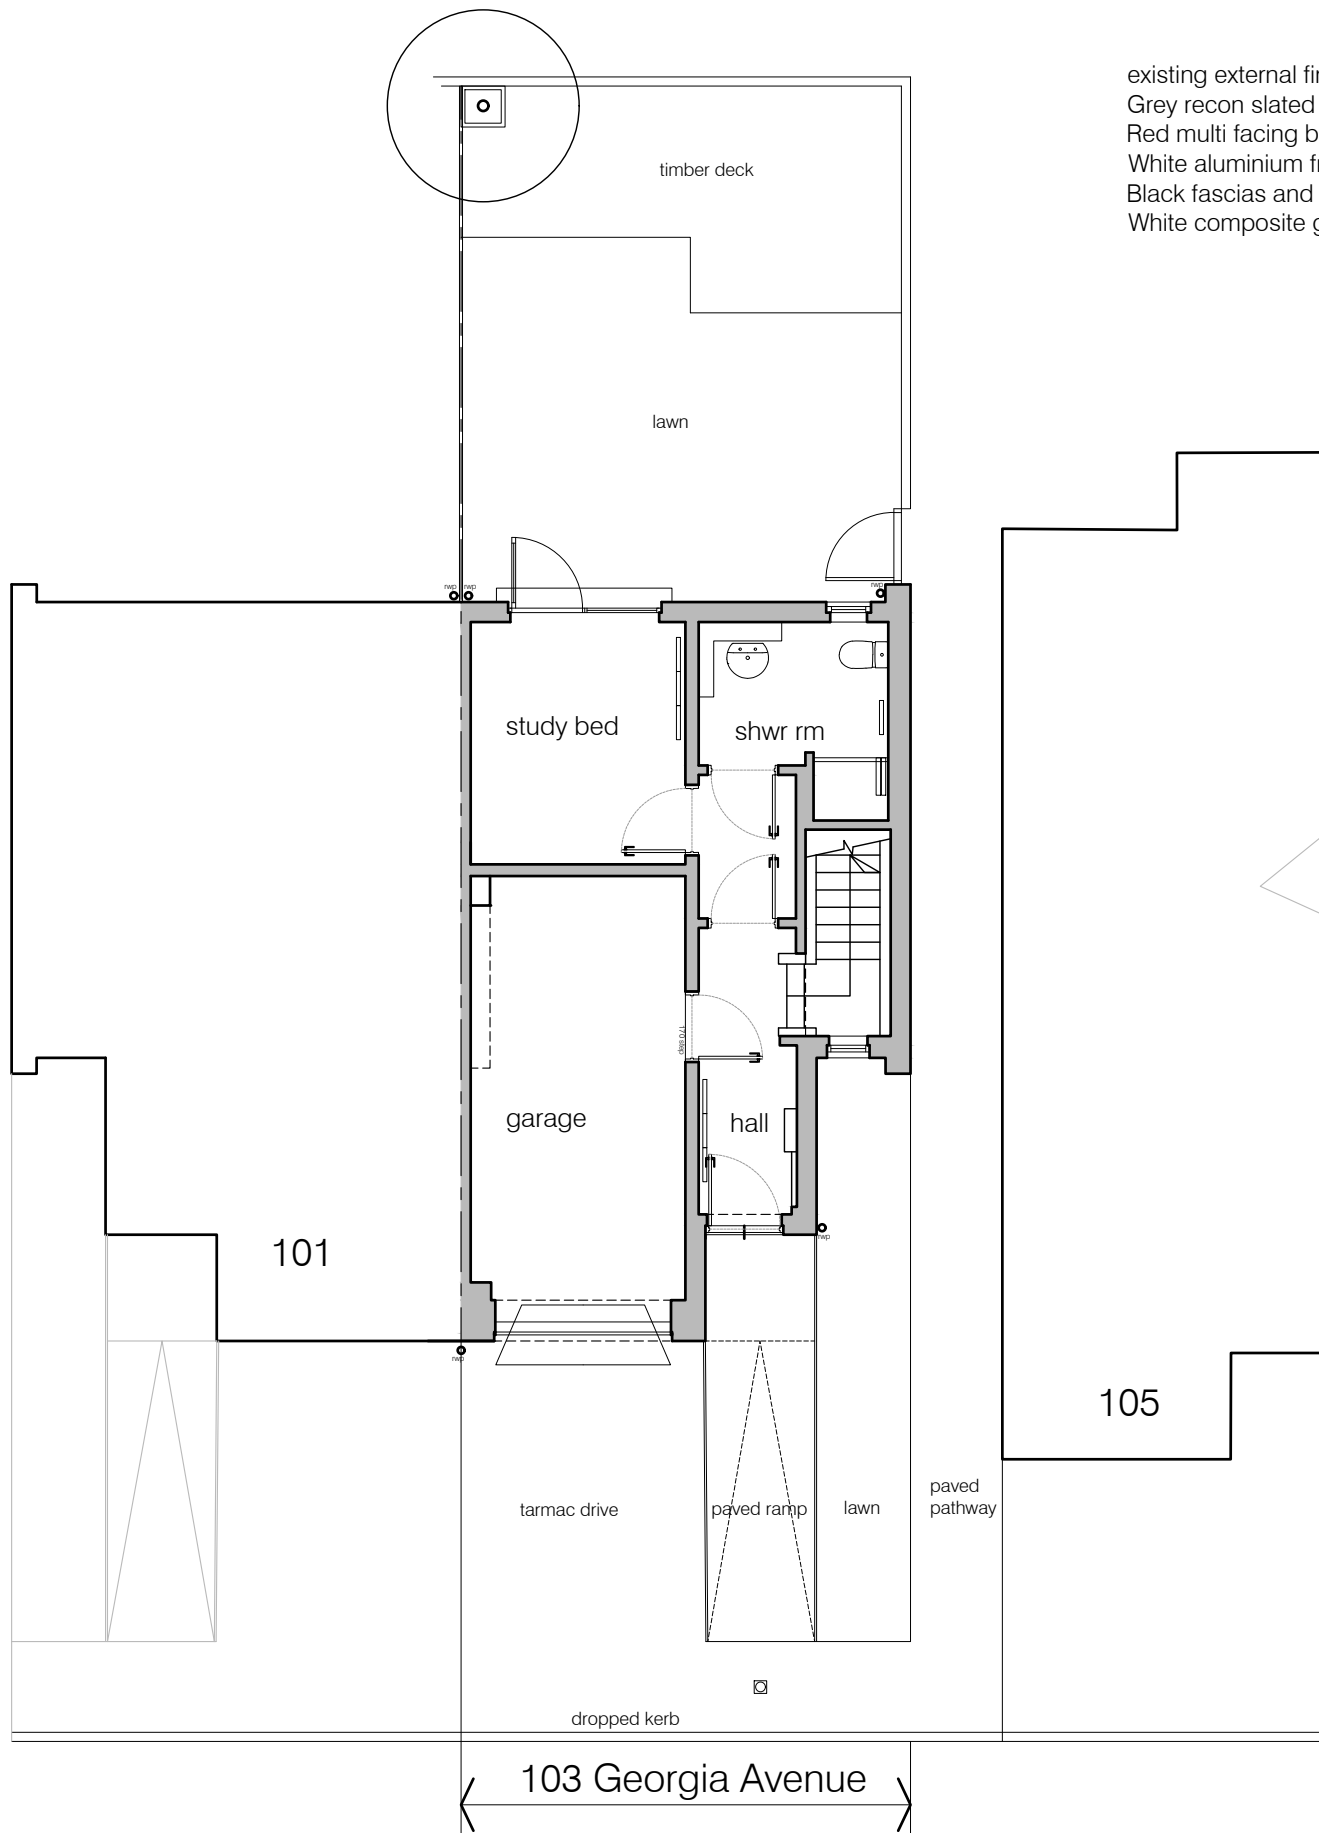


existing external finishes:
Grey recon slated pitched main roof
Red multi facing brick to front elevation
White aluminium framed d/g windows
Black fascias and rainwater goods
White composite garage door and entrance door

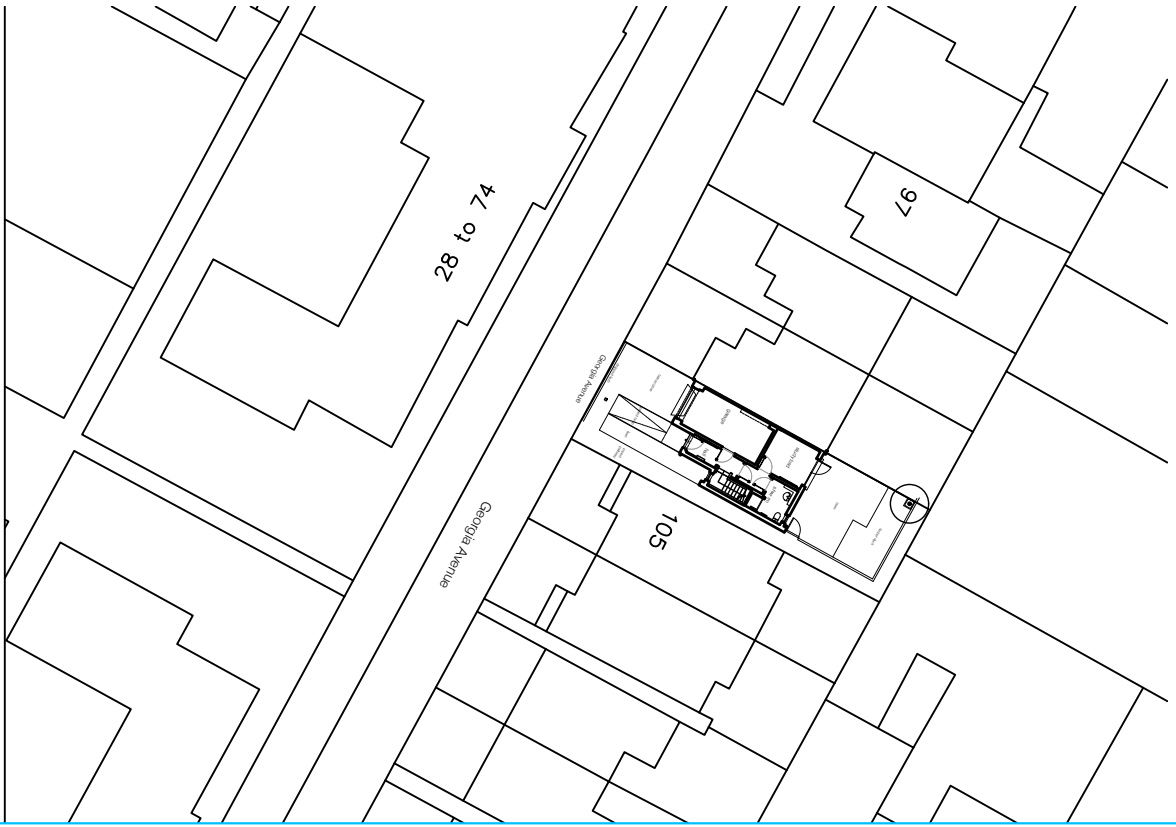

Simon R Miles
Chartered Architect
Didsbury
Manchester
T: 07778 137830
E: srmilesarchitect@gmail.com

Revision	Date	Revision note
----------	------	---------------

Notes

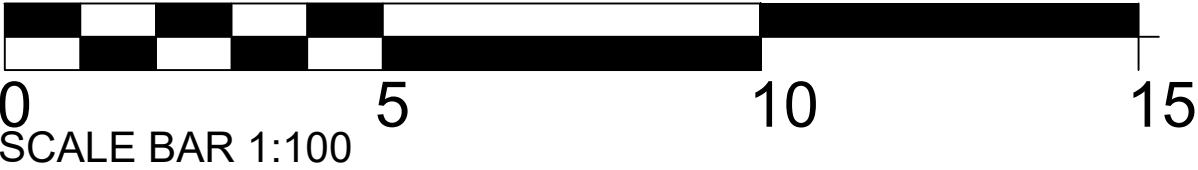

Project :
103 GEORGIA AVENUE DIDSBUry

Title :
PLANS & FRONT ELEVATION AS EXISTING

Drawing number :
24 446 PL100

Client :
MR & MRS SINHA

Scale :
100@A3

Date :
10.10.2024

CAD Ref :
24 446

Drawn by :
SRM

SRM

Simon R Miles BA(Hon) Dip Arch RIBA
Chartered Architect

Do not scale. Contractors must check all dimensions on site before preparing production drawings or commencing any work. This drawing and its design is the copyright of S.R.Miles Ltd and may not be reproduced in any form whatsoever without their prior express written consent.