


© Editorial Studio Ltd. All rights as per the
Copywrite and patents Design Act 1988 have
been asserted.

Key

 

 Protected Stairs must meet Building Regulations Part B for Means of Warning and Escape and Compartmentation to provide REI 30min


- Window dimensions are to the structural opening sizes. Dimensions are for quotation purposes only - not for manufacturer. To be checked on site.

21.10.24 * For Planning

0 0.5 1 m

Drawing
Proposed
Ground Floor Plan
Project
32 Redland Crescent
Contact

Scale Date Drawing No.
1:50 @ A3 21.10.24 085 L12 01

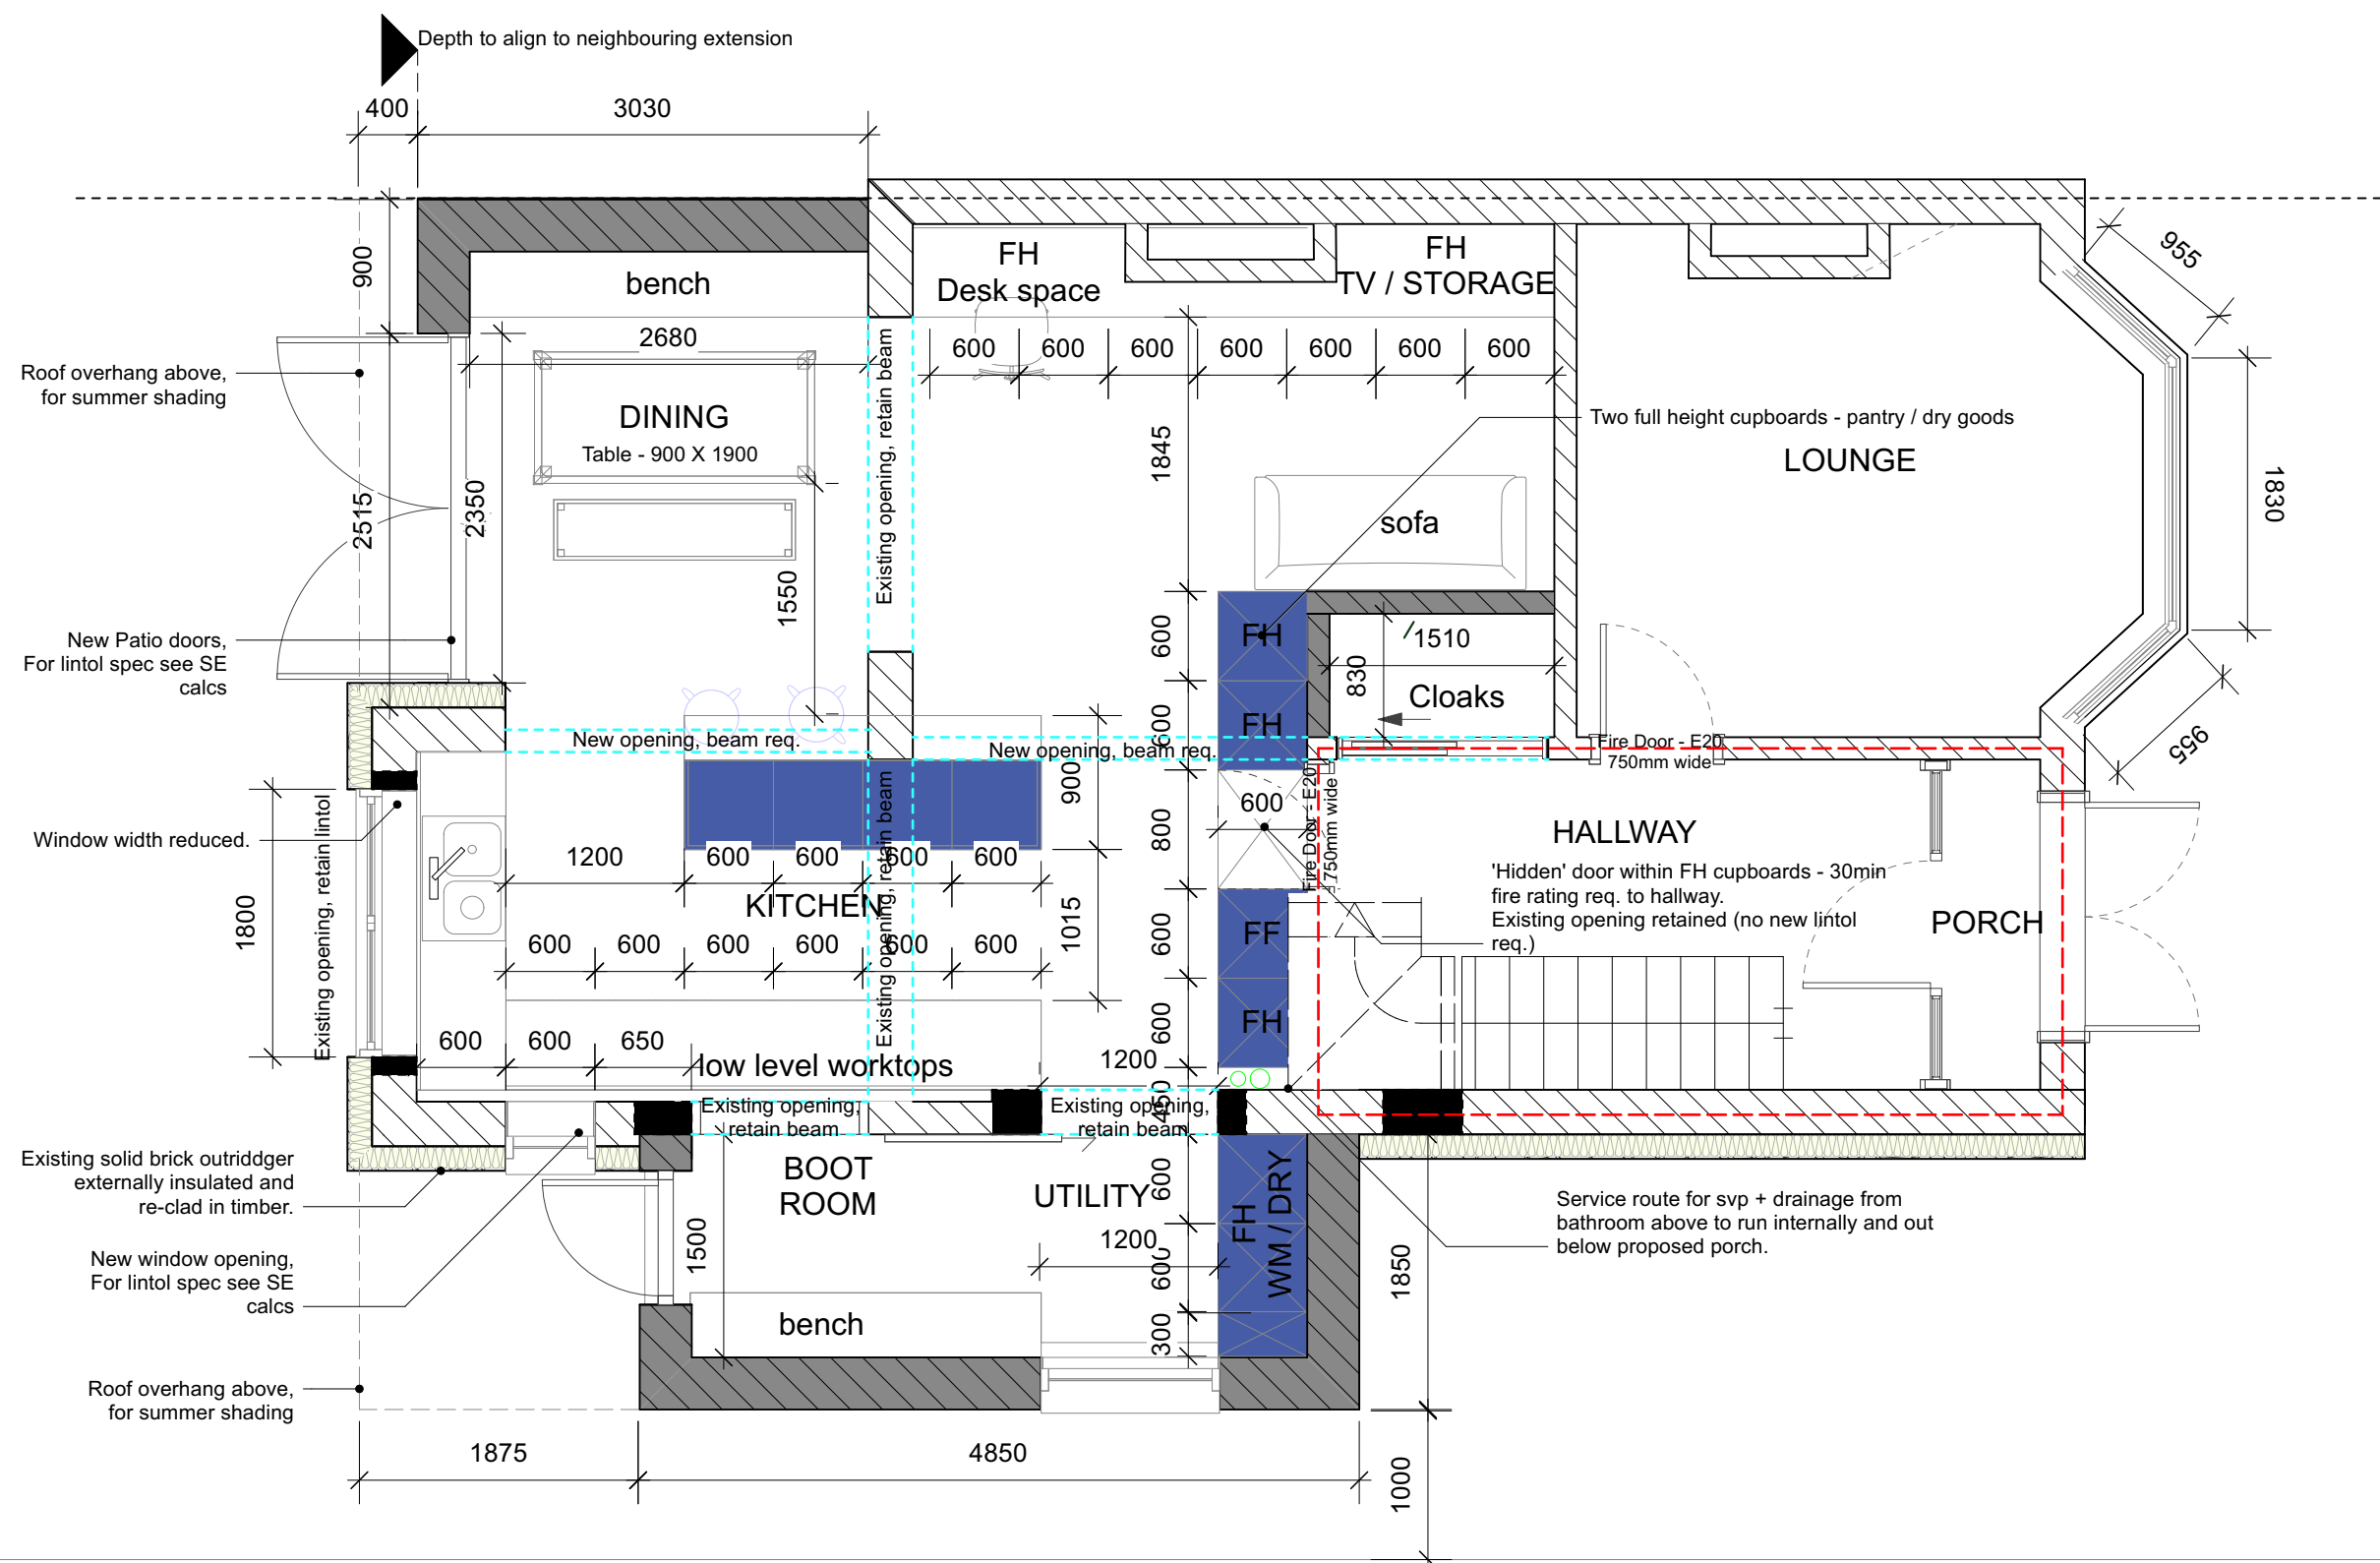

Notes

© Editorial Studio Ltd. All rights as per the Copywrite and petents Design Act 1988 have been asserted.

All dimensions to be checked on site.

Key

Existing Walls

Masonry Infill

Proposed EWI

Proposed Walls

Structural beams above

Demolition

Protected Stairs must meet Building Regulations Part B for Means of Warning and Escape and Compartmentation to provide REI 30min

NOTES

- Window dimensions are to the structural opening sizes. Dimensions are for quotation purposes only - not for manufacturer. To be checked on site.

REVISIONS


21.10.24	*	For Planning
----------	---	--------------


FOR PLANNING

00.51

EDITORIAL
STUDIO

Drawing
Proposed
First Floor Plan
Project
32 Redland Crescent
Contact
post@editorialstudio.com
Scale
1:50 @ A3
Date
21.10.24
Drawing No.
085_L12_02

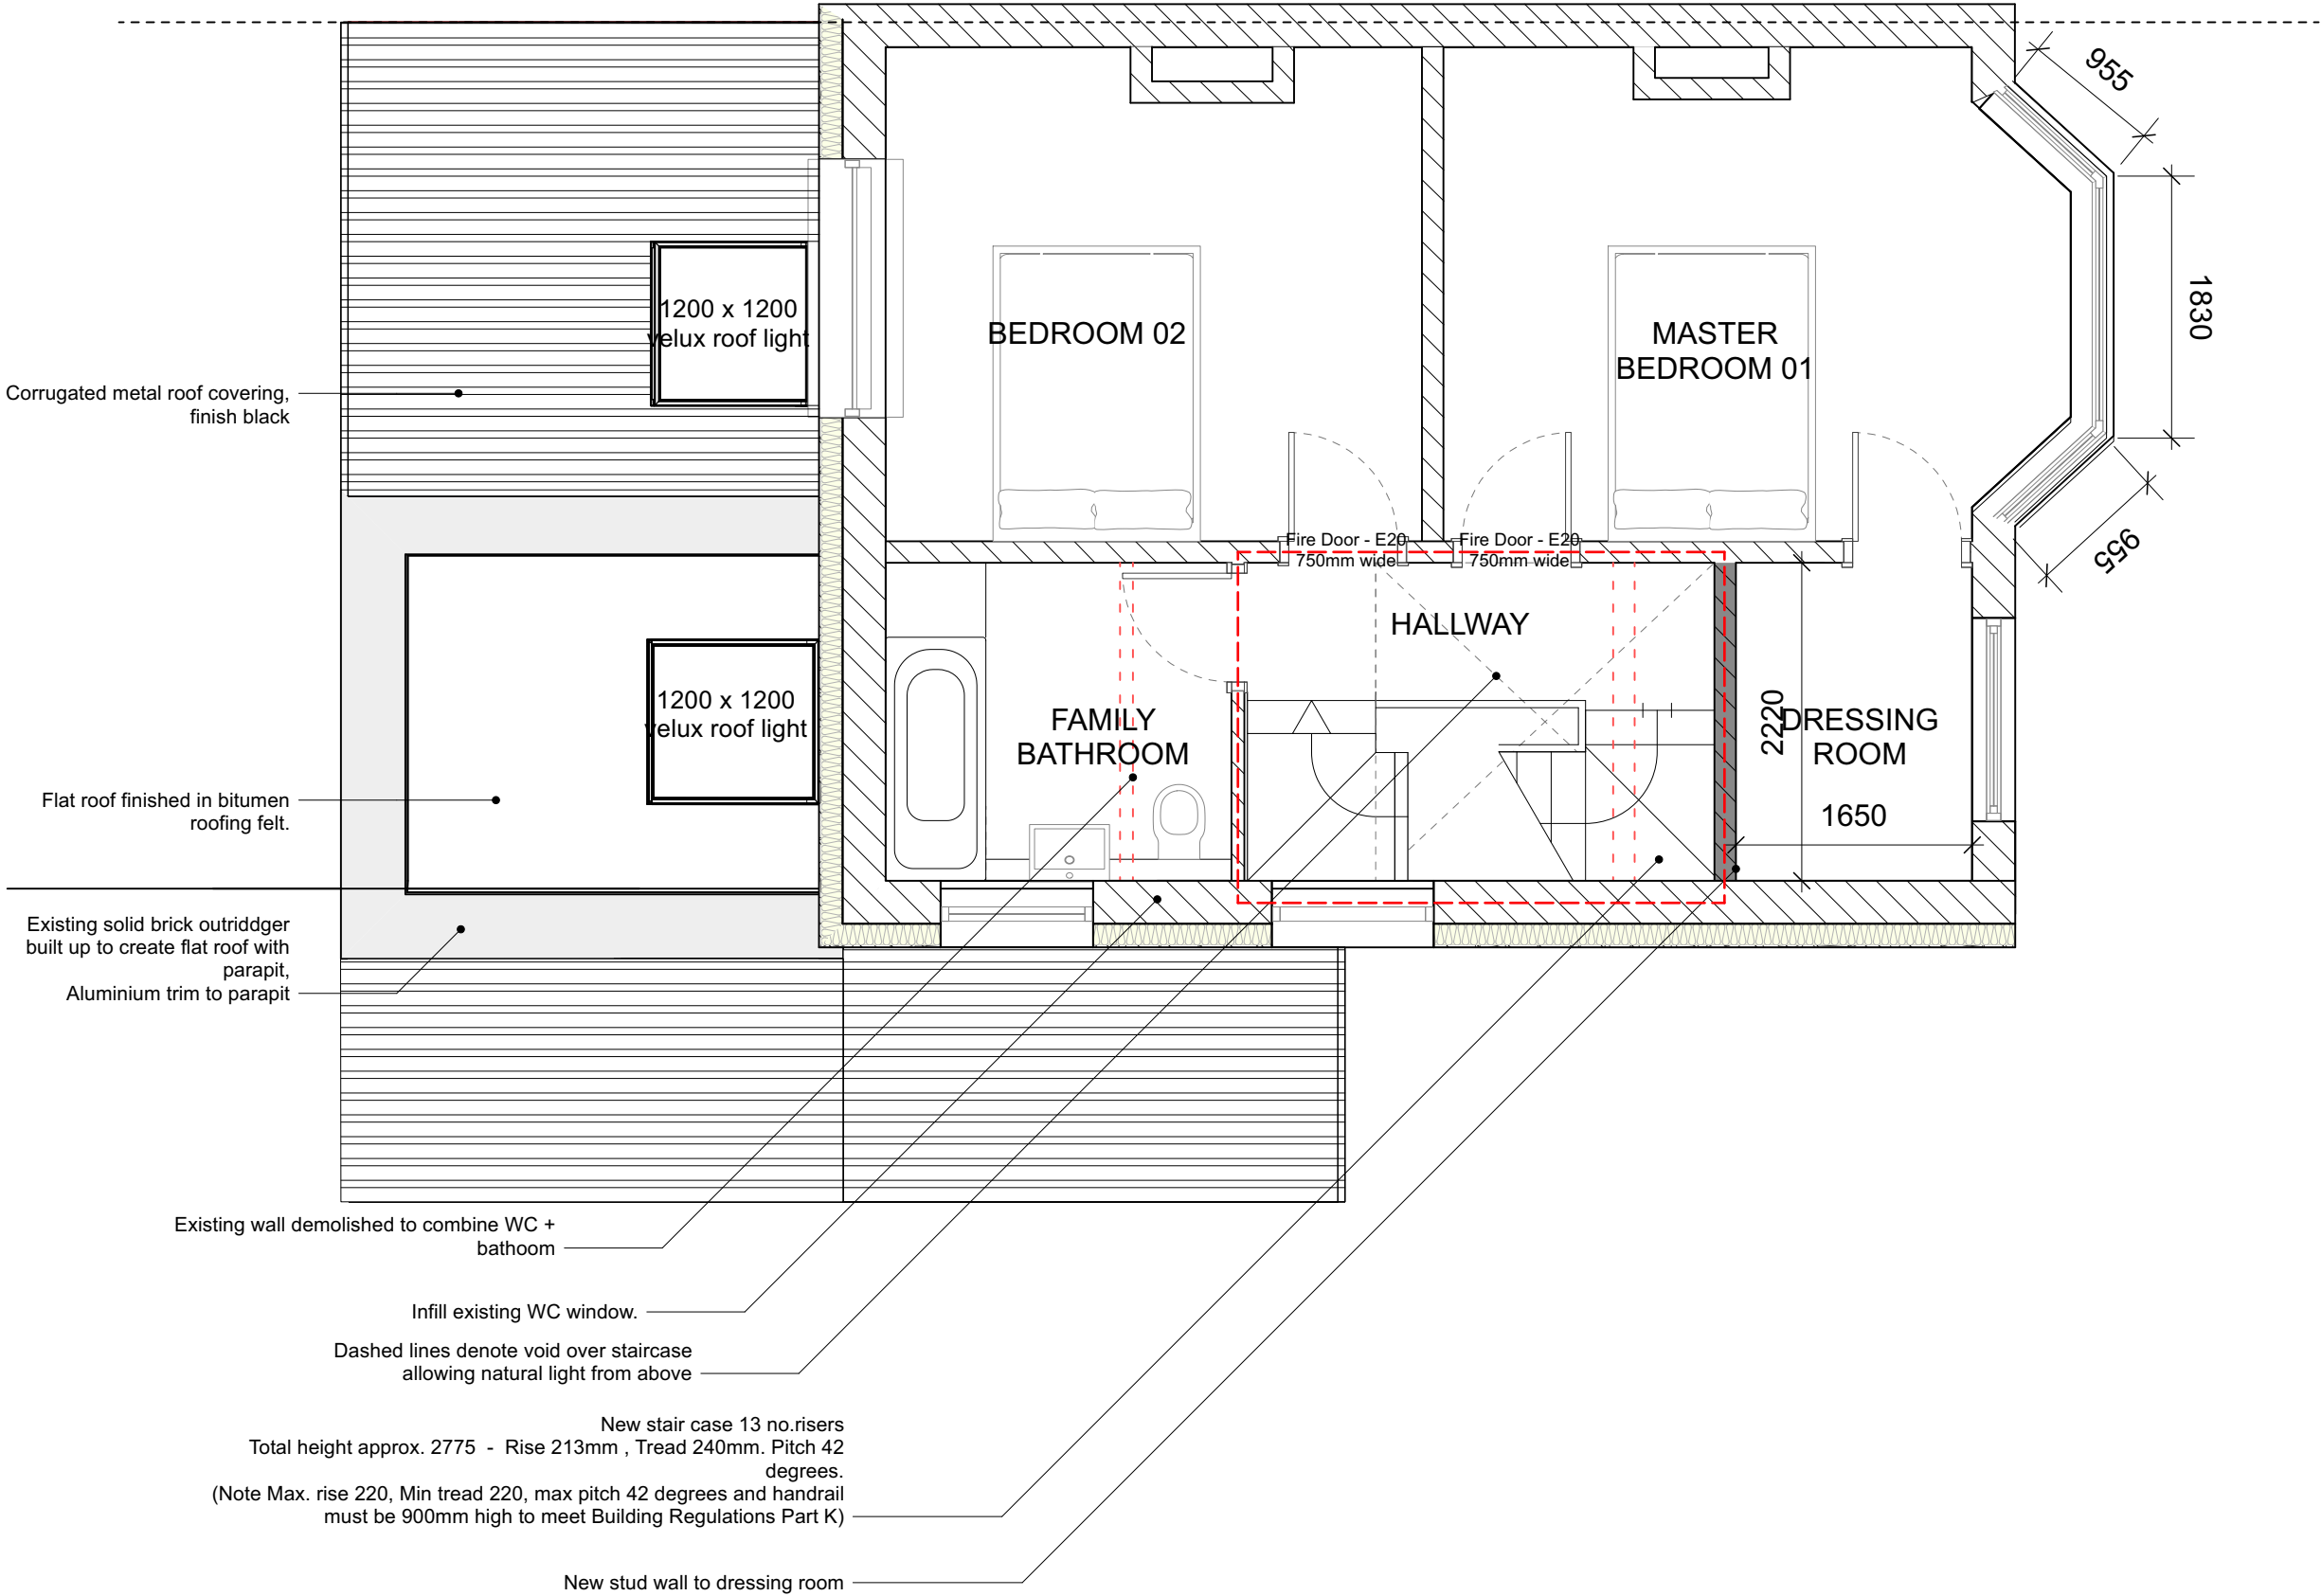

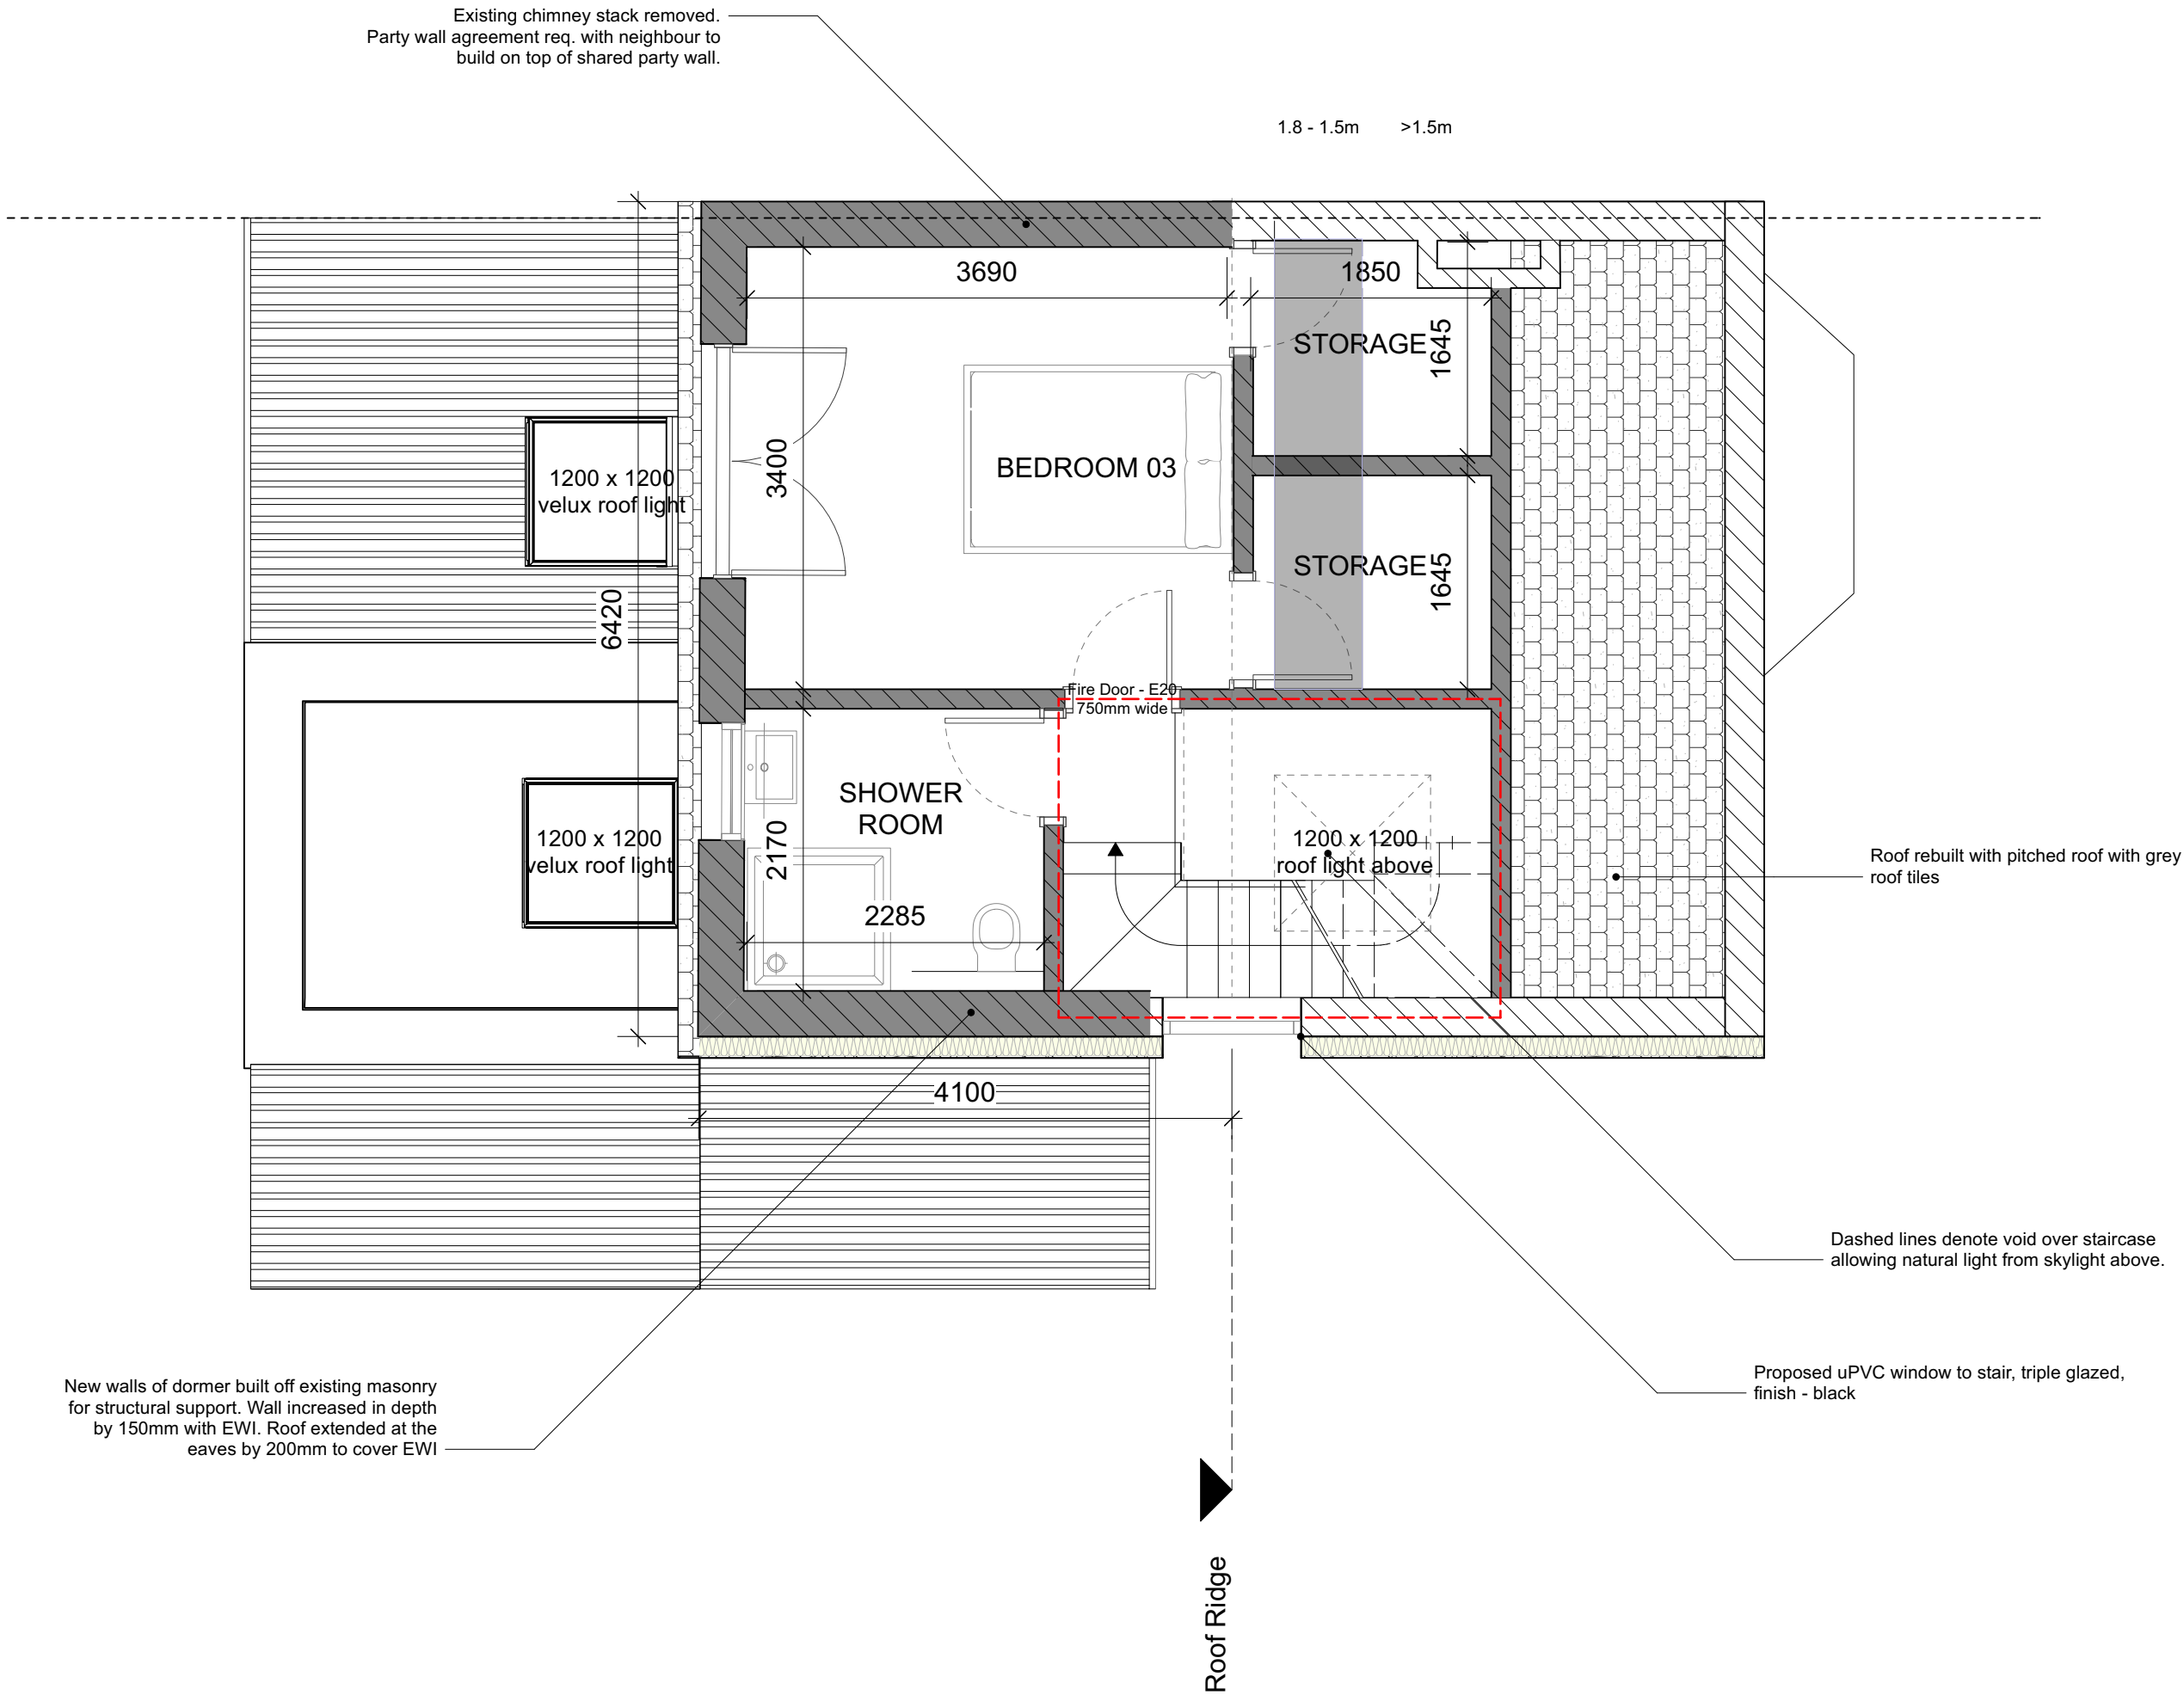

Notes

© Editorial Studio Ltd. All rights as per the Copyright and Patents Design Act 1988 have been asserted.

All dimensions to be checked on site.

Key

- Existing Walls
- Masonry Infill
- Proposed EWI
- Proposed Walls
- Structural beams above
- Demolition
- Protected Stairs must meet Building Regulations Part B for Means of Warning and Escape and Compartmentation to provide REI 30min

NOTES

- Window dimensions are to the structural opening sizes. Dimensions are for quotation purposes only - not for manufacturer. To be checked on site.

REVISIONS


No.	Date	Description
1	21.10.24	* For Planning

FOR PLANNING

0 0.5 1 m

EDITORIAL STUDIO

Drawing
Proposed
Loft Plan
Project
32 Redland Crescent
Contact
post@editorialstudio.com
Scale
1:50 @ A3
Date
21.10.24
Drawing No.
085_L12_03

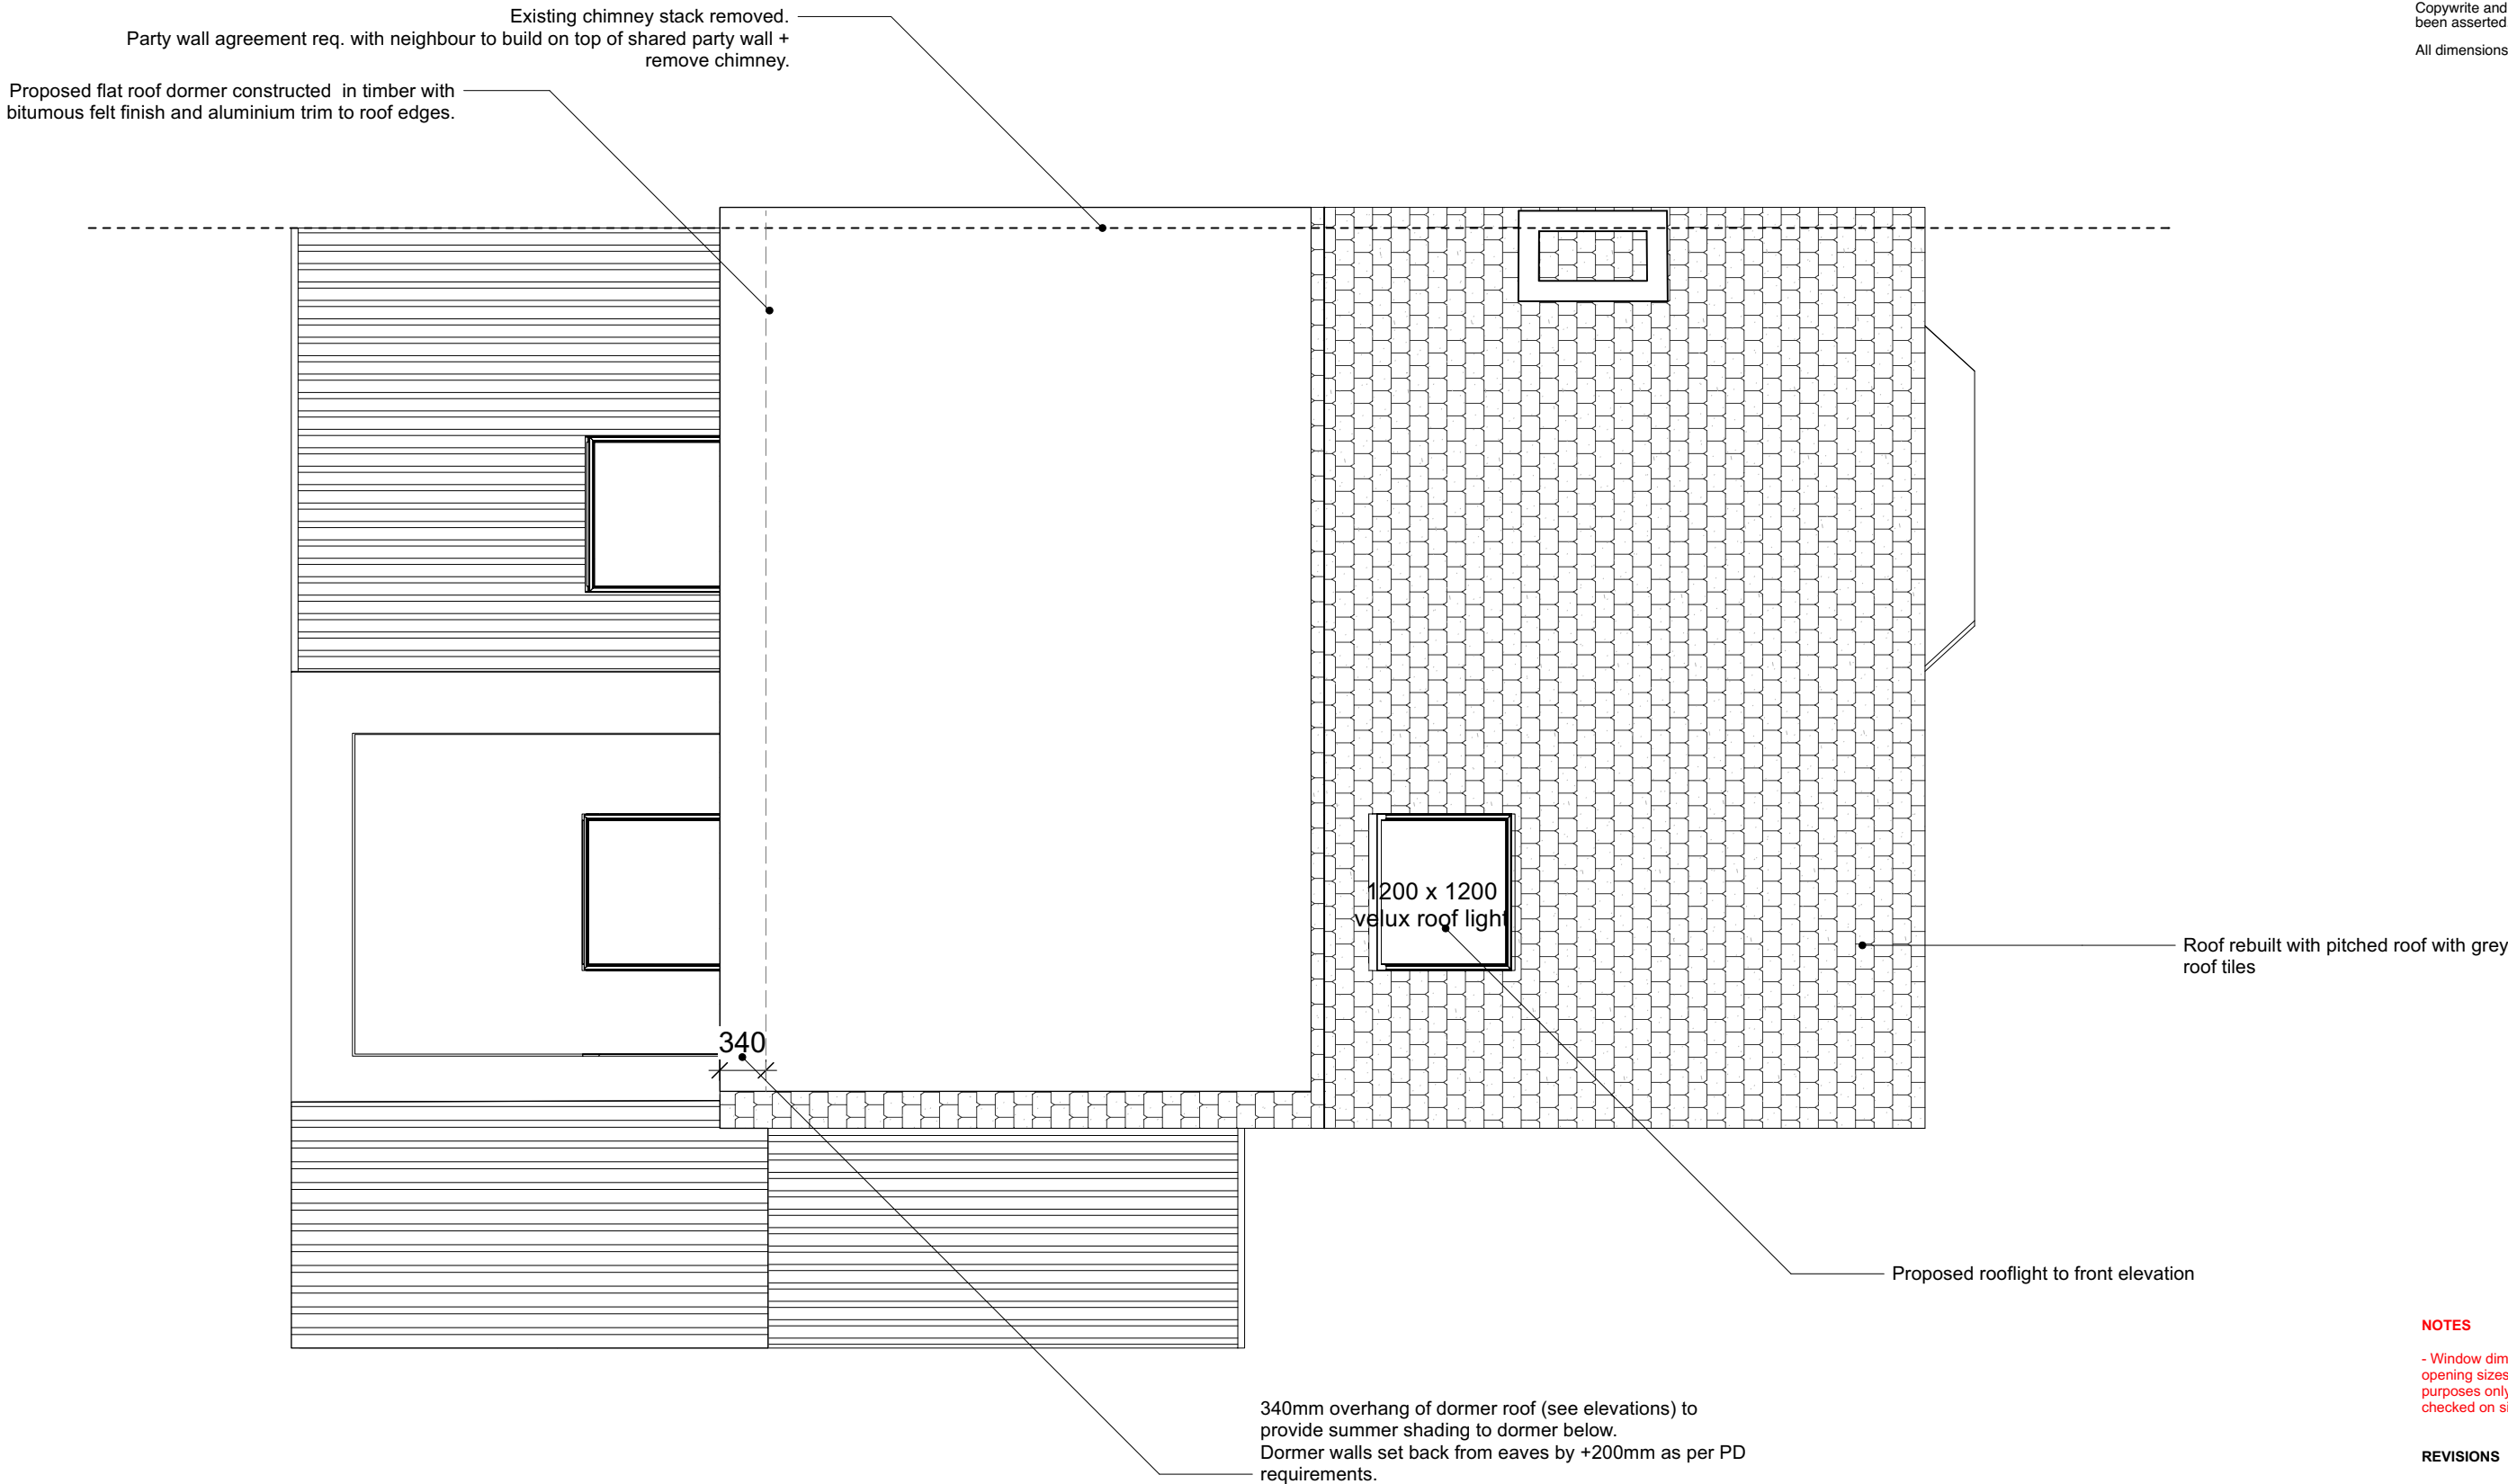

NOTES

- Window dimensions are to the structural opening sizes. Dimensions are for quotation purposes only - not for manufacturer. To be checked on site.

REVISIONS



21.10.24	*	For Planning
----------	---	--------------

FOR PLANNING

0 0.5 1 m

**EDITORIAL
STUDIO**

Drawing
Proposed
Roof Plan
Project
32 Redland Crescent
Contact
post@editorialstudio.com
Scale
1:50 @ A3
Date
21.10.24
Drawing No.
085_L12_04

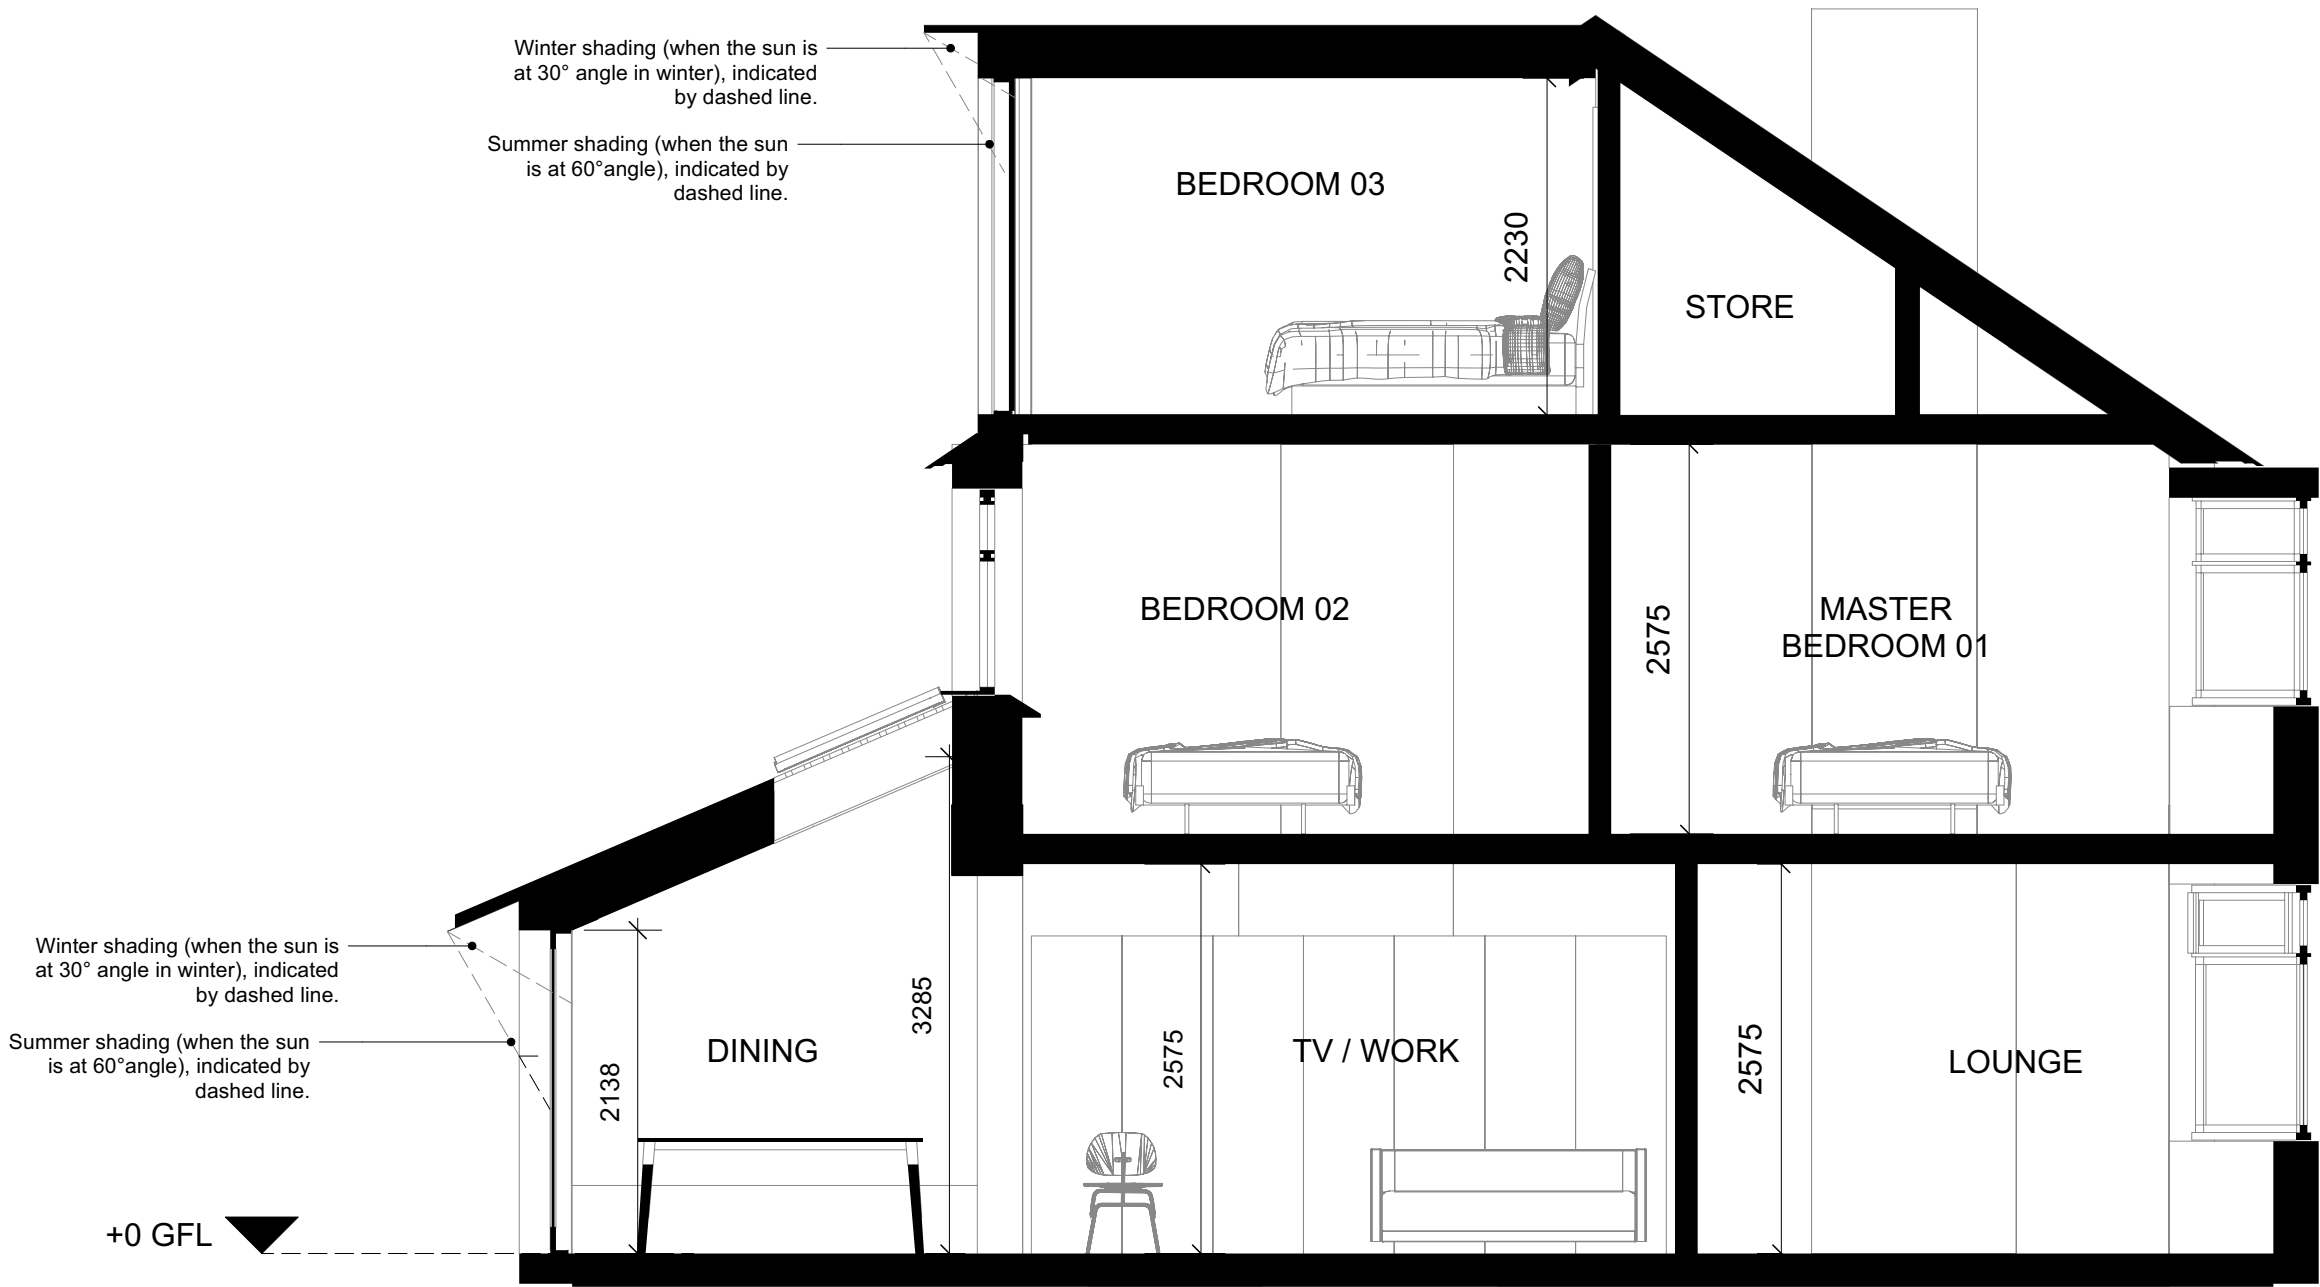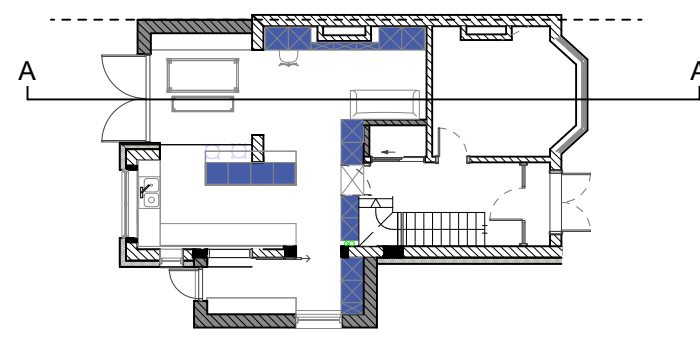

NOTES

- Window dimensions are to the structural opening sizes. Dimensions are for quotation purposes only - not for manufacturer. To be checked on site.

REVISIONS


21.10.24 * For Planning

FOR PLANNING

0 0.5 1 m

EDITORIAL STUDIO

Drawing
Proposed
Section AA
Project
32 Redland Crescent
Contact
post@editorialstudio.com
Scale
1:50 @ A3
Date
21.10.24
Drawing No.
085_L14_01

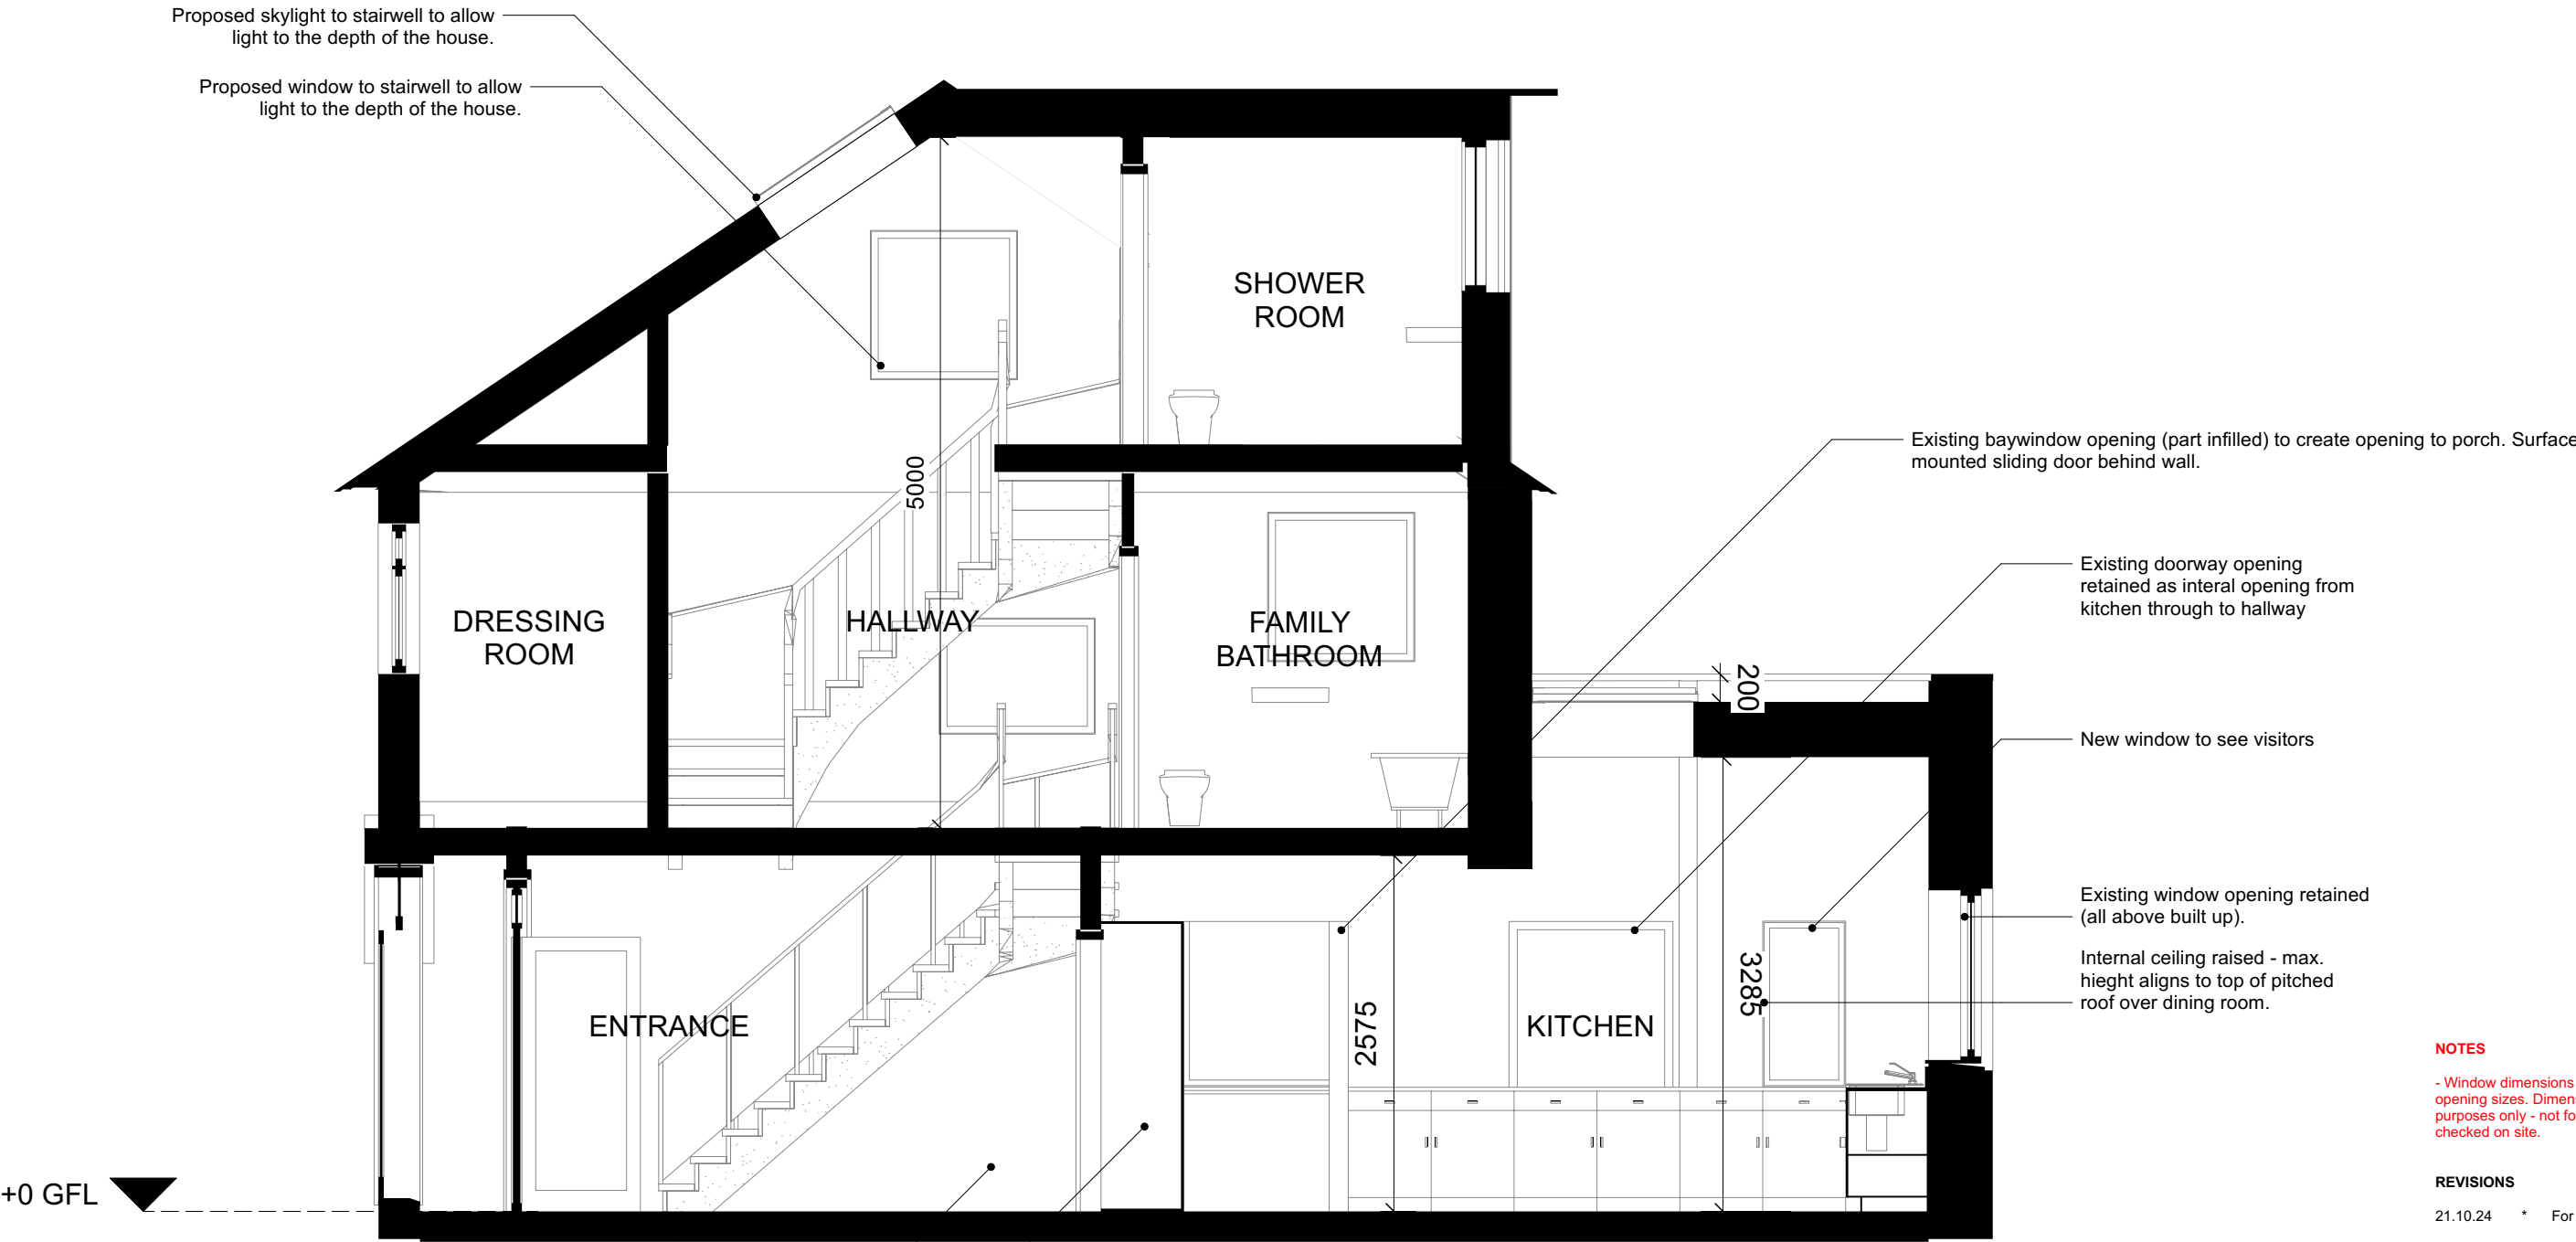

NOTES

- Window dimensions are to the structural opening sizes. Dimensions are for quotation purposes only - not for manufacturer. To be checked on site.

REVISIONS


21.10.24 * For Planning

FOR PLANNING

0 0.5 1 m

**EDITORIAL
STUDIO**

Drawing
Proposed
Section BB
Project
32 Redland Crescent
Contact
post@editorialstudio.com
Scale
1:50 @ A3
Date
21.10.24
Drawing No.
085_L14_02

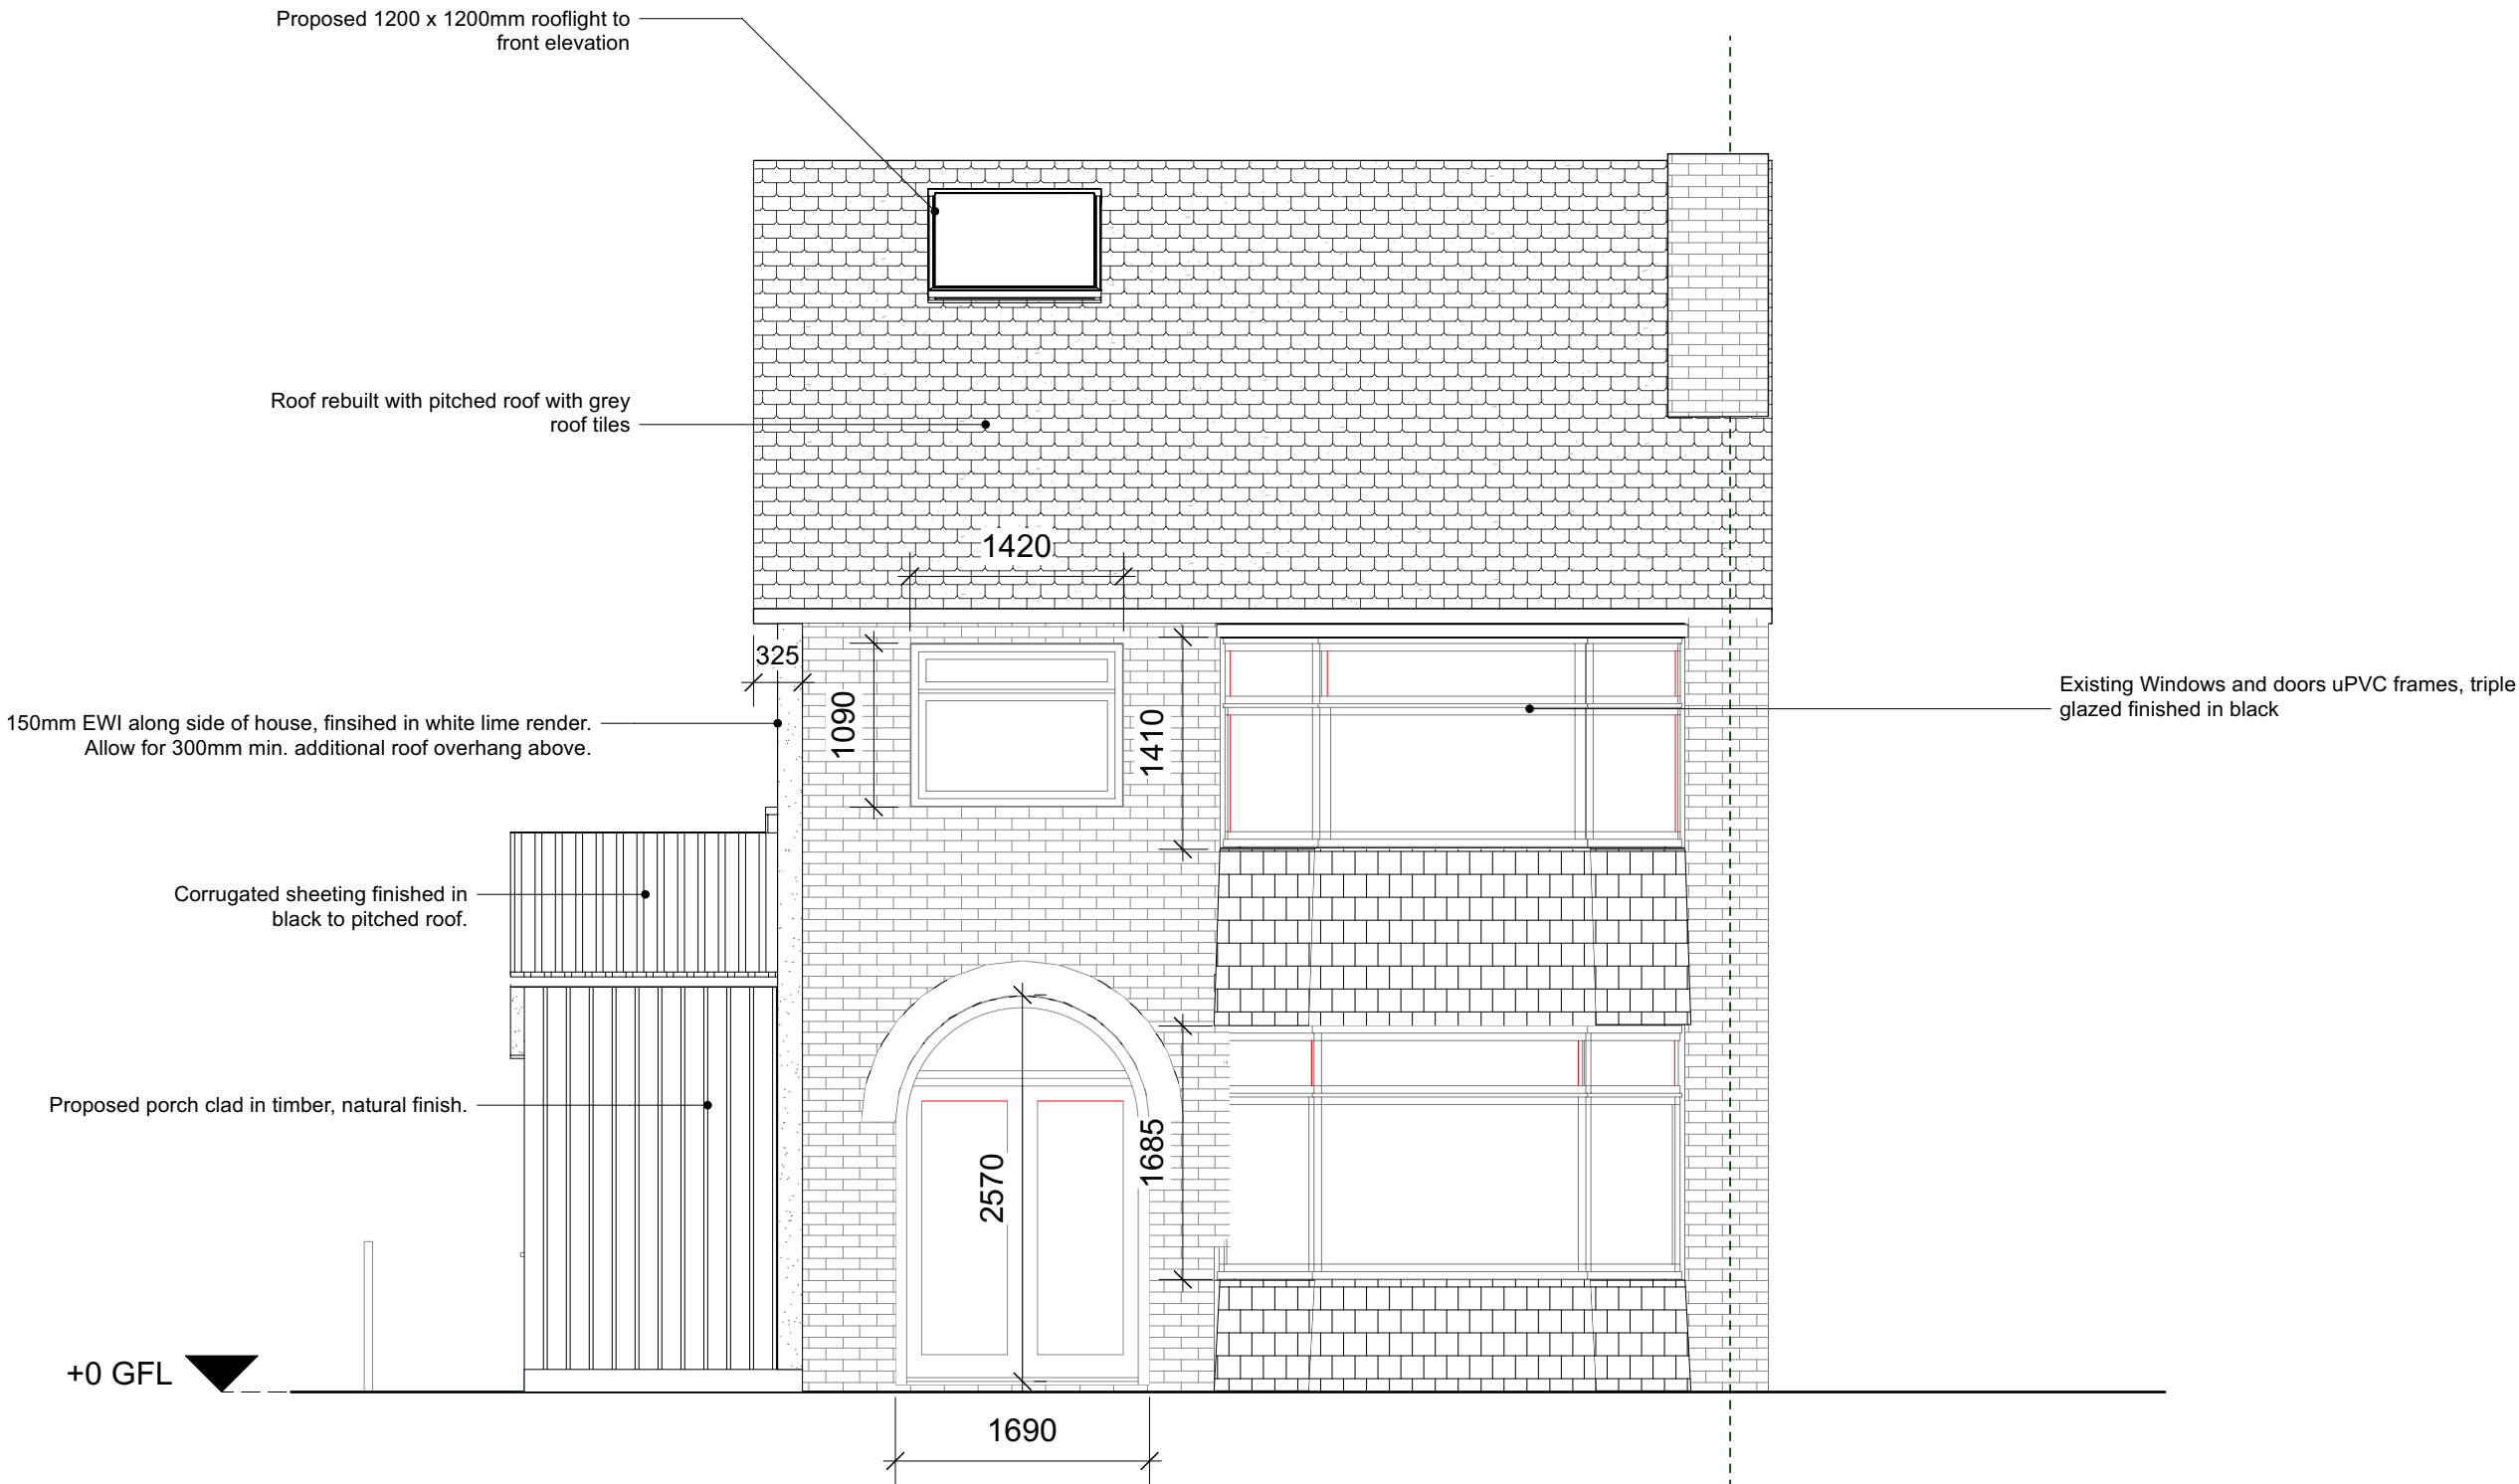

NOTES

- Window dimensions are to the structural opening sizes. Dimensions are for quotation purposes only - not for manufacturer. To be checked on site.

REVISIONS


21.10.24	*	For Planning
----------	---	--------------

FOR PLANNING

0 0.5 1 m

**EDITORIAL
STUDIO**

Drawing
Proposed
East Elevation
Project
32 Redland Crescent
Contact
post@editorialstudio.com
Scale
1:50 @ A3
Date
21.10.24
Drawing No.
085_L15_01

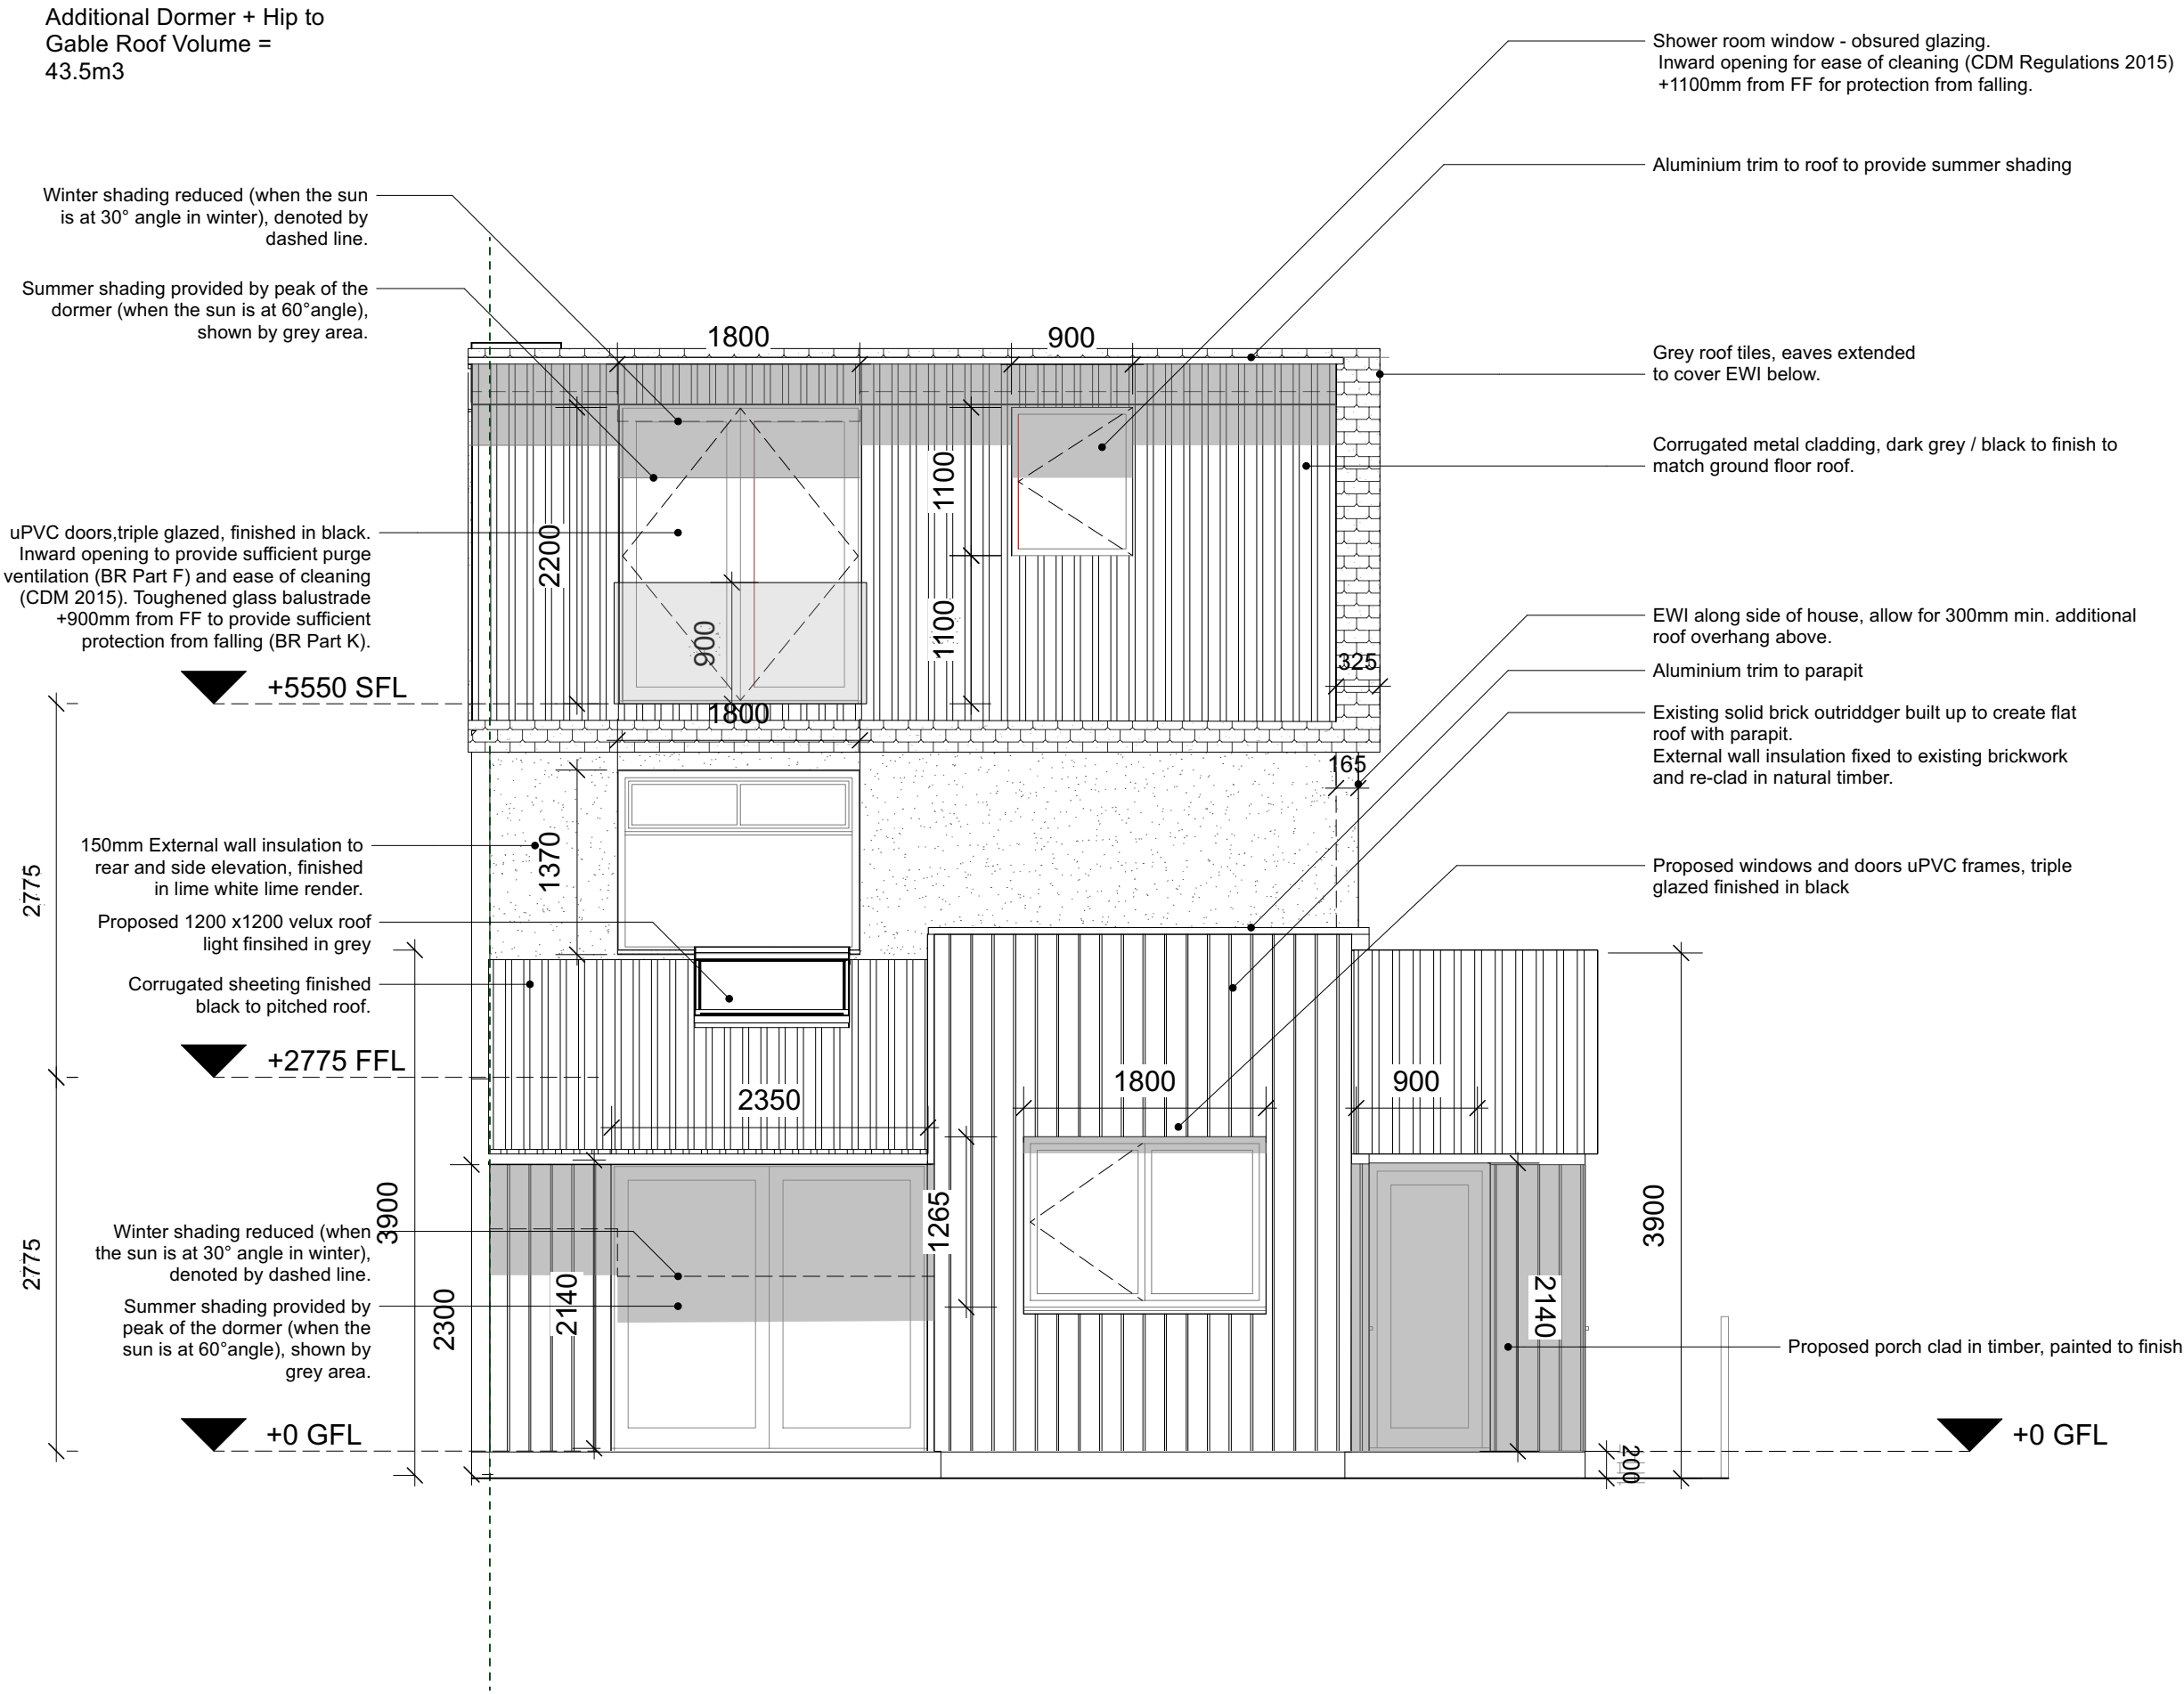

NOTES

- Window dimensions are to the structural opening sizes. Dimensions are for quotation purposes only - not for manufacturer. To be checked on site.

REVISIONS


21.10.24 * For Planning

FOR PLANNING

0 0.5 1 m

**EDITORIAL
STUDIO**

Drawing
Proposed
West Elevation
Project
32 Redland Crescent
Contact
post@editorialstudio.com
Scale
1:50 @ A3
Date
21.10.24
Drawing No.
085_L15_02

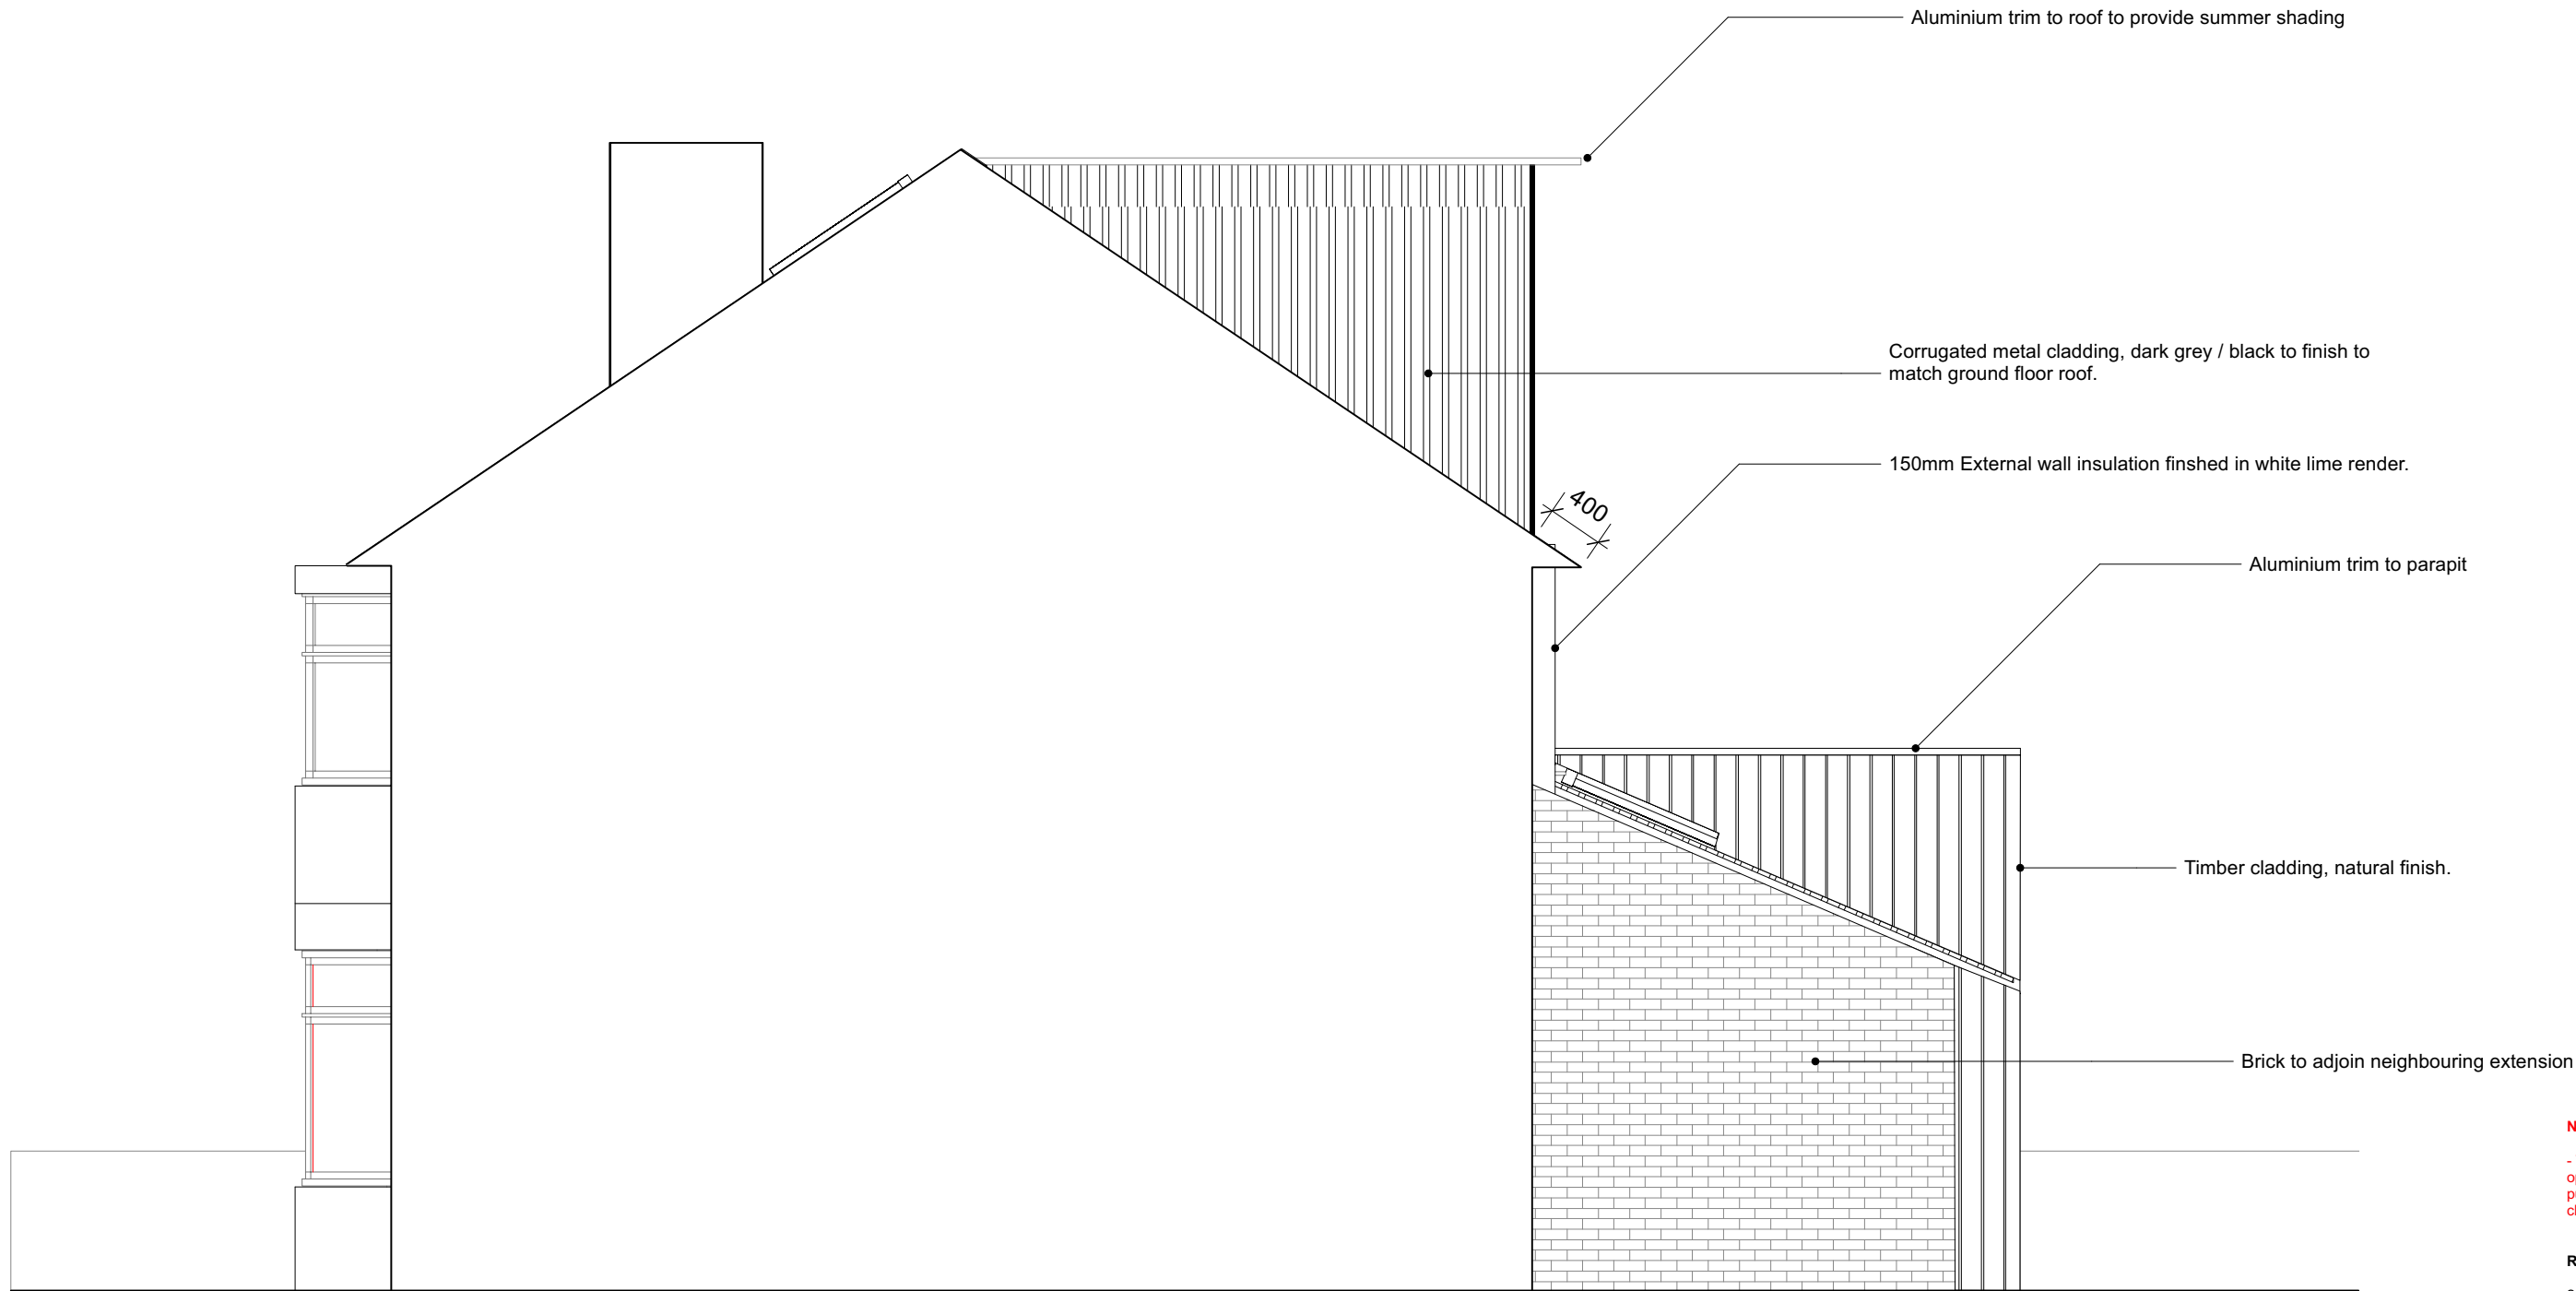


NOTES


- Window dimensions are to the structural opening sizes. Dimensions are for quotation purposes only - not for manufacturer. To be checked on site.

REVISIONS

21.10.24	*	For Planning
----------	---	--------------

FOR PLANNING

 

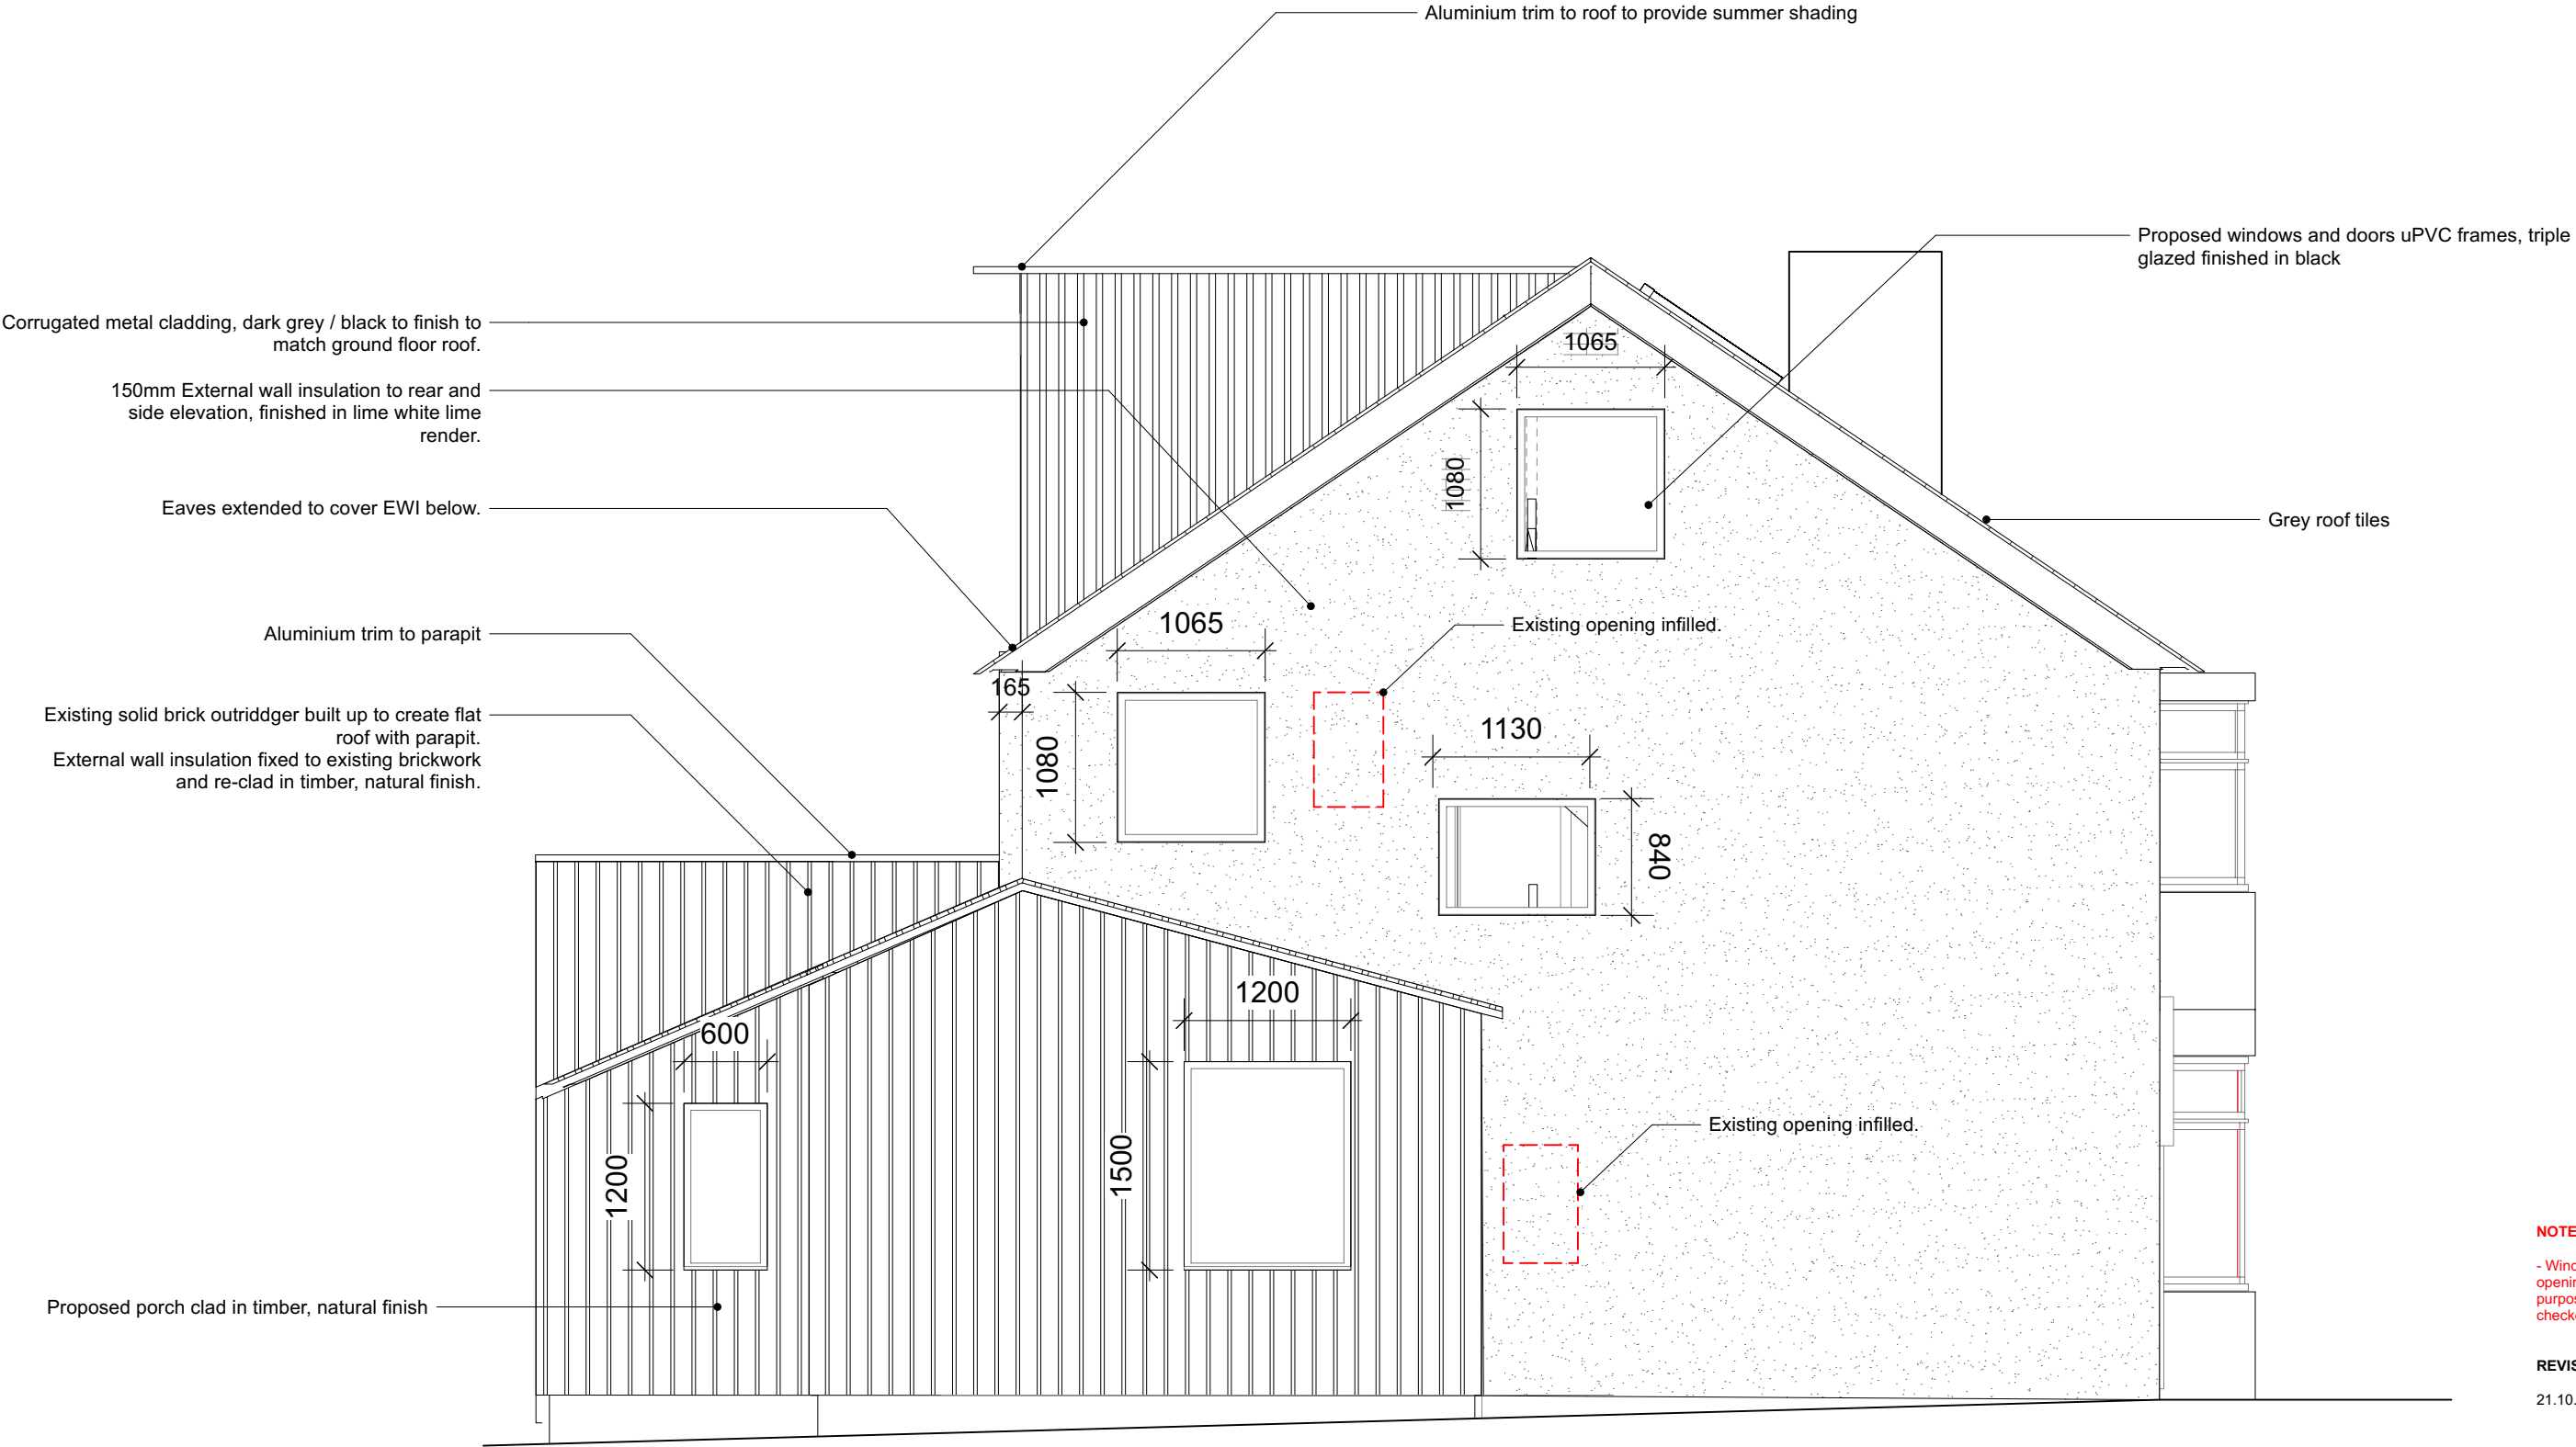

NOTES

- Window dimensions are to the structural opening sizes. Dimensions are for quotation purposes only - not for manufacturer. To be checked on site.

REVISIONS


21.10.24	*	For Planning
----------	---	--------------

FOR PLANNING

0 0.5 1 m

**EDITORIAL
STUDIO**

Drawing
Proposed
South Elevation
Project
32 Redland Crescent
Contact
post@editorialstudio.com
Scale
1:50 @ A3
Date
21.10.24
Drawing No.
085_L15_04

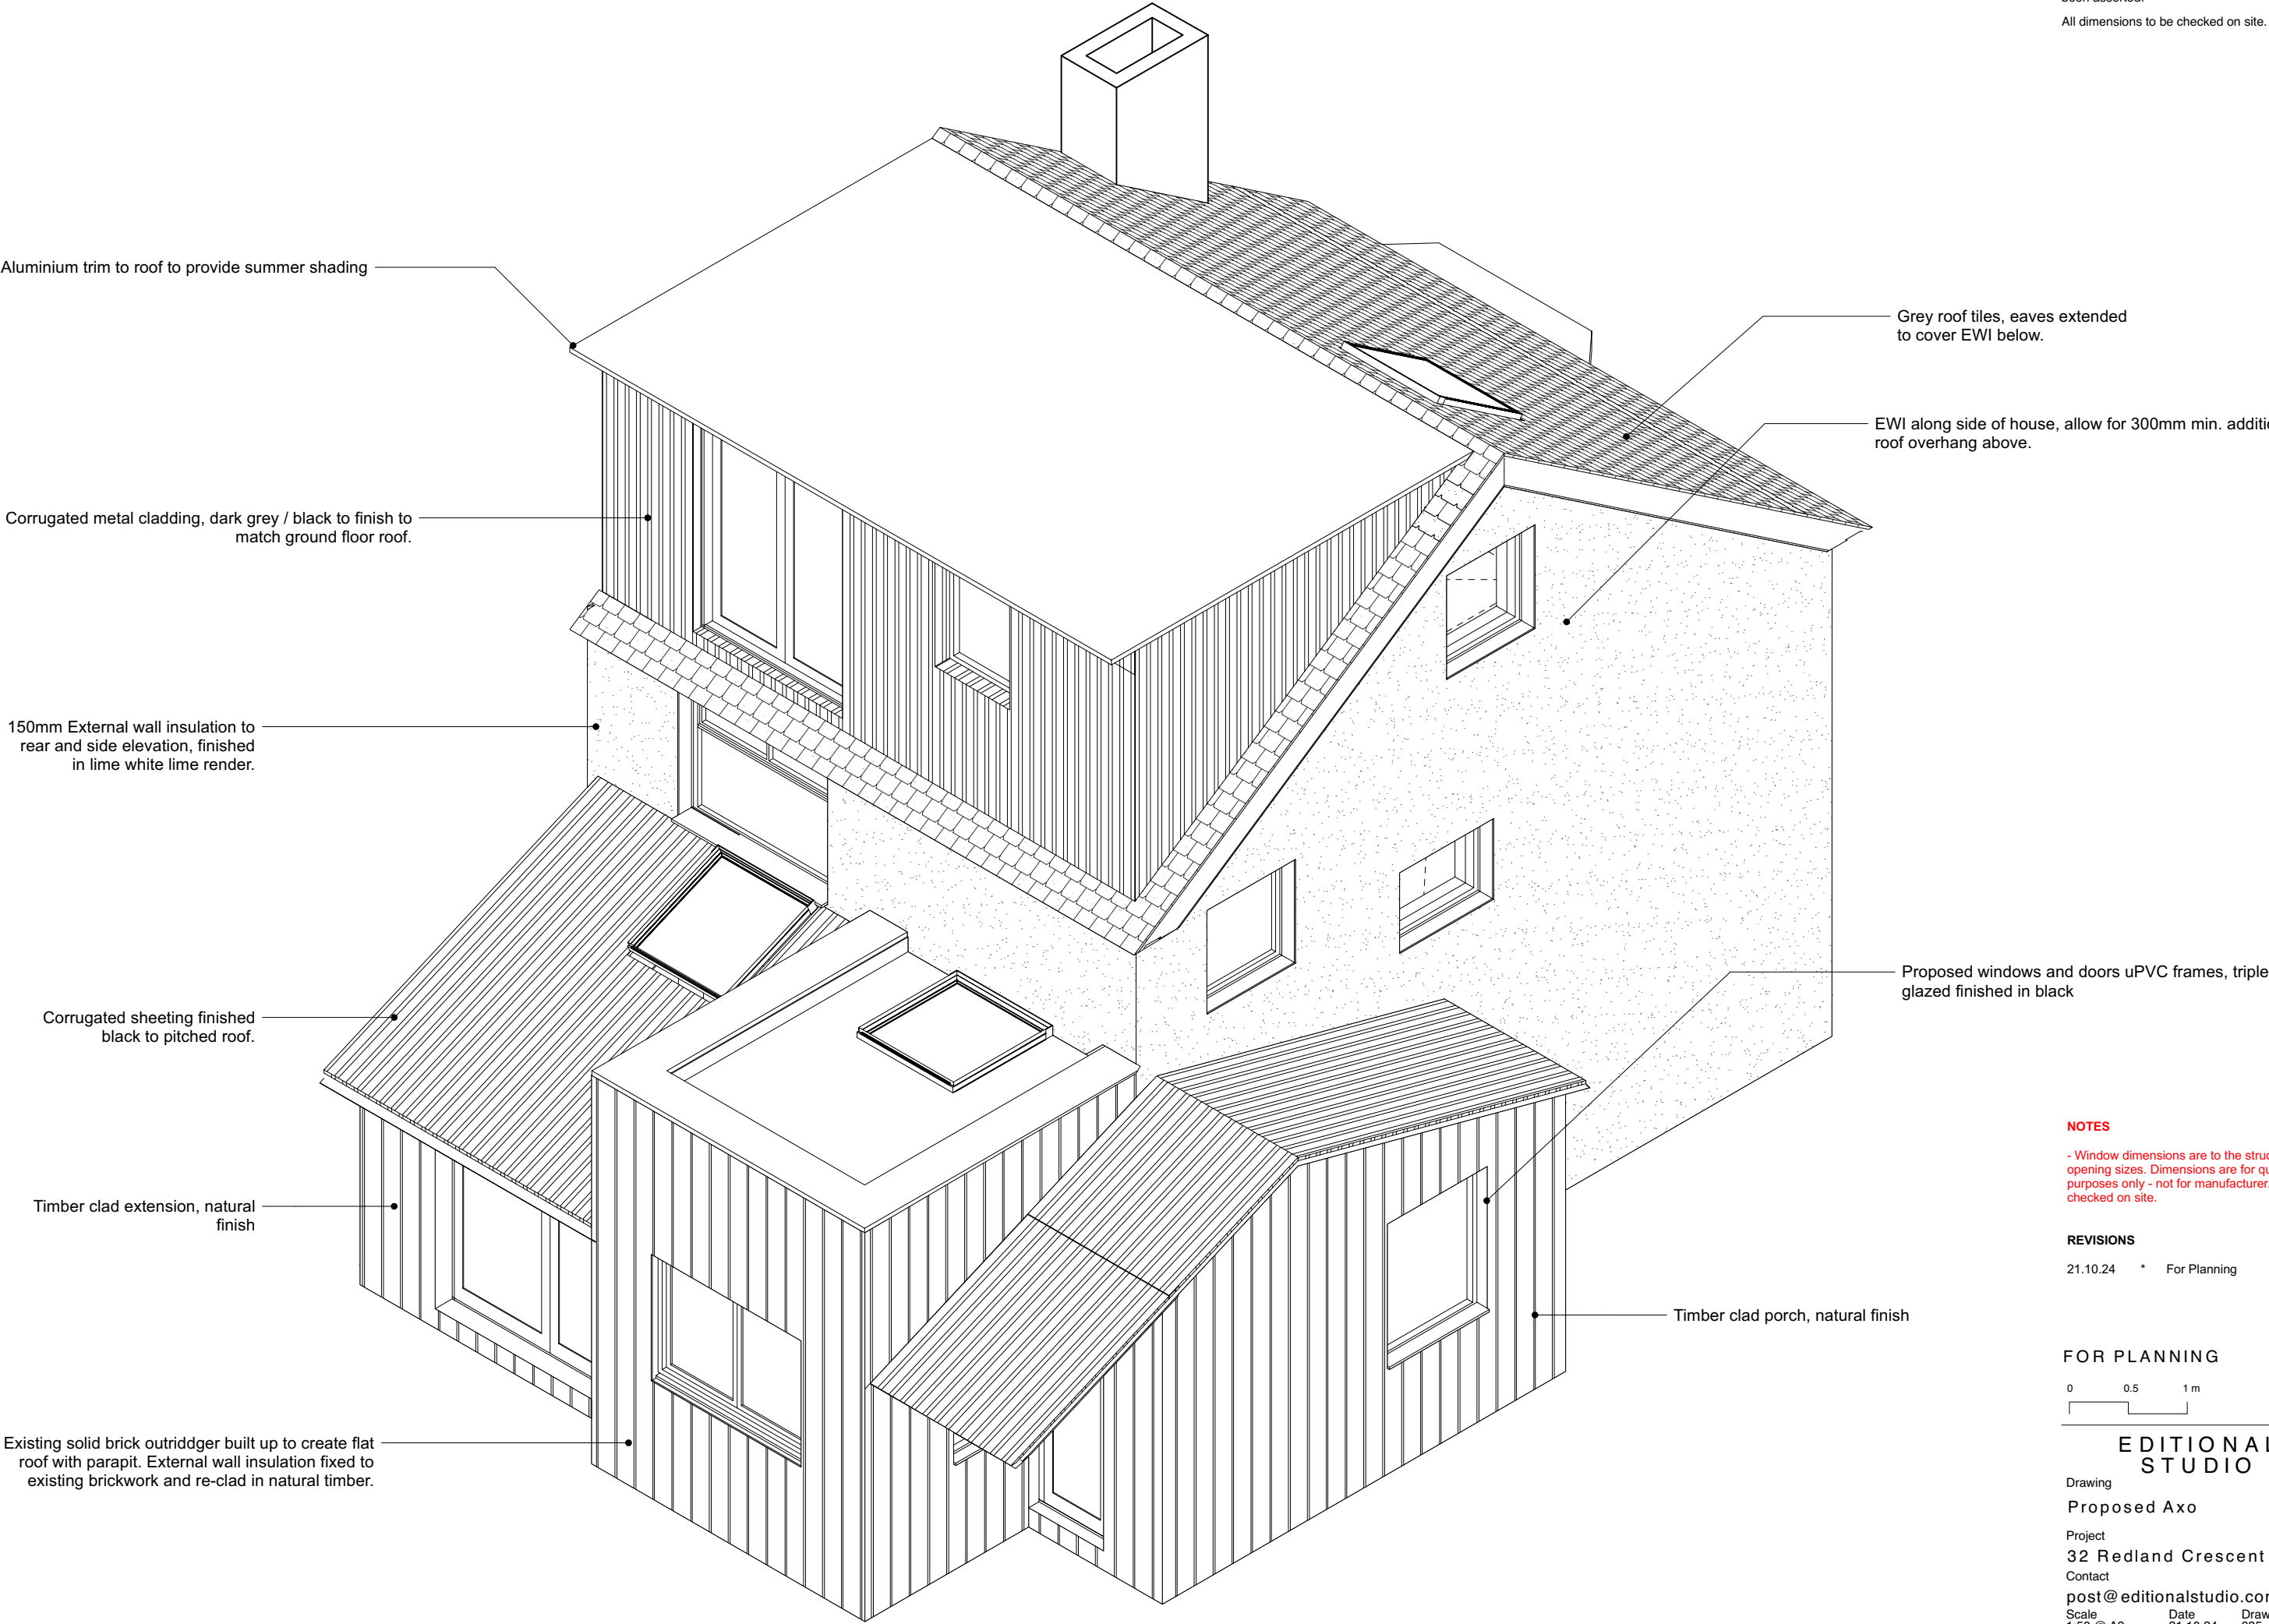

NOTES

- Window dimensions are to the structural opening sizes. Dimensions are for quotation purposes only - not for manufacturer. To be checked on site.

REVISIONS

21.10.24	*	For Planning
----------	---	--------------

FOR PLANNING

0 0.5 1 m

**EDITORIAL
STUDIO**

Drawing

Proposed Axo

Project

32 Redland Crescent

Contact

post@editorialstudio.com

Scale 1:50 @ A3 Date 21.10.24 Drawing No. 085_L16_01