




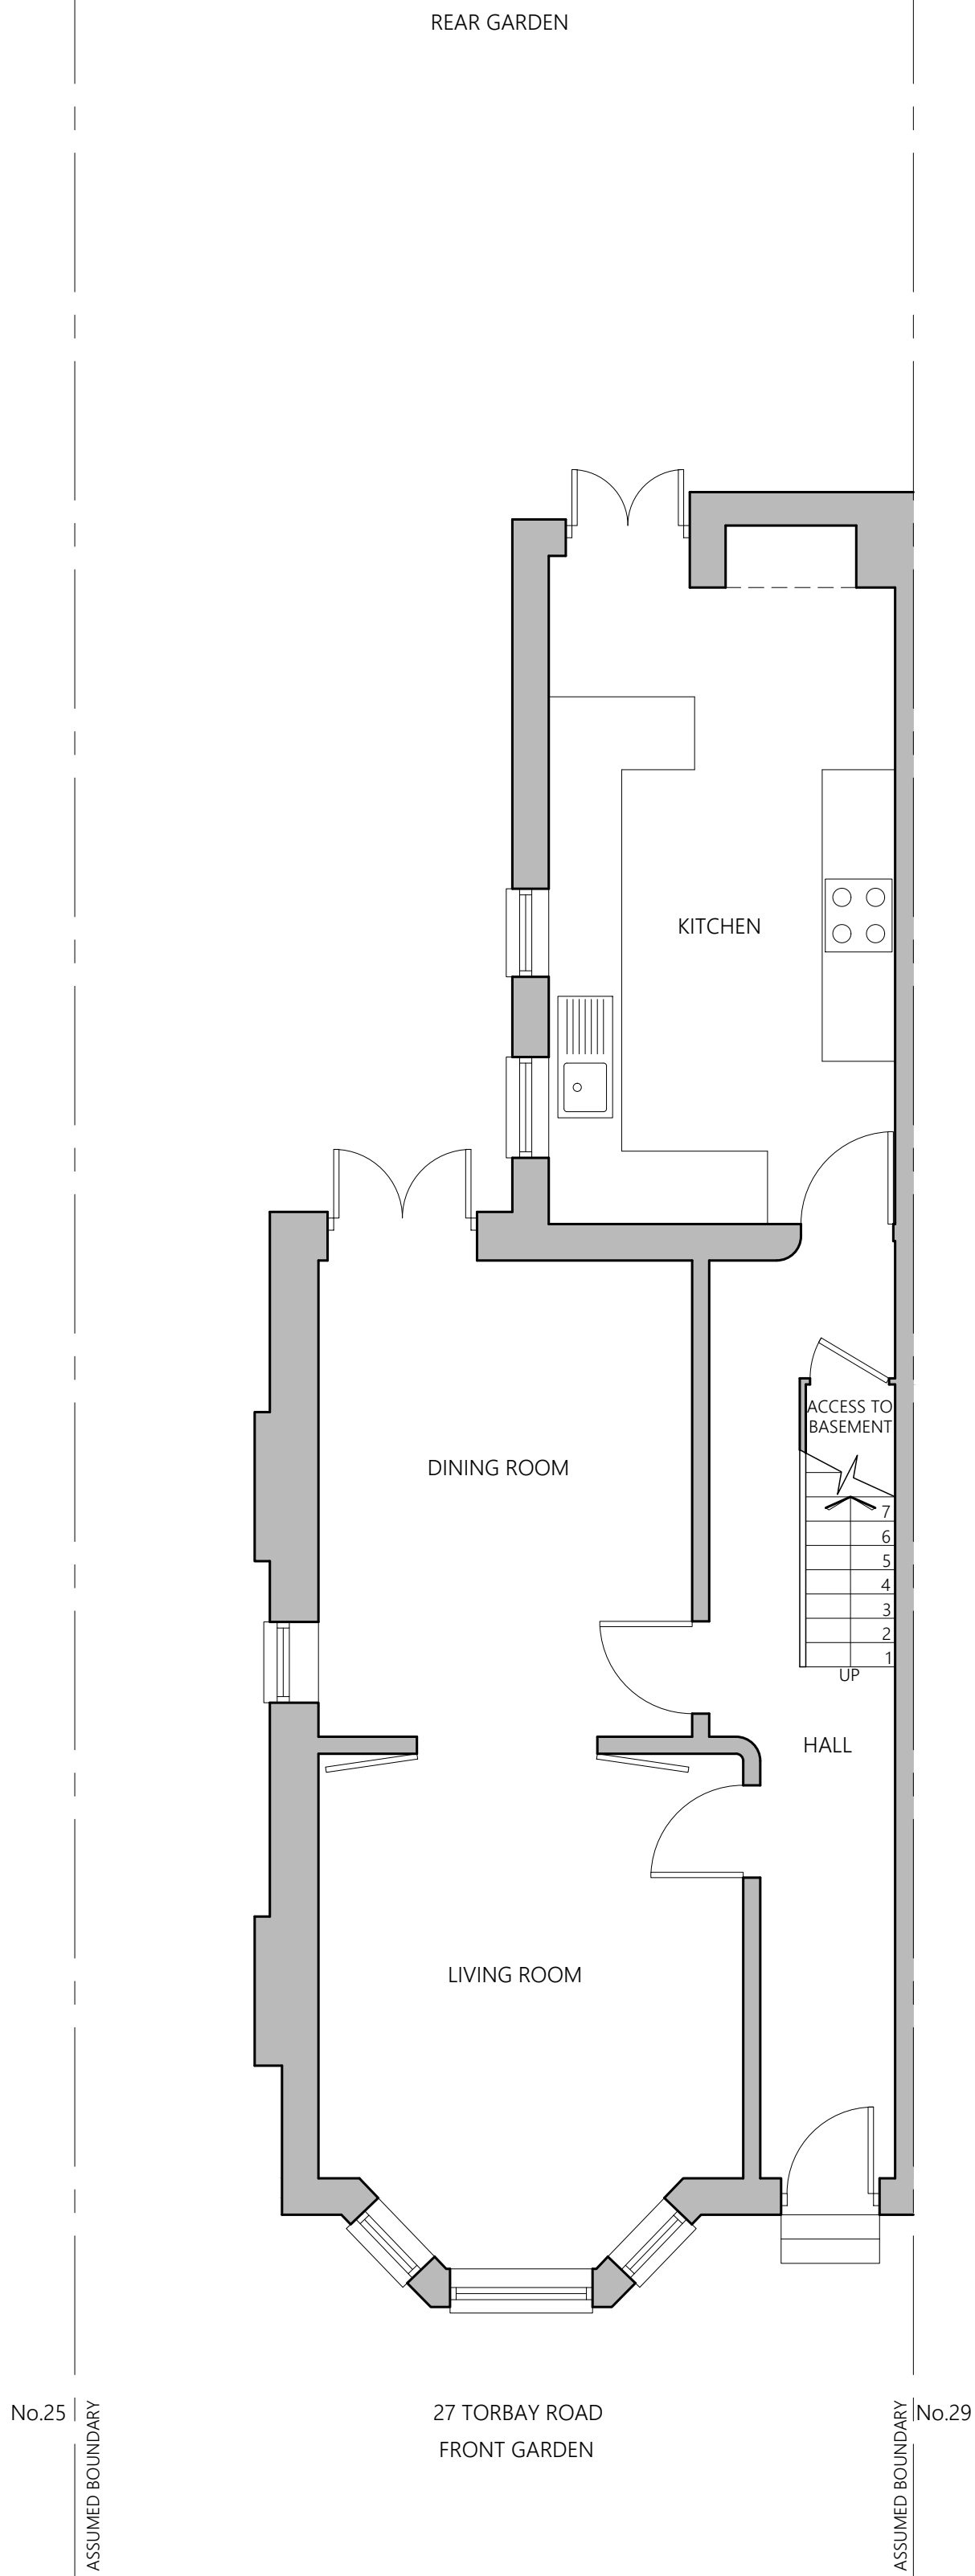


EXISTING GROUND FLOOR PLAN

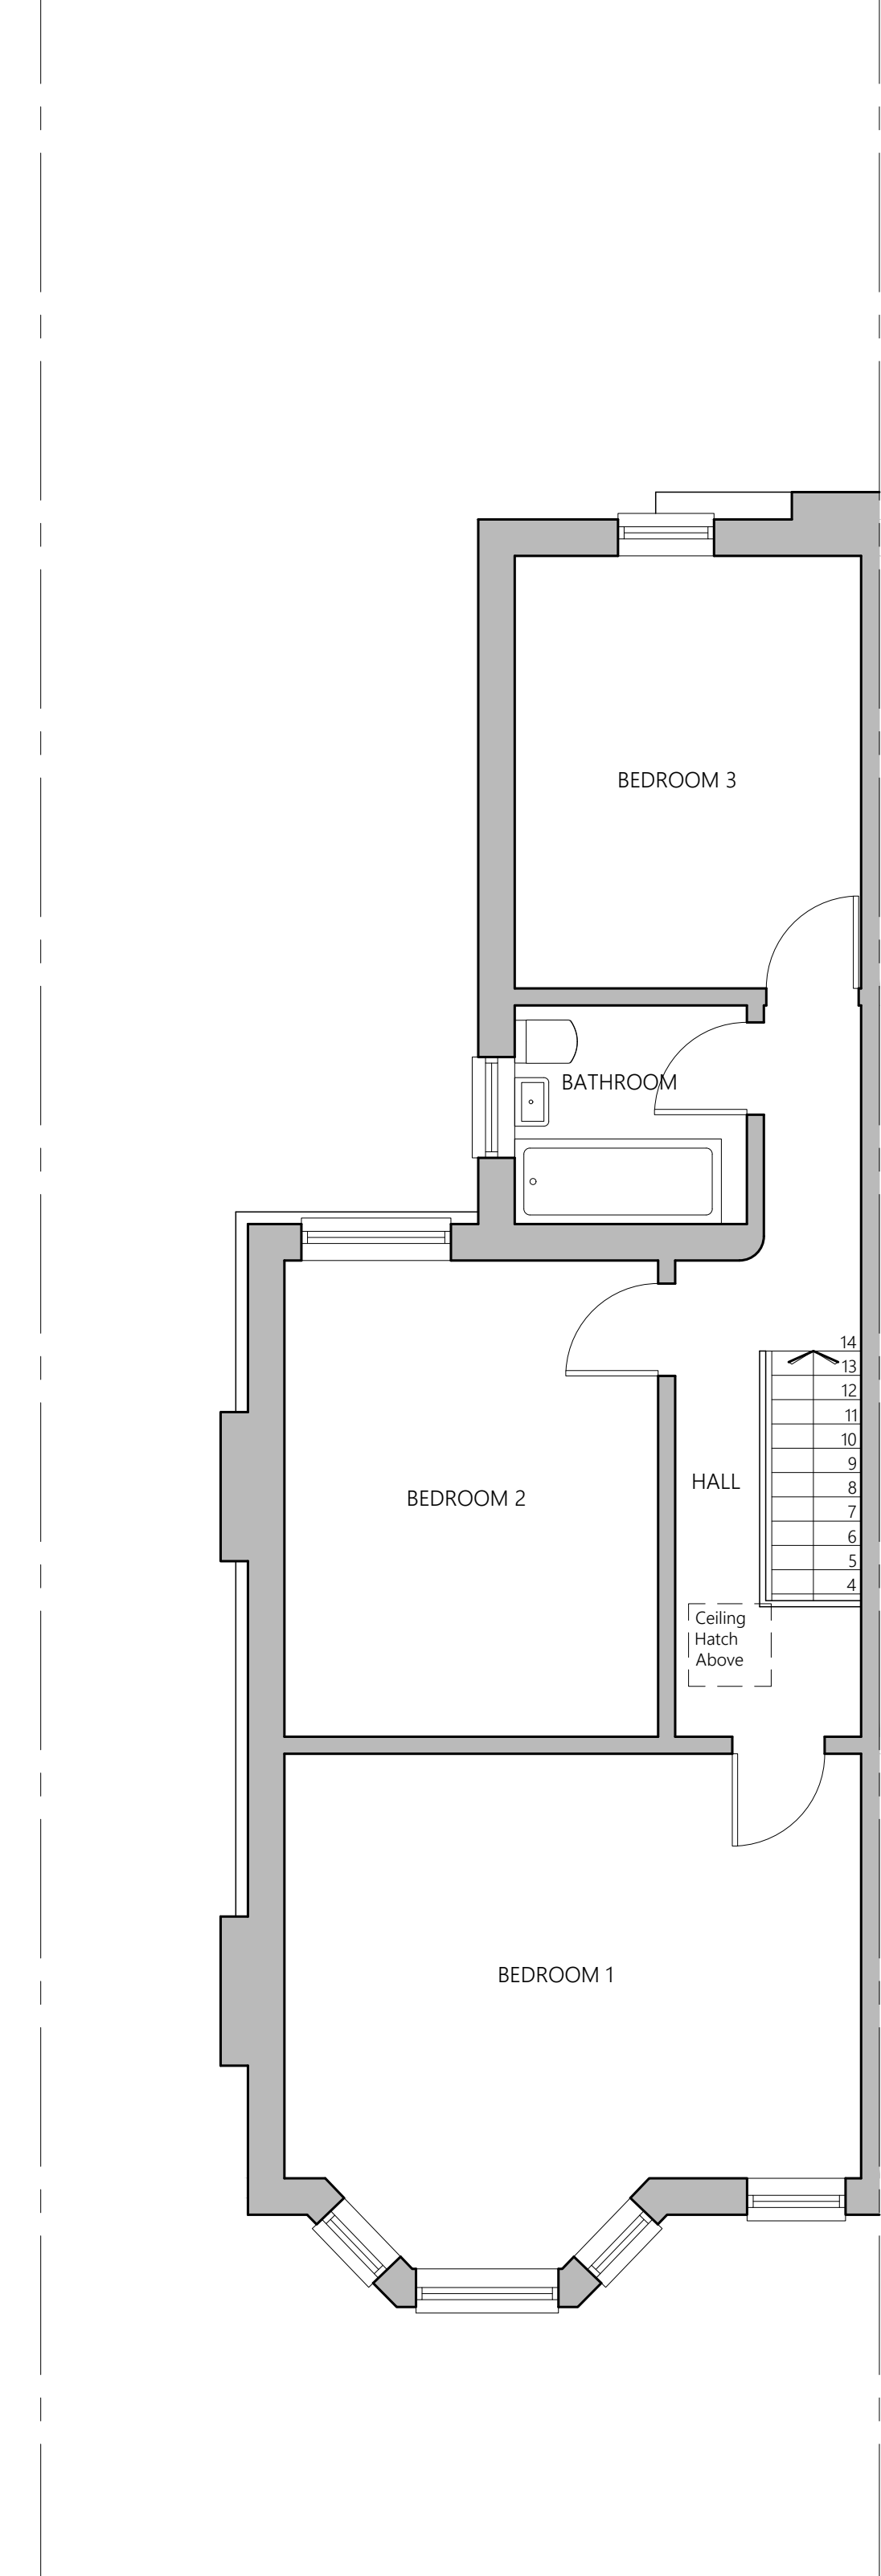

EXISTING FIRST FLOOR PLAN

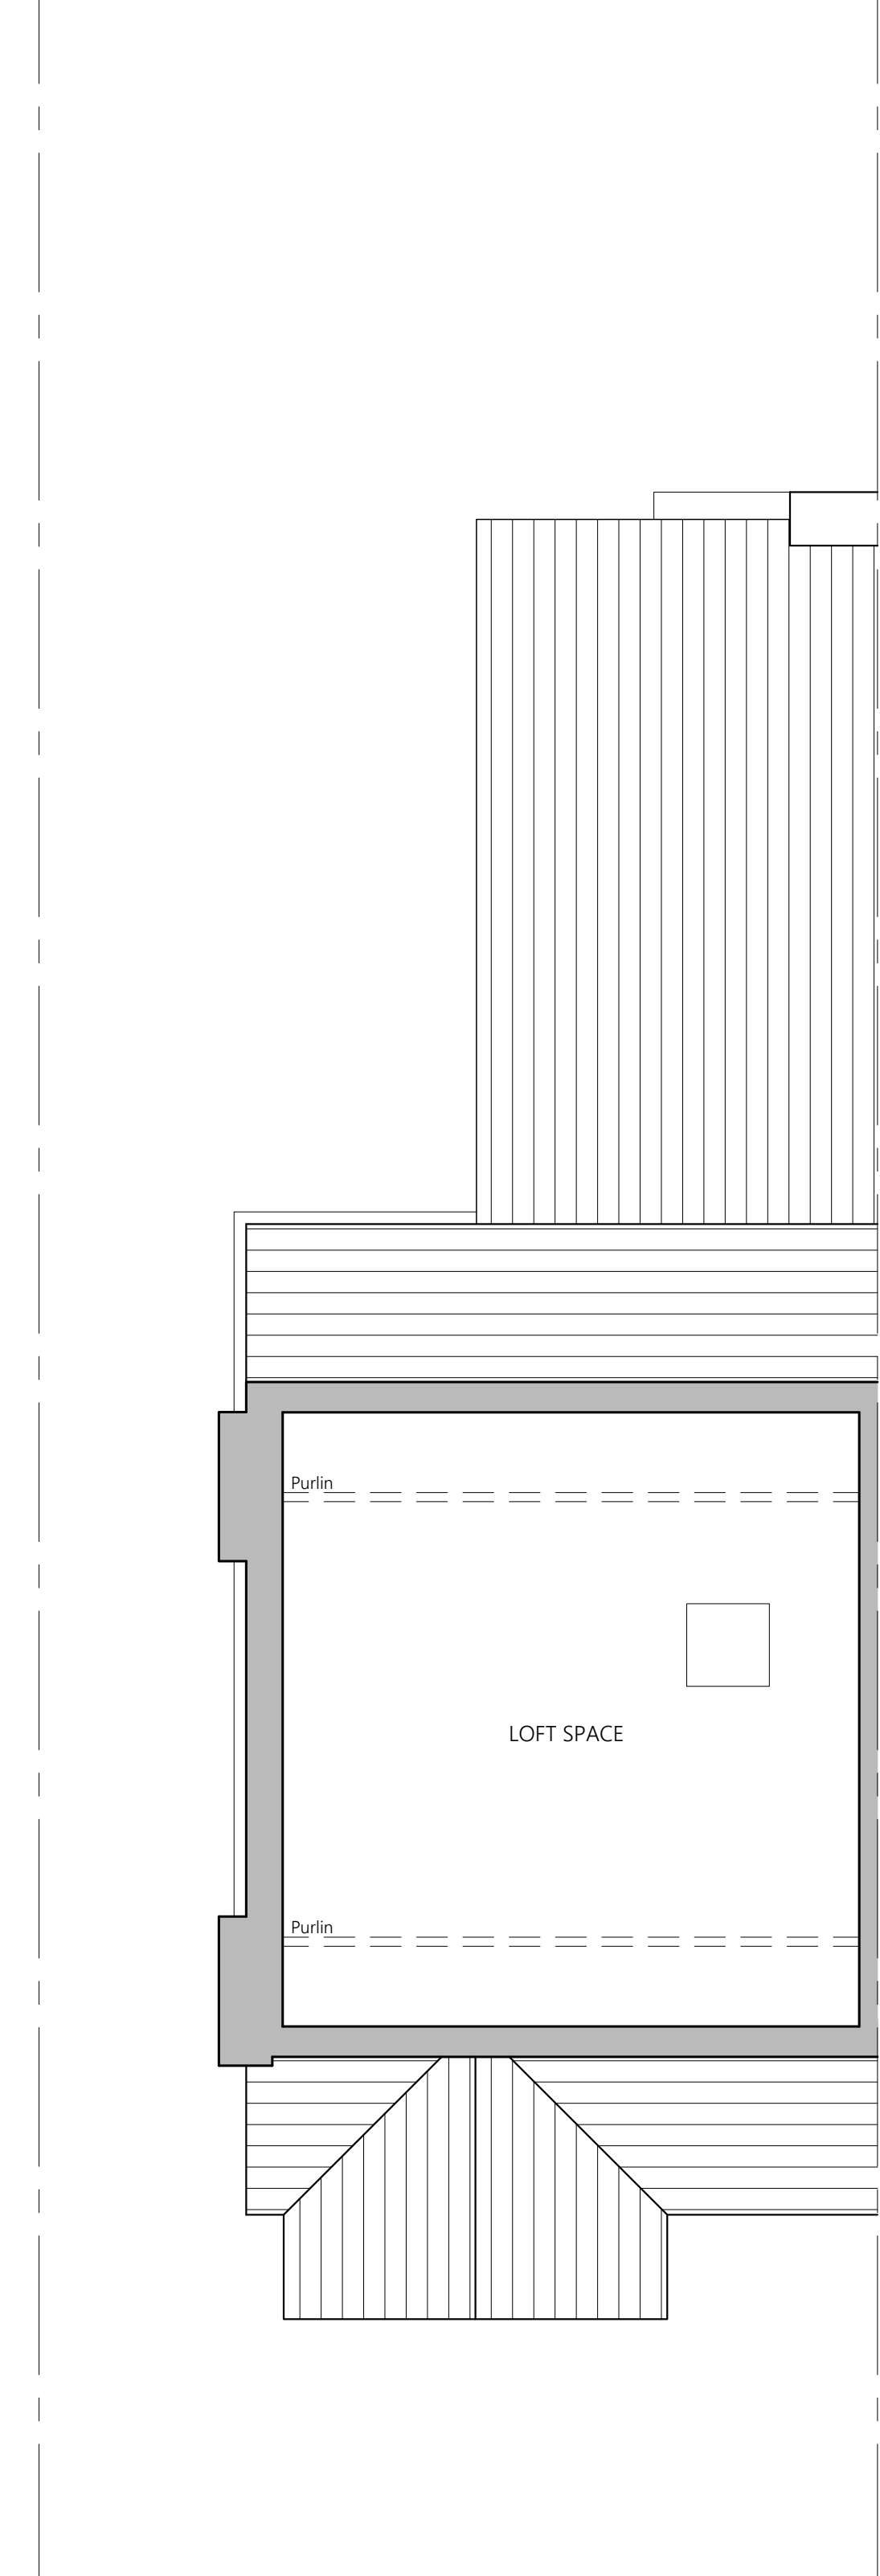

EXISTING SECOND FLOOR PLAN

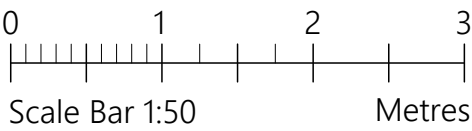

PROJECT	27 Torbay Road Chorlton M21 8XE		
CLIENT	J Myatt		
STATUS	Information		
DRAWING	Existing Plans		
DWG No.	2450-02	REV	
SCALE	1:50@A1	DATE	Oct '24



website: www.agbcad.co.uk
email: info@agbcad.co.uk
telephone: 07912 090 125
DO NOT SCALE FROM THIS DRAWING