



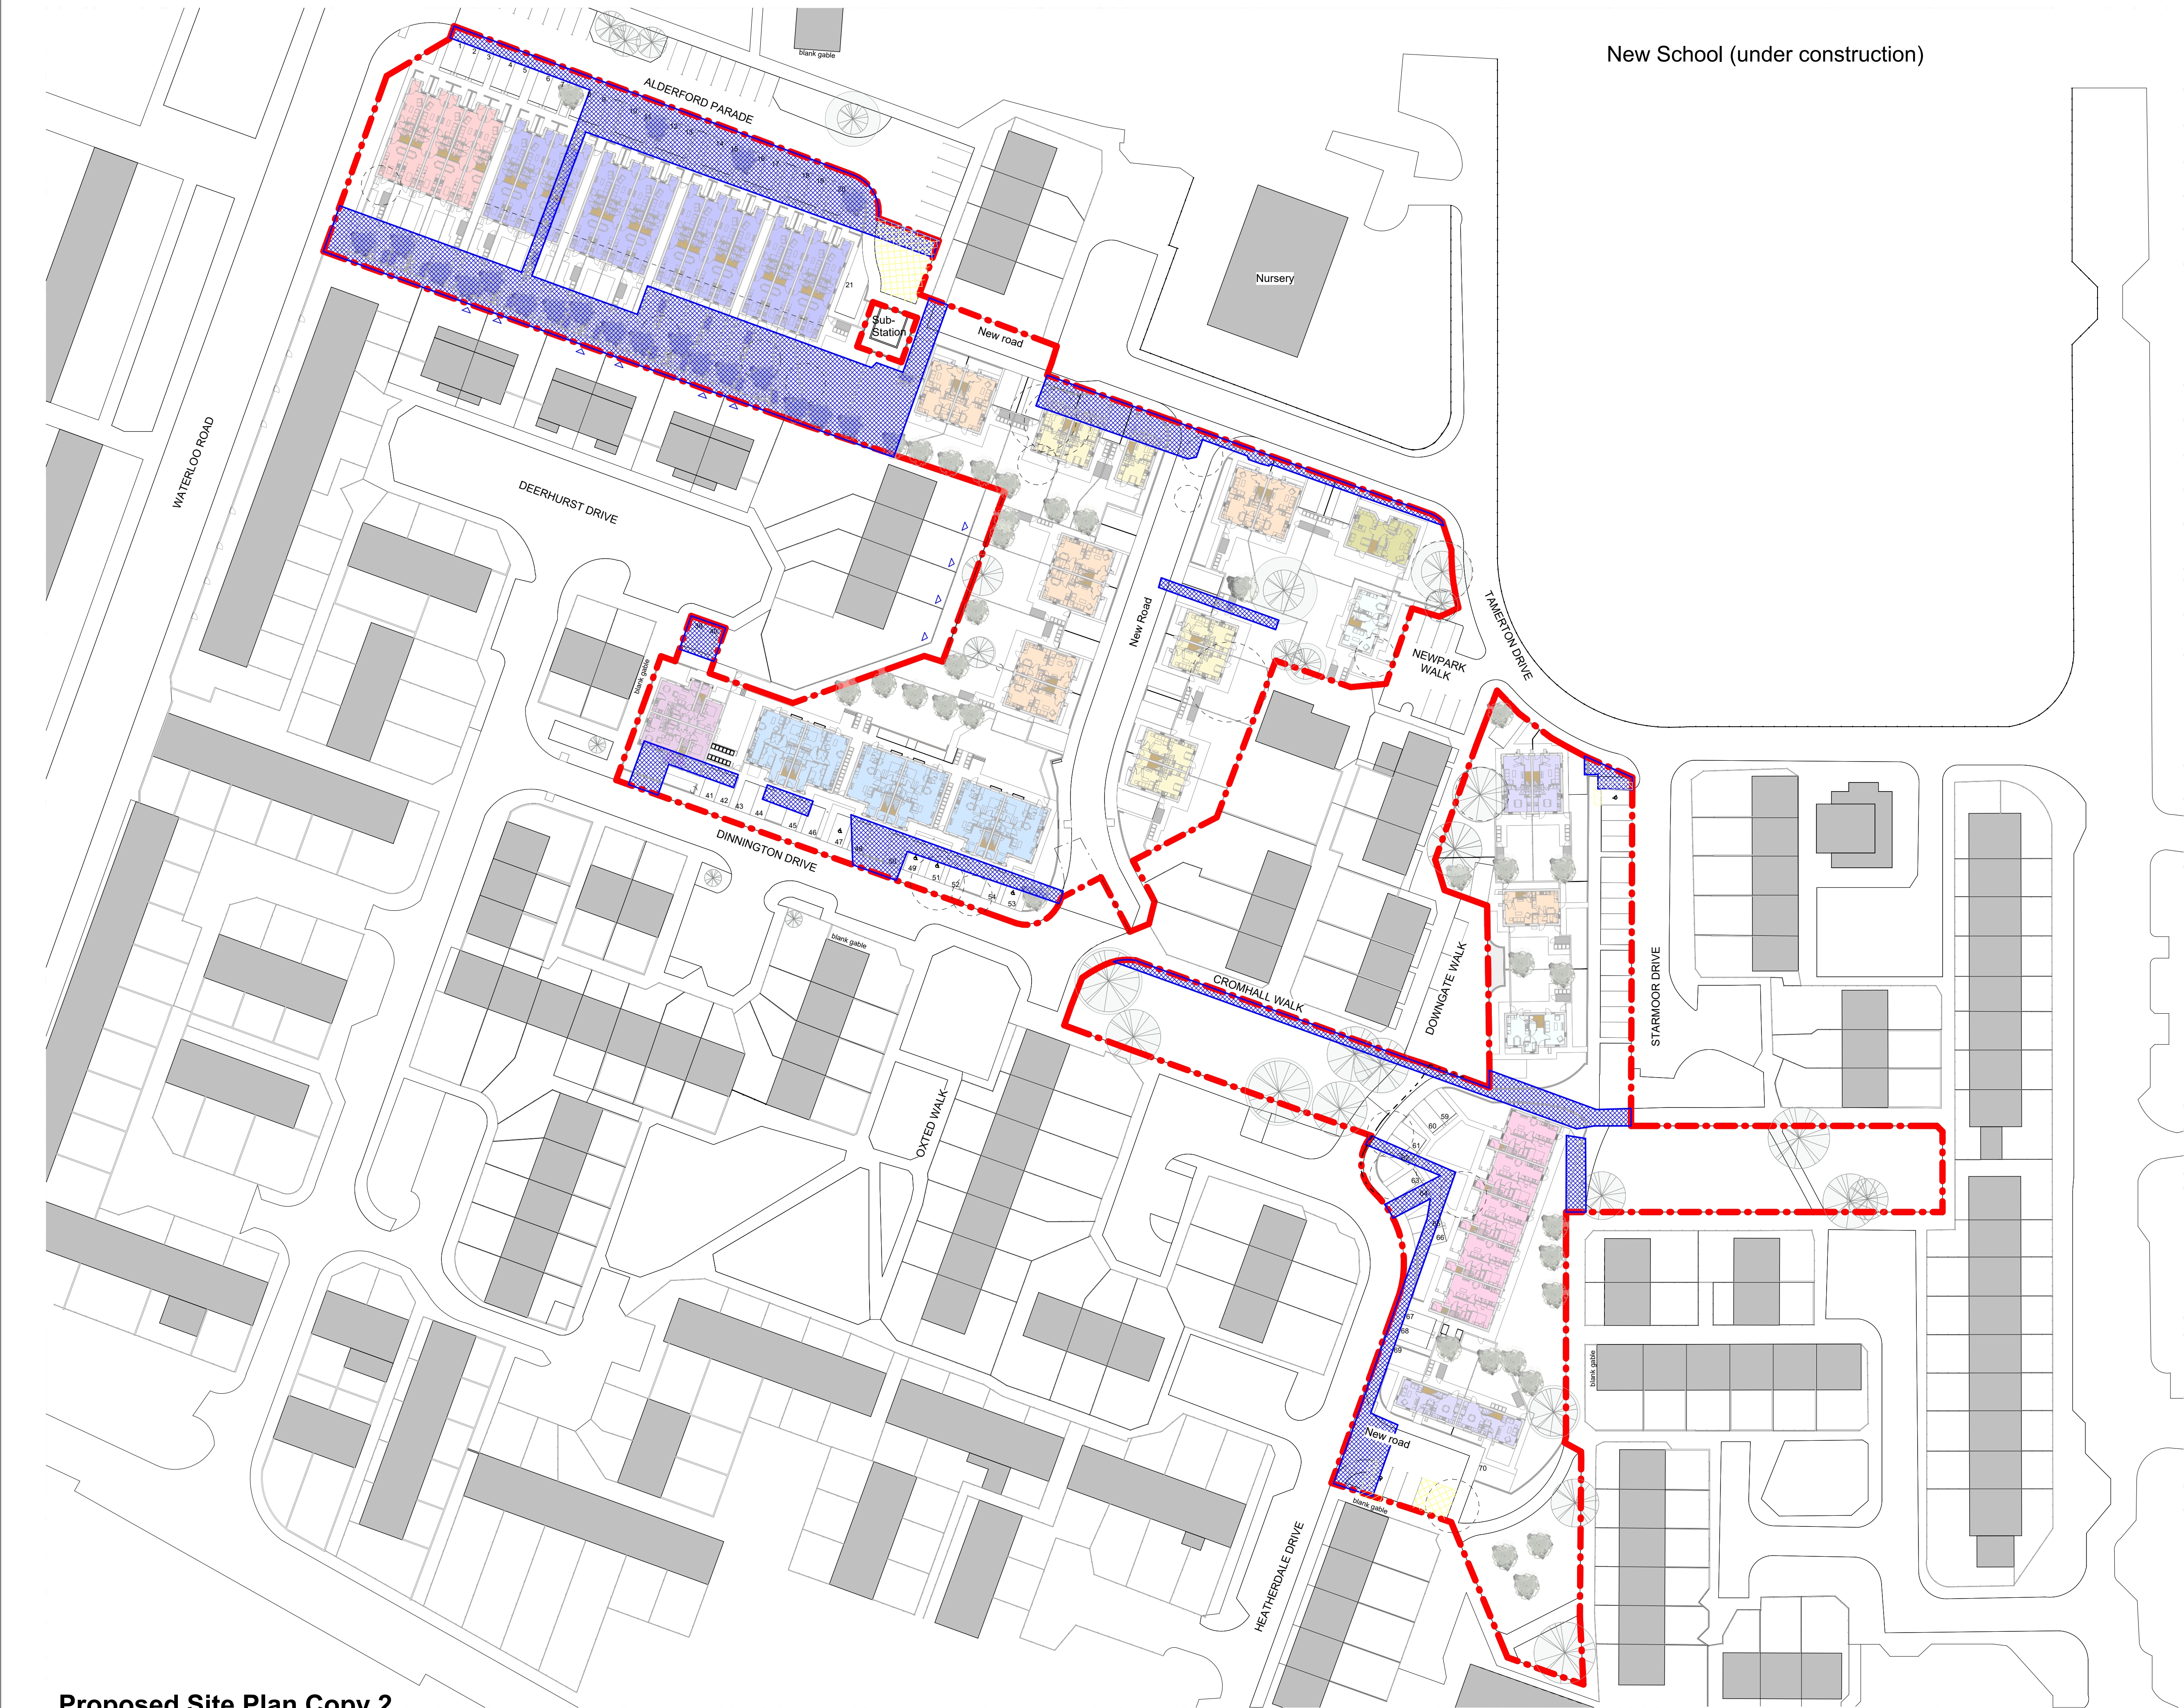

New School (under construction)

© Bowker Sadler Partnership Limited
This drawing is the subject of copyright which vests in Bowker Sadler Partnership Limited. It is an infringement of copyright to reproduce this drawing, by whatever means, including electronic, without the express written consent of Bowker Sadler Partnership Limited which reserves all its rights.
Bowker Sadler Partnership Limited asserts its rights to be identified as the author of this design.
Drawing not to be scaled
Report Errors and Omissions to the Architect.
Check all dimensions on site
Drawing to be read in conjunction with the Health and Safety Plan and all relevant Risk Assessments

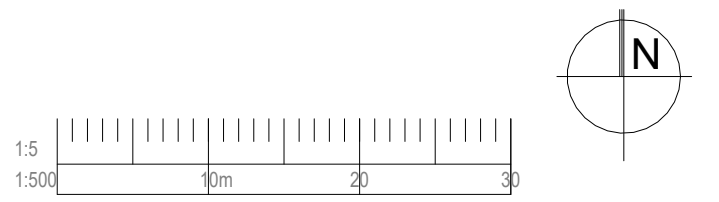

KEY
Site boundary
Existing highway (inc adopted footpaths) within red line boundary

Rev. Date Dm. Chkd.

BowkerSadler

Project
Heatherdale Drive

Client
Mosscafe St. Vincents

Drawing
Proposed Site Plan
Showing Existing Roads

Scale	Sheet Size	Drawn	Checked	Date
1 : 500	@ A1	ACo	SW	17.10.24
Project No.	Originator	Zone	Level	Form Discipline
21-026 - BSA -				Number Revision
Status				

Planning

Hatherlow House, Hatherlow, Romiley, Stockport, SK6 3DY
0161 406 7333 office@bowker-sadler.co.uk www.bowker-sadler.co.uk

Proposed Site Plan Copy 2
1 : 500