



This drawing is protected by copyright and the information contained therein is the property of William McCall.
The drawing must not be copied and the information contained therein may not be used or disclosed without written permission of and in the manner permitted by William McCall.

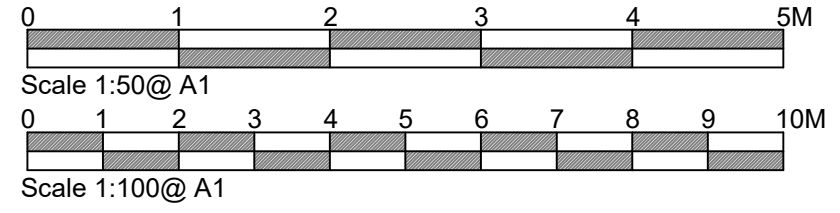

Existing Front Elevation

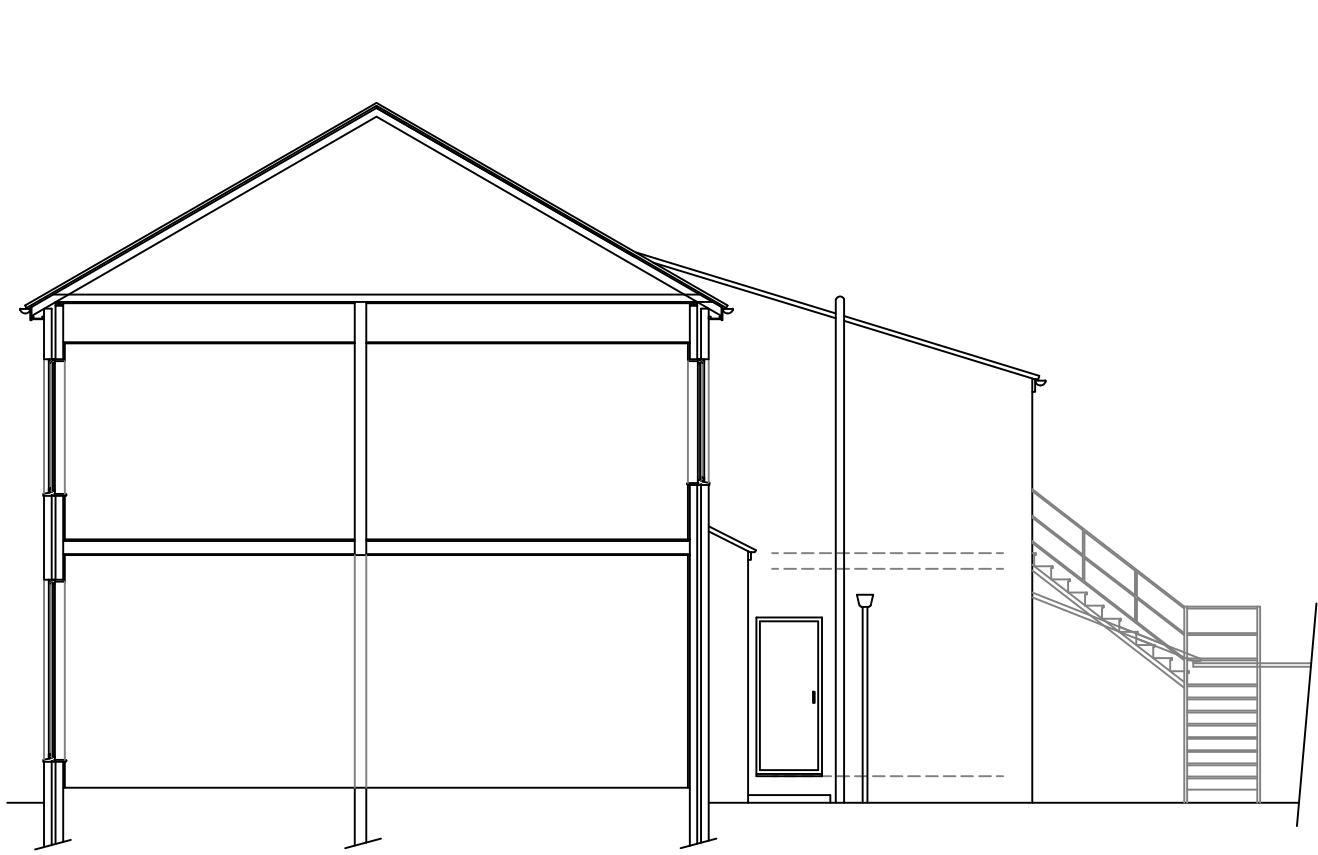


Existing Side Section / Elevation


1:100



Existing Rear Elevation

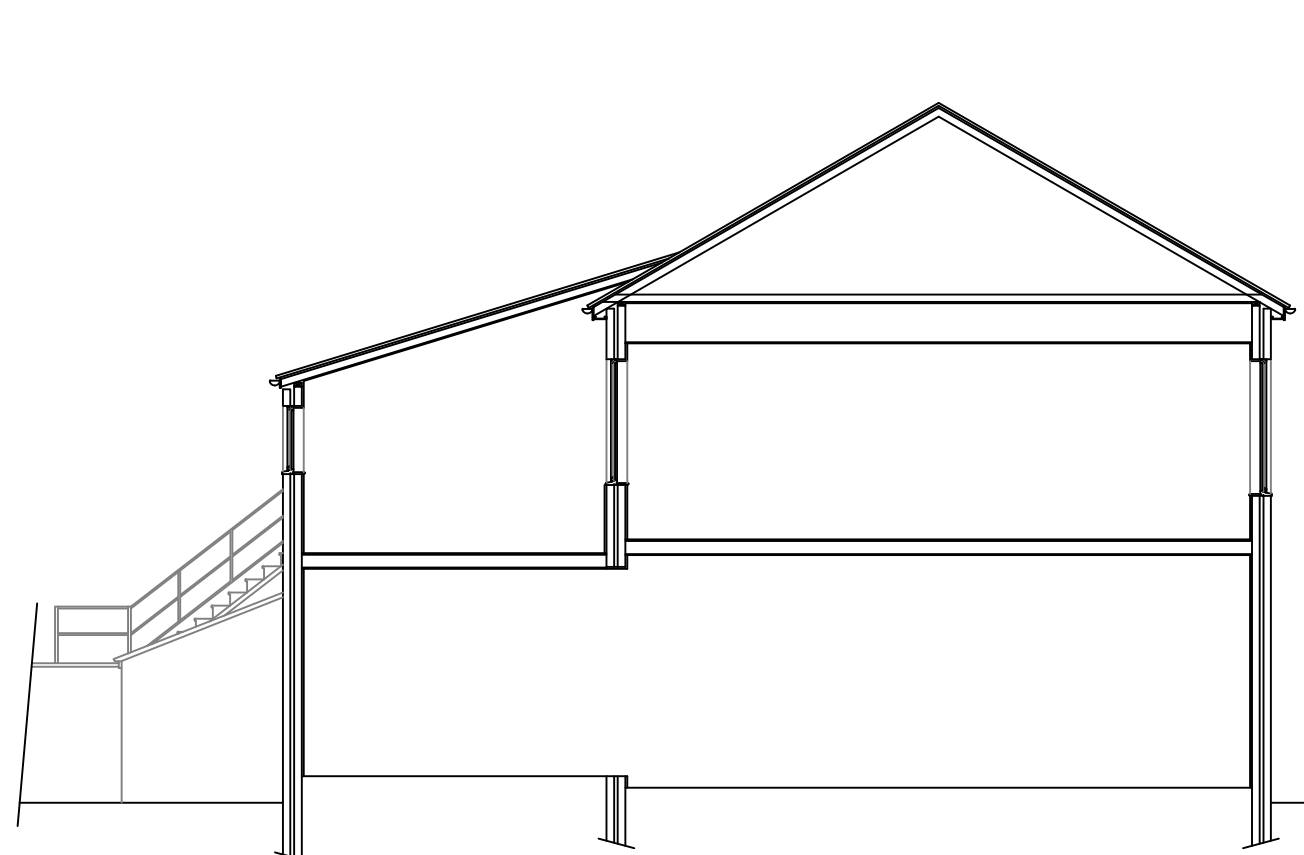


Existing Side Section

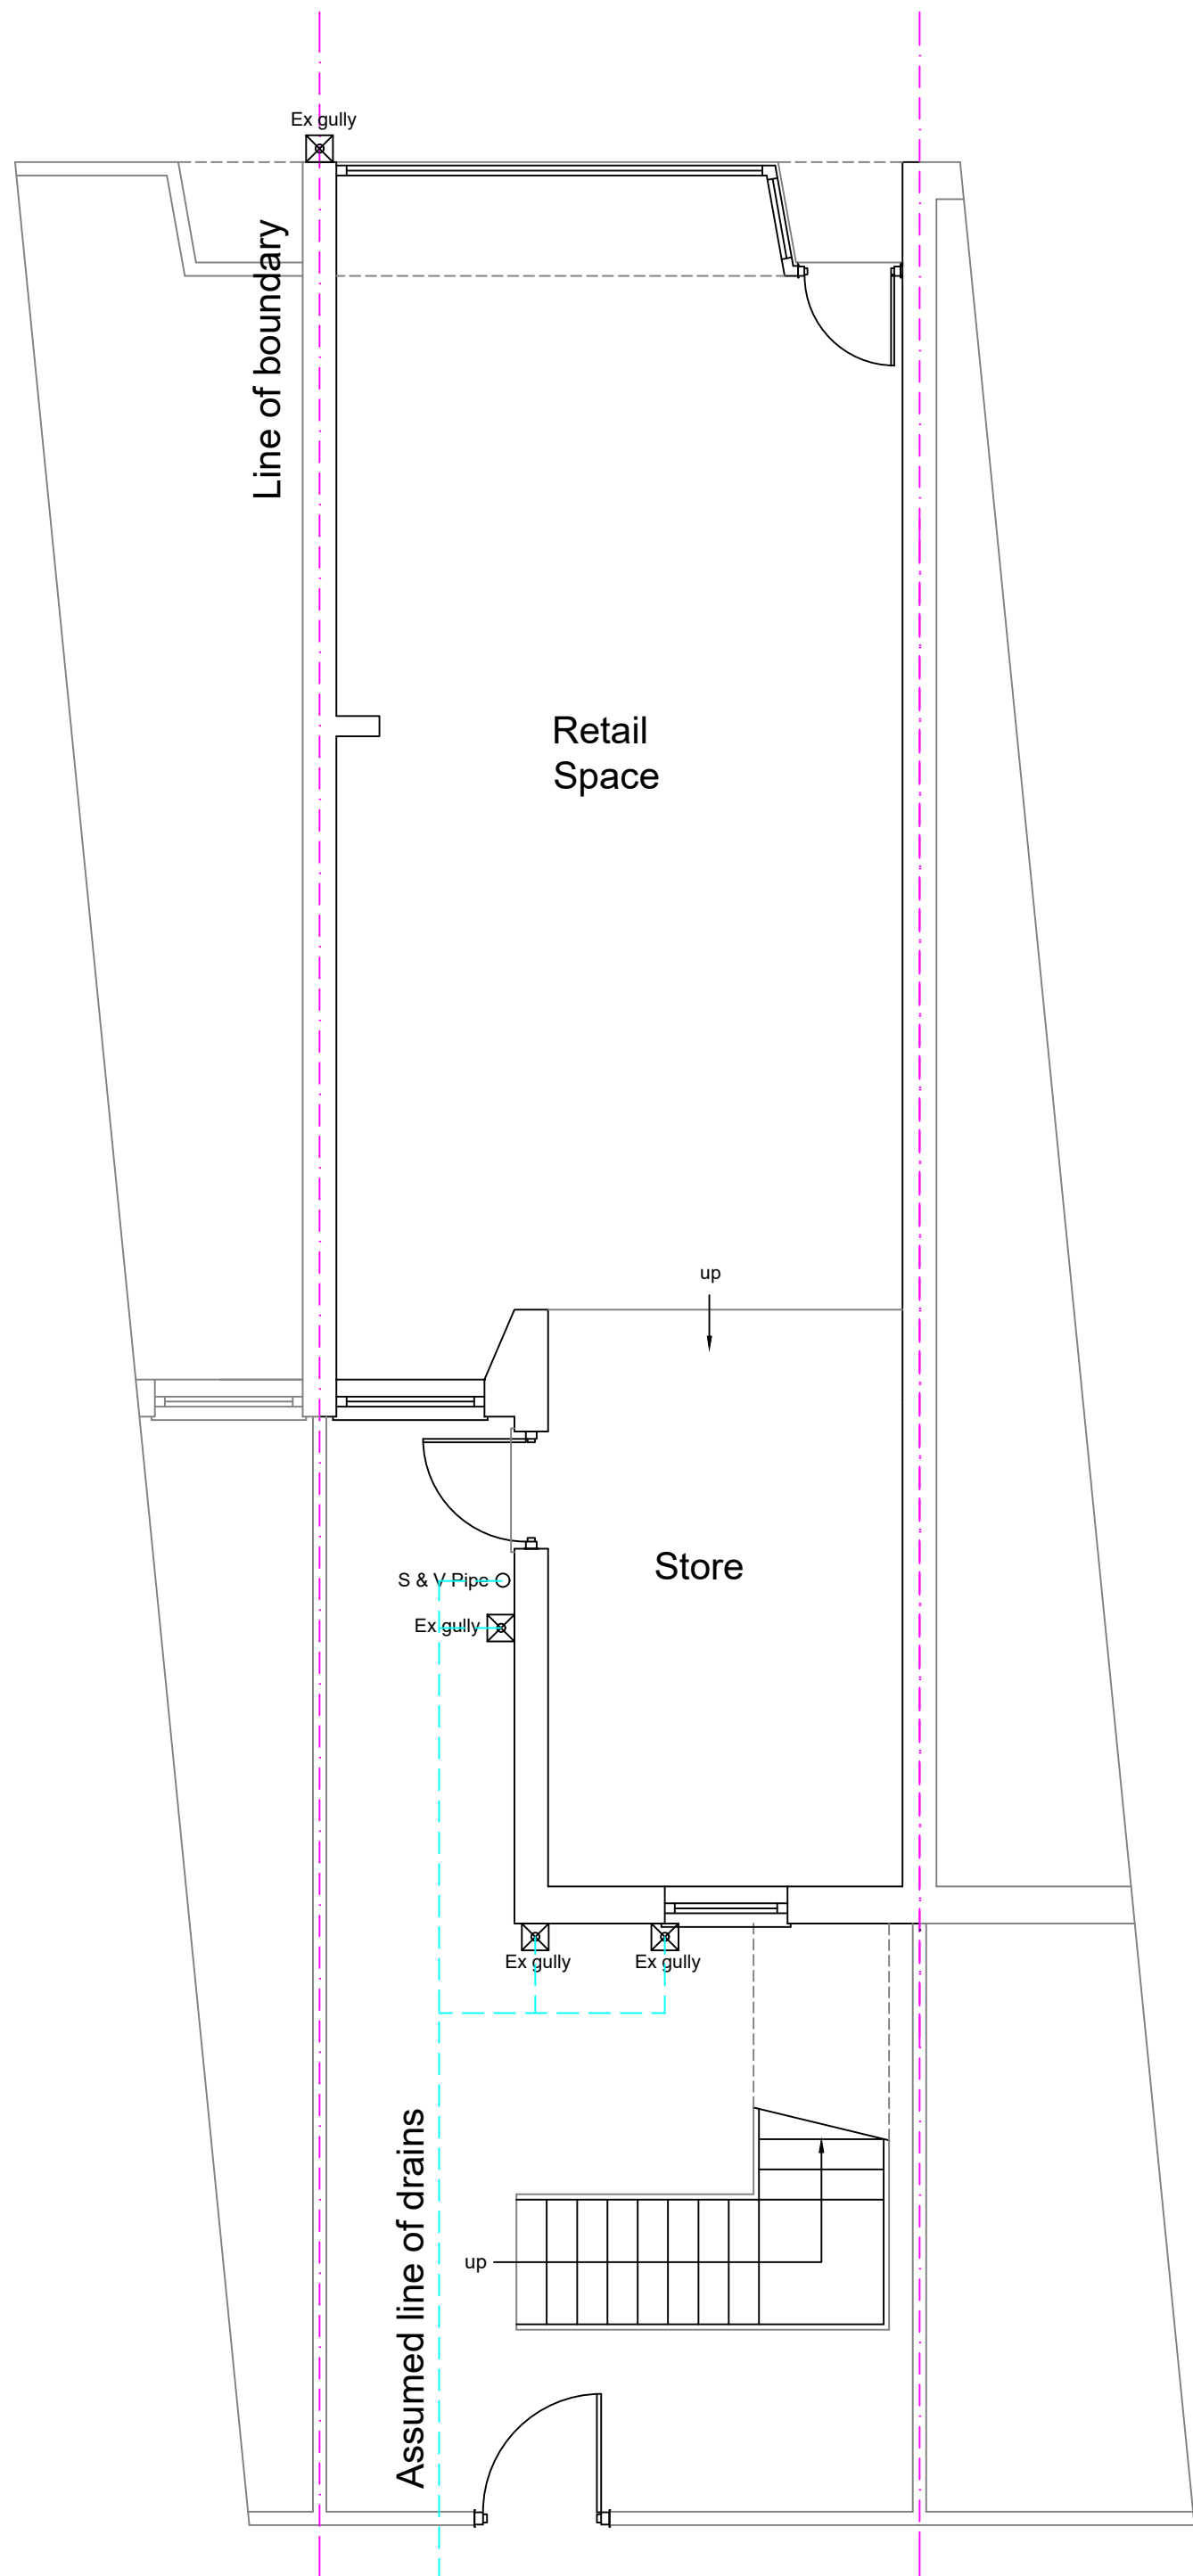

Existing Ground Floor Plan

1:50

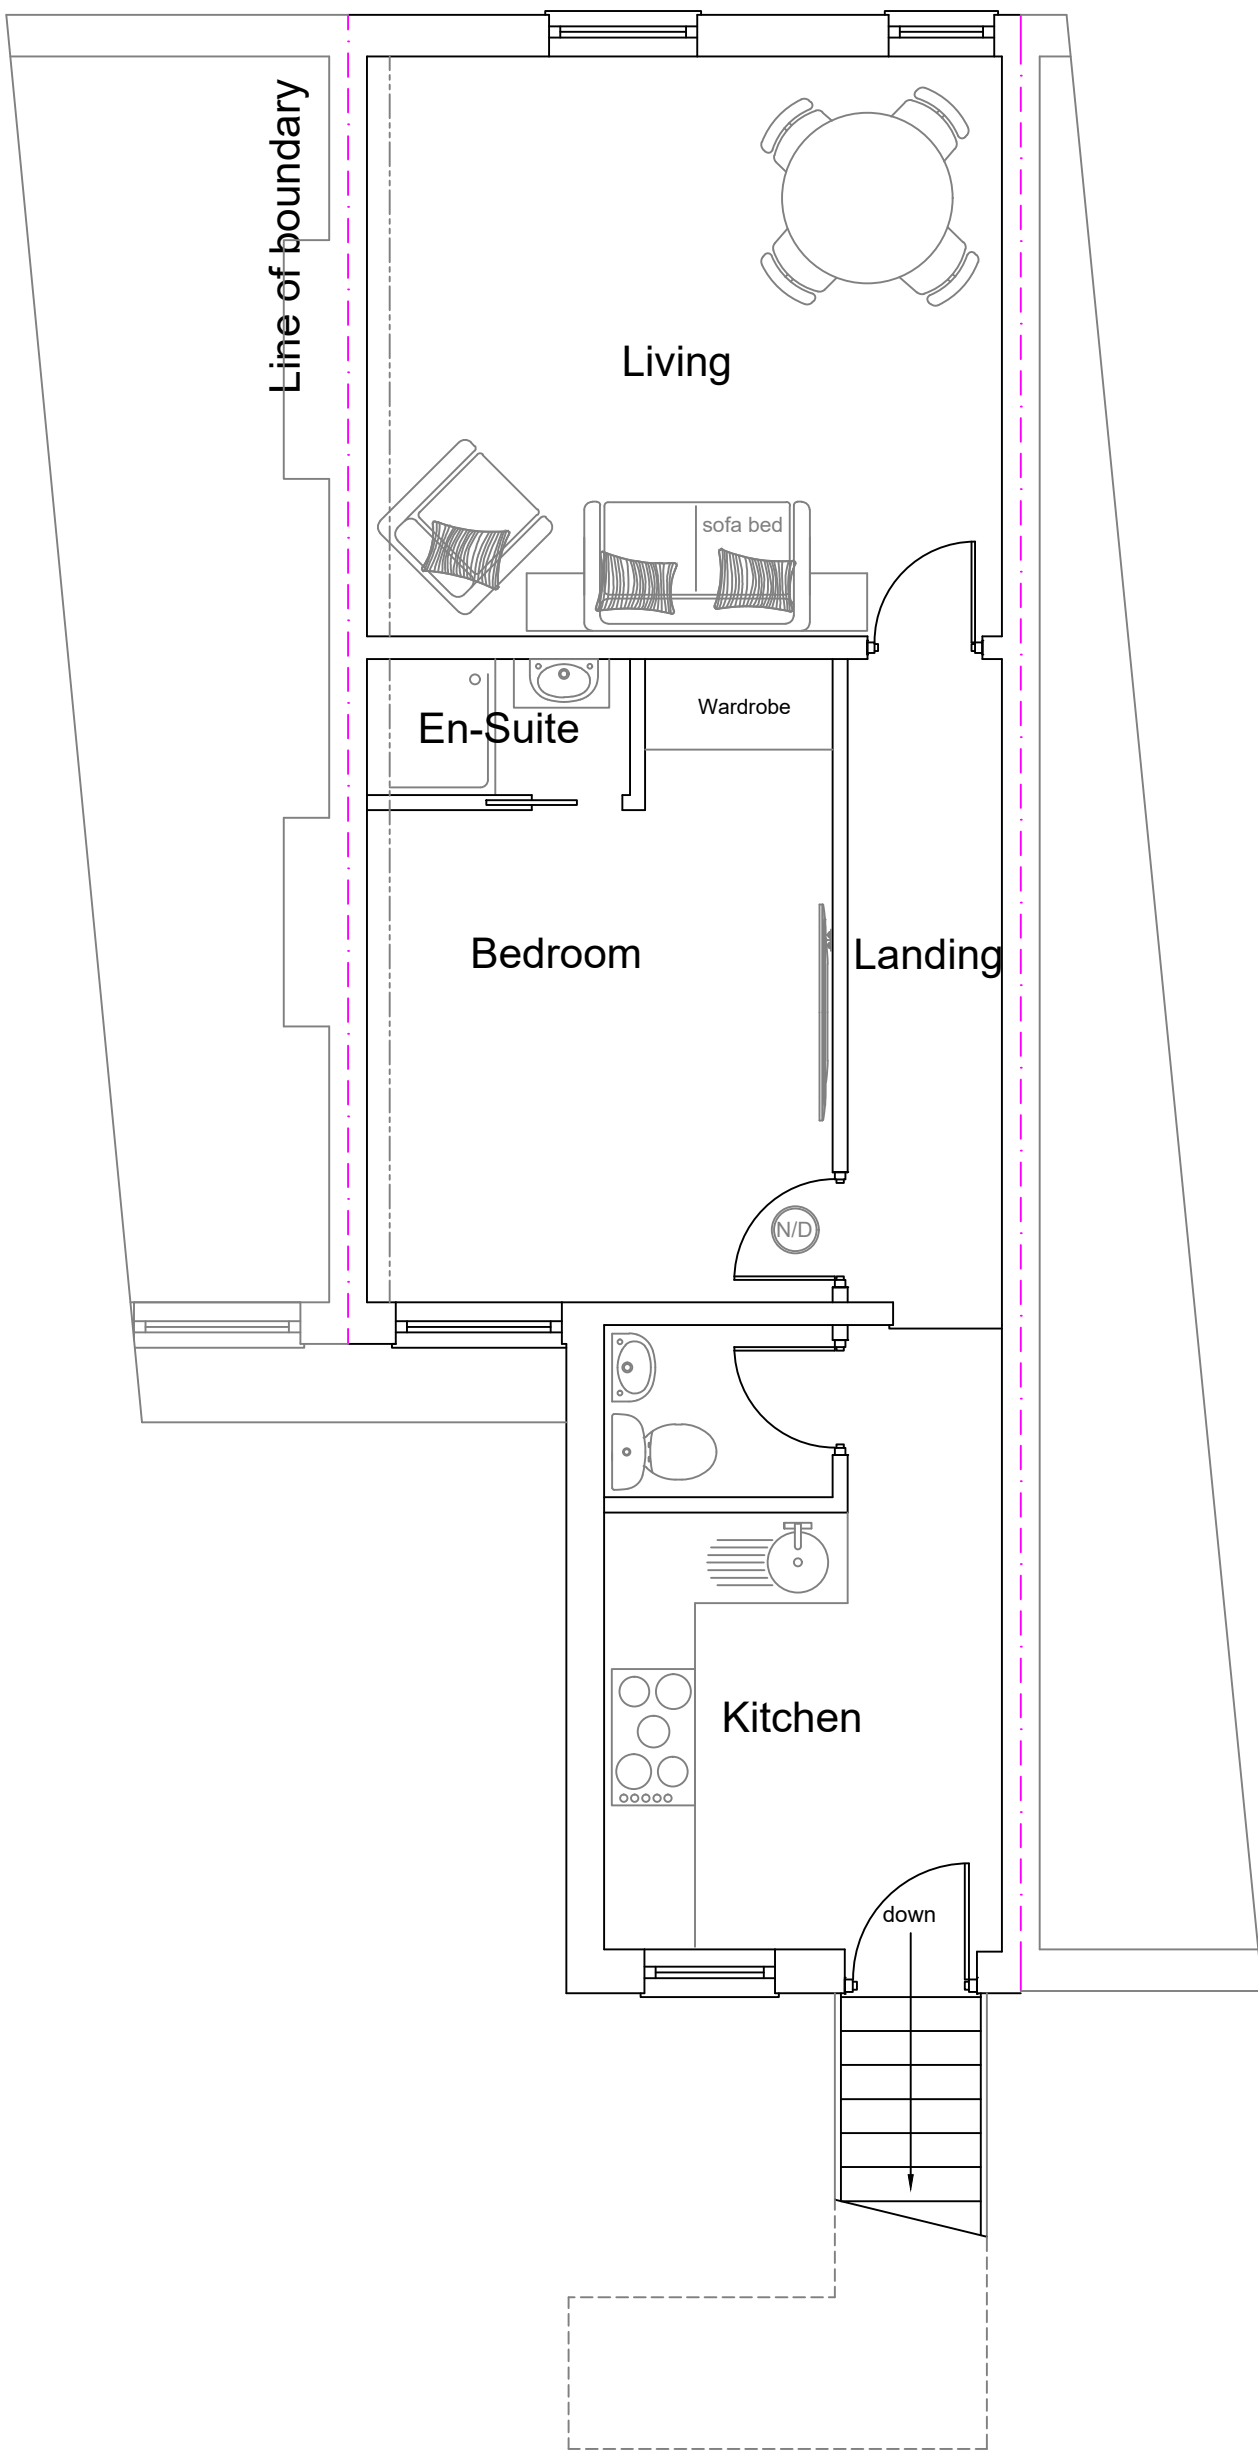

Existing First Floor Plan

Stage :-		Prior Approval Class MA	
Project Title :-		Proposed Change of Use of Ground Floor Retail Unit to Form One Bedroom Residential Flat	
Drawing Title :-		Existing Plans & Elevations	
Client :-		Mr Lenehen	
Drwg No :-	PA 04 24 27	Date :-	April ' 24
Scale :-	1:100 & 1:50@A1	Drawn:-	SCM
Site Address :-		205 Lightbowne Road Harpurhey Manchester M40 9DD	