



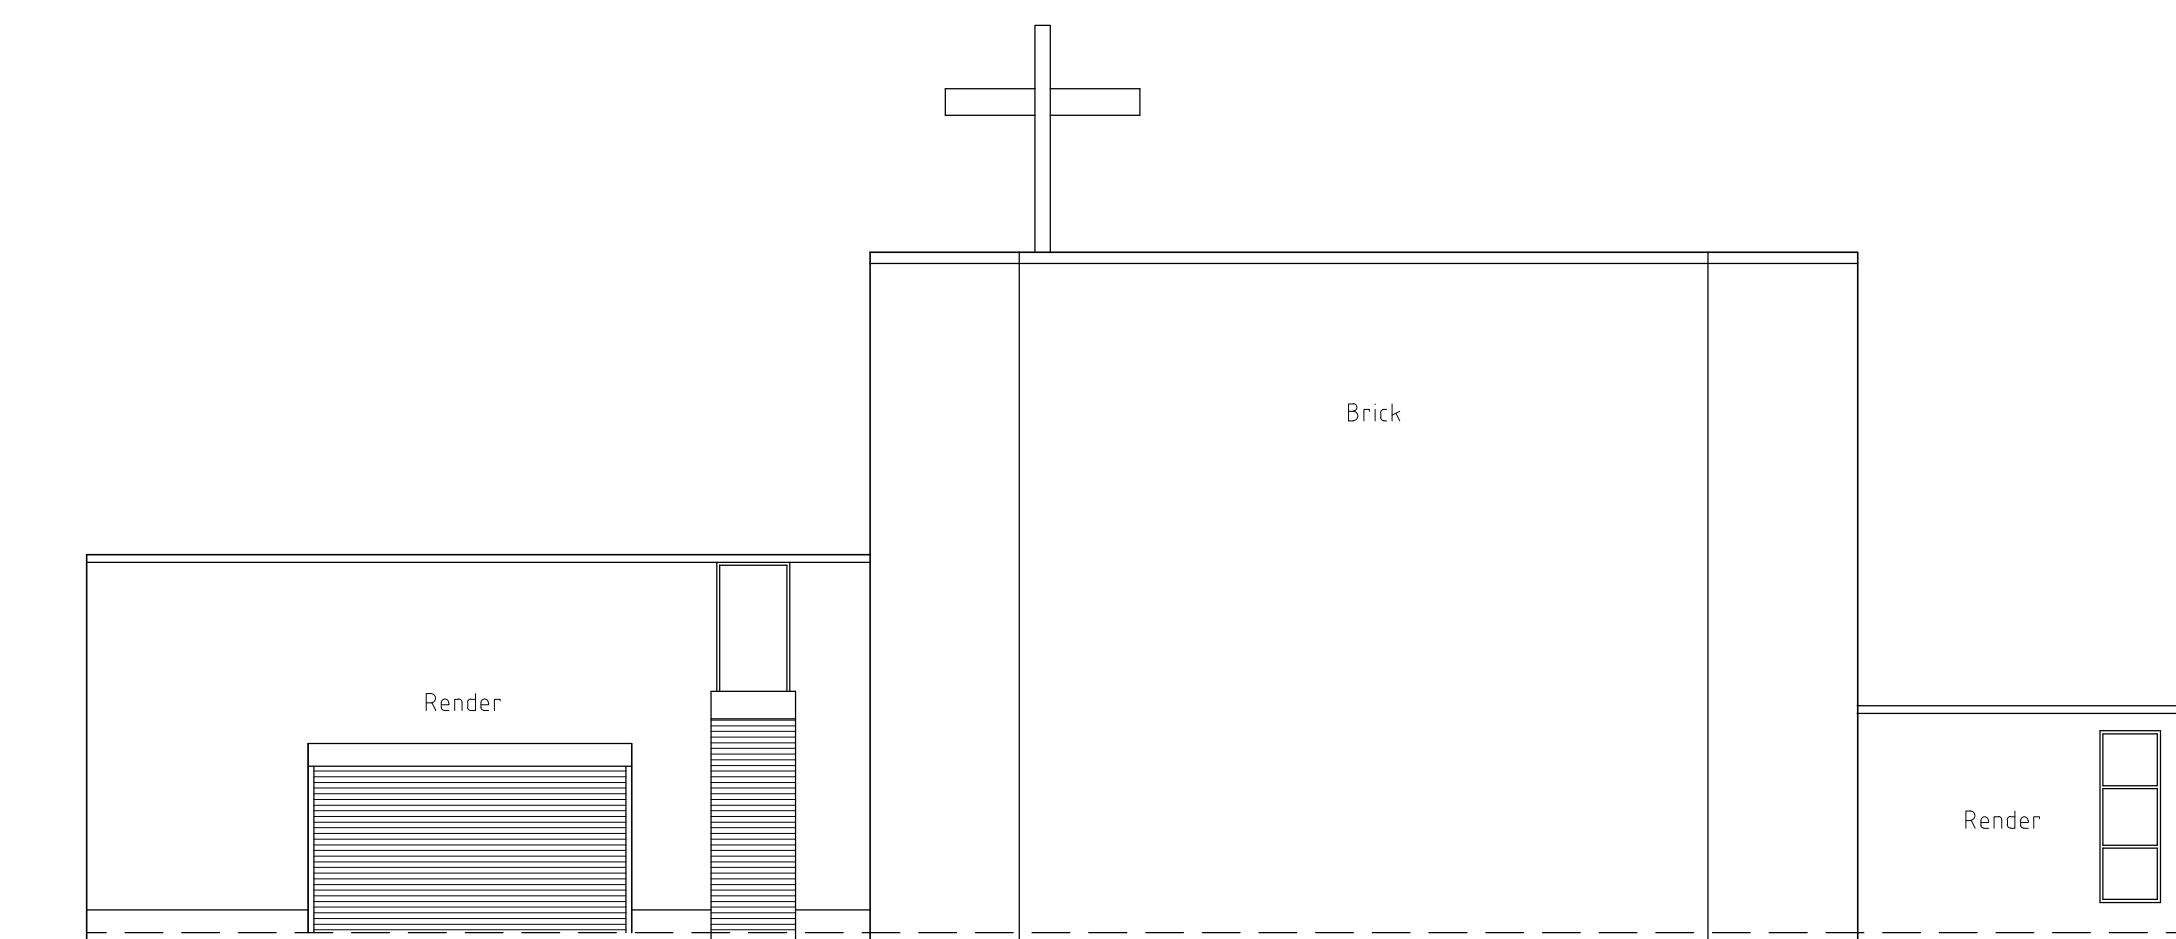

EAST (REAR) ELEVATION AS EXISTING

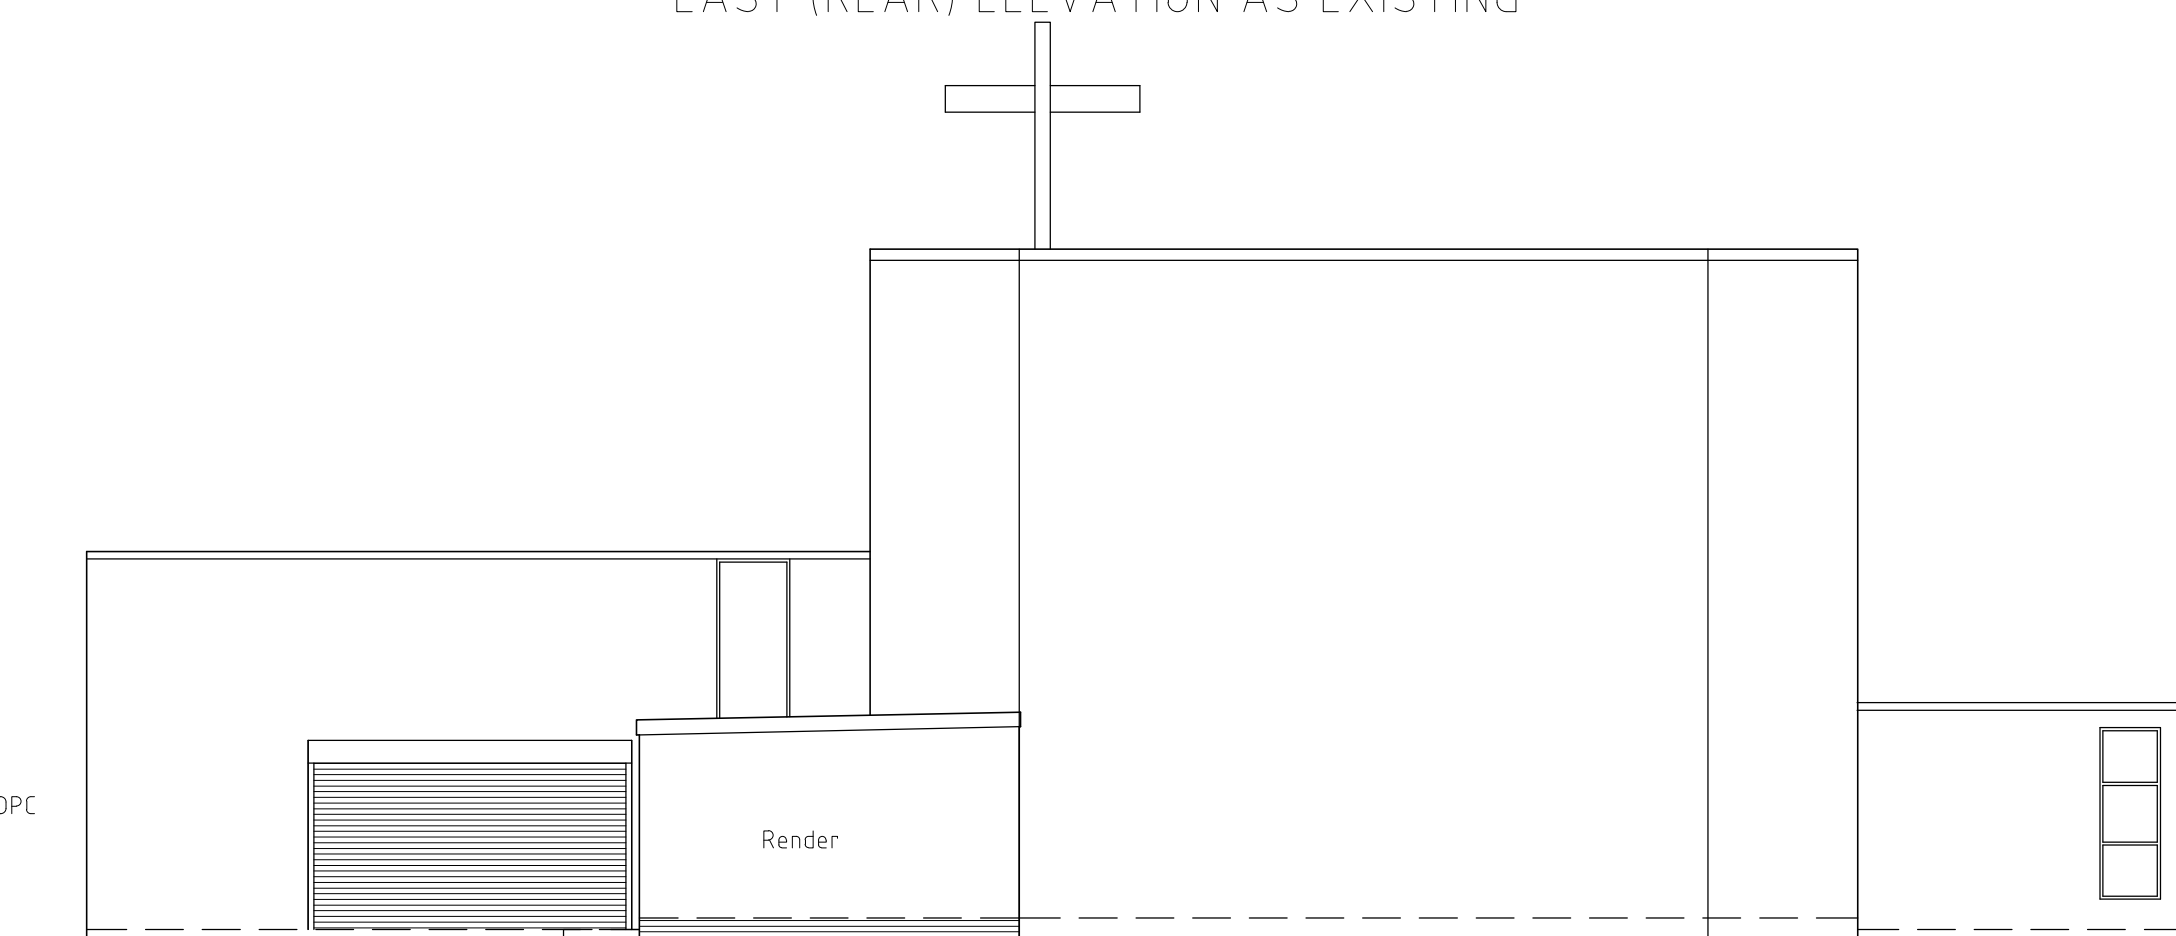

EAST (REAR) ELEVATION AS PROPOSED

New external finishes
Walls: Render to match existing.
Engineering brick to match existing below DPC
Roof: EPDM rubber, 1 in 50 pitch
Door, fascia and window: Anthracite UPVC
Gutter and rainwater pipe: Black UPVC



GROUND FLOOR PLAN AS PROPOSED

A		4.10.24		Wall finish changed to Render		PNH	
rev	date				by		chkd
status							
client AMC CHURCH OF RESTORATION							
project AMC CHURCH OF RESTORATION CHALFORD ROAD , MANCHESTER M23 2SG							
title NEW EXTENSION TO FORM MINISTER'S TOILETS AND VESTRY PLANNING DRAWING							
scales 1:100 at A1							
drawn PNH		checked		approved		date NOV 2023	
contract no. 24007				drawing no. 01		revision A	
Peter N Hewitt Associates Ltd Consulting Engineers 3 Wadebridge Avenue, Baguley Manchester M23 9LS Tel. 0161-905 2555. Mobile 07946 642 414 E-mail: phewitt1@btconnect.com							