



General Notes

The Architect shall have no responsibility for any use made of this document other than for that which it was prepared and issued.
All dimensions should be checked on site. To be read in conjunction with all other Consultant's drawings. The Architect to be immediately notified of any discrepancies.


Copyright on this drawing retained by the Architect.

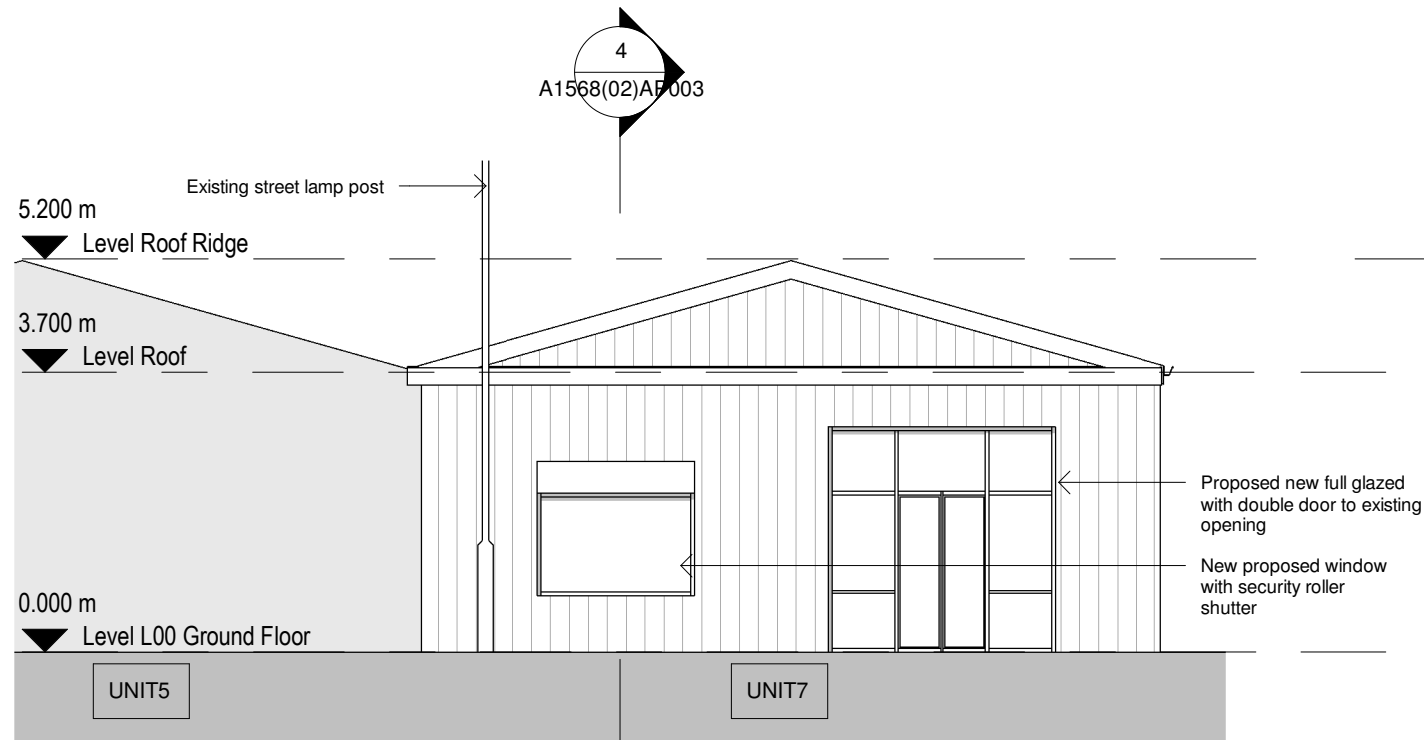


1 Proposed East Elevation
1 : 100

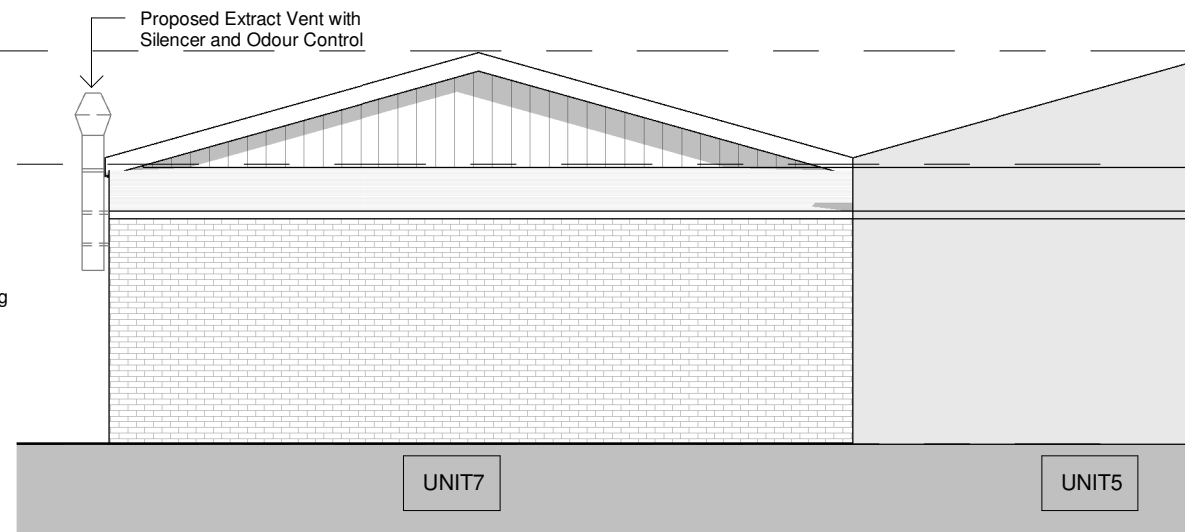


3 Proposed West Elevation
1 : 100

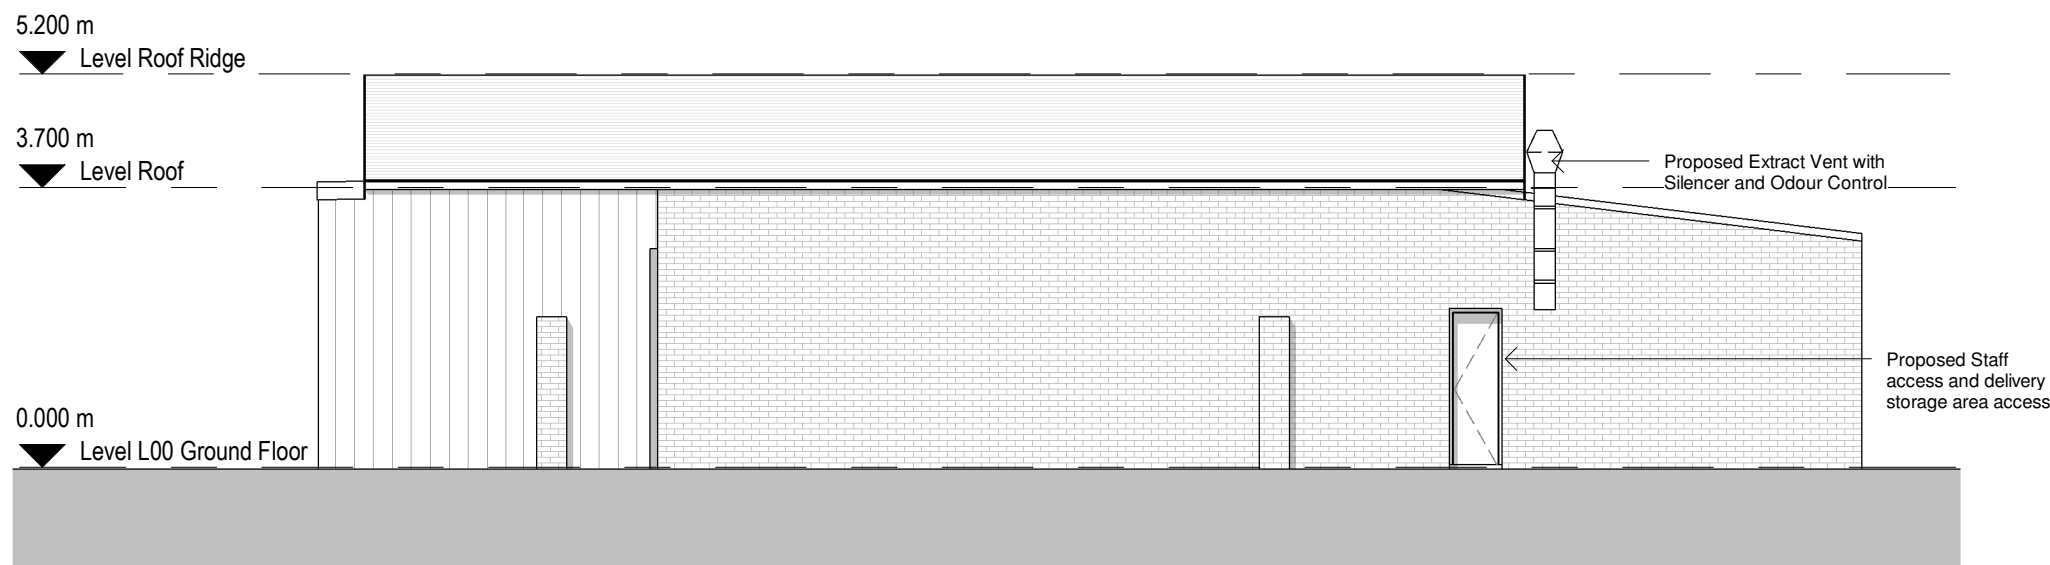

2 Proposed North Elevation
1 : 100

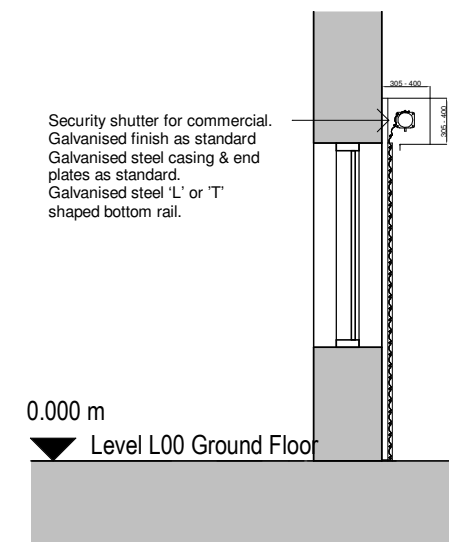

4 Roller Shutter Section
1 : 50

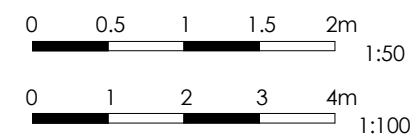

P2	04/10/24	SA	Signage Removed & Roller Shutter Section		
P1	20/09/24	SA	Initial Issue		
No.	Date	Dwn	Chk	App	Revision or reason for issue

Client
Muhammad Ramadan

create **it** studios
Architects & Designers

Create It Studios (NW) Ltd
3 Stevenson Square
Manchester
M1 1DN

0161 521 3234
www.createitstudios.co.uk
info@createitstudios.co.uk

Project Title
Units 5-7 Walmer Street East, Manchester
M14 5SS

Scale / North Point
As indicated

Drawing Title
Proposed Elevations

Drawing Number	Revision
A1568(02)AP003	P2
Drawing Status	
Preliminary	