




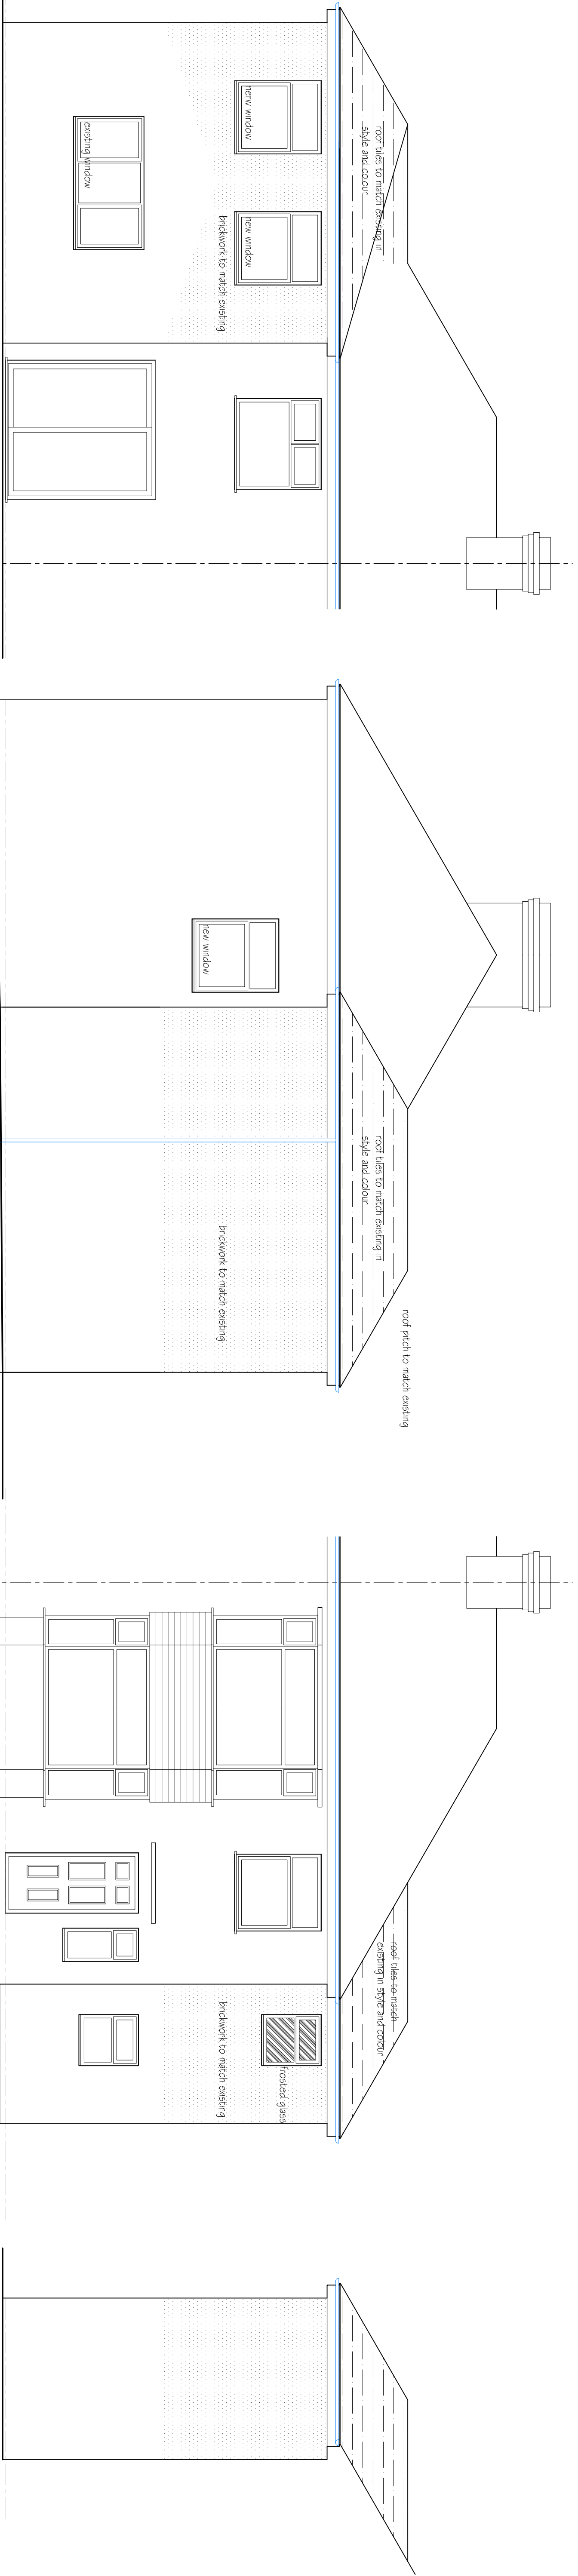


REAR ELEVATION AS PROPOSED


SIDE ELEVATION AS PROPOSED

FRONT ELEVATION AS PROPOSED

SIDE ELEVATION
AS PROPOSED

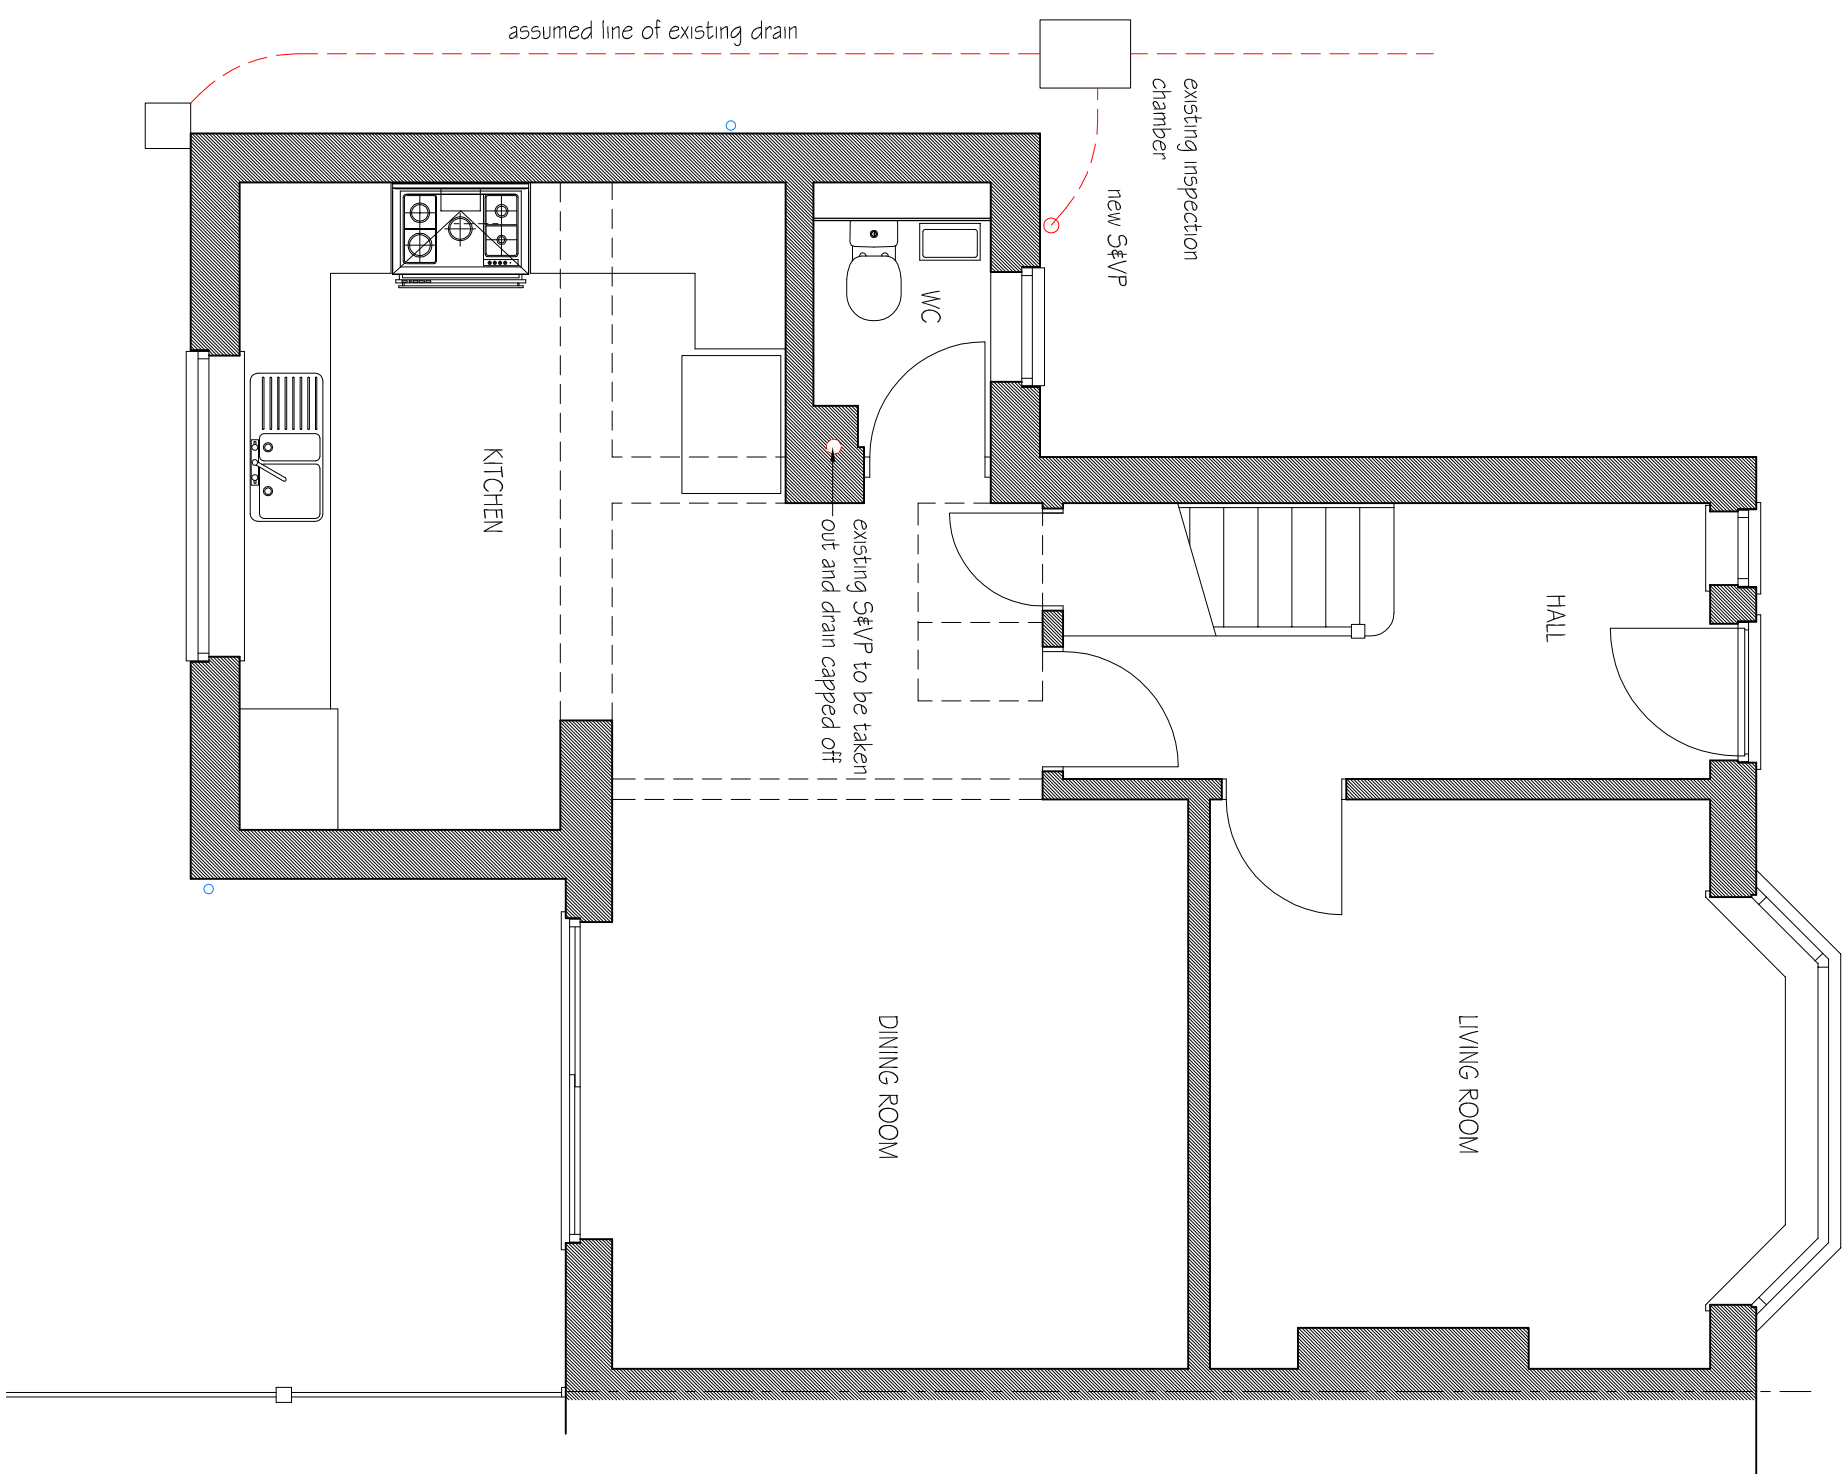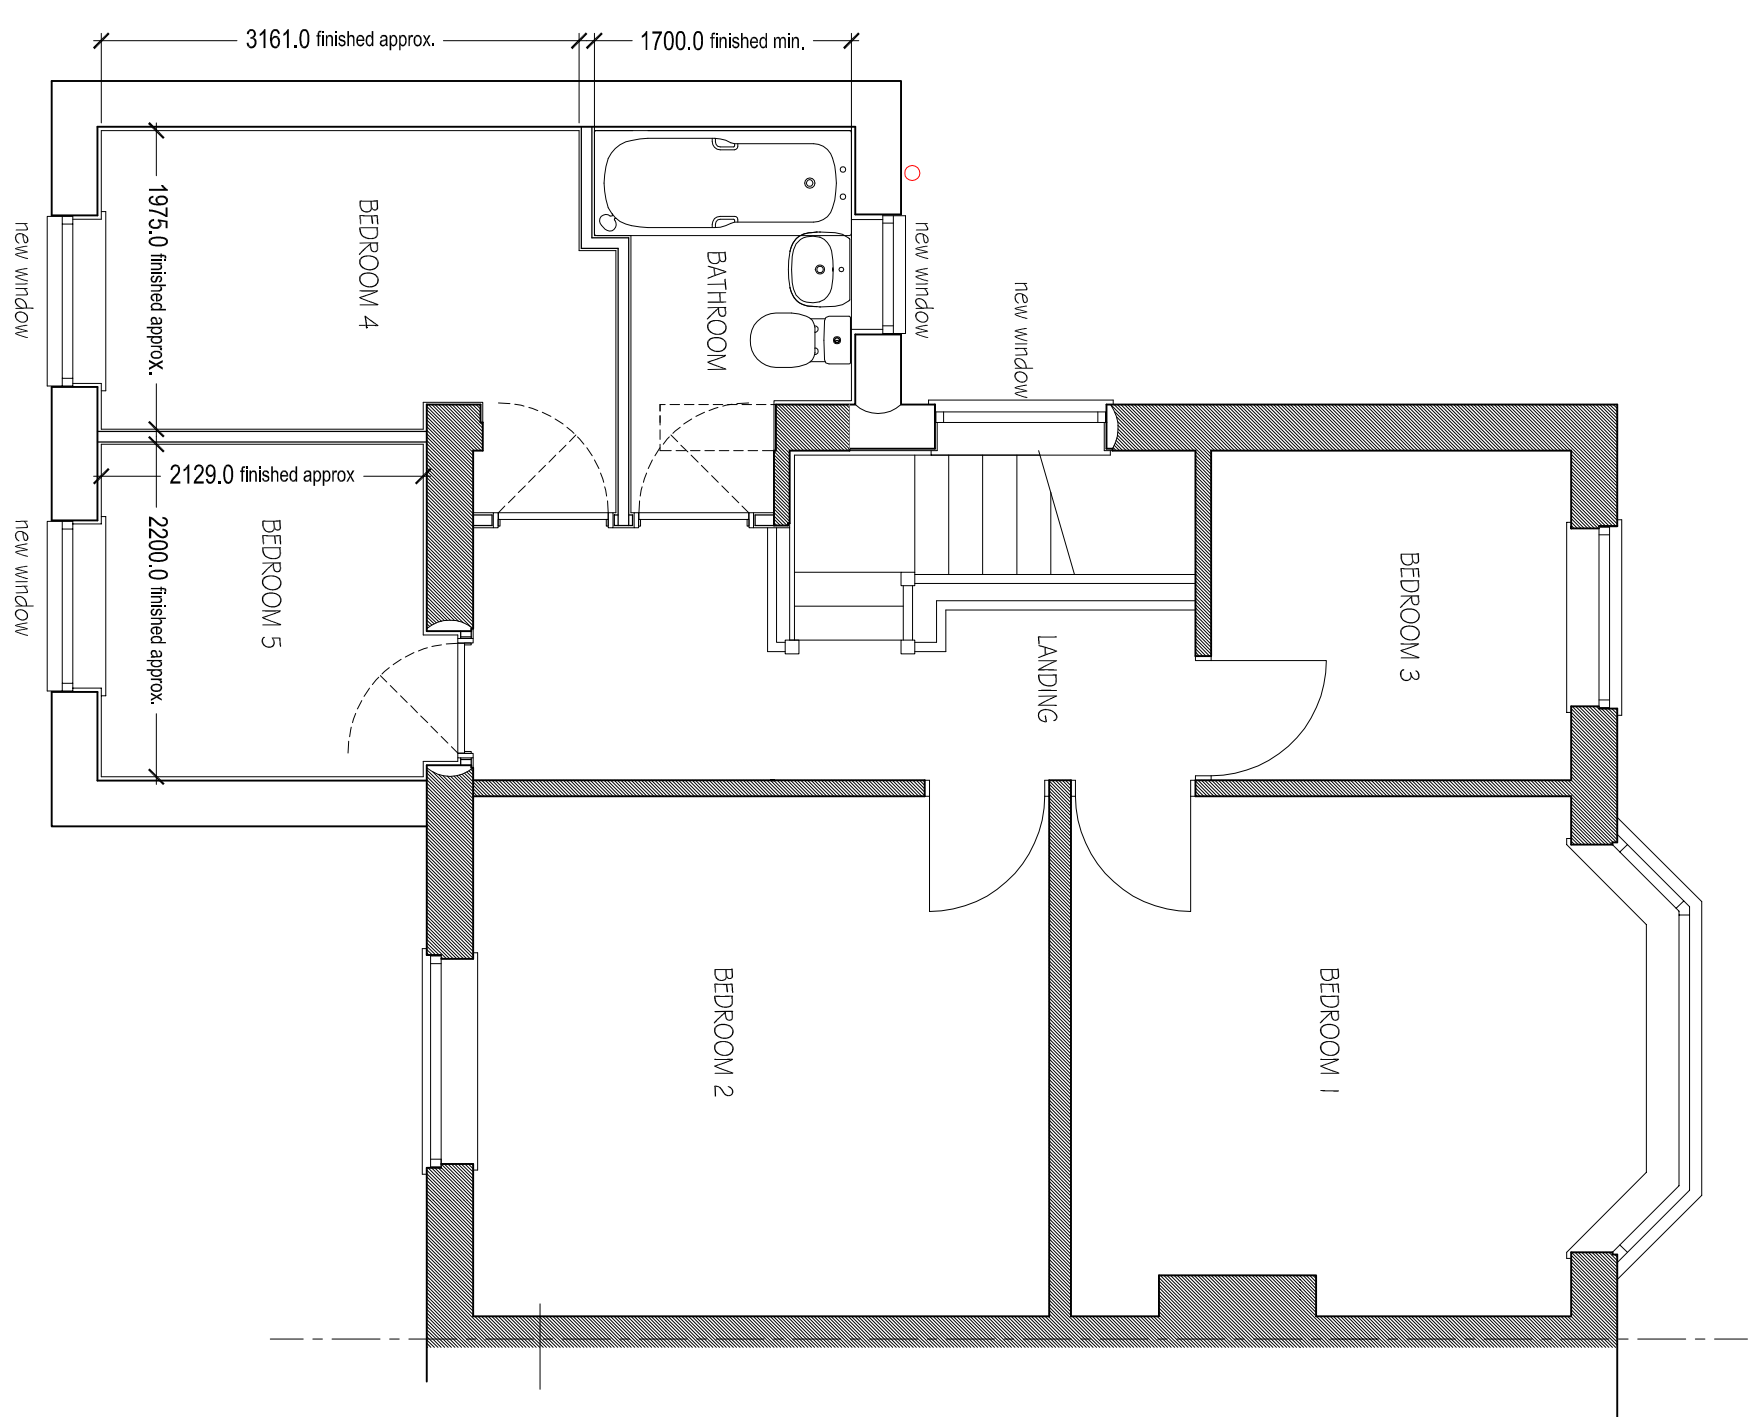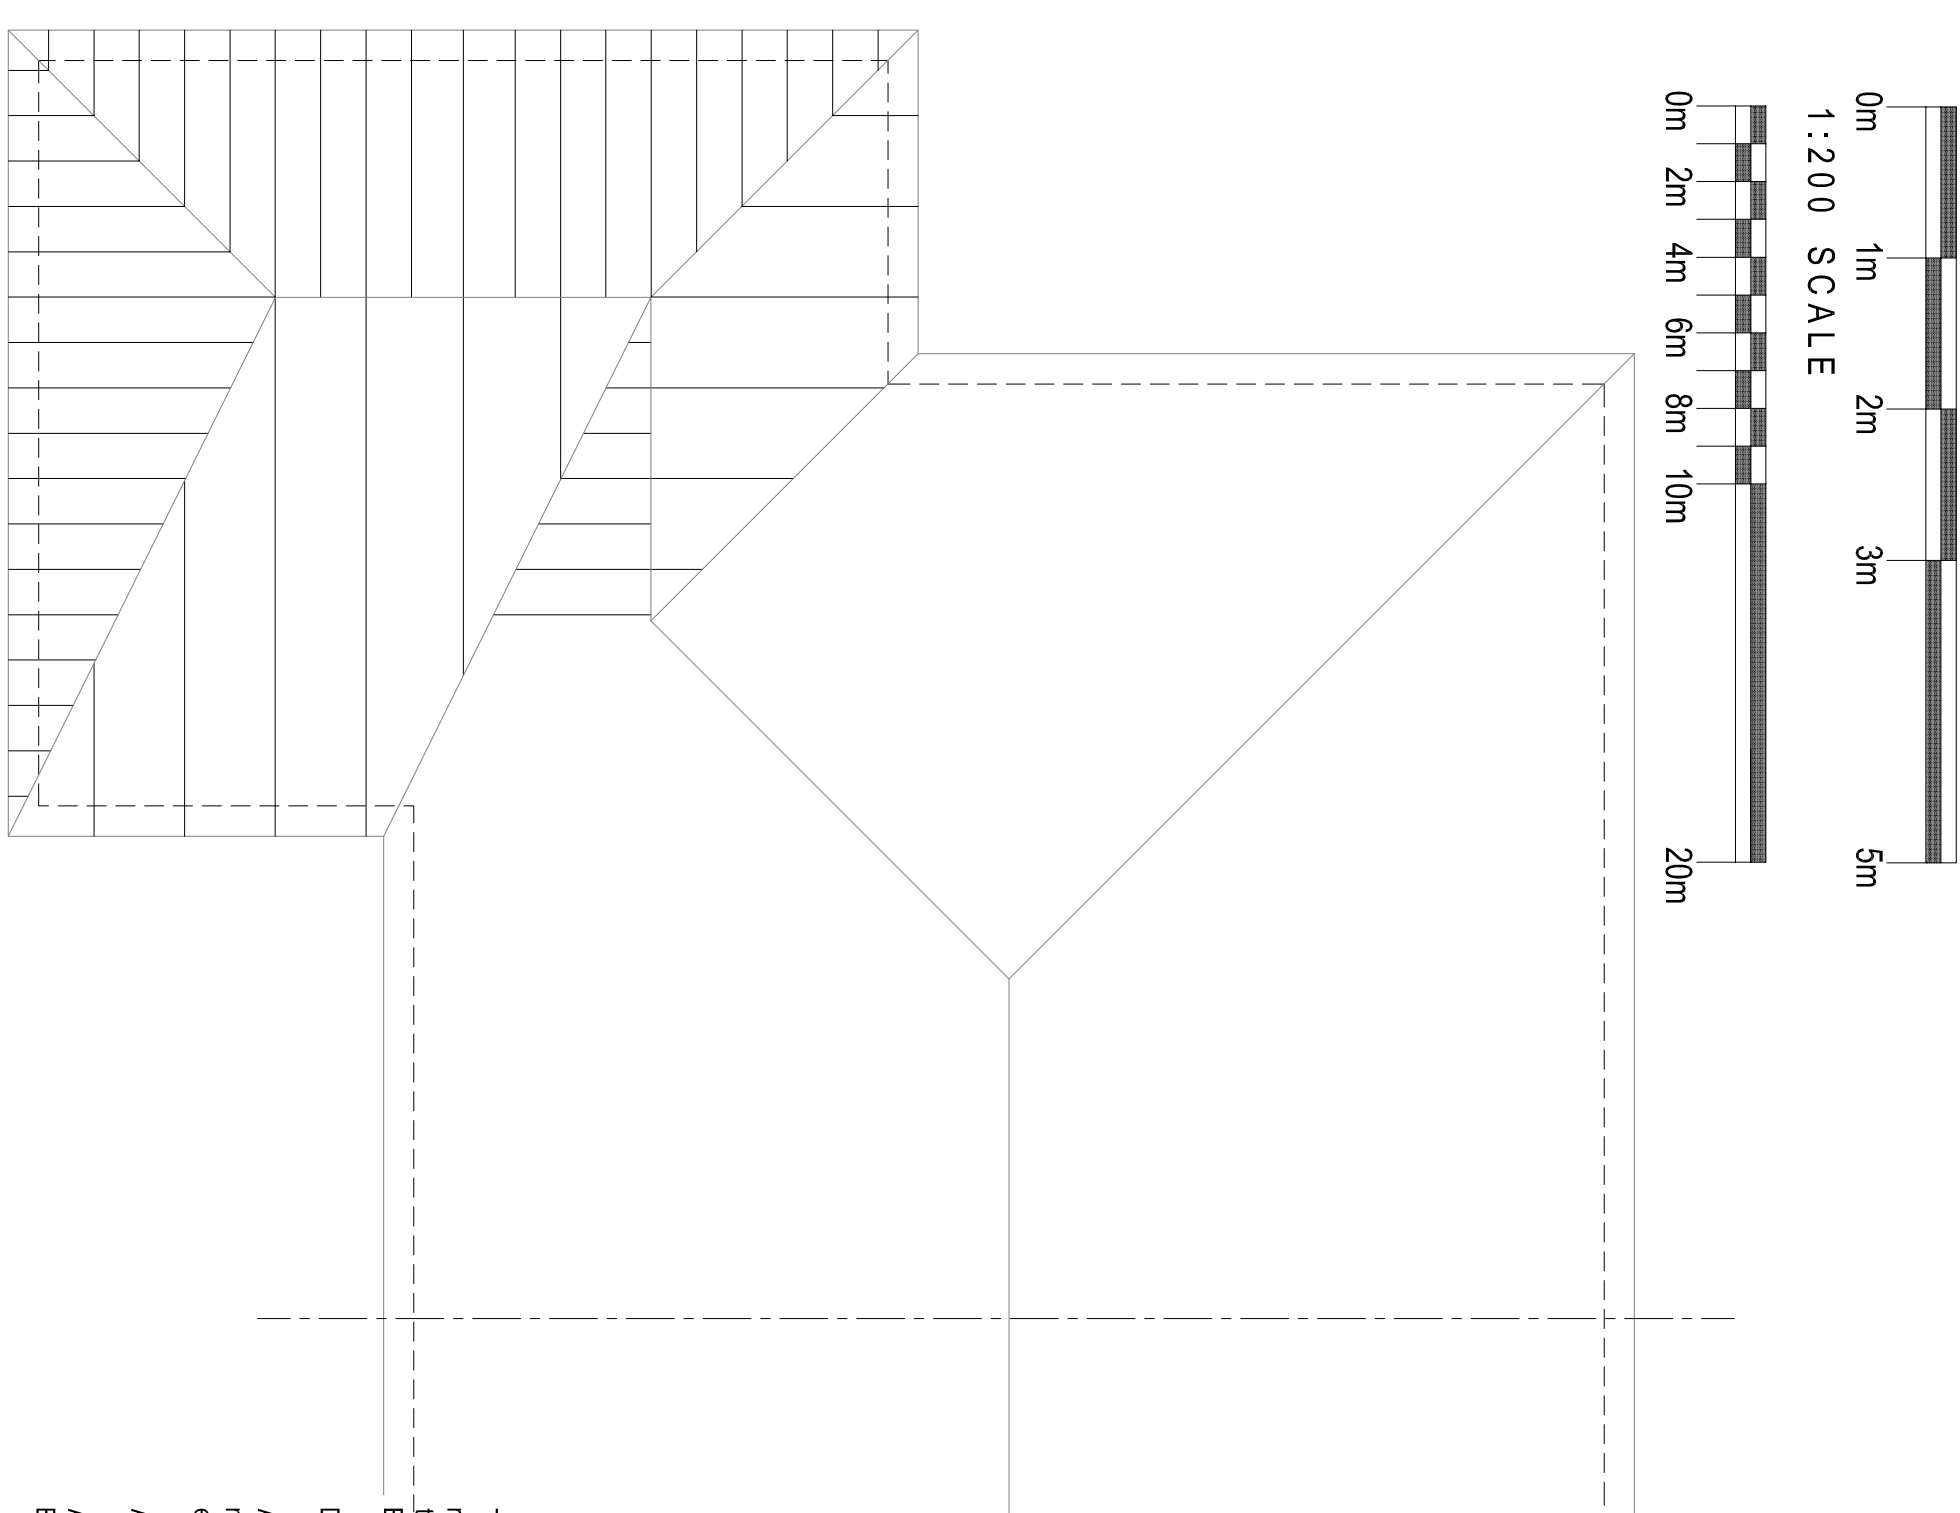

1:200 SCALE SITE PLAN

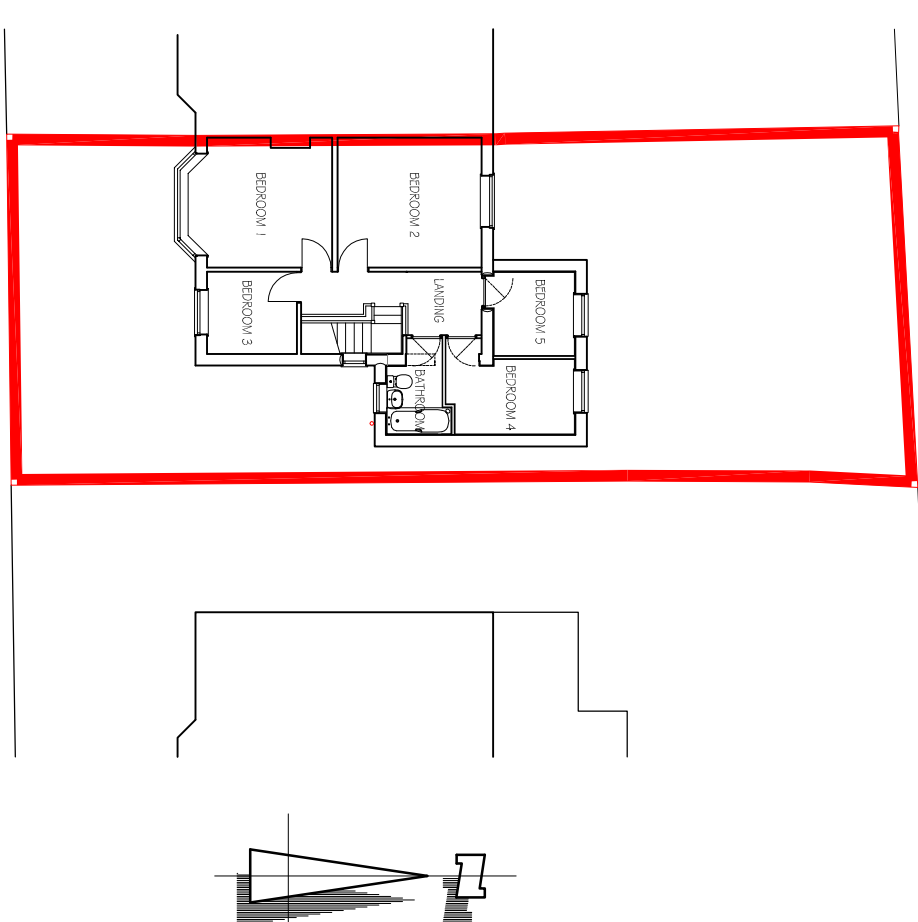

KENMERE GROVE

1:200 SCALE SITE PLAN

This drawing is the property of Equilibrium Architects and copyright is reserved by them. This drawing is not to be copied or disclosed by or to any unauthorised persons without the prior written consent of Equilibrium Architects.

REV	DESCRIPTION	CHECK	DATE
A	Roof configuration amended as per Planners comment		25.09.20

CLIENT
DARREN SMITH

PROJECT
Proposed First Floor Extension to 7 Kenmere Grove
Middleton, Manchester, M40 9GG

Plans as Proposed

Plans as Proposed

This drawing is to be read in conjunction with all relevant Architectural, Structural Engineers, Mechanical Engineers, Electrical Engineers and Specialists drawings and specifications.

Plans as Proposed
This drawing is to be read in conjunction with all relevant Architectural, Structural Engineers, Mechanical Engineers, Electrical Engineers and Specialists drawings and specifications.

SCALE	DATE	DRAWN	CHECKED
4:50 @ 1:1	1-11-2024	2024	

the work on this project may require both the issue of a notification to the HSE (because of the duration of the works on site) and the client may also need to appoint a Principal Designer because there may be more than one contractor working on site.	DRAWING NO.	CAD REFERENCE NO.	REVISION
	R-0891-02A		

The Principal Designer will be able to co-ordinate the pre-construction information and also ensure that all duty holders under CDM comply with their relevant duties.

The building owner is to serve a Party Wall Act Notice as applicable to adjoining property owners as outlined in The Party Wall Act 1996. The Building Contractor is to verify the thickness of the party walls prior to commencement of the proposed works.

GROUND FLOOR PLAN AS PROPOSED

FIRST FLOOR PLAN AS PROPOSED

ROOF PLAN AS PROPOSED