

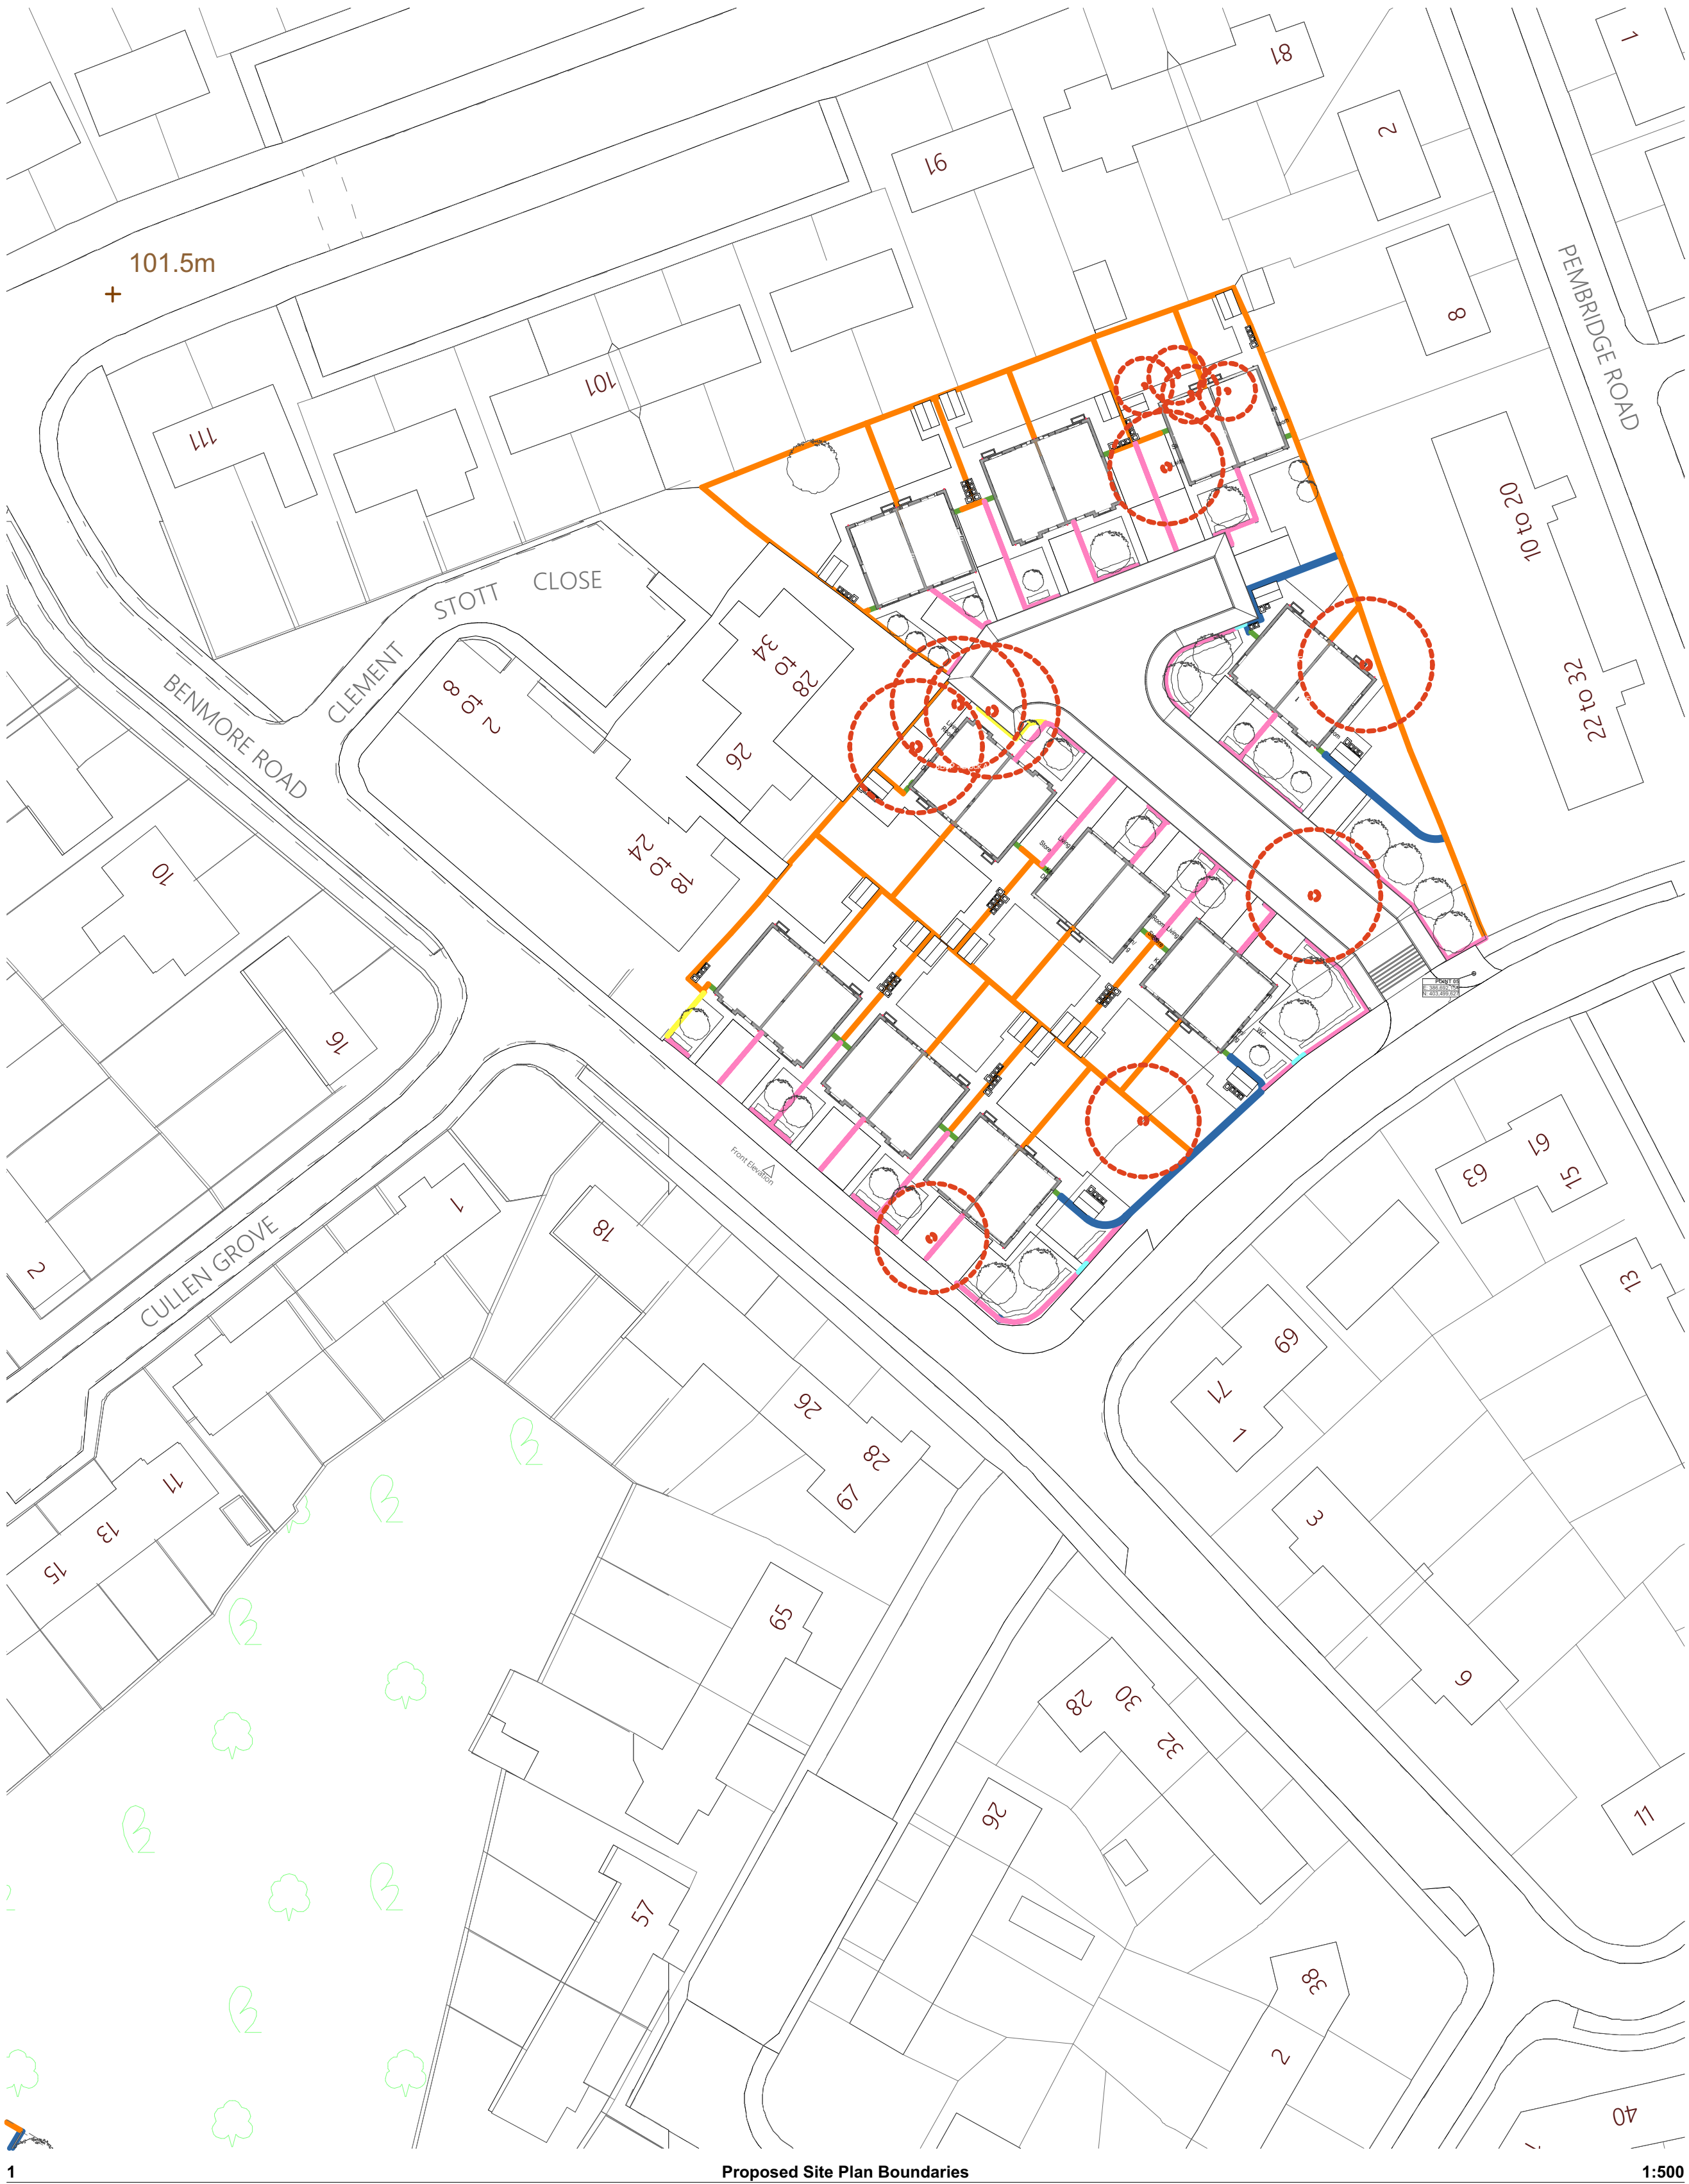
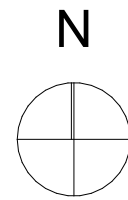



Boundary Treatments

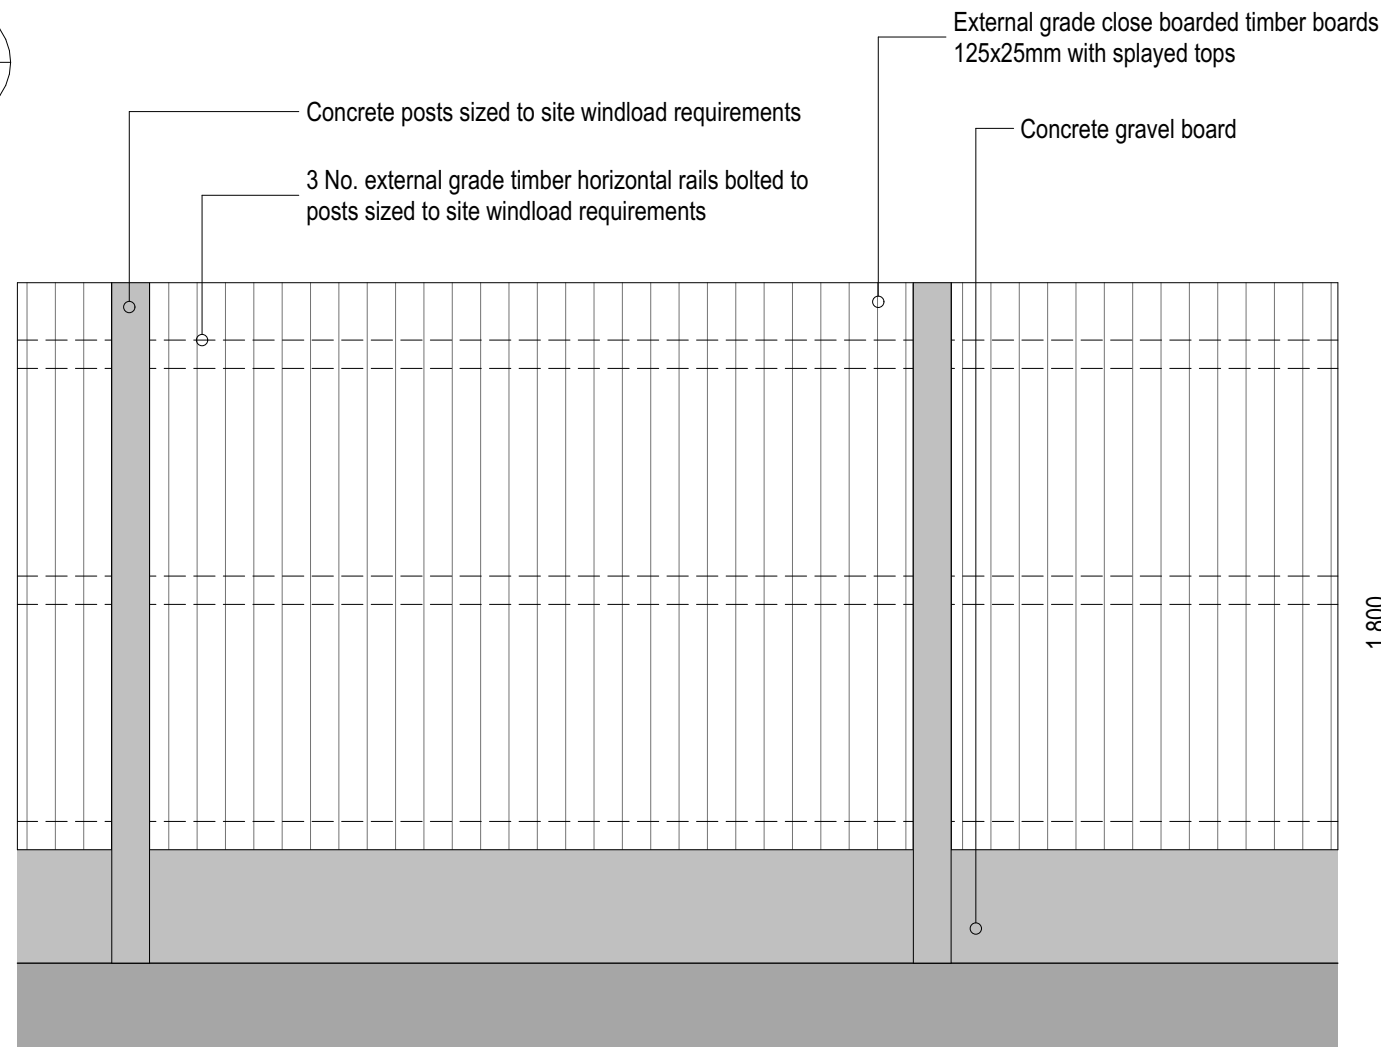


Type F1 - 1800mm Timber Fencing, 300mm concrete gravel board, 1500mm timber panel

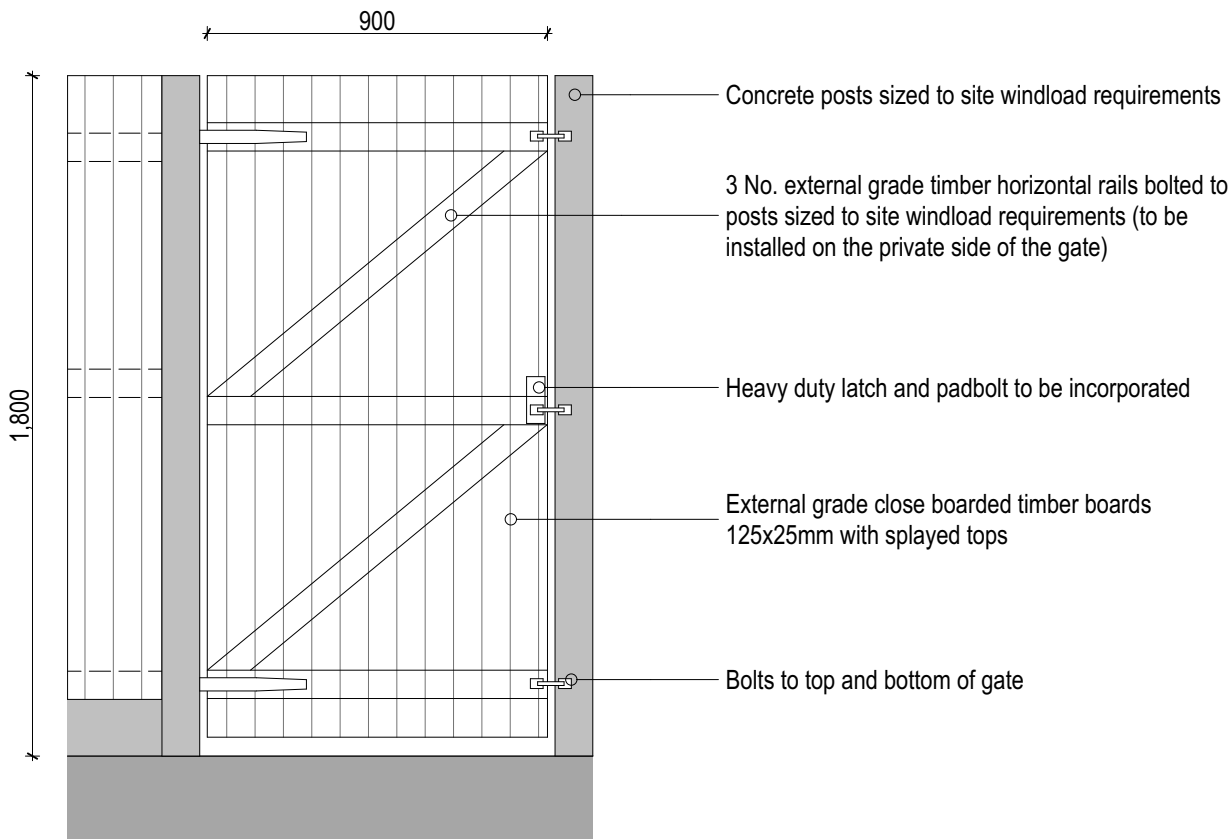


Type FG - 1800mm Timber Gate

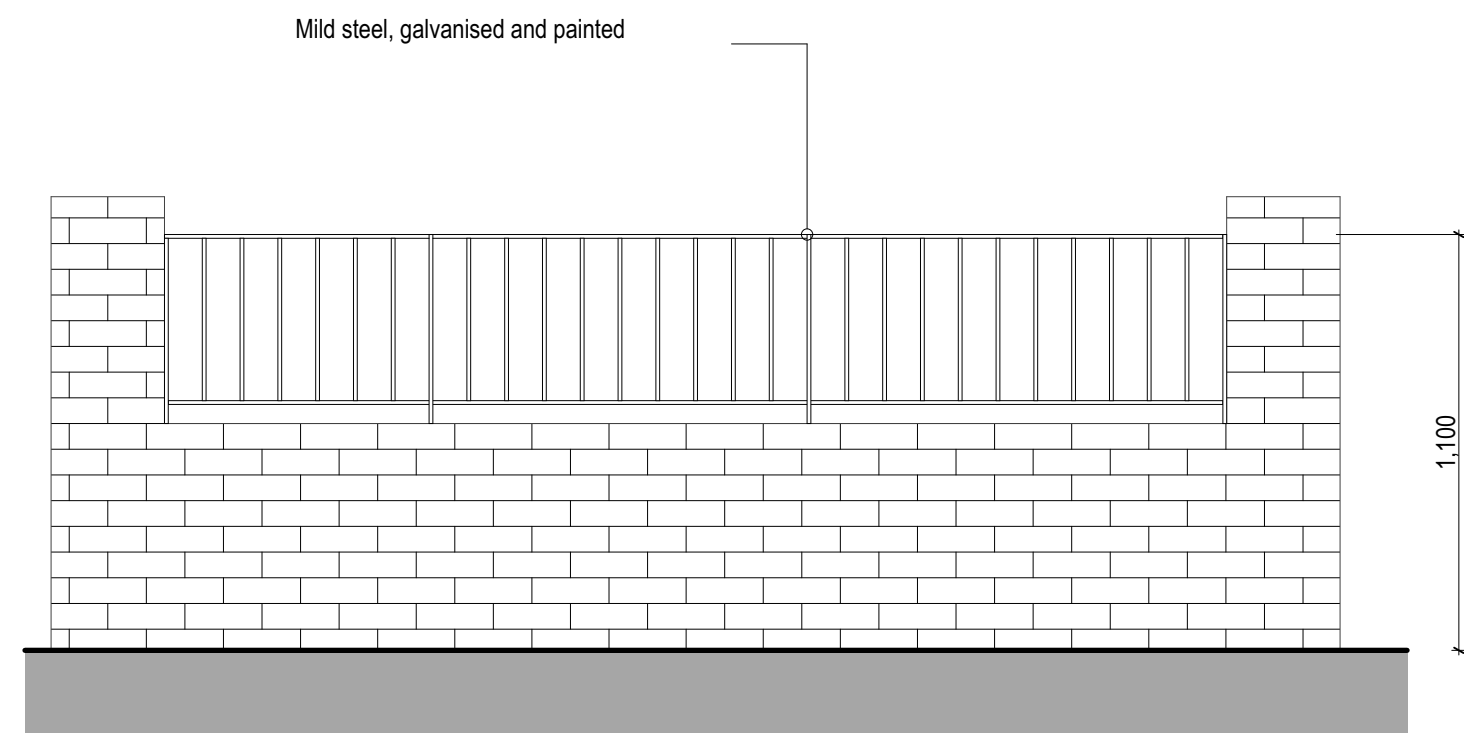


Type M1 - Brick Wall with metal railing

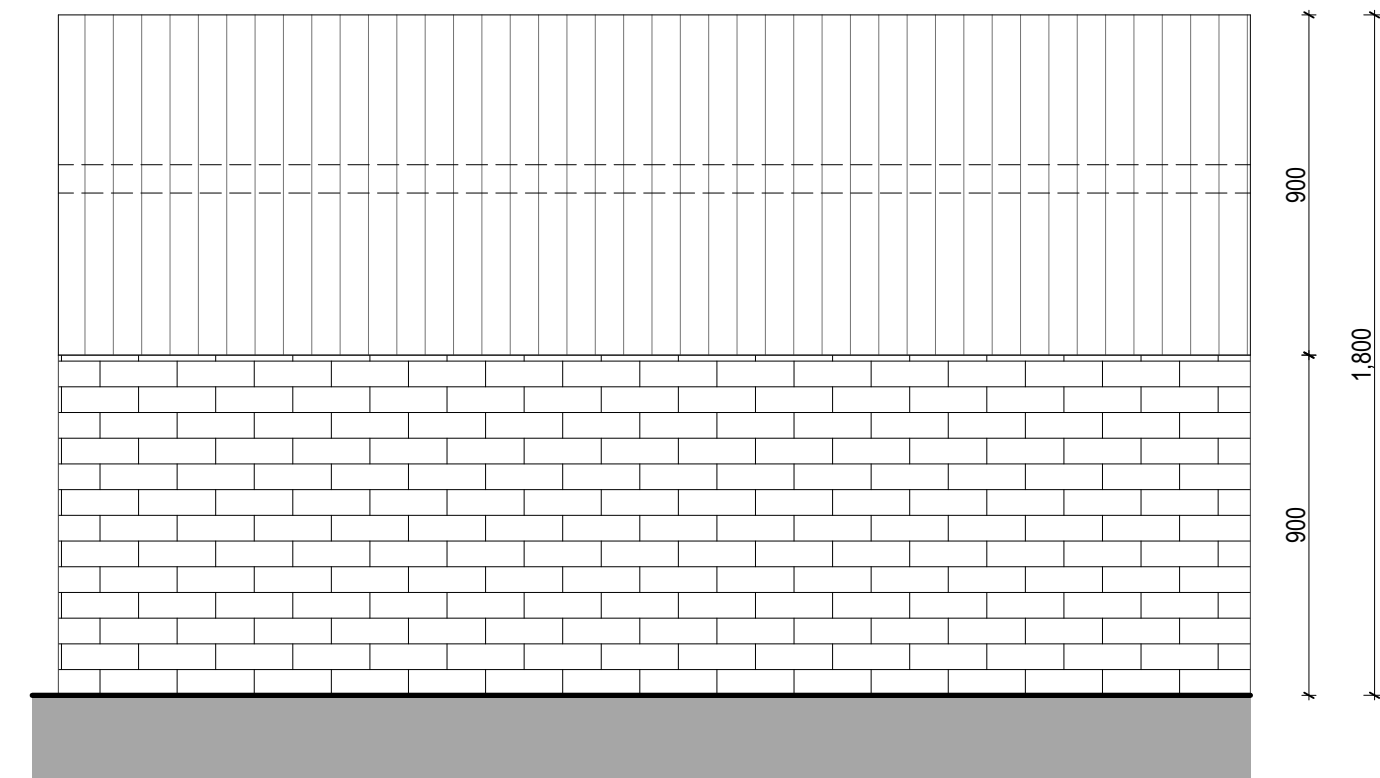

Type B1 - 900mm brick wall +900mm timber fencing

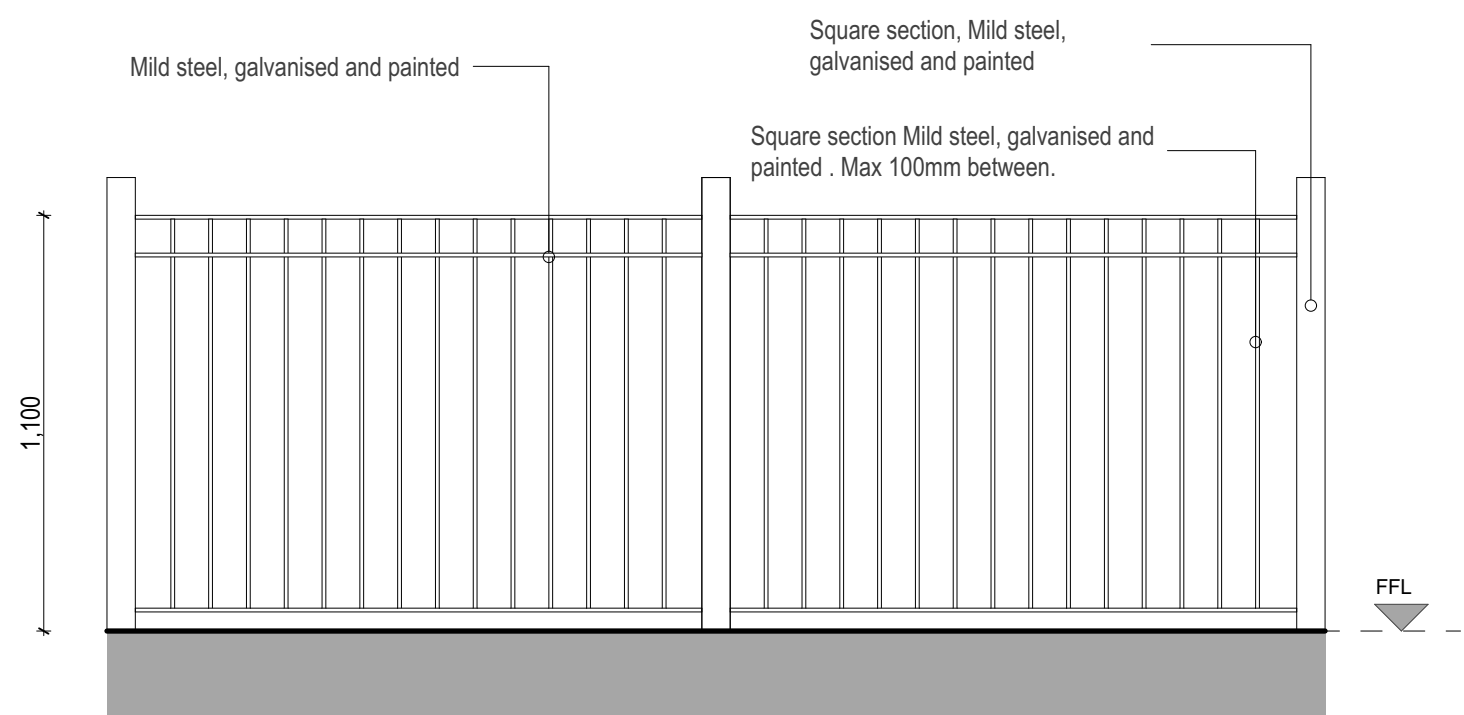

Type M2 - 1100mm Metal railing

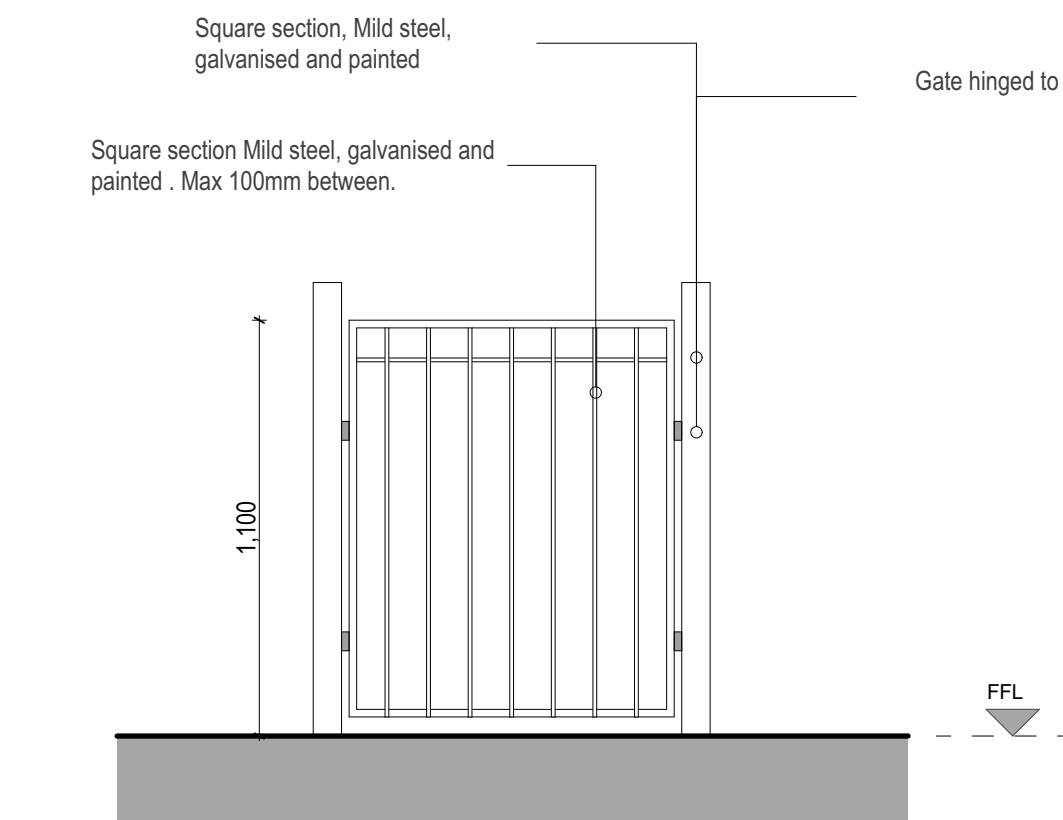

Type M3 - 1100mm Metal railing gate

KEY		
F1	1800mm Fencing	
FG	1800mm Gate	
M1	Low wall & Metal Railing	
M2	1100mm Metal Railing	
B1	900mm Brick Wall with 900mm Timber Fencing	
M3	1100mm Metal Railing Gate	

G Updated to show metal railings separate to metal gates		02/08/24	C.M.
F Updated to remove front gates and car parking spaces reduced in size to accommodate 2m footpath		27/08/24	C.M.
E Boundary treatment updated to show all boundary treatment lines in necessary areas and type M2 replaced with type m1 to separate dwellings at the front		01/08/23	C.M.
D Boundary treatment updated to show fences gates are replaced with brick walling with railing at key areas		01/08/23	C.M.
C Plan updated to reflect increase in unit sizes to Manchester space standards		02/06/23	C.M.
B Boundary treatment updated to align with changes to the site plan per planners comments		15/03/23	C.M.
A Boundary treatment updated to align with changes to the site plan per planners comments		27/02/23	C.M.
Designation		Date	Initials

PROJECT
Charlestown, Benmore Road
- P500 Phase 1 Site
Manchester

TITLE
Boundary Treatments

SIZE
A1

STATUS
PLANNING

PROJECT No: 1785	DRAWING No: PL.008G
DRAWN by HW	CHECKED DS
DATE NOV 22	SCALE (1:10.0) 1:500,

JOHN McCALL ARCHITECTS LTD

No.1 Arts Village, Henry Street, Liverpool L1 5BS Tel: 0151 707 1818 Fax: 707 1819

4a Rock Mill Lane, New Mills, SK22 3BN e-mail: admin@JohnMcCall.co.UK