


Lorem Ipsum


NO. 60

NO. 56

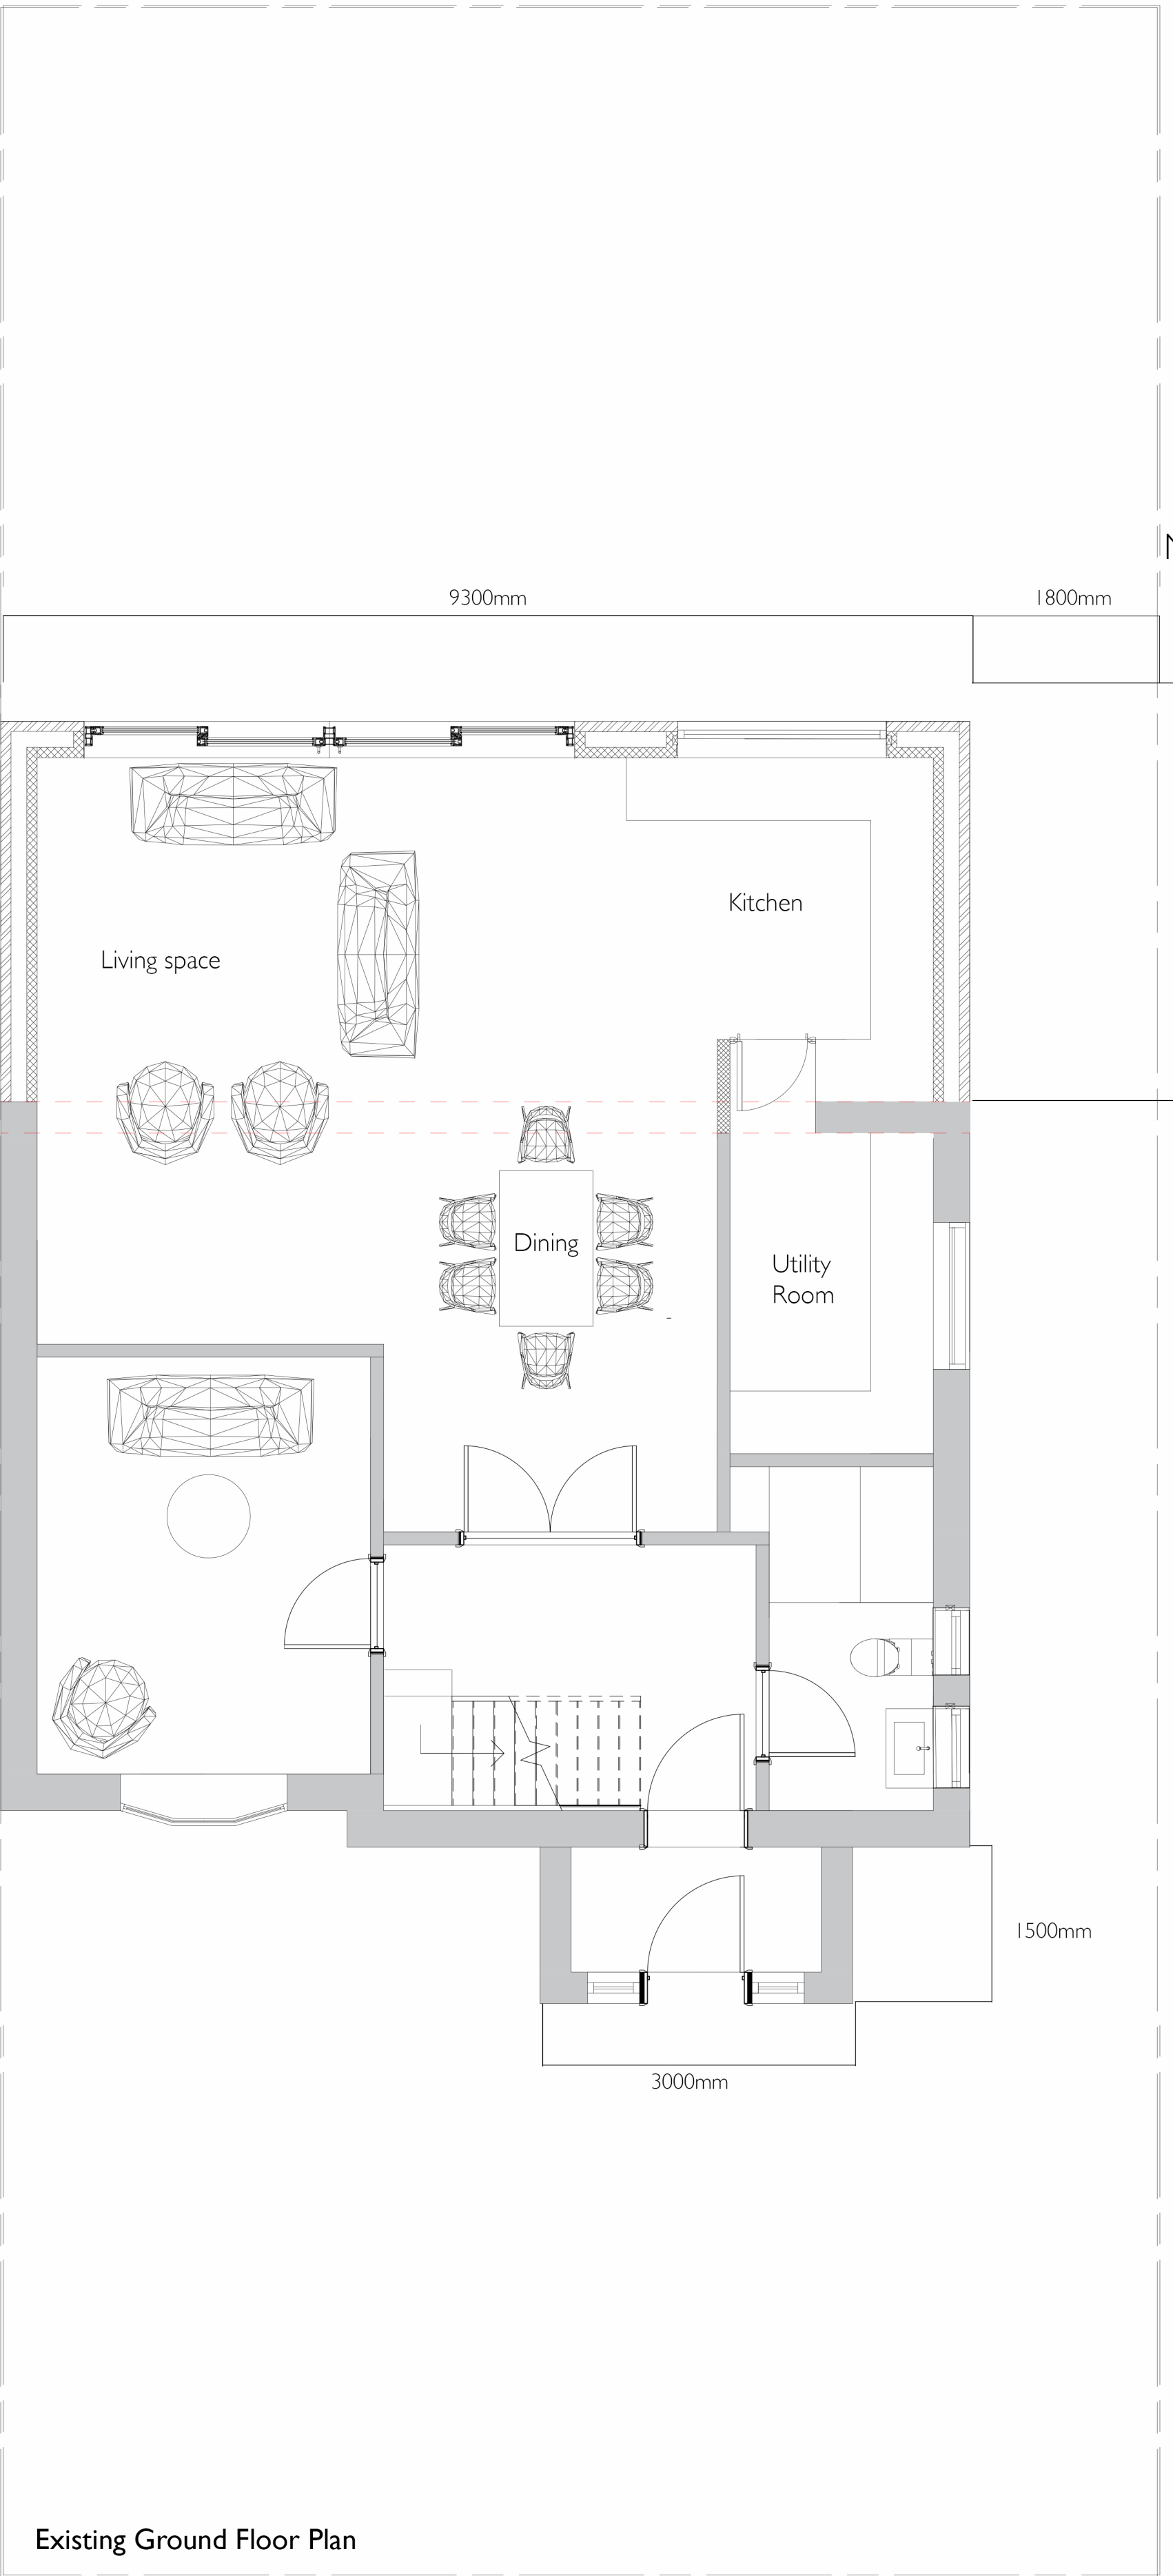

NO. 60


NO. 56

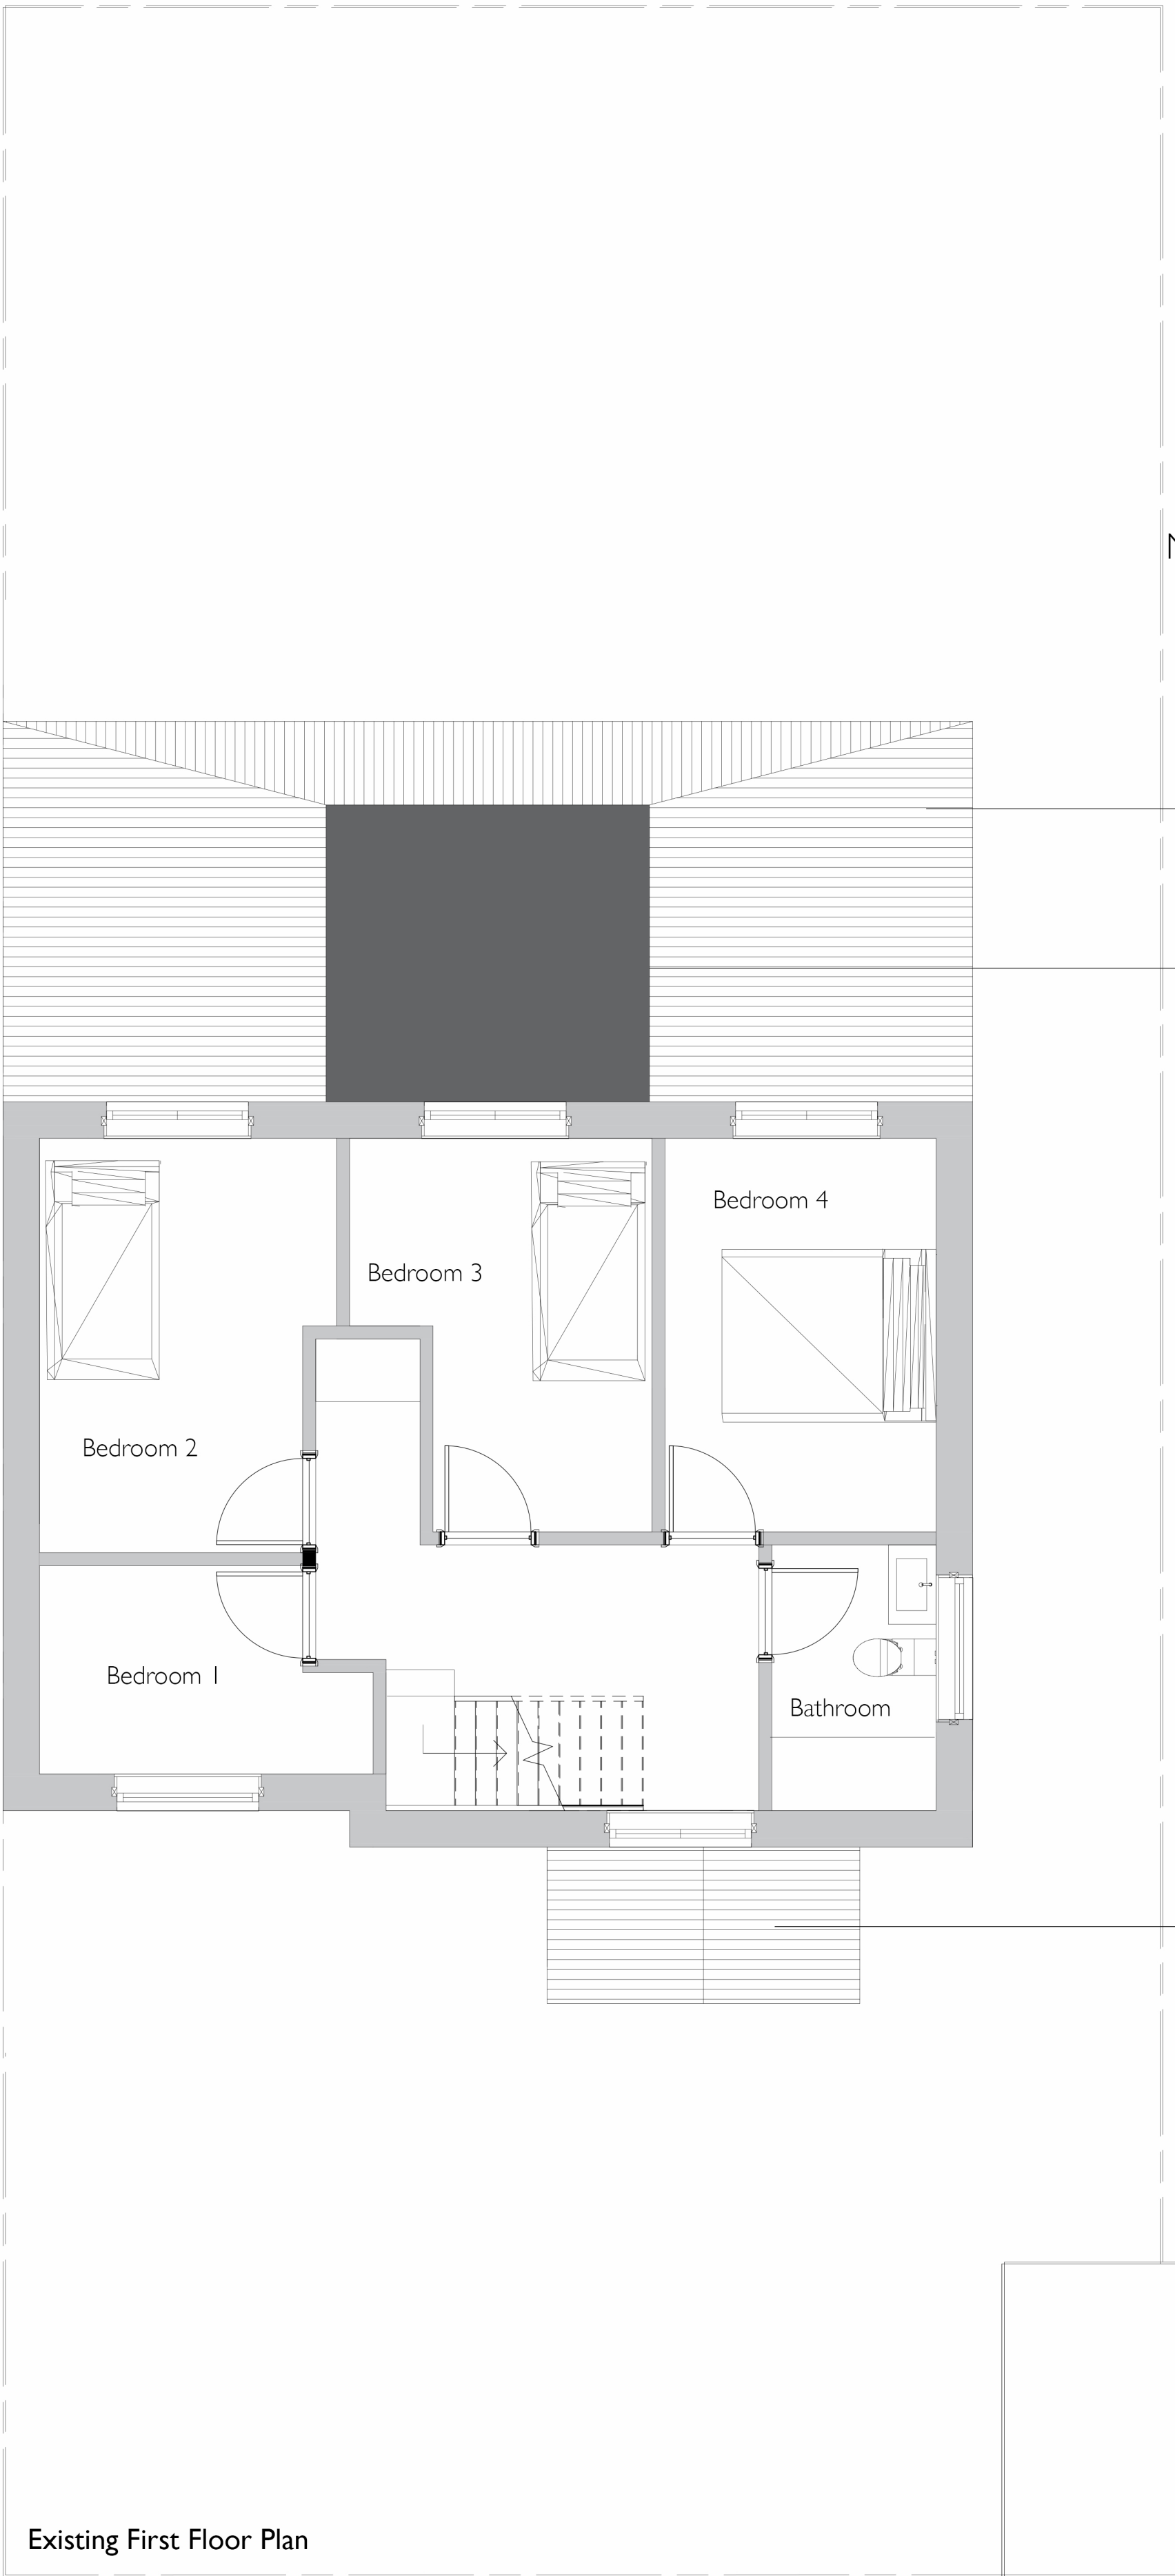

New hipped roof structure on top of one ground floor extension

Flat roof using fiberglass

New roof on porch

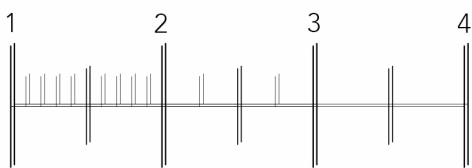

SCALE 1:50

PROJECT	58 Bradgate Close Manchester M22 4LX
DRAWING	Revised Proposed Floor Plans
DATE	19/09/2024
SCALE	1:50 @ A1
CLIENT	Mr Quang Hieu Nguyen