

TYPE 2 - Floor Plans

Plots 54-59

Scaled @ 1:500



0 10m 20m 50m

Notes:


This drawing, design and concept are copyright of STEN Architecture.

All Dimensions are to be verified on site before any work commences. If any discrepancies, errors or emissions are noted, these are to be reported to STEN Architecture immediately.

If any other drawings are referenced within this layout, please refer to the specific detailed drawing for design, materials and specific working practices.

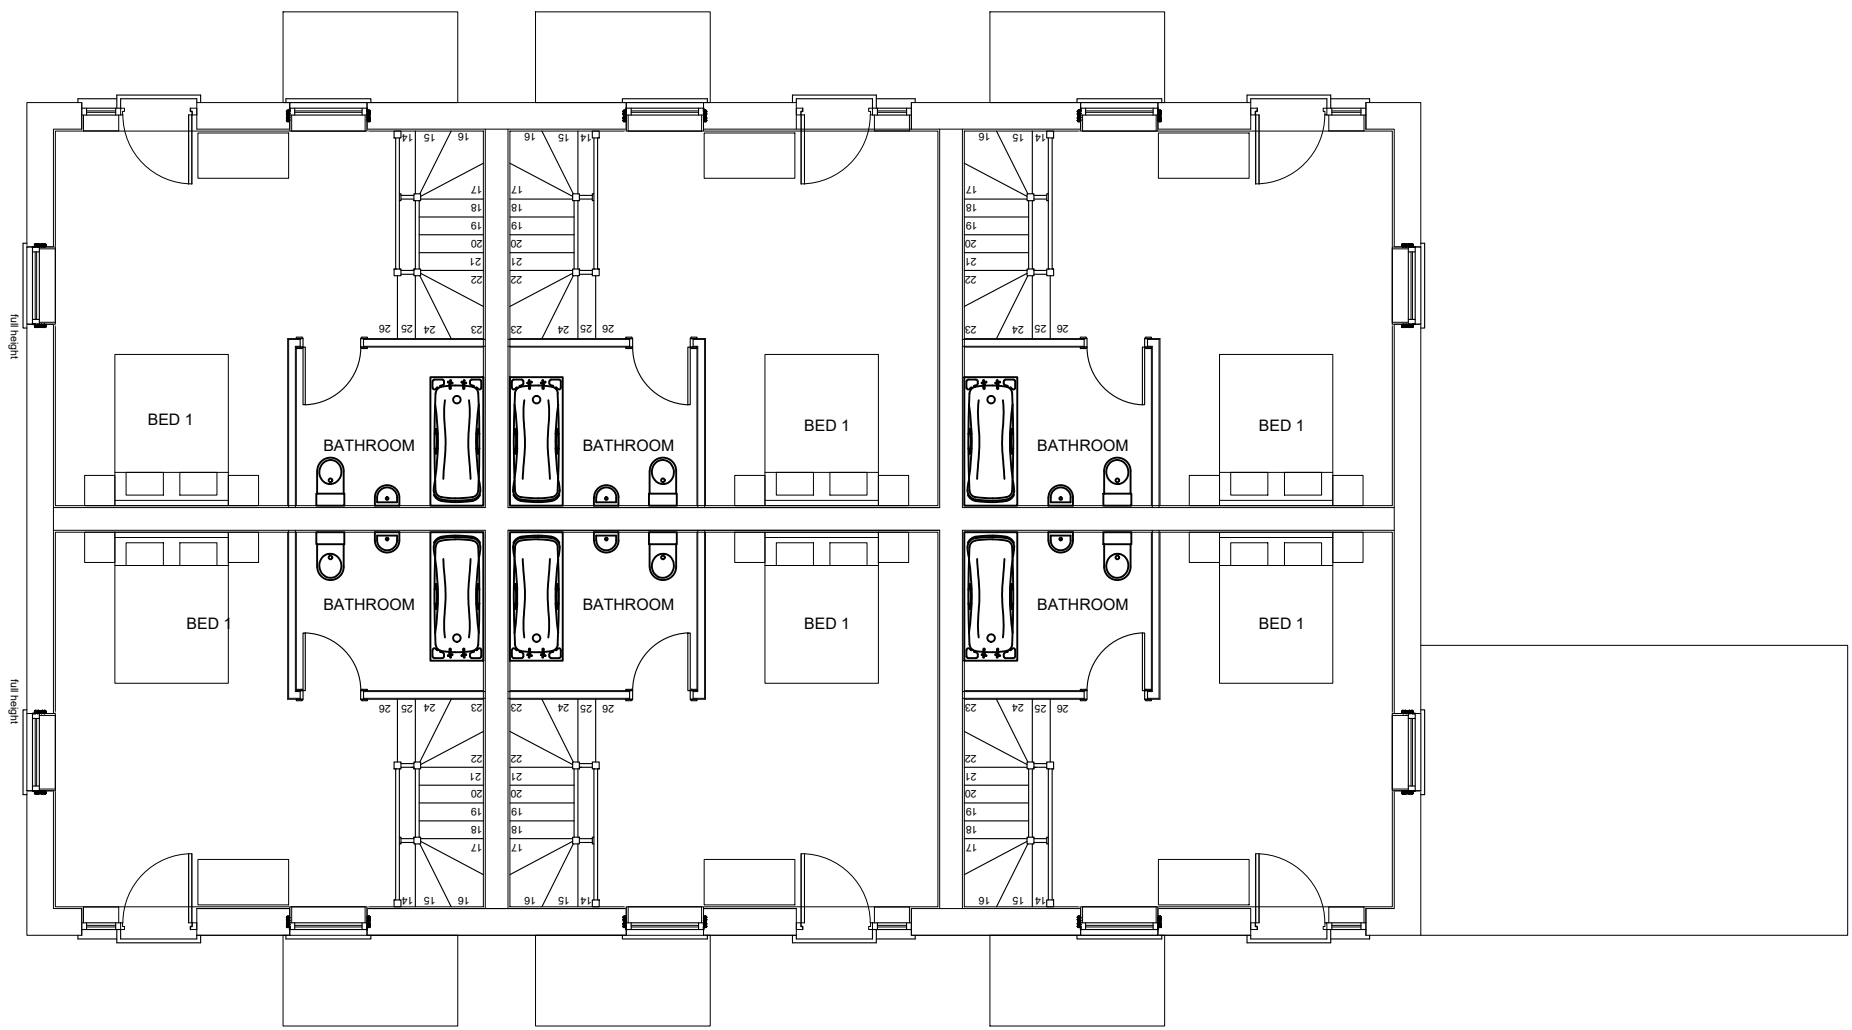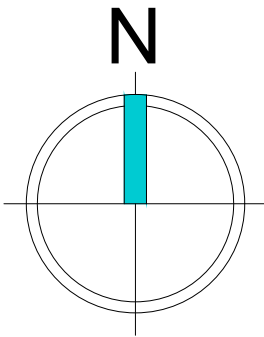

SECOND FLOOR PLAN

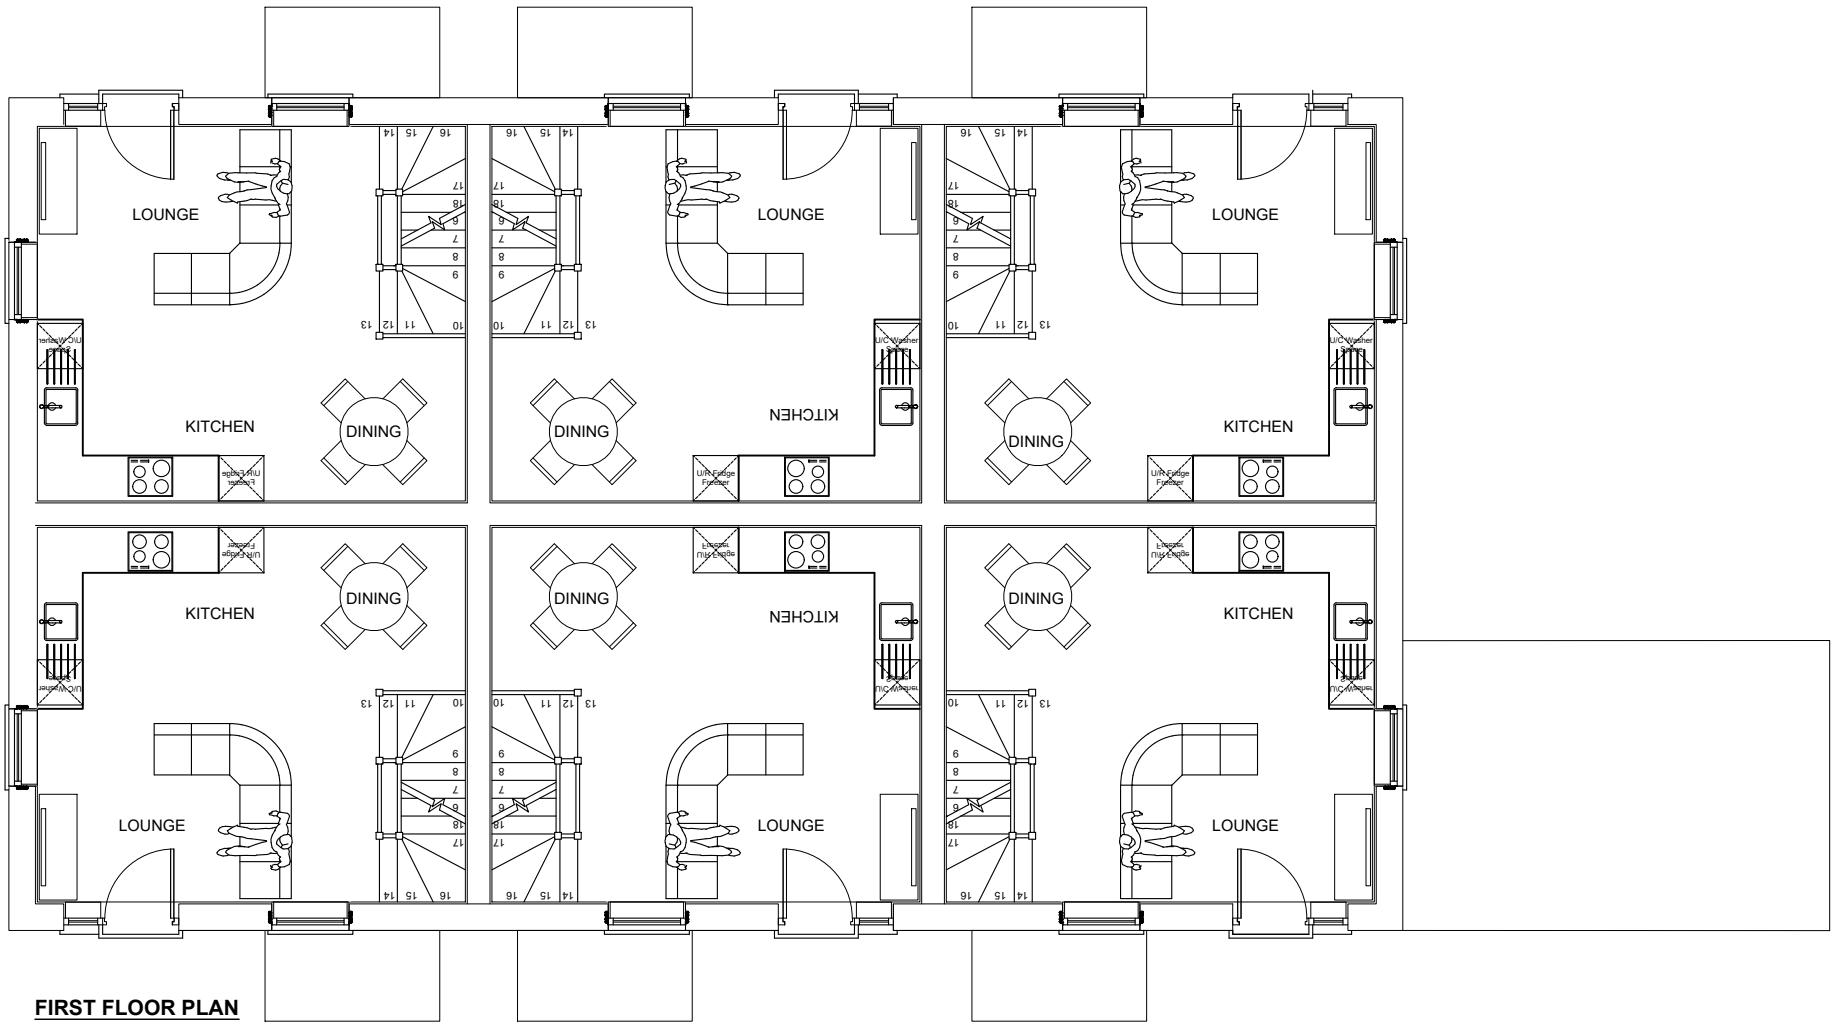

FIRST FLOOR PLAN



GROUND FLOOR PLAN

X	X	X	X
REV:	DESCRIPTION:	BY:	DATE:

STEN

ARCHITECTURE

STEN Architecture Ltd
The Studio
Harrison Street
Wakefield
WF1 1PS
Tel: 01924 950985

Web: www.sten-architecture.co.uk
Twitter: @STEN_arch
Facebook: [stenarchitectureltd](https://www.facebook.com/stenarchitectureltd)
LinkedIn: [Sten Architecture](https://www.linkedin.com/company/sten-architecture)

CLIENT:	Triple Jersey Limited
---------	-----------------------

SITE:				Kingsway, Burnage			
TITLE:				Type 2 Plots 54 - 59 Floor Plans			
SCALE AT A2:		DATE:		DRAWN:		CHECKED:	
1:100		June 24		SSH			
PROJECT NO:		DRAWING NO:		REVISION:			
2425		2425.T2.02					