




PROPOSED FRONT ELEVATION
NO CHANGE




PROPOSED SIDE ELEVATION
NO CHANGE




PROPOSED REAR ELEVATION

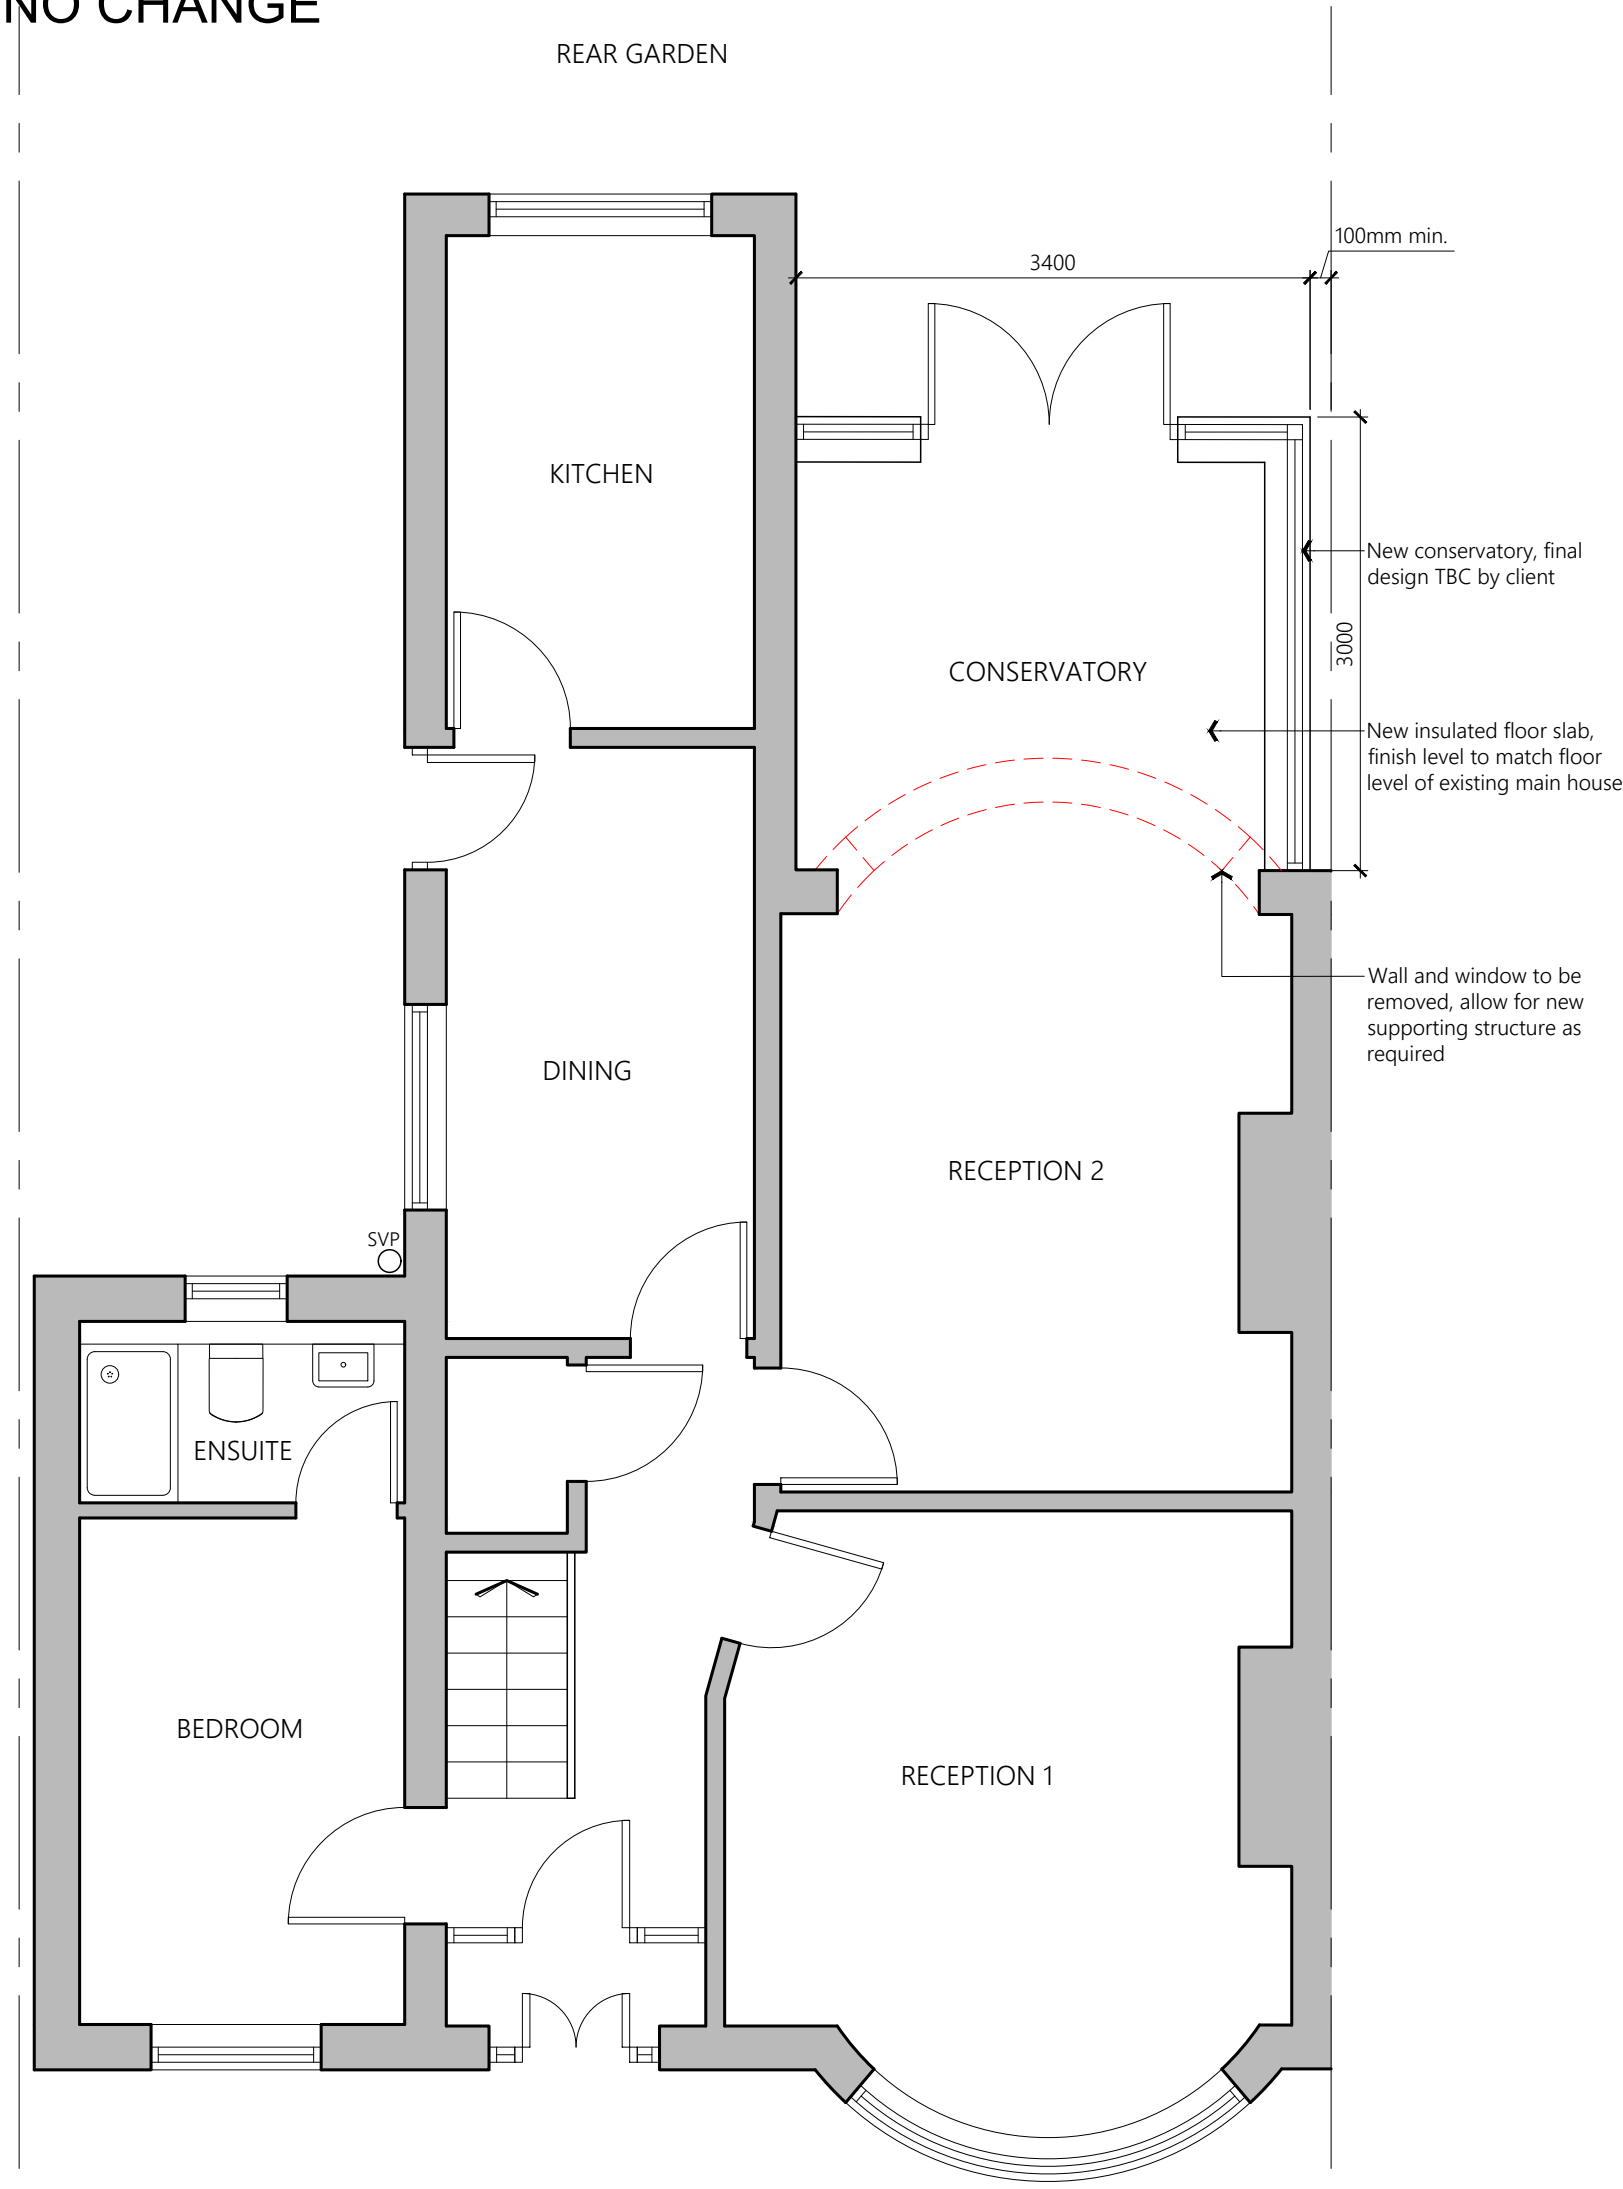


PROPOSED GROUND FLOOR PLAN

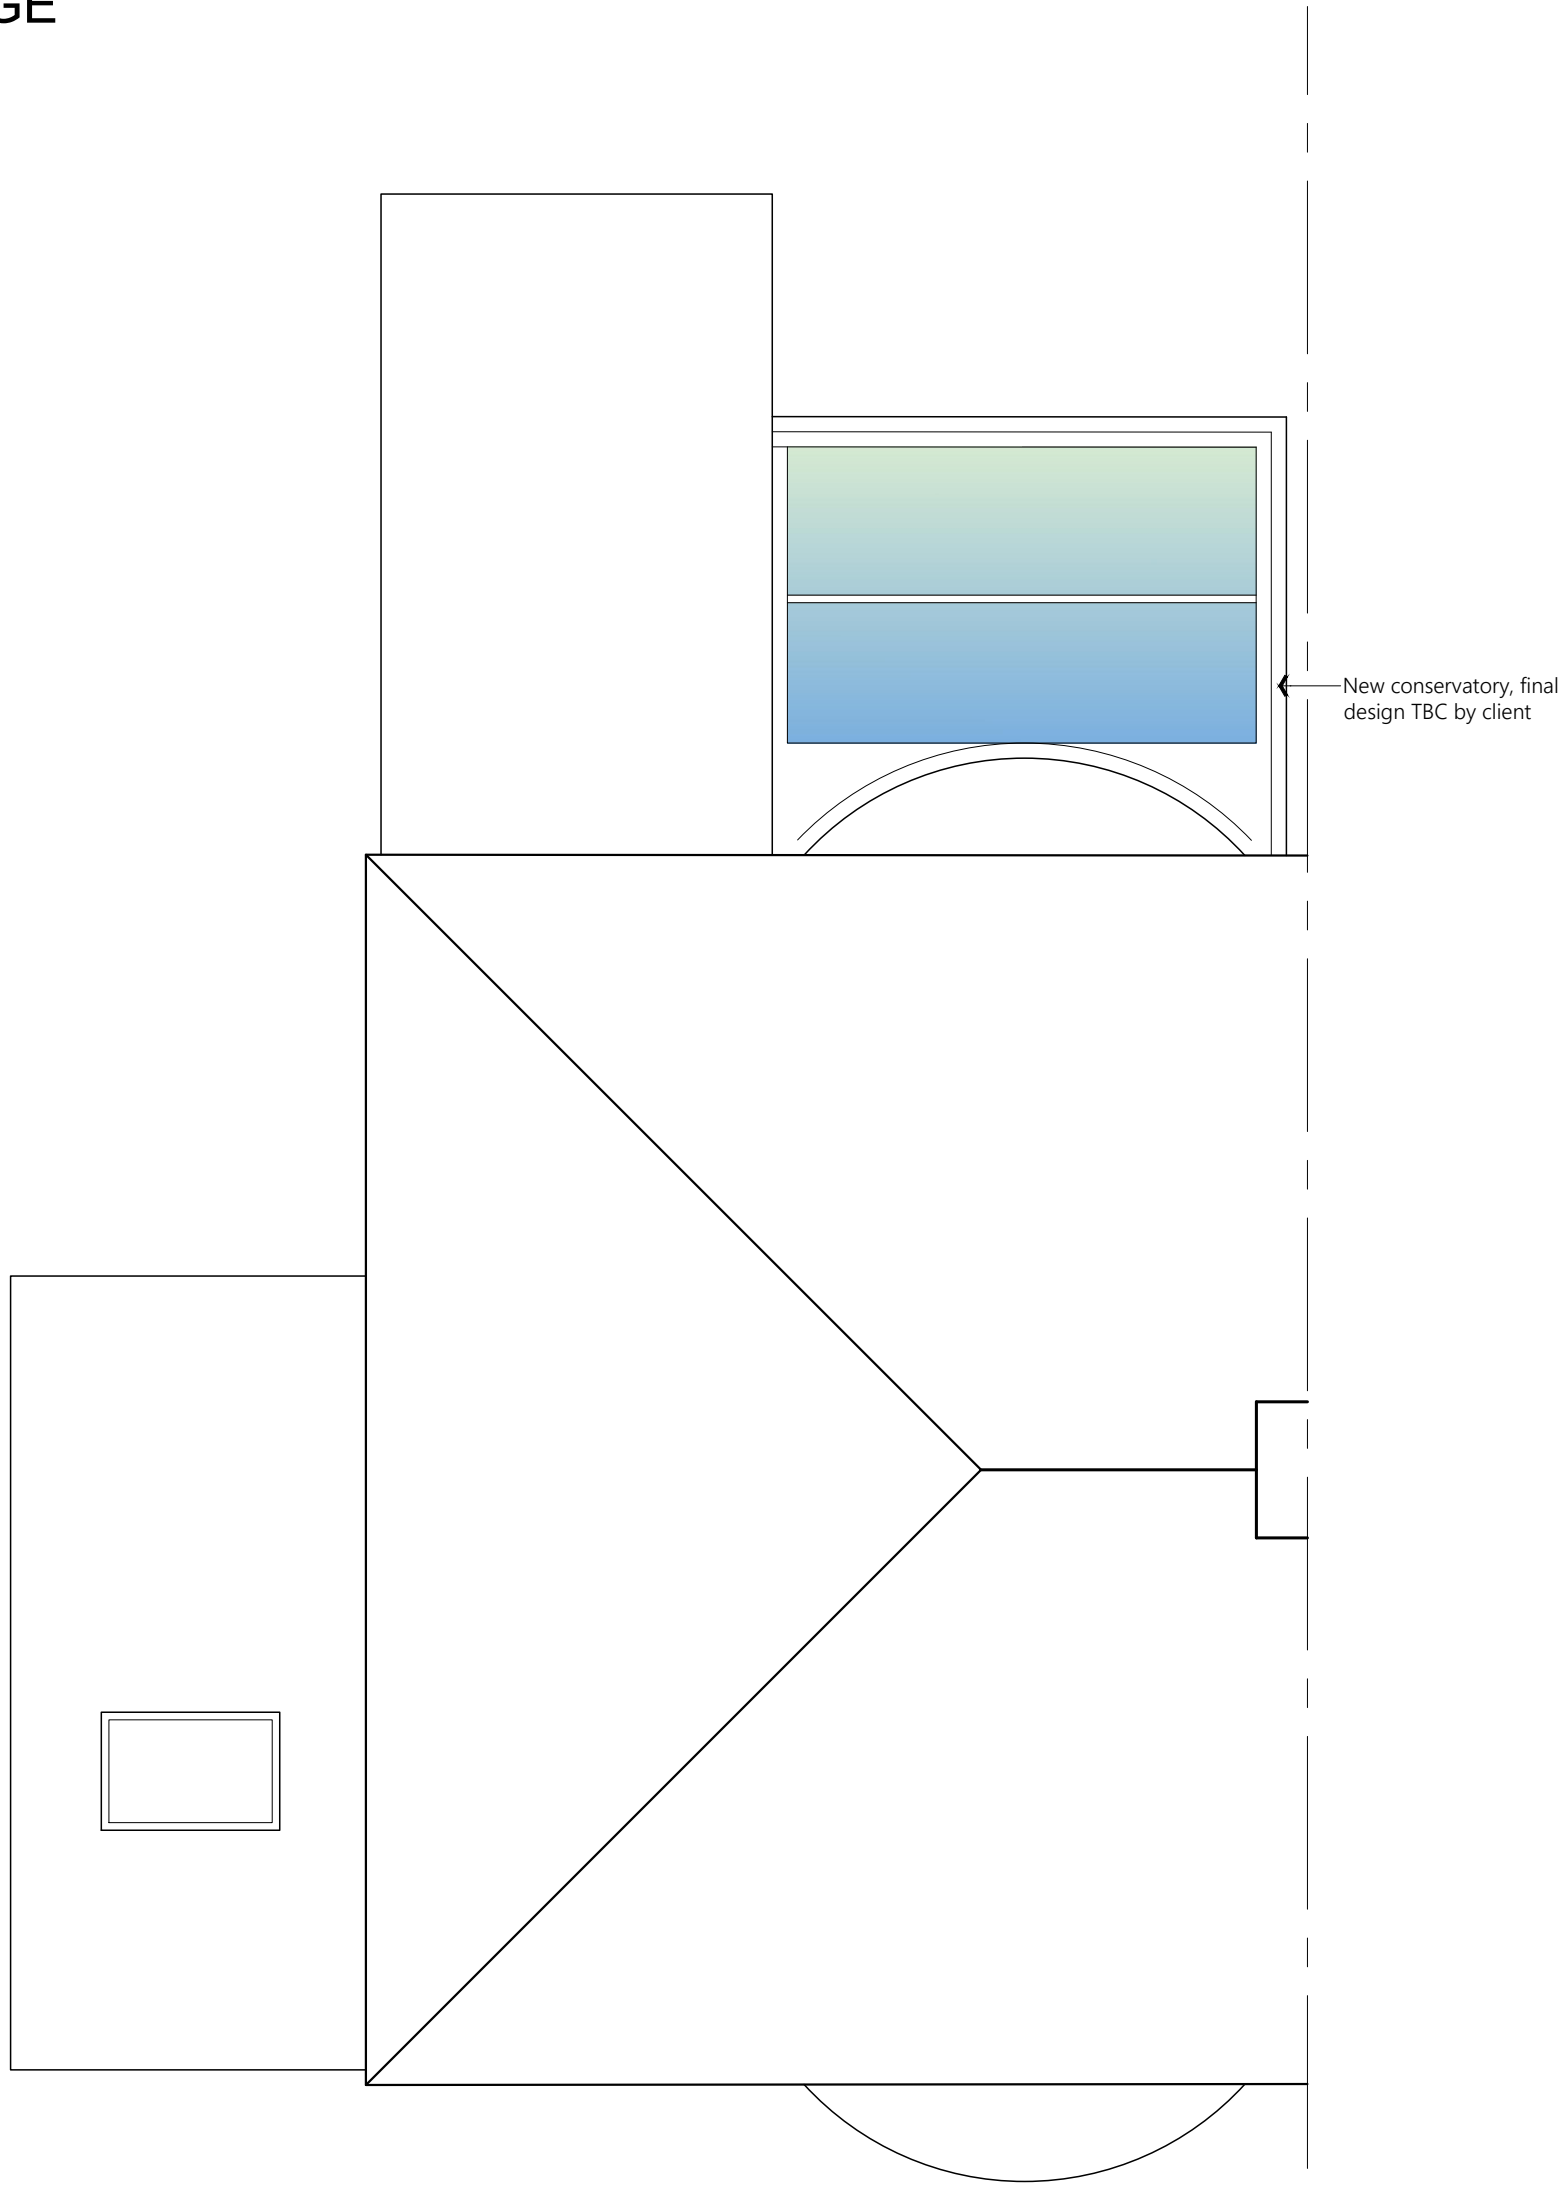

PROPOSED ROOF PLAN

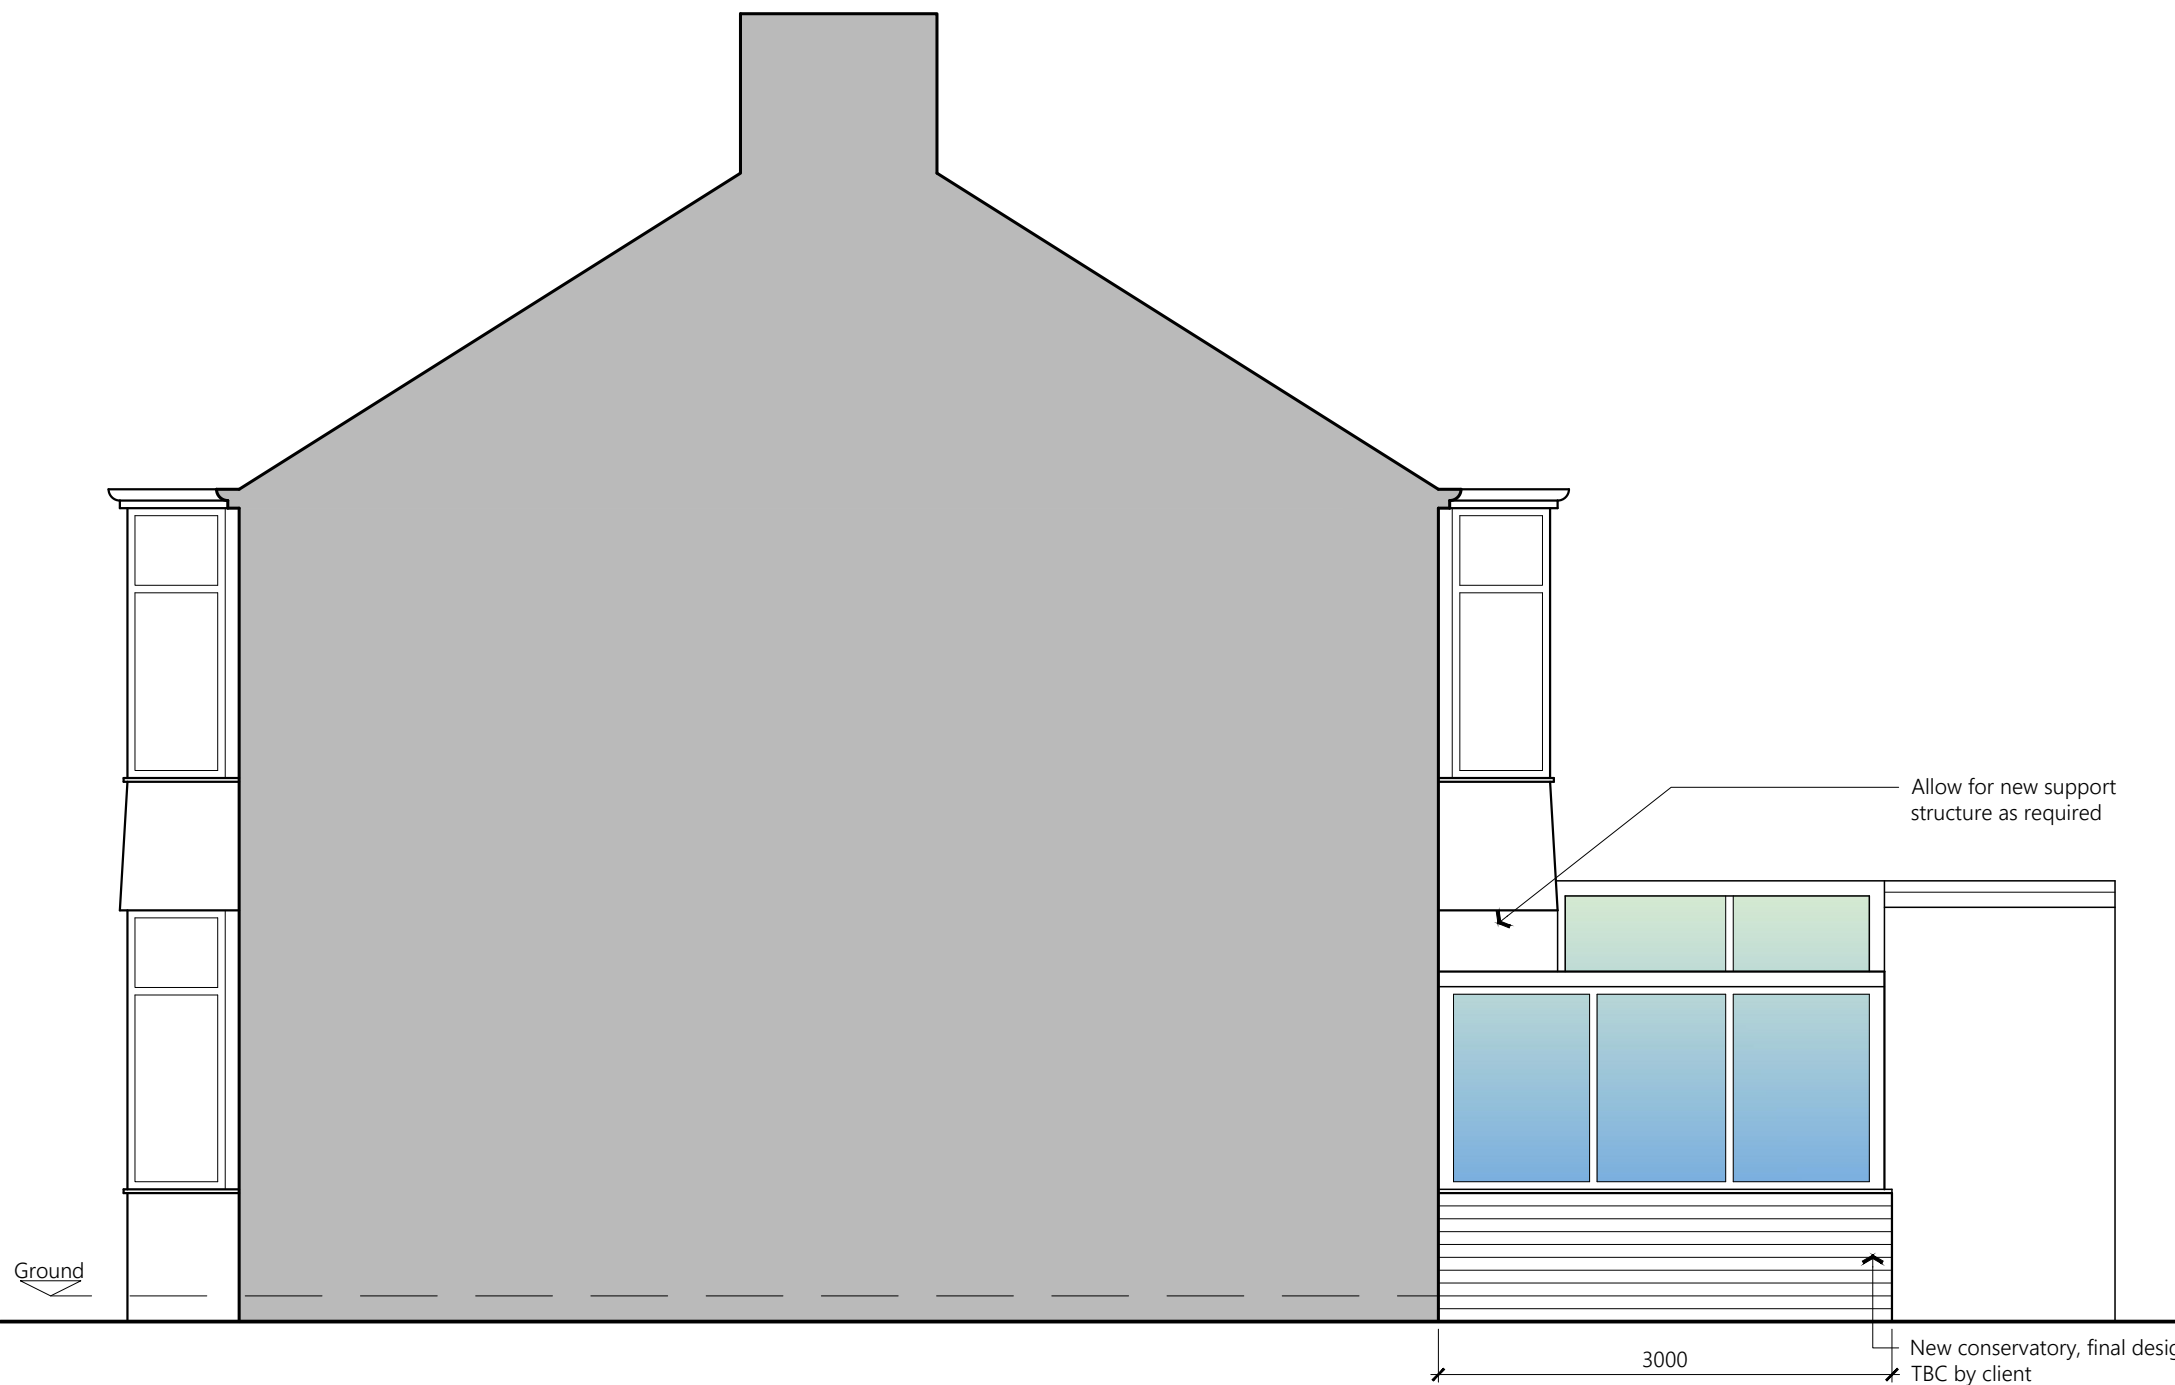

PROPOSED SIDE ELEVATION

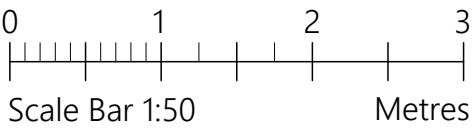

PROJECT	643 Kingsway Manchester M19 1RD		
CLIENT	N Khan		
STATUS	Information		
DRAWING	Proposed Plans & Elevations		
DWG No.	2435A-03	REV	
SCALE	1:50@A1	DATE	Oct '24
		website: www.agbcad.co.uk	
		email: info@agbcad.co.uk	
		telephone: 07912 090 125	
		DO NOT SCALE FROM THIS DRAWING	