


NOTES:
1. Drawing scaled & issued for planning purposes only.
2. All setting out, levels & dimensions to be checked on site by the Contractor (s) prior to the relevant orders being placed & installation of materials, any discrepancies are to be brought to the attention of the client & contract administrator.
3. This drawing is to be read in conjunction with all others relating to the project & all information derived accordingly, any anomalies to be reported to the client & contract administrator.
4. Work shown on this drawing to be carried out in accordance with current British Standards & Codes of Practice.
5. © This drawing is the Copyright of Saville Landscape Design Ltd & may not be reproduced in any form without prior written consent from Saville Landscape Design Ltd

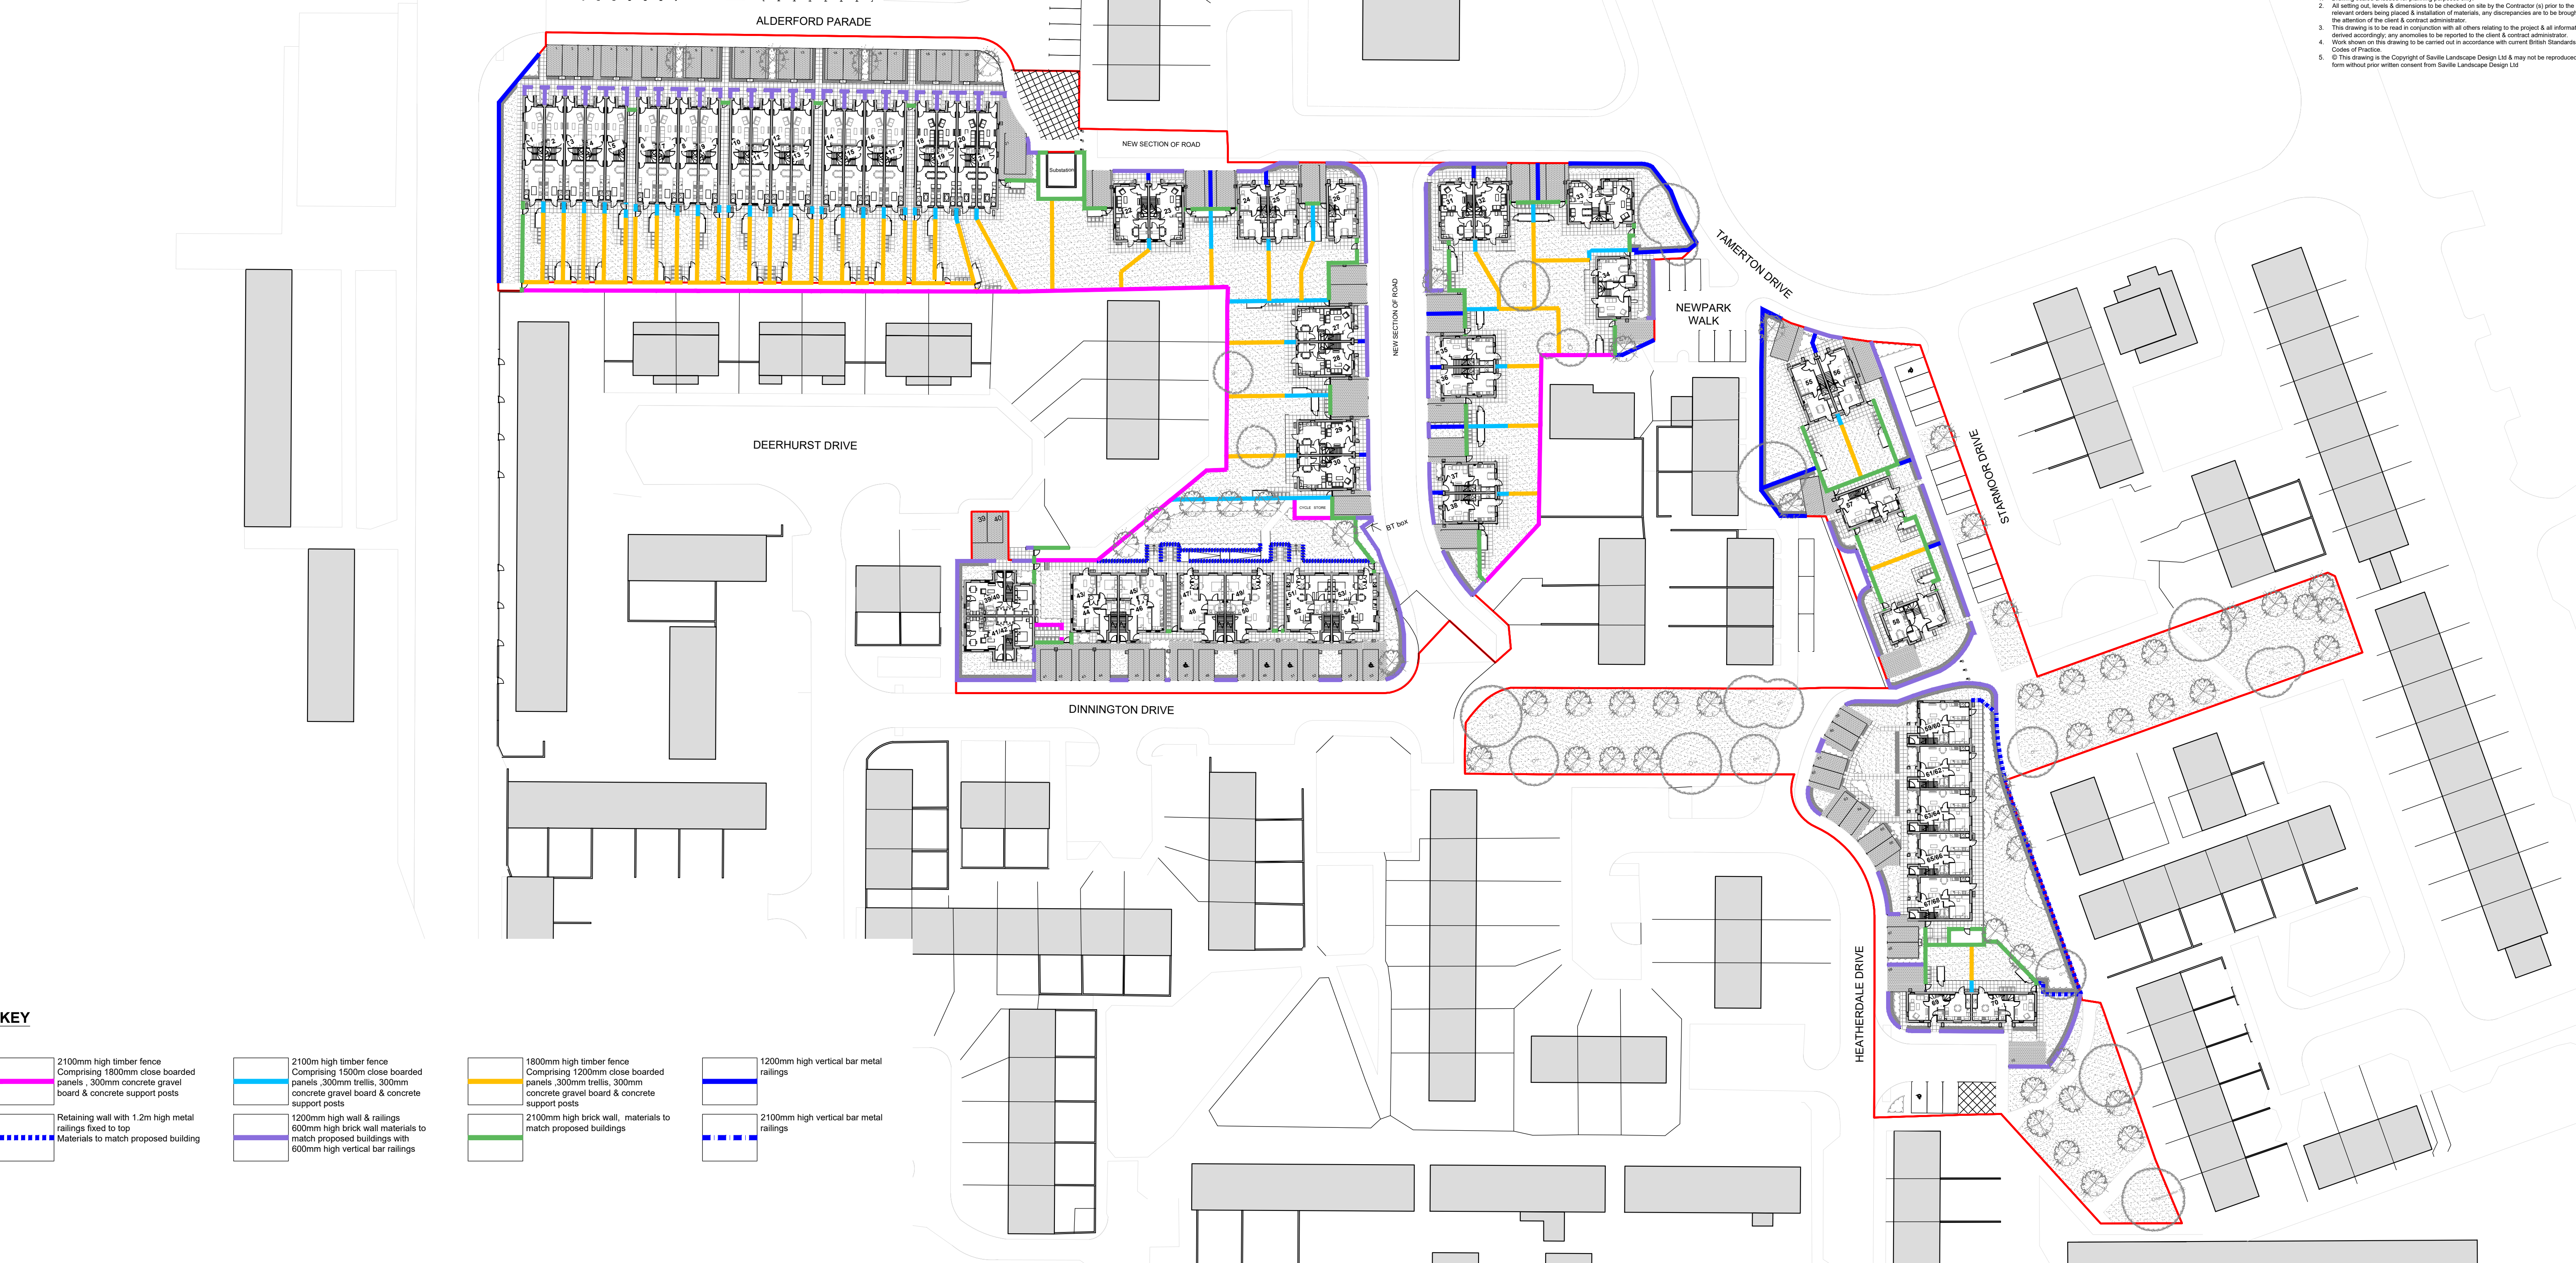


KEY


- 2100mm high timber fence
Comprising 1800mm close boarded panels, 300mm concrete gravel board & concrete support posts
- 2100mm high timber fence
Comprising 1200mm close boarded panels, 300mm trellis, 300mm concrete gravel board & concrete support posts
- 1800mm high timber fence
Comprising 1200mm close boarded panels, 300mm trellis, 300mm concrete gravel board & concrete support posts
- 1200mm high vertical bar metal railings
- Retaining wall with 1.2m high metal railings fixed to top
Materials to match proposed building
- 1200mm high wall & railings
600mm high brick wall materials to match proposed buildings with 600mm high vertical bar railings
- 2100mm high brick wall, materials to match proposed buildings
- 2100mm high vertical bar metal railings

TYPICAL BOUNDARY DETAIL ELEVATIONS Scale 1:50


2100mm high timber fence

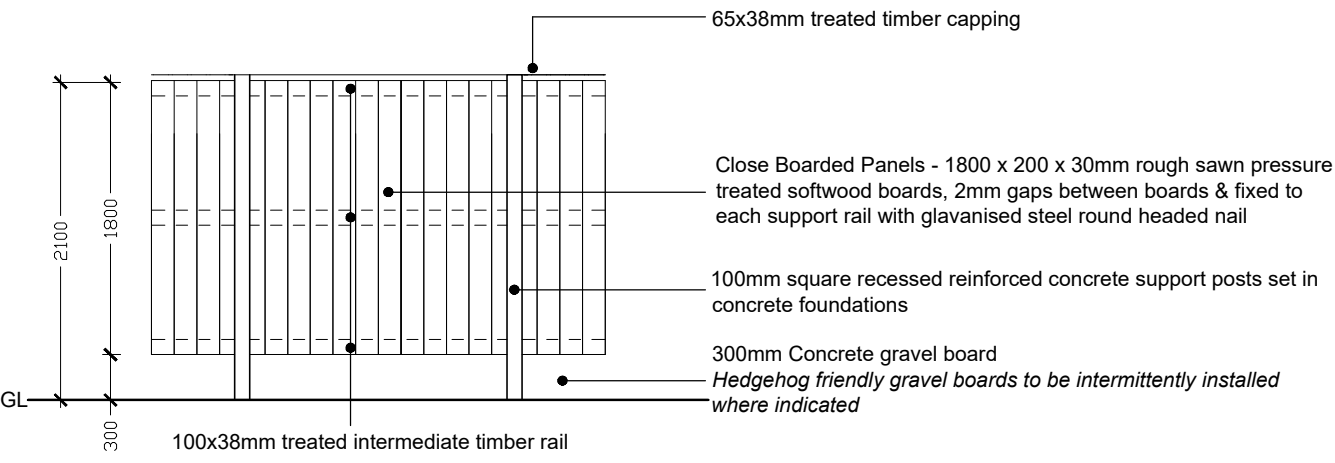


2100mm high timber fence

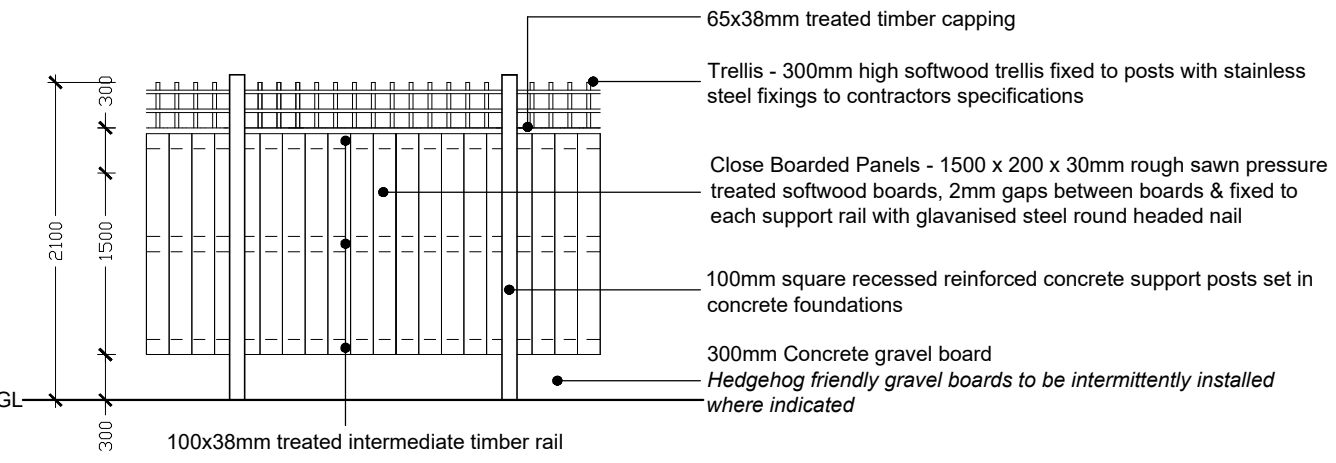


1800mm high timber fence

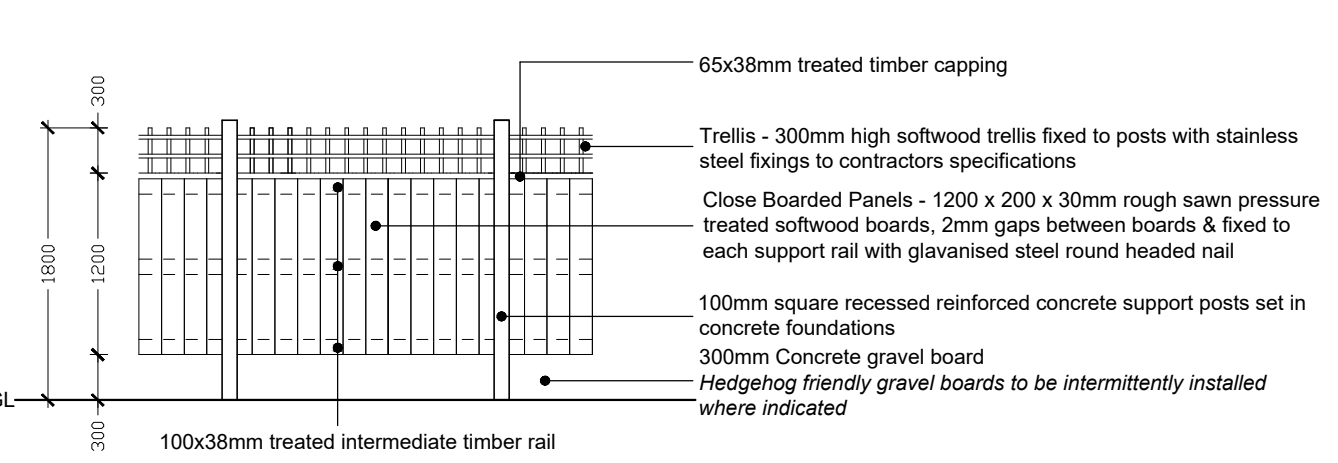


1200mm high metal railings

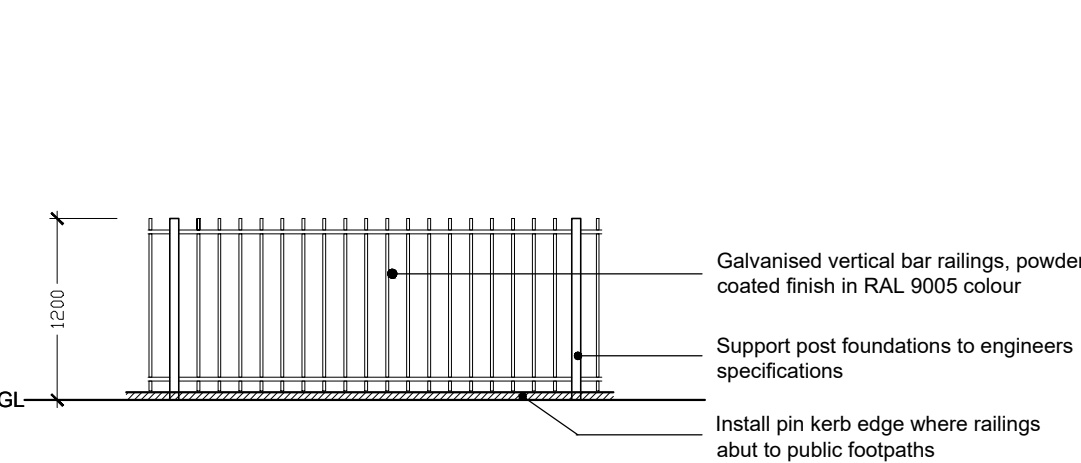


Retaining wall & railings

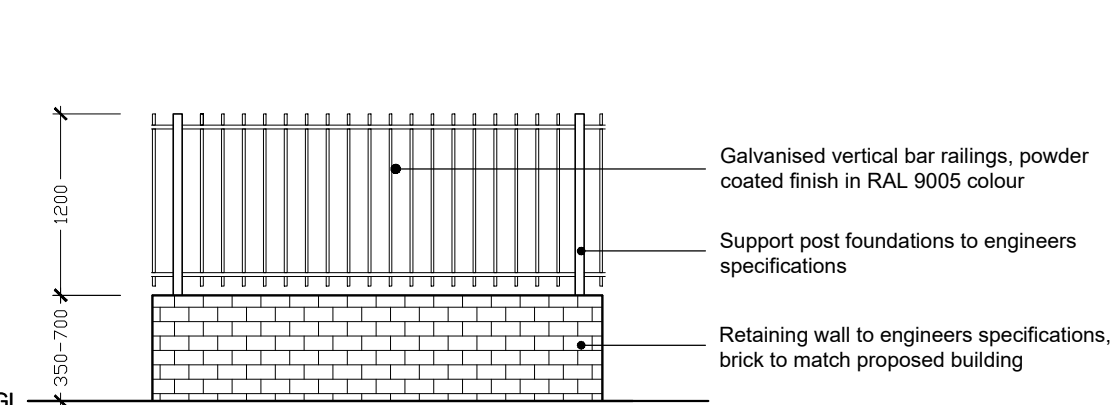



1200mm high wall & railings

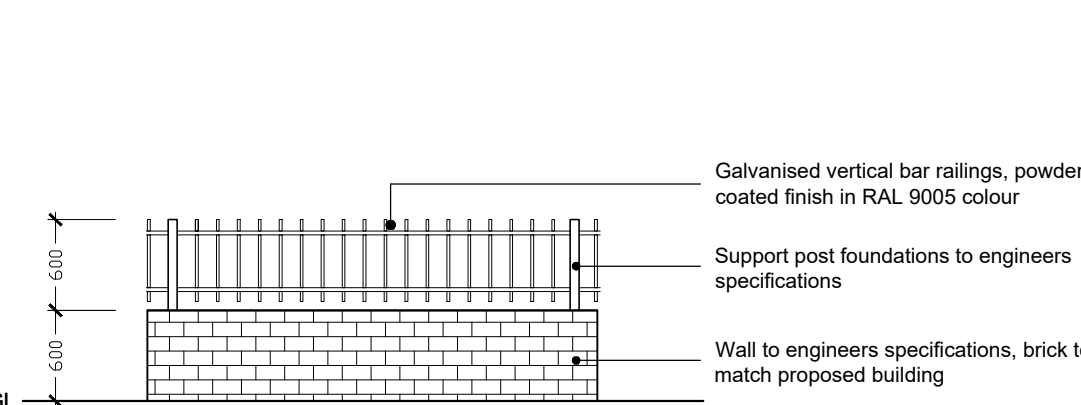

2100mm high wall

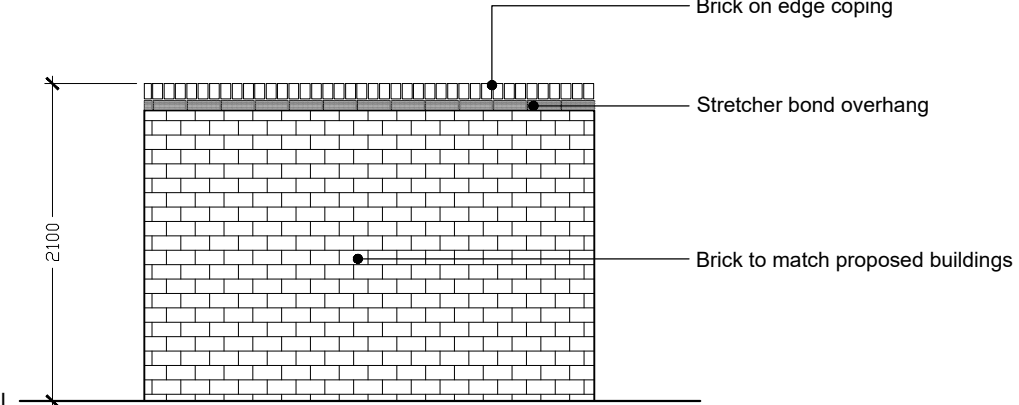

2100mm high metal railings

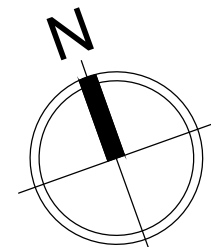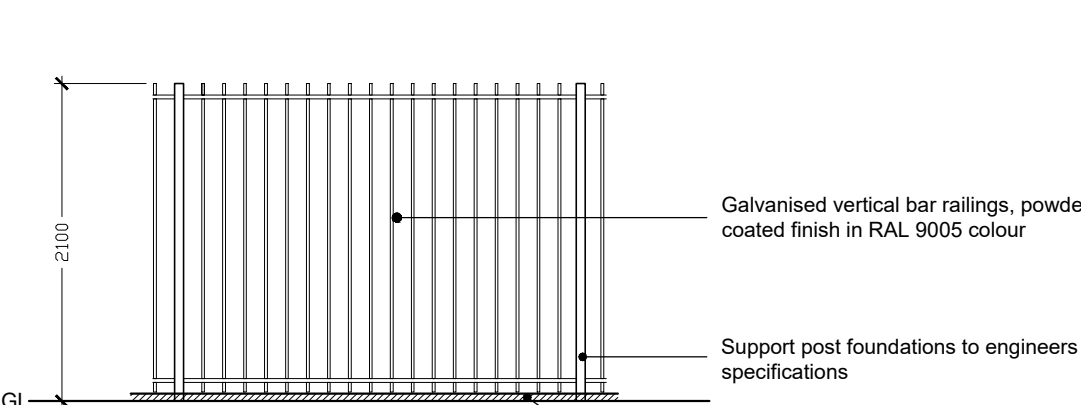

Rev	Description	Initial	Date
B	Updated to latest site plan	KAS	Oct24
A	Updated to latest site plan	KAS	Oct24

saville LANDSCAPE DESIGN
Hatherlow House Romiley Stockport Cheshire SK6 3DY
T : 0161 406 7333 E : info@savillelandscape.co.uk
M : 07502 289193 W : www.savillelandscape.co.uk

CLIENT Mossacre St Vincent's Housing Limited Ltd			
PROJECT TITLE Heatherdale Drive, Manchester			
DRAWING TITLE Boundary Treatment			
STATUS INFORMATION			
SCALE	SHEET SIZE	DRAWN	CHECKED
Varies	A1	KAS	-
PROJECT NO.		DRAWING NO.	REV.
345		03	B