



- Some Detector
- Heat Detector
- 30 Minute Fire Resistant Door
- Existing Escapable Windows
- Proposed Escapable Windows
- Fire Rated Wall Construction, minimum 30 minute fire resistance
- Obscure glass windows


- KEY**
- BOUNDARY TREATMENTS**
- 1800mm TIMBER CLOSE BOARDED FENCE
- 1600mm TIMBER CLOSE BOARDED FENCE
- 1600mm FENCE (600mm BRICK WORK AND 1000mm STEEL FENCE WHICH WILL BE 600mm ABOVE THE GROUND LEVEL)

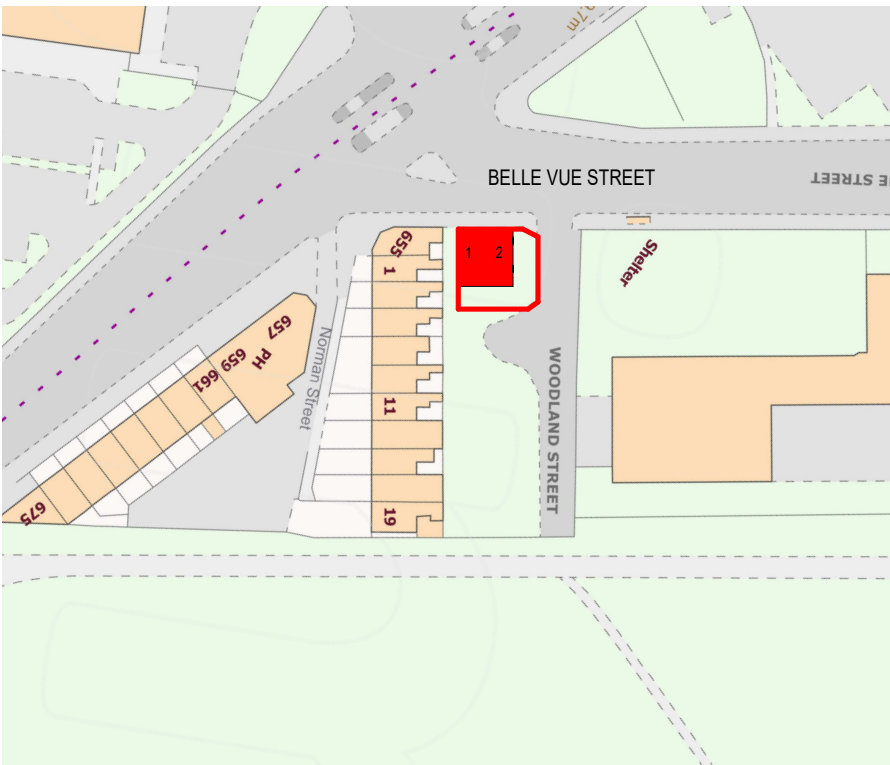


Location Plan
1 : 1250

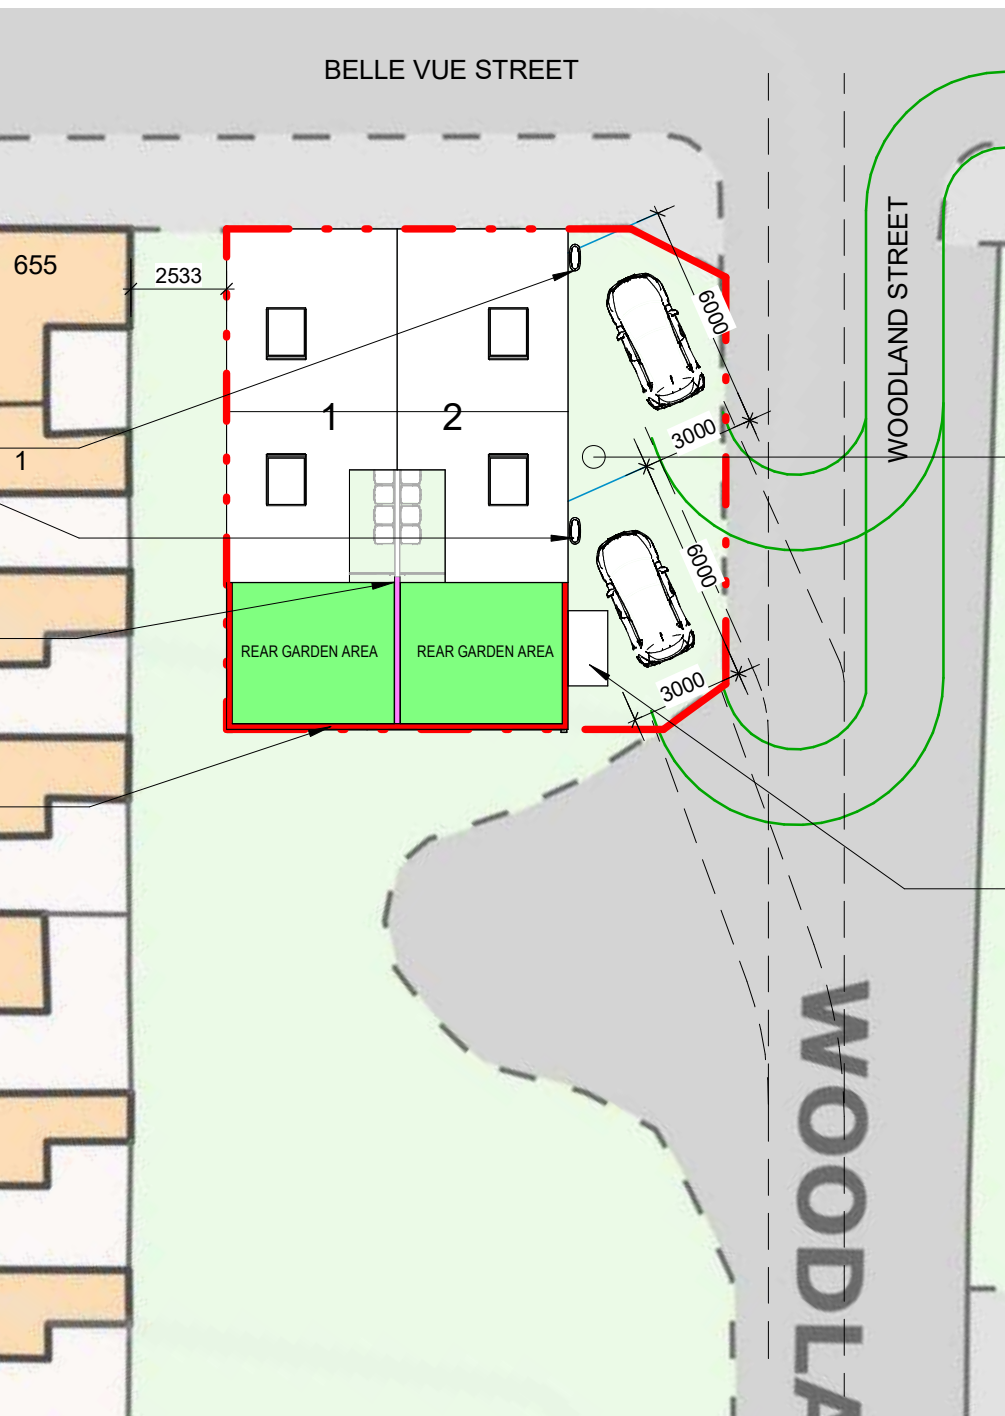

Proposed Site Plan
1 : 200

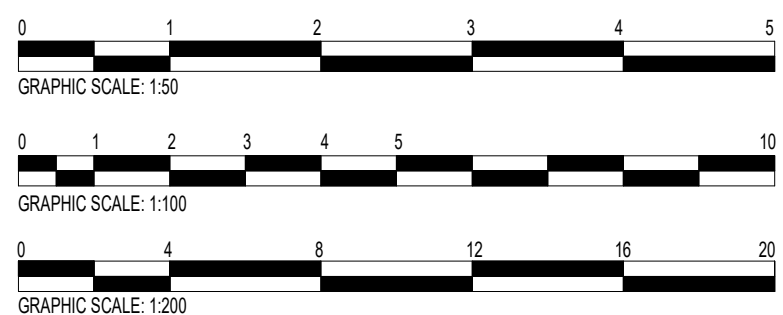


LDM Design		
PROJECT : Former The Coach and Horse Inn Belle Vue Street Manchester		
SHEET : Planning Drawings		
CLIENT : Yolo Estate Ltd		
Scale (@ A1) : As indicated		
Drawn by : RI	DRAWING NUMBER : A1-002a	REV : A
Checked by : BA		

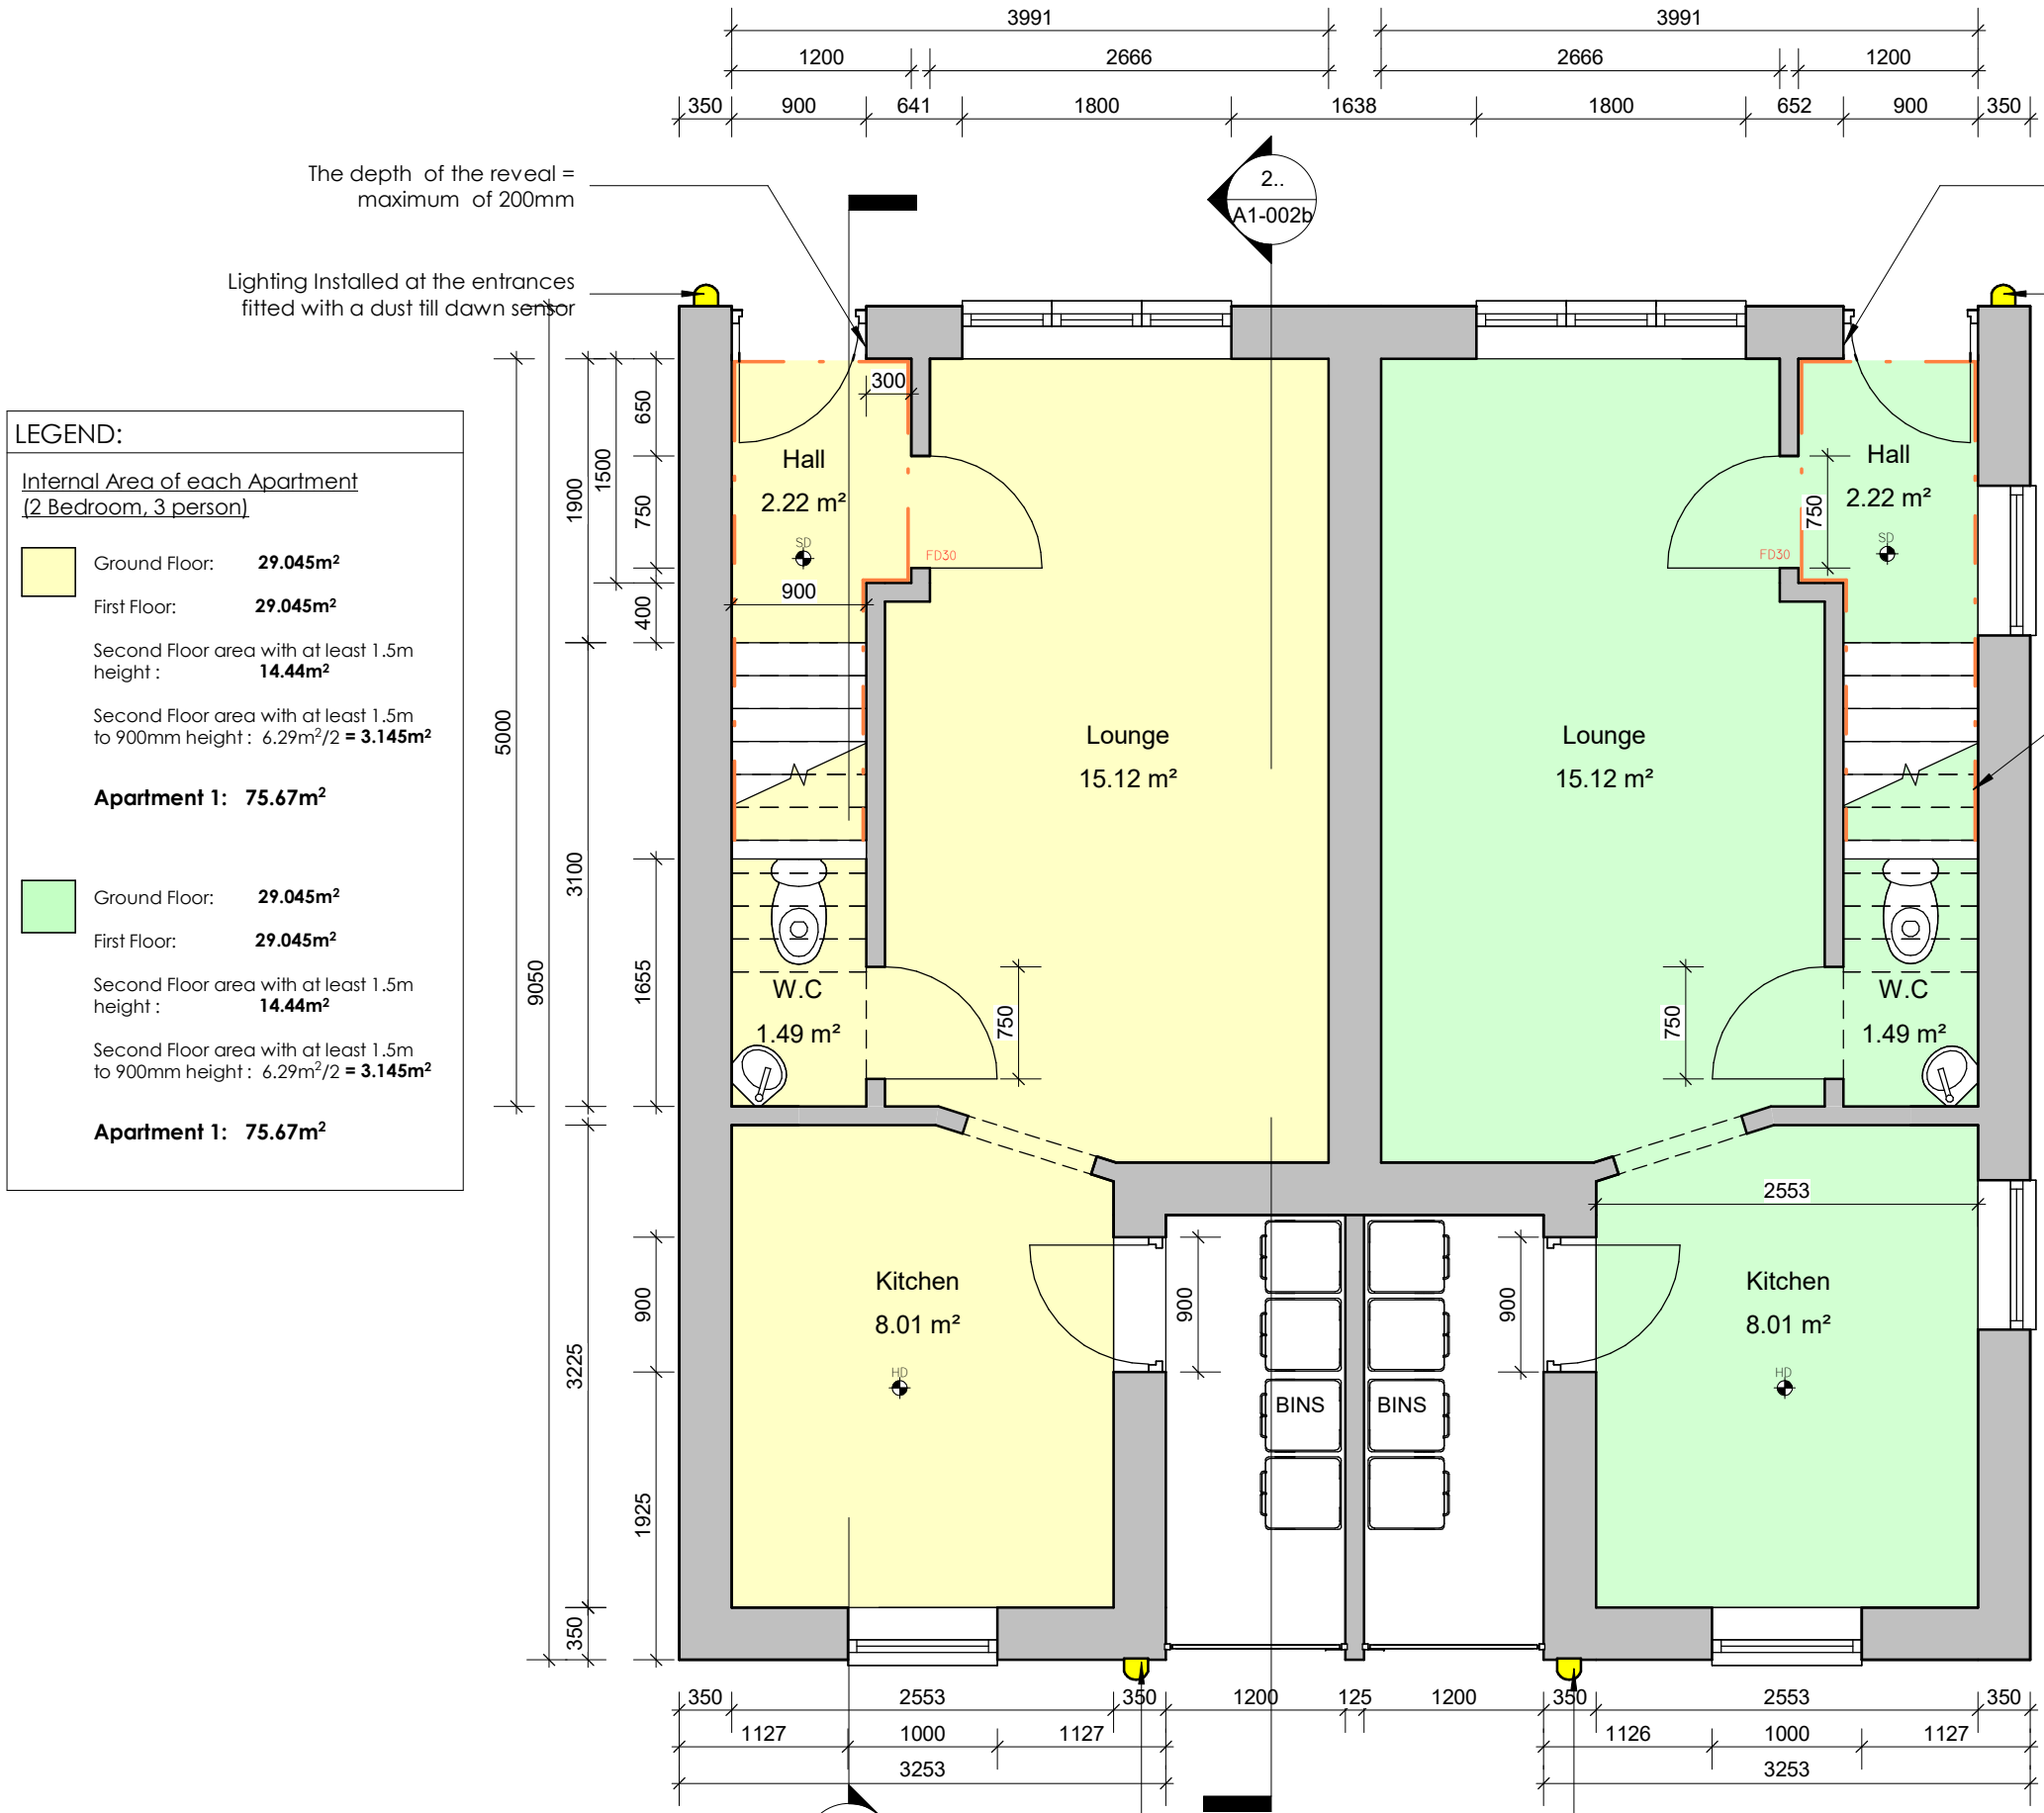


Proposed Ground Floor
1 : 50



Proposed First Floor
1 : 50

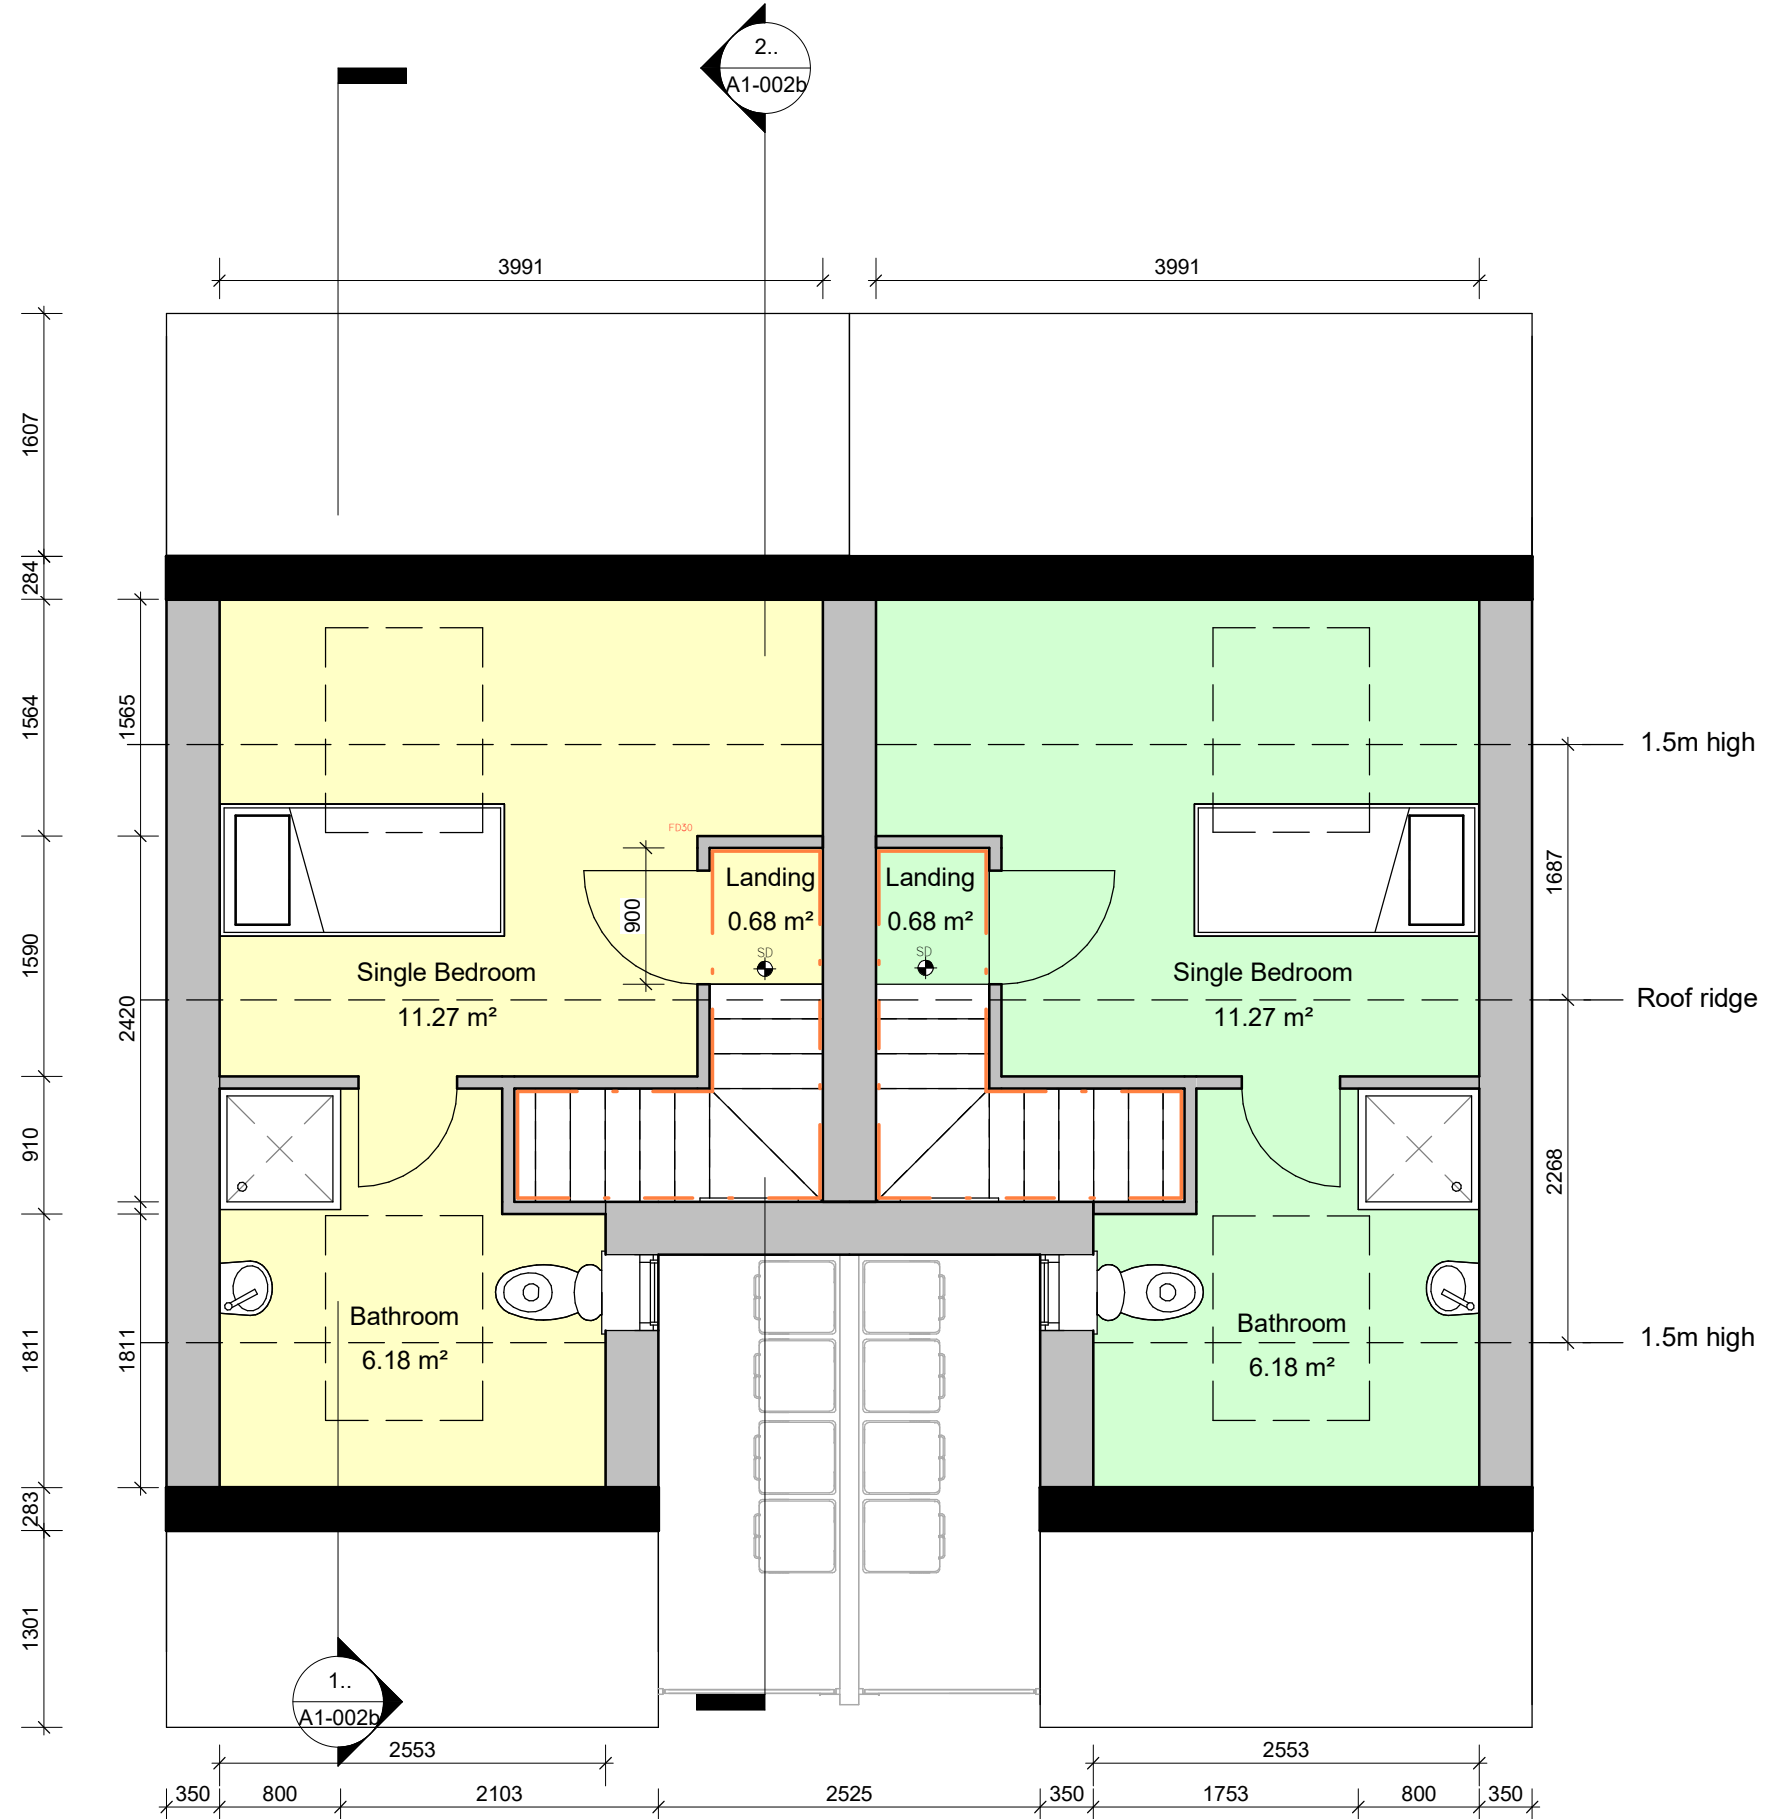

Proposed Second Floor
1 : 50

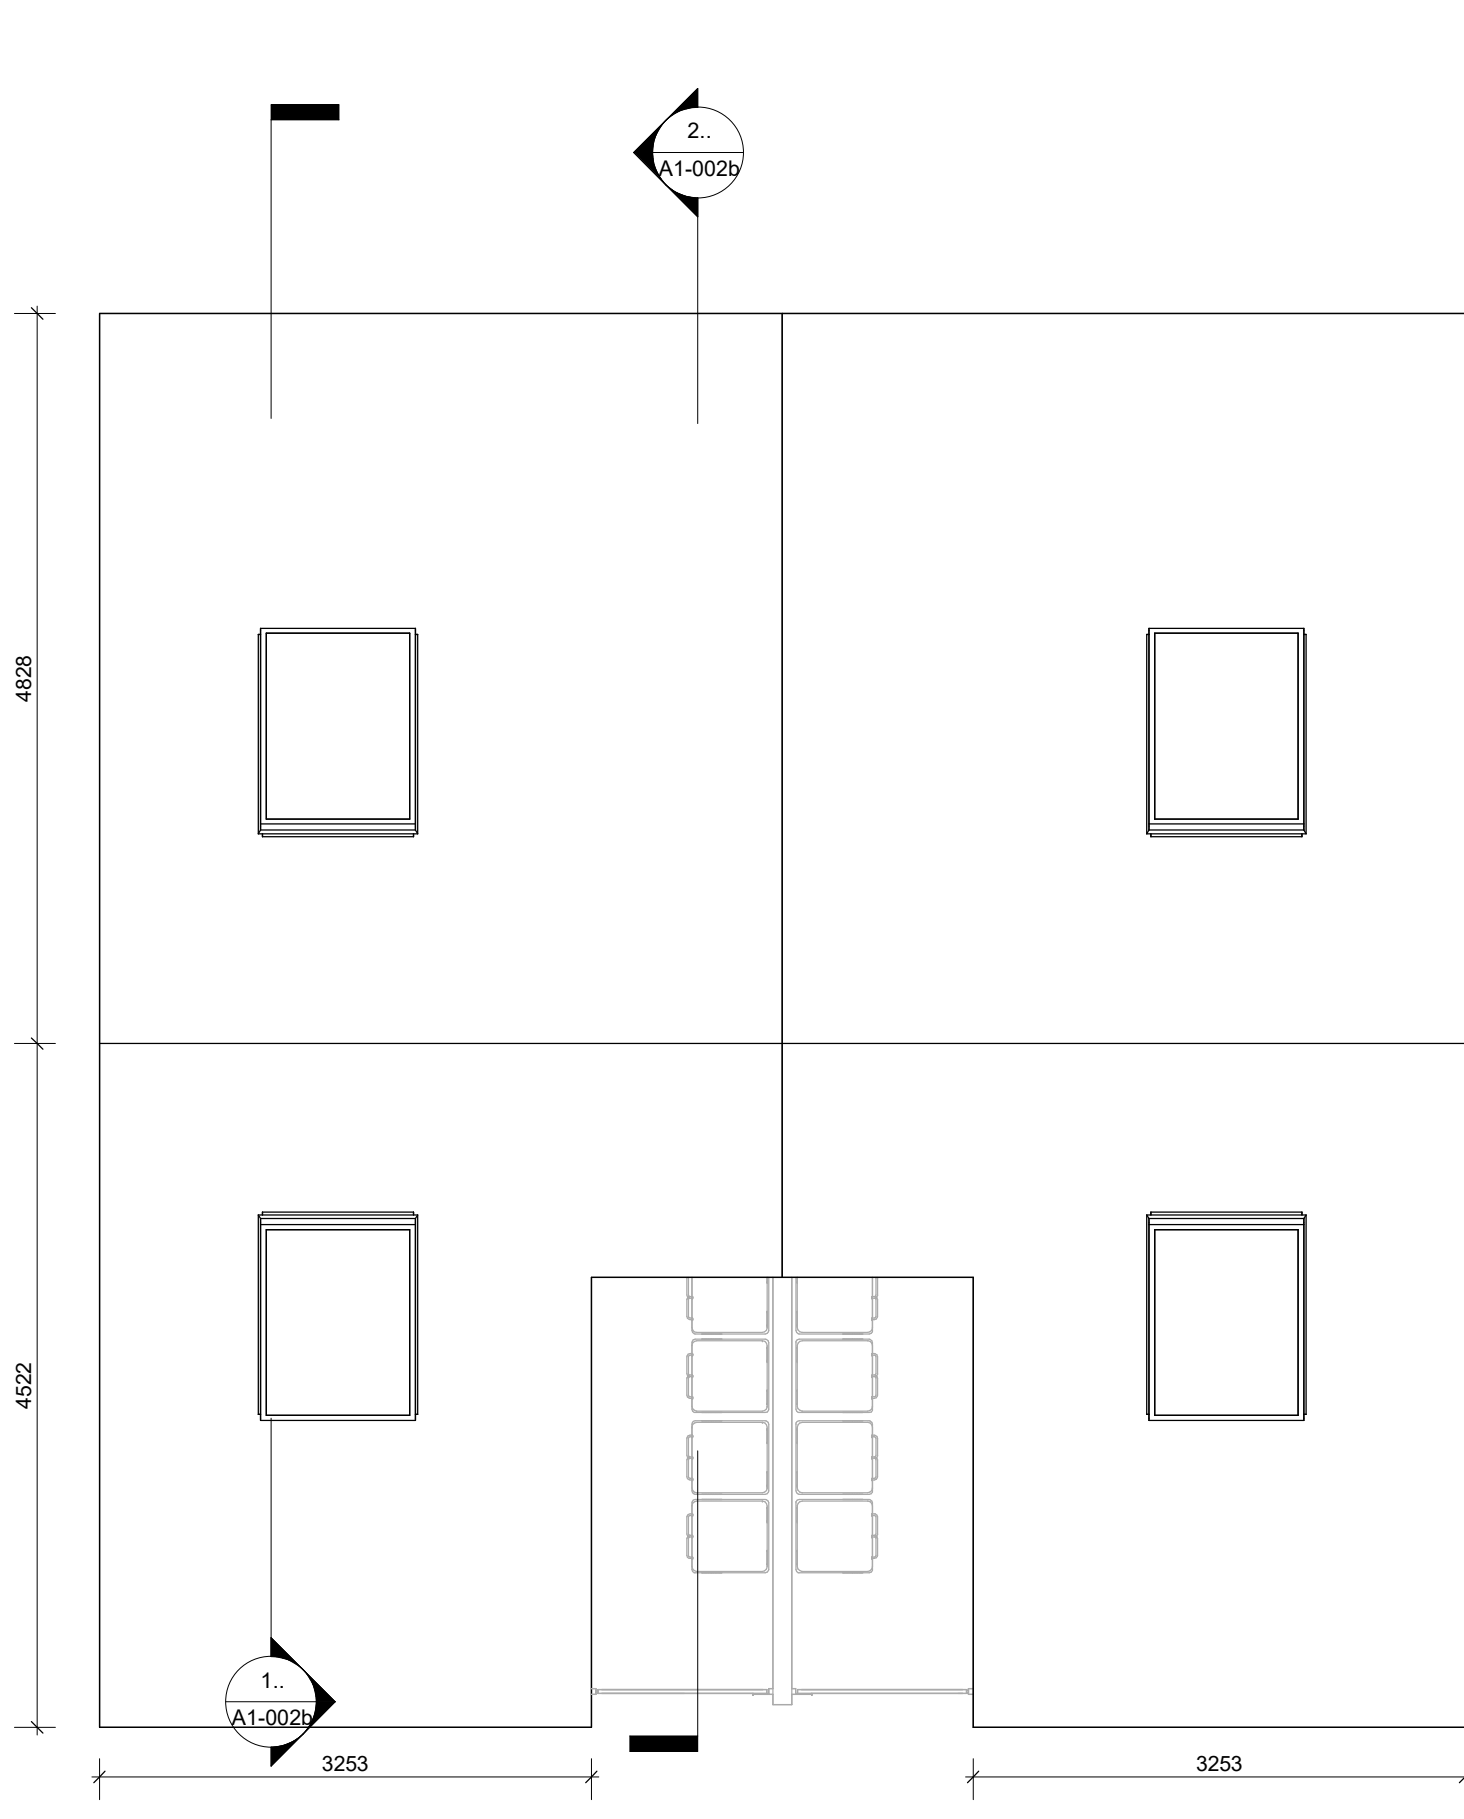

Proposed Roof Plan
1 : 50