


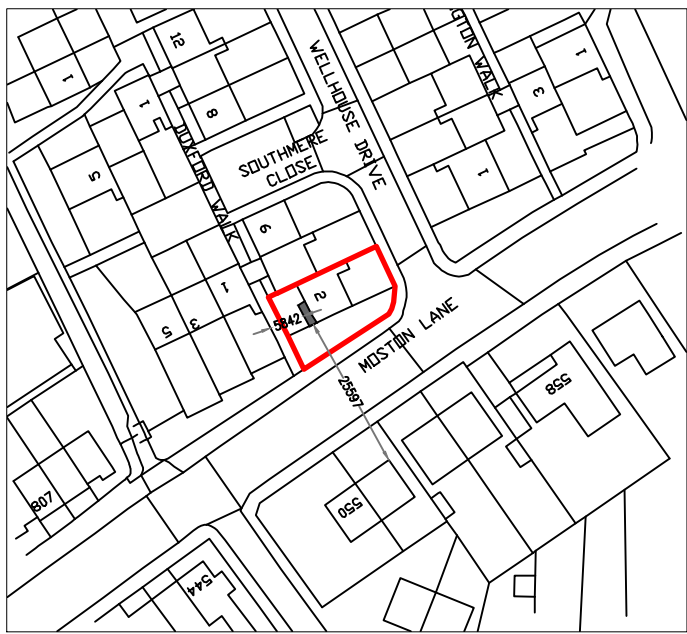
 


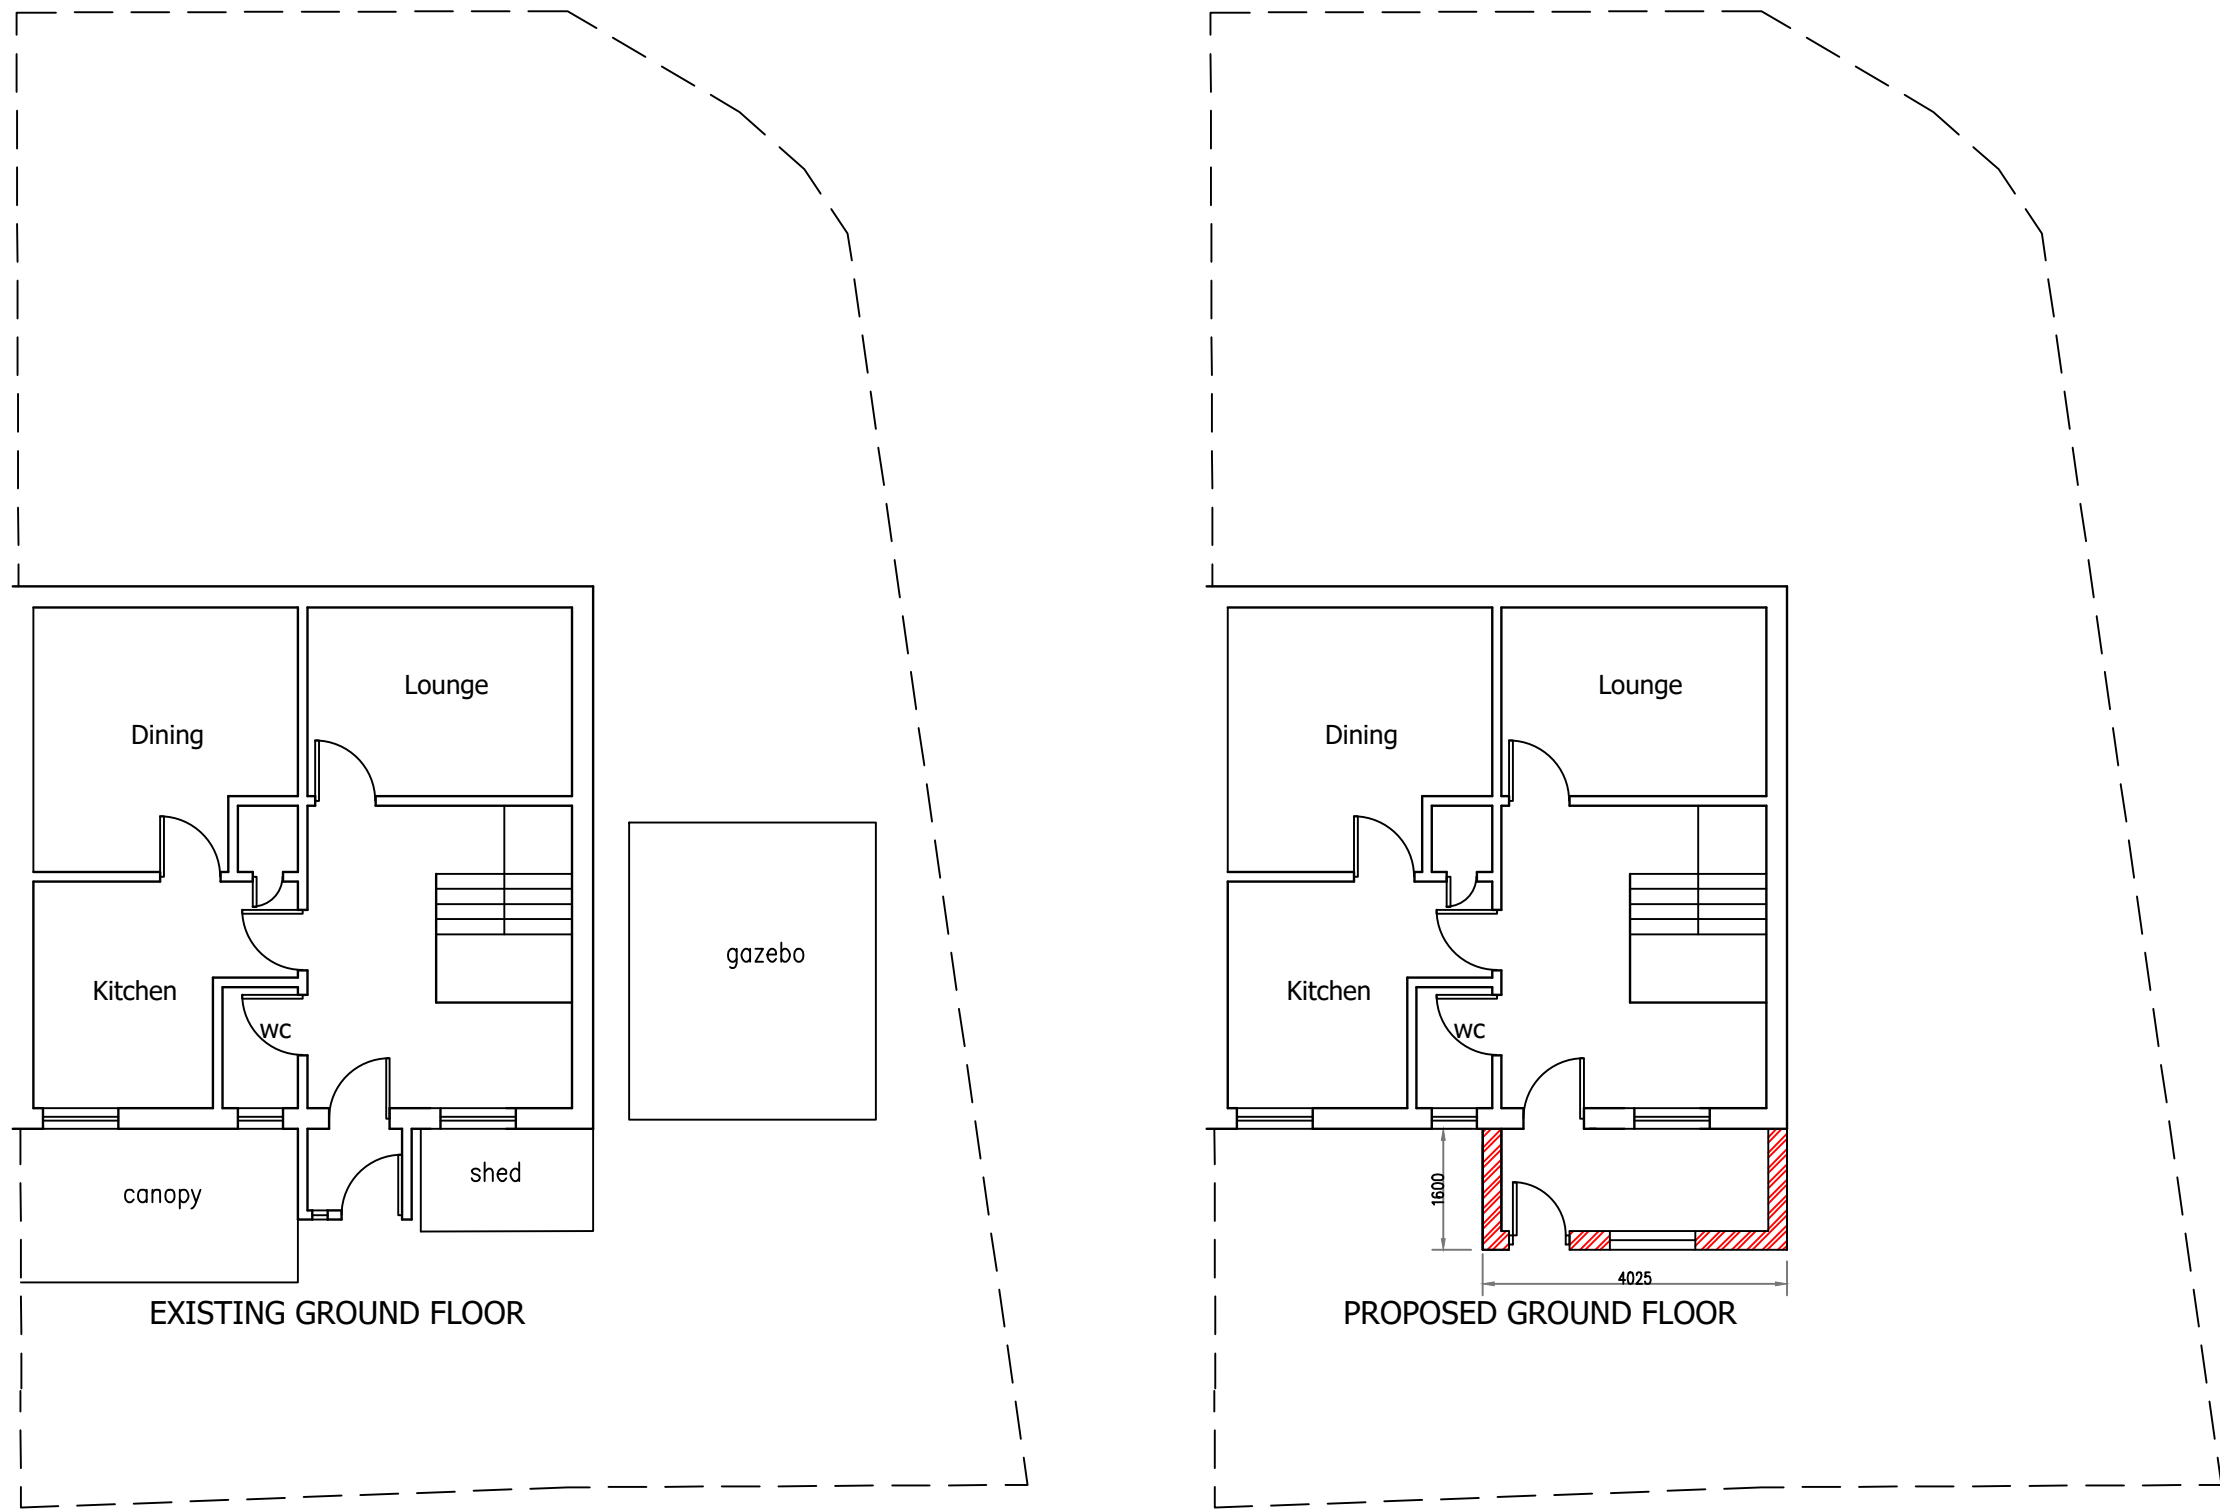

LOCATION PLAN (1:1250)
© Crown copyright and database rights 2024
Ordnance Survey 0100031673

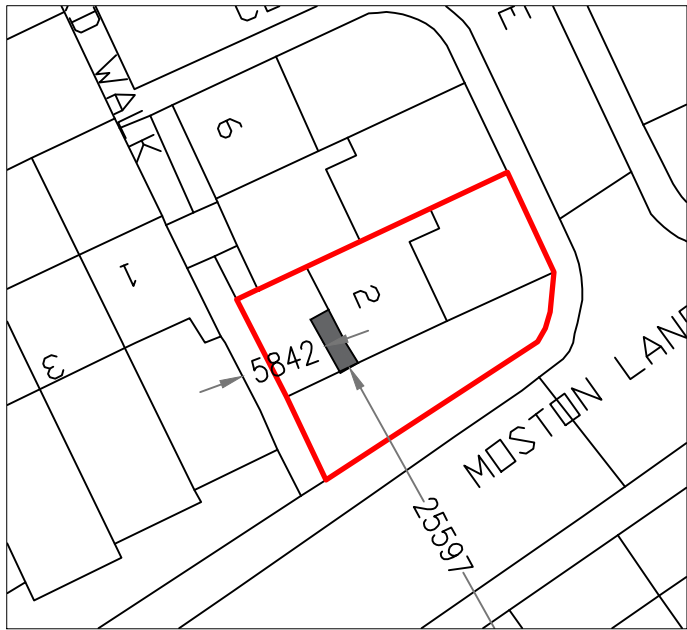

BLOCK PLAN (1:500)

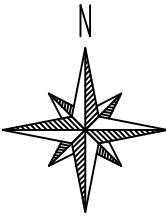

SITE PLAN (1:200)

Date	Rev.		Initials	
2/9/24	A.	Amended projection	RA	
19/9/24	B.	Amended plans	RA	
11/10/24	C.	Amended plans	RA	

This drawing is subject to copyright and is not to be reproduced in part or whole without approval. Figured dimensions take precedence over scaled measurements from the drawing. All dimensions to be checked by Contractor and discrepancies clarified with the Client prior to commencement.

The whole of the works to comply with current Building Regulations. No work to commence without Building Regulations approval.

Notes

RAD

The White House,
42-44 Chorley New Road,
Bolton
BL1 4AP
Tel : 01204 322196
Fax : 01204 214110
Mob: 07790 361104
Email: rahatanwar@hotmail.com

Project
2 DUXFORD WALK
MANCHESTER
M40 5JN

Title
EXISTING & PROPOSED PLANS

Client
AYESHA SIDDIQA

Drawn
RA

Date
AUGUST 2024

Scale
1:100 @ A1

Drawing Number
RAD/3108/24/1/RevB