



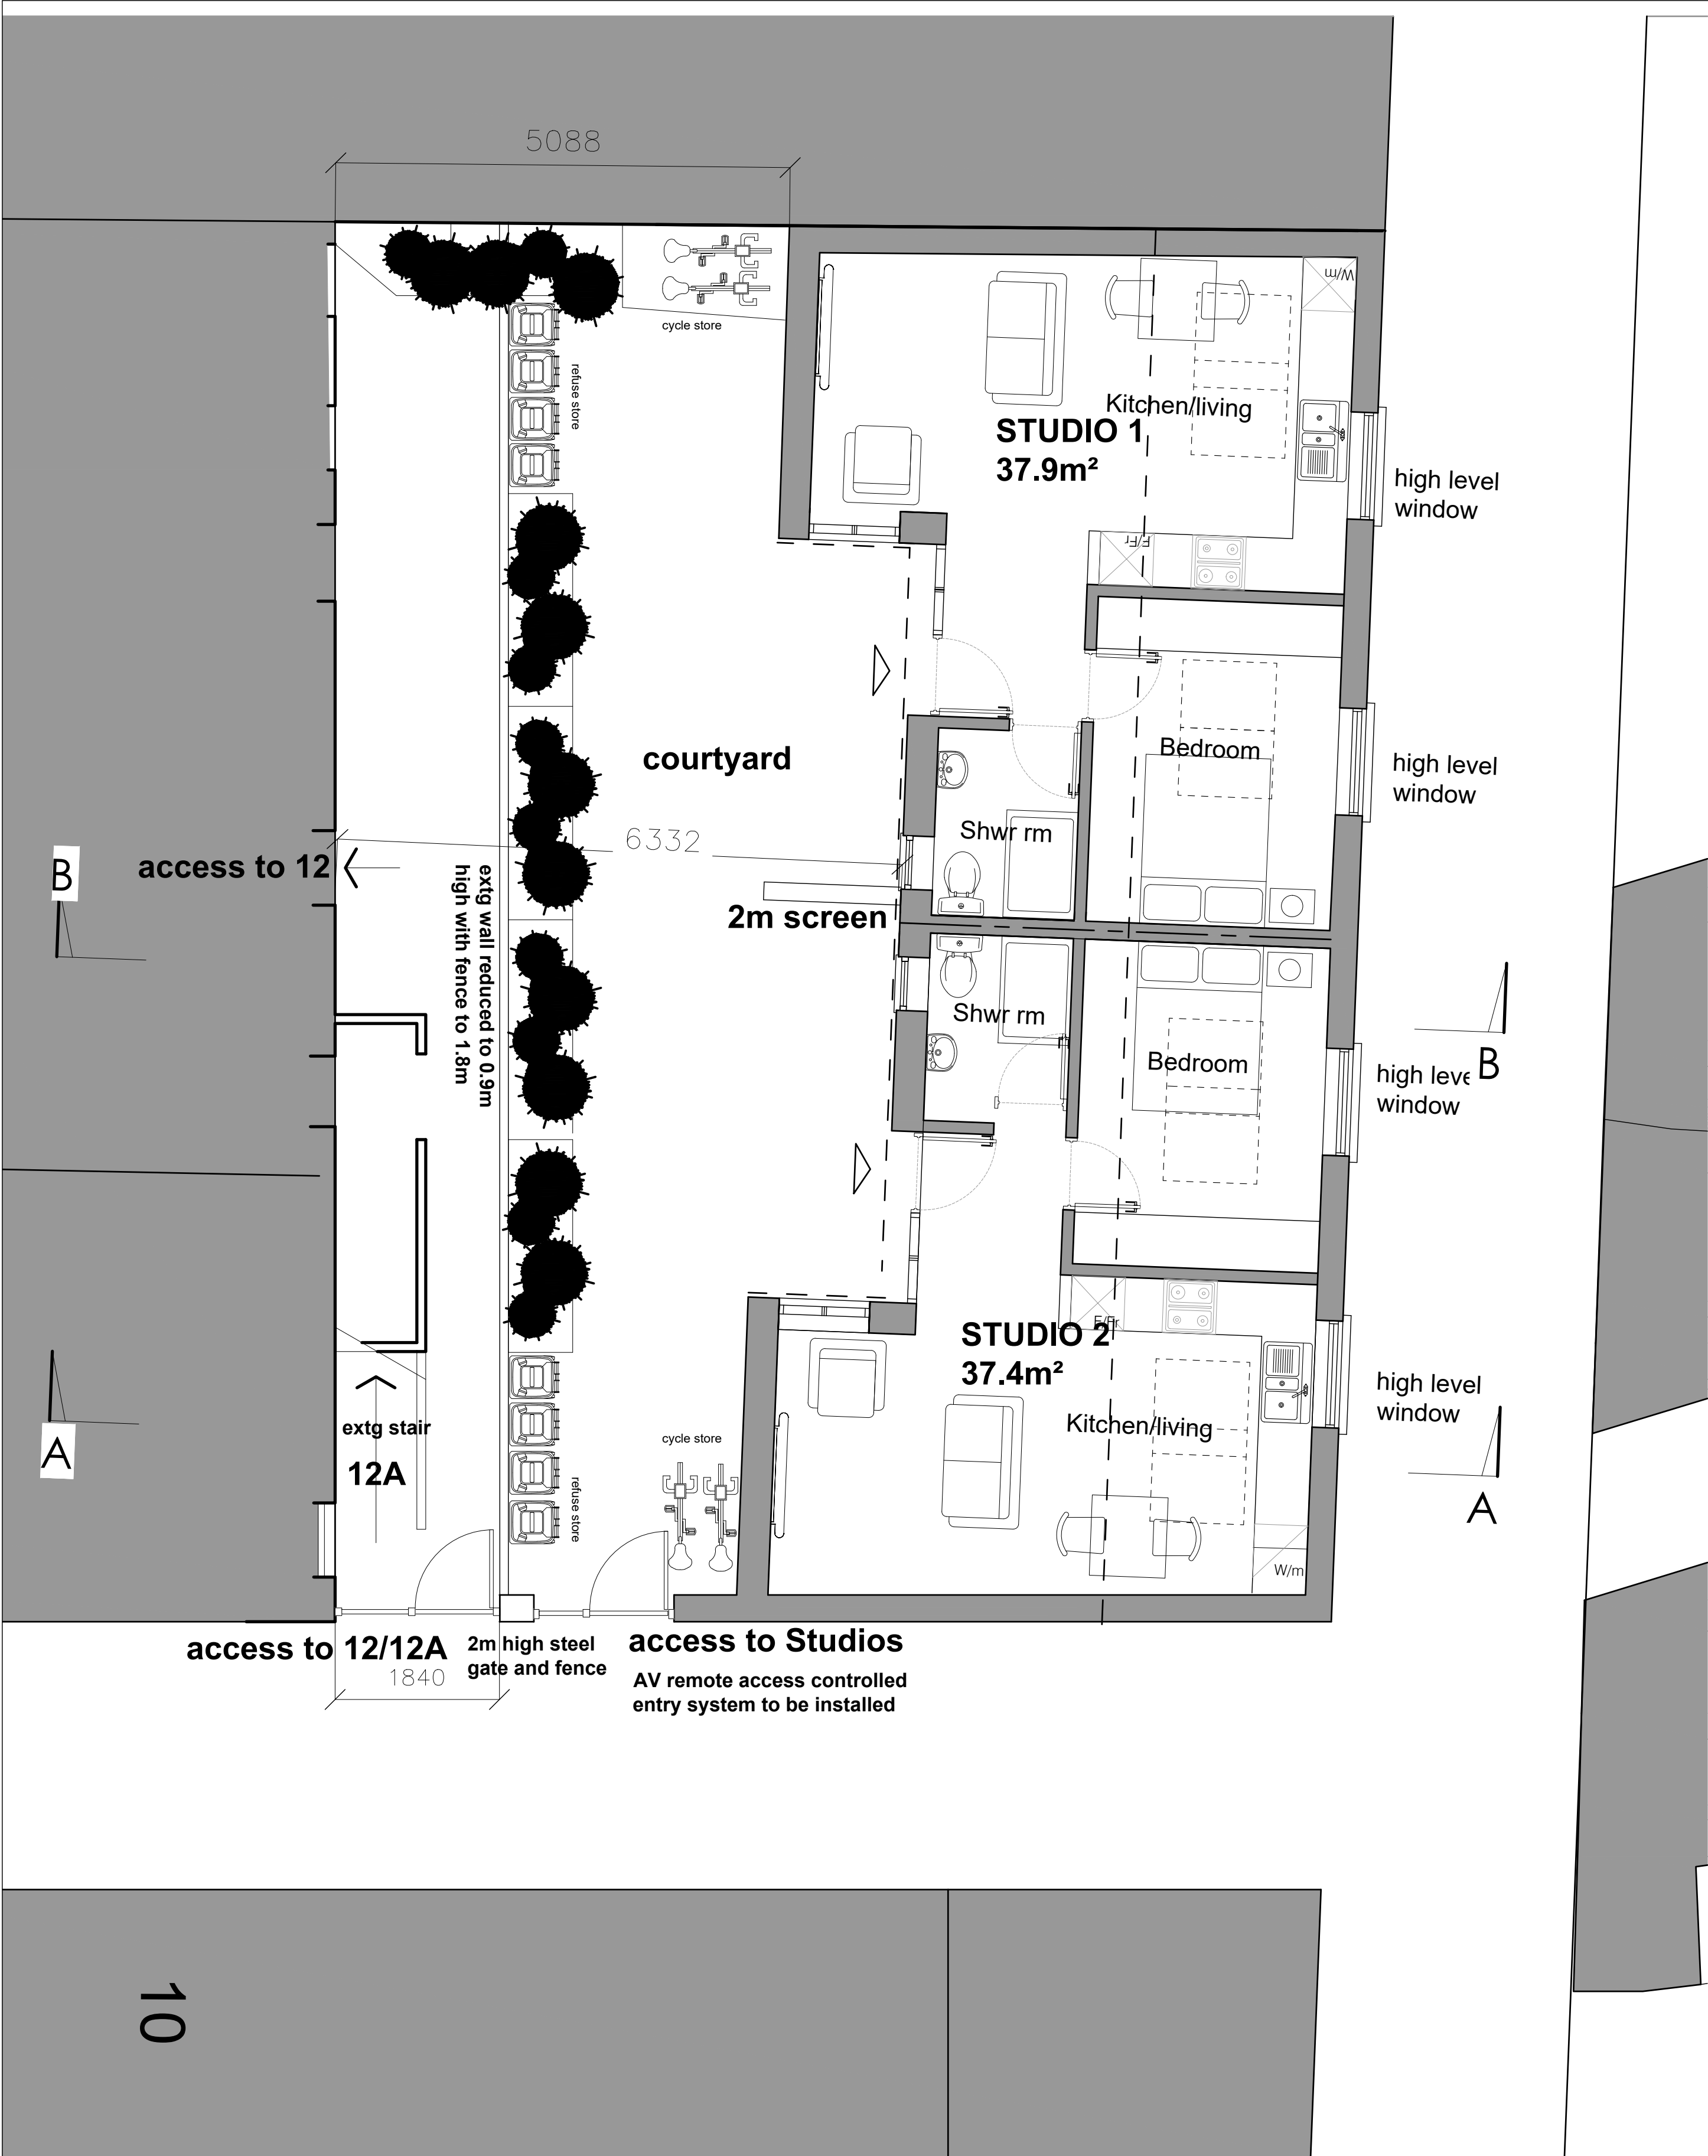

PROPOSED SITE PLAN

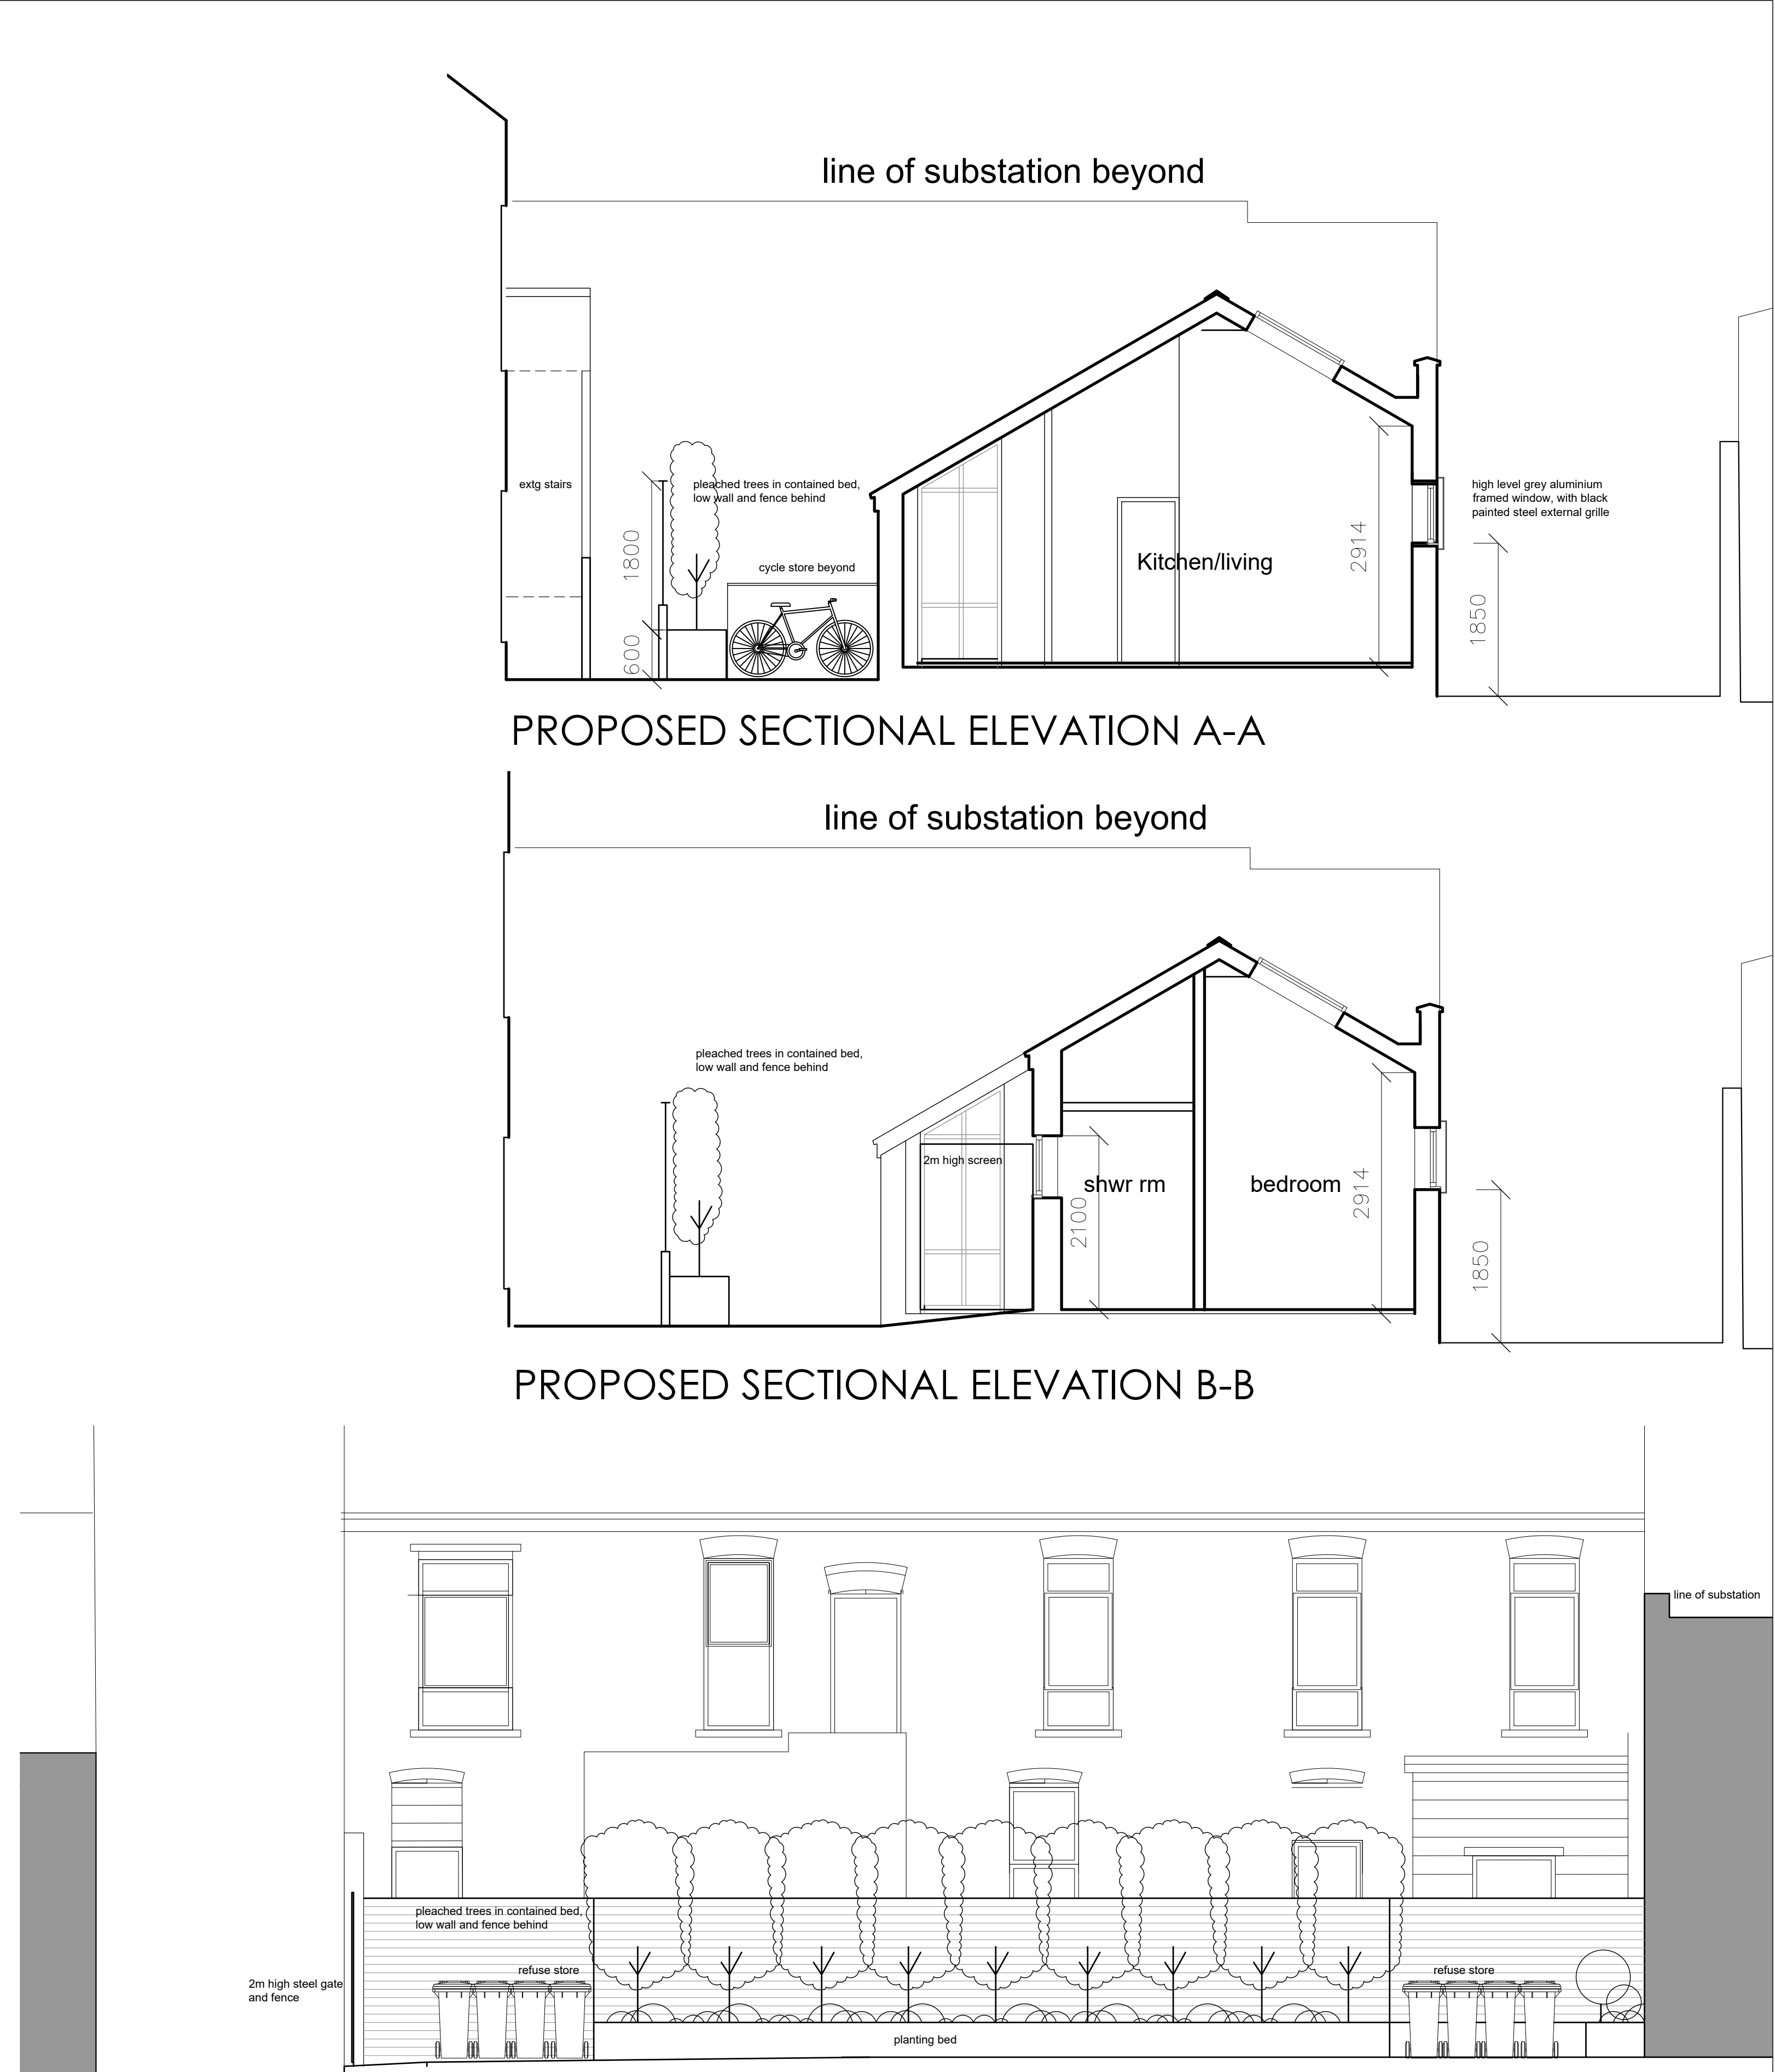


PROPOSED REAR ELEVATION TO 12/12A STANDISH ROAD

Simon R Miles
Chartered Architect
Didsbury
Manchester
T: 07778 137830
E: srmilesarchitect@gmail.com

Revision	Date	Revision note
P1	11.11.2024	First Issue - Planning

Notes

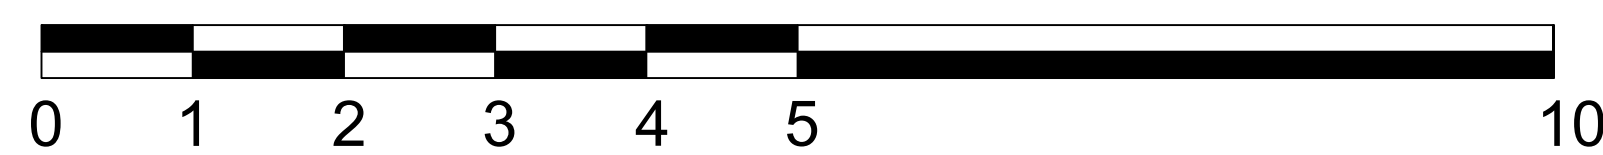

SCALE BAR 1:50

Project :
Site at rear of 12 Standish Road Fallowfield
Title :
Proposed Plans and Sections
Drawing number :
24 433 PL200
Client :
Mr T John

Scale :
50@A1, 100@A3
Date :
11.11.2024
CAD Ref :
24 433
Drawn by :
SRM

SRM

Simon R Miles BA Hons Dip Arch RIBA
Chartered Architect

Do not scale. Contractors must check all dimensions on site before preparing production drawings or commencing any work. This drawing and its design is the copyright of S.R.Miles Ltd and may not be reproduced in any form whatsoever without their prior express written consent.