




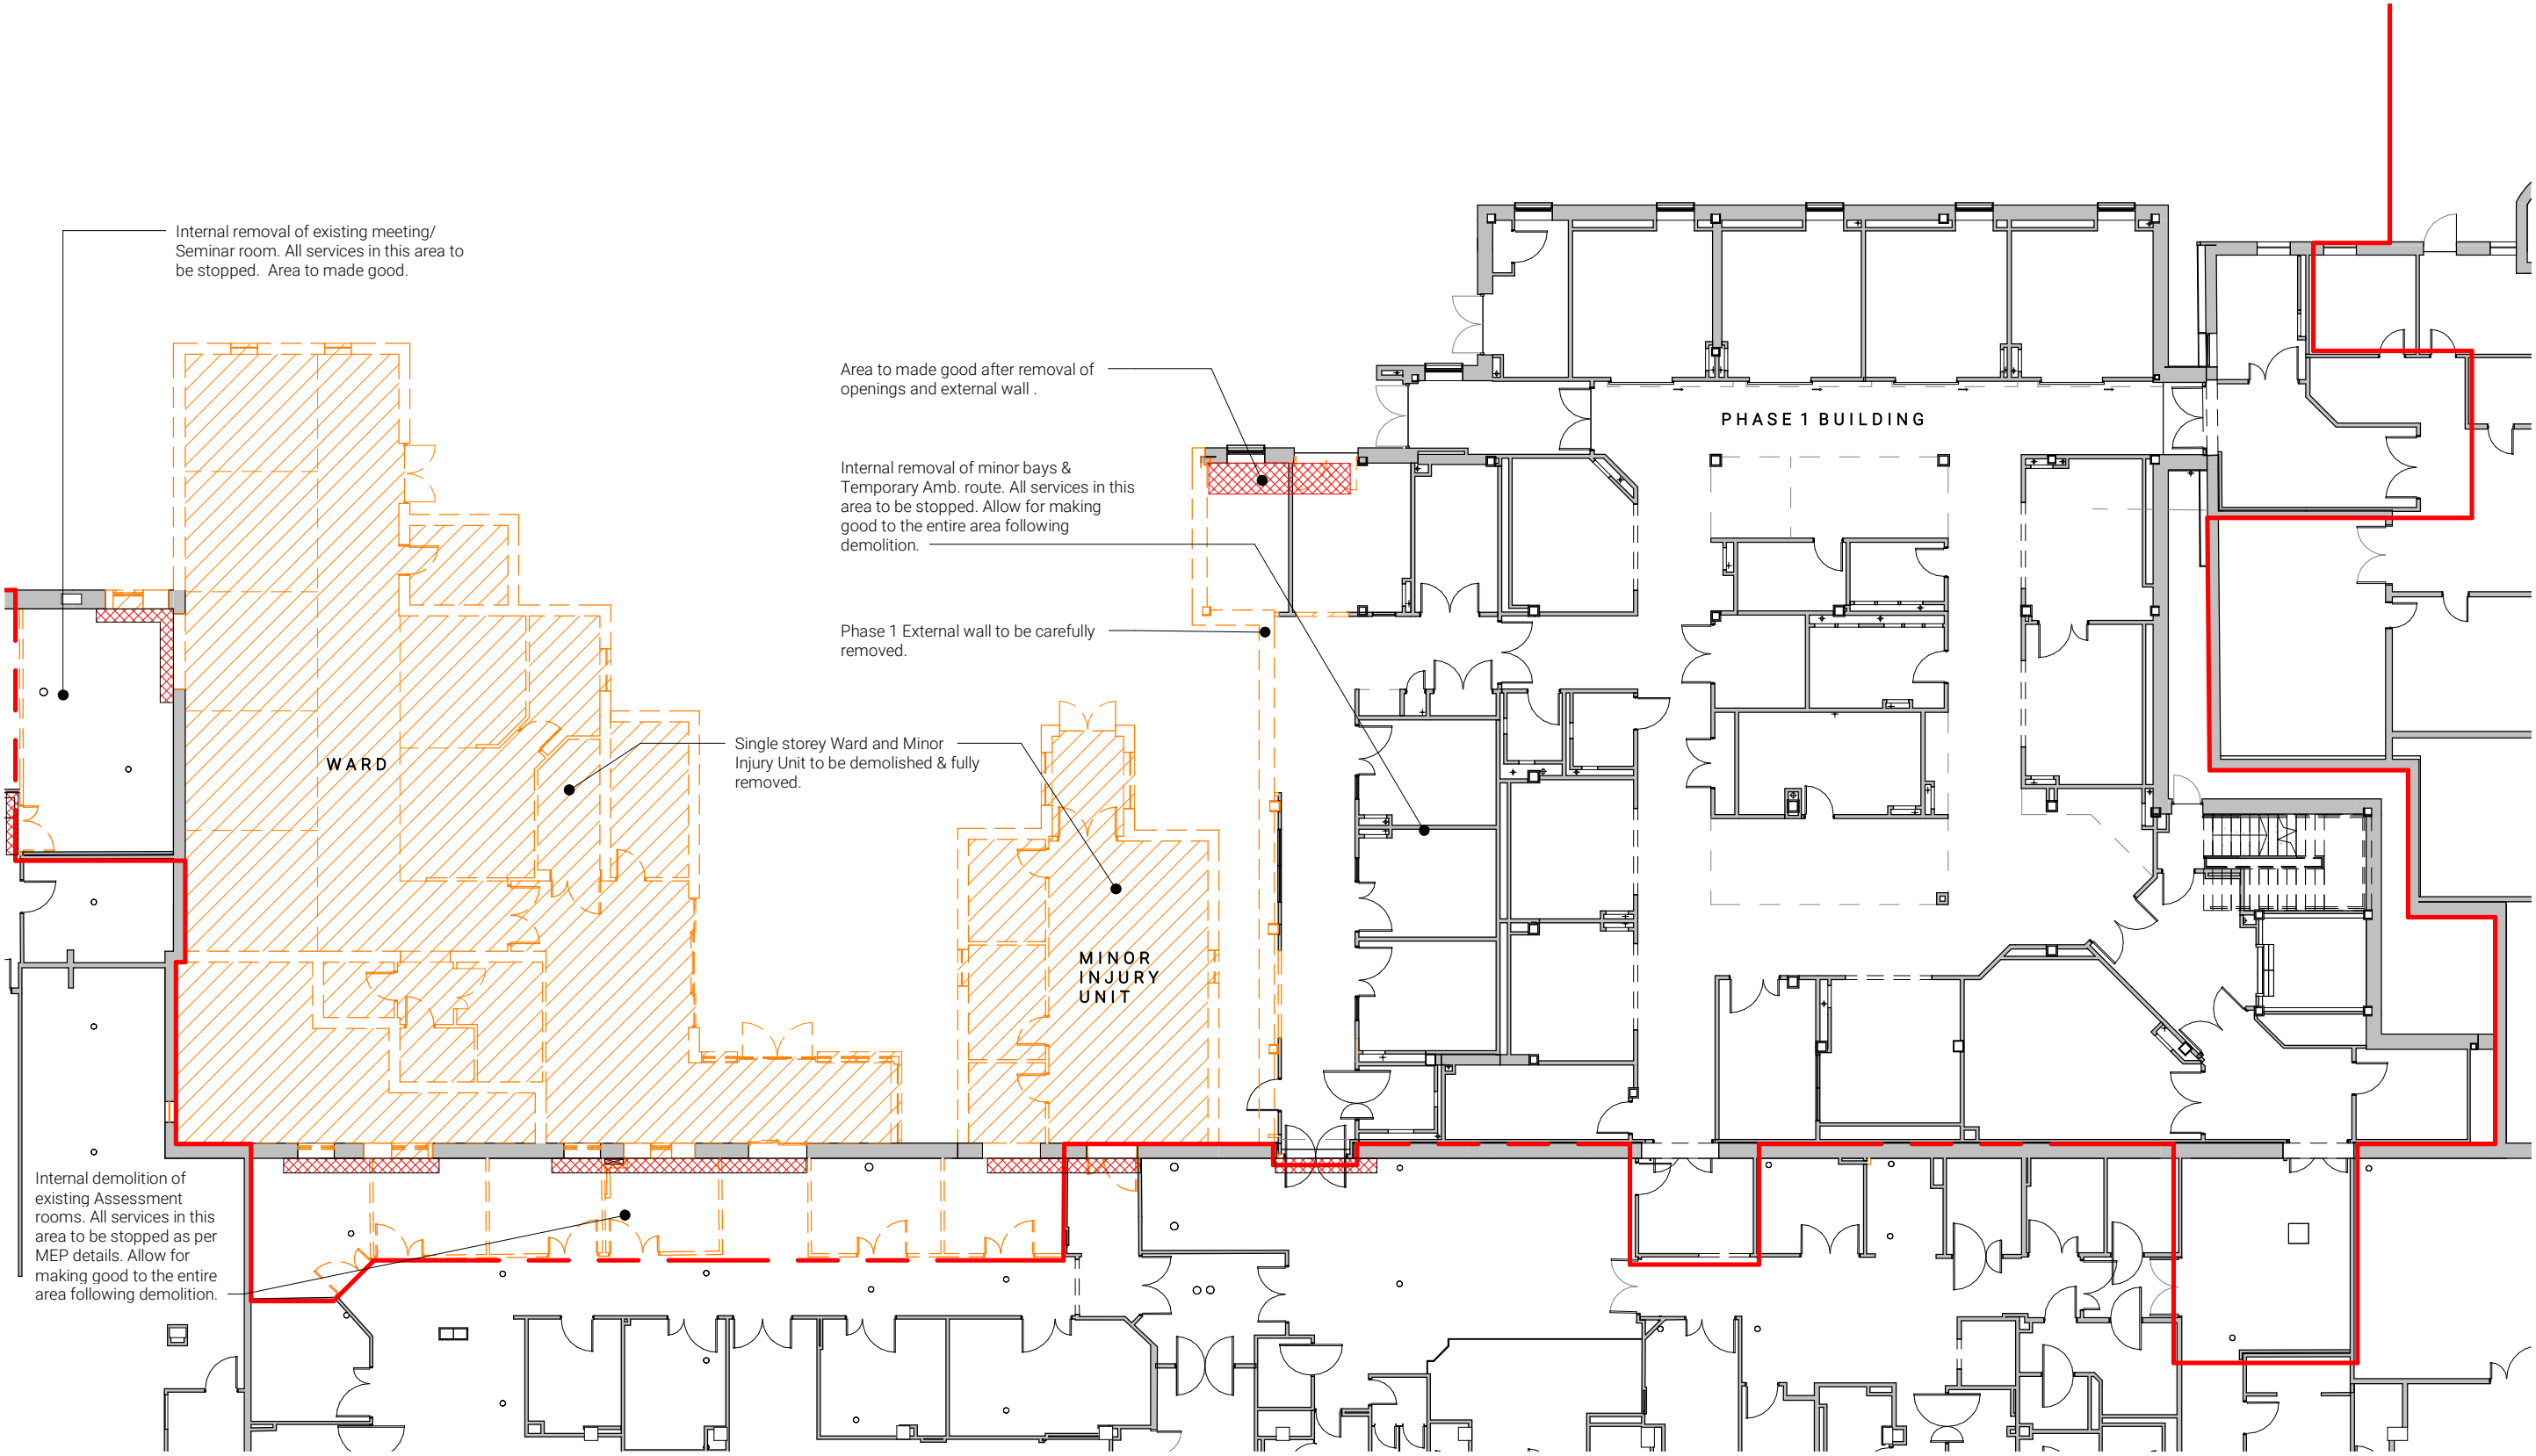


Demolition Plan - Level 00 - Phase 2
1 : 200

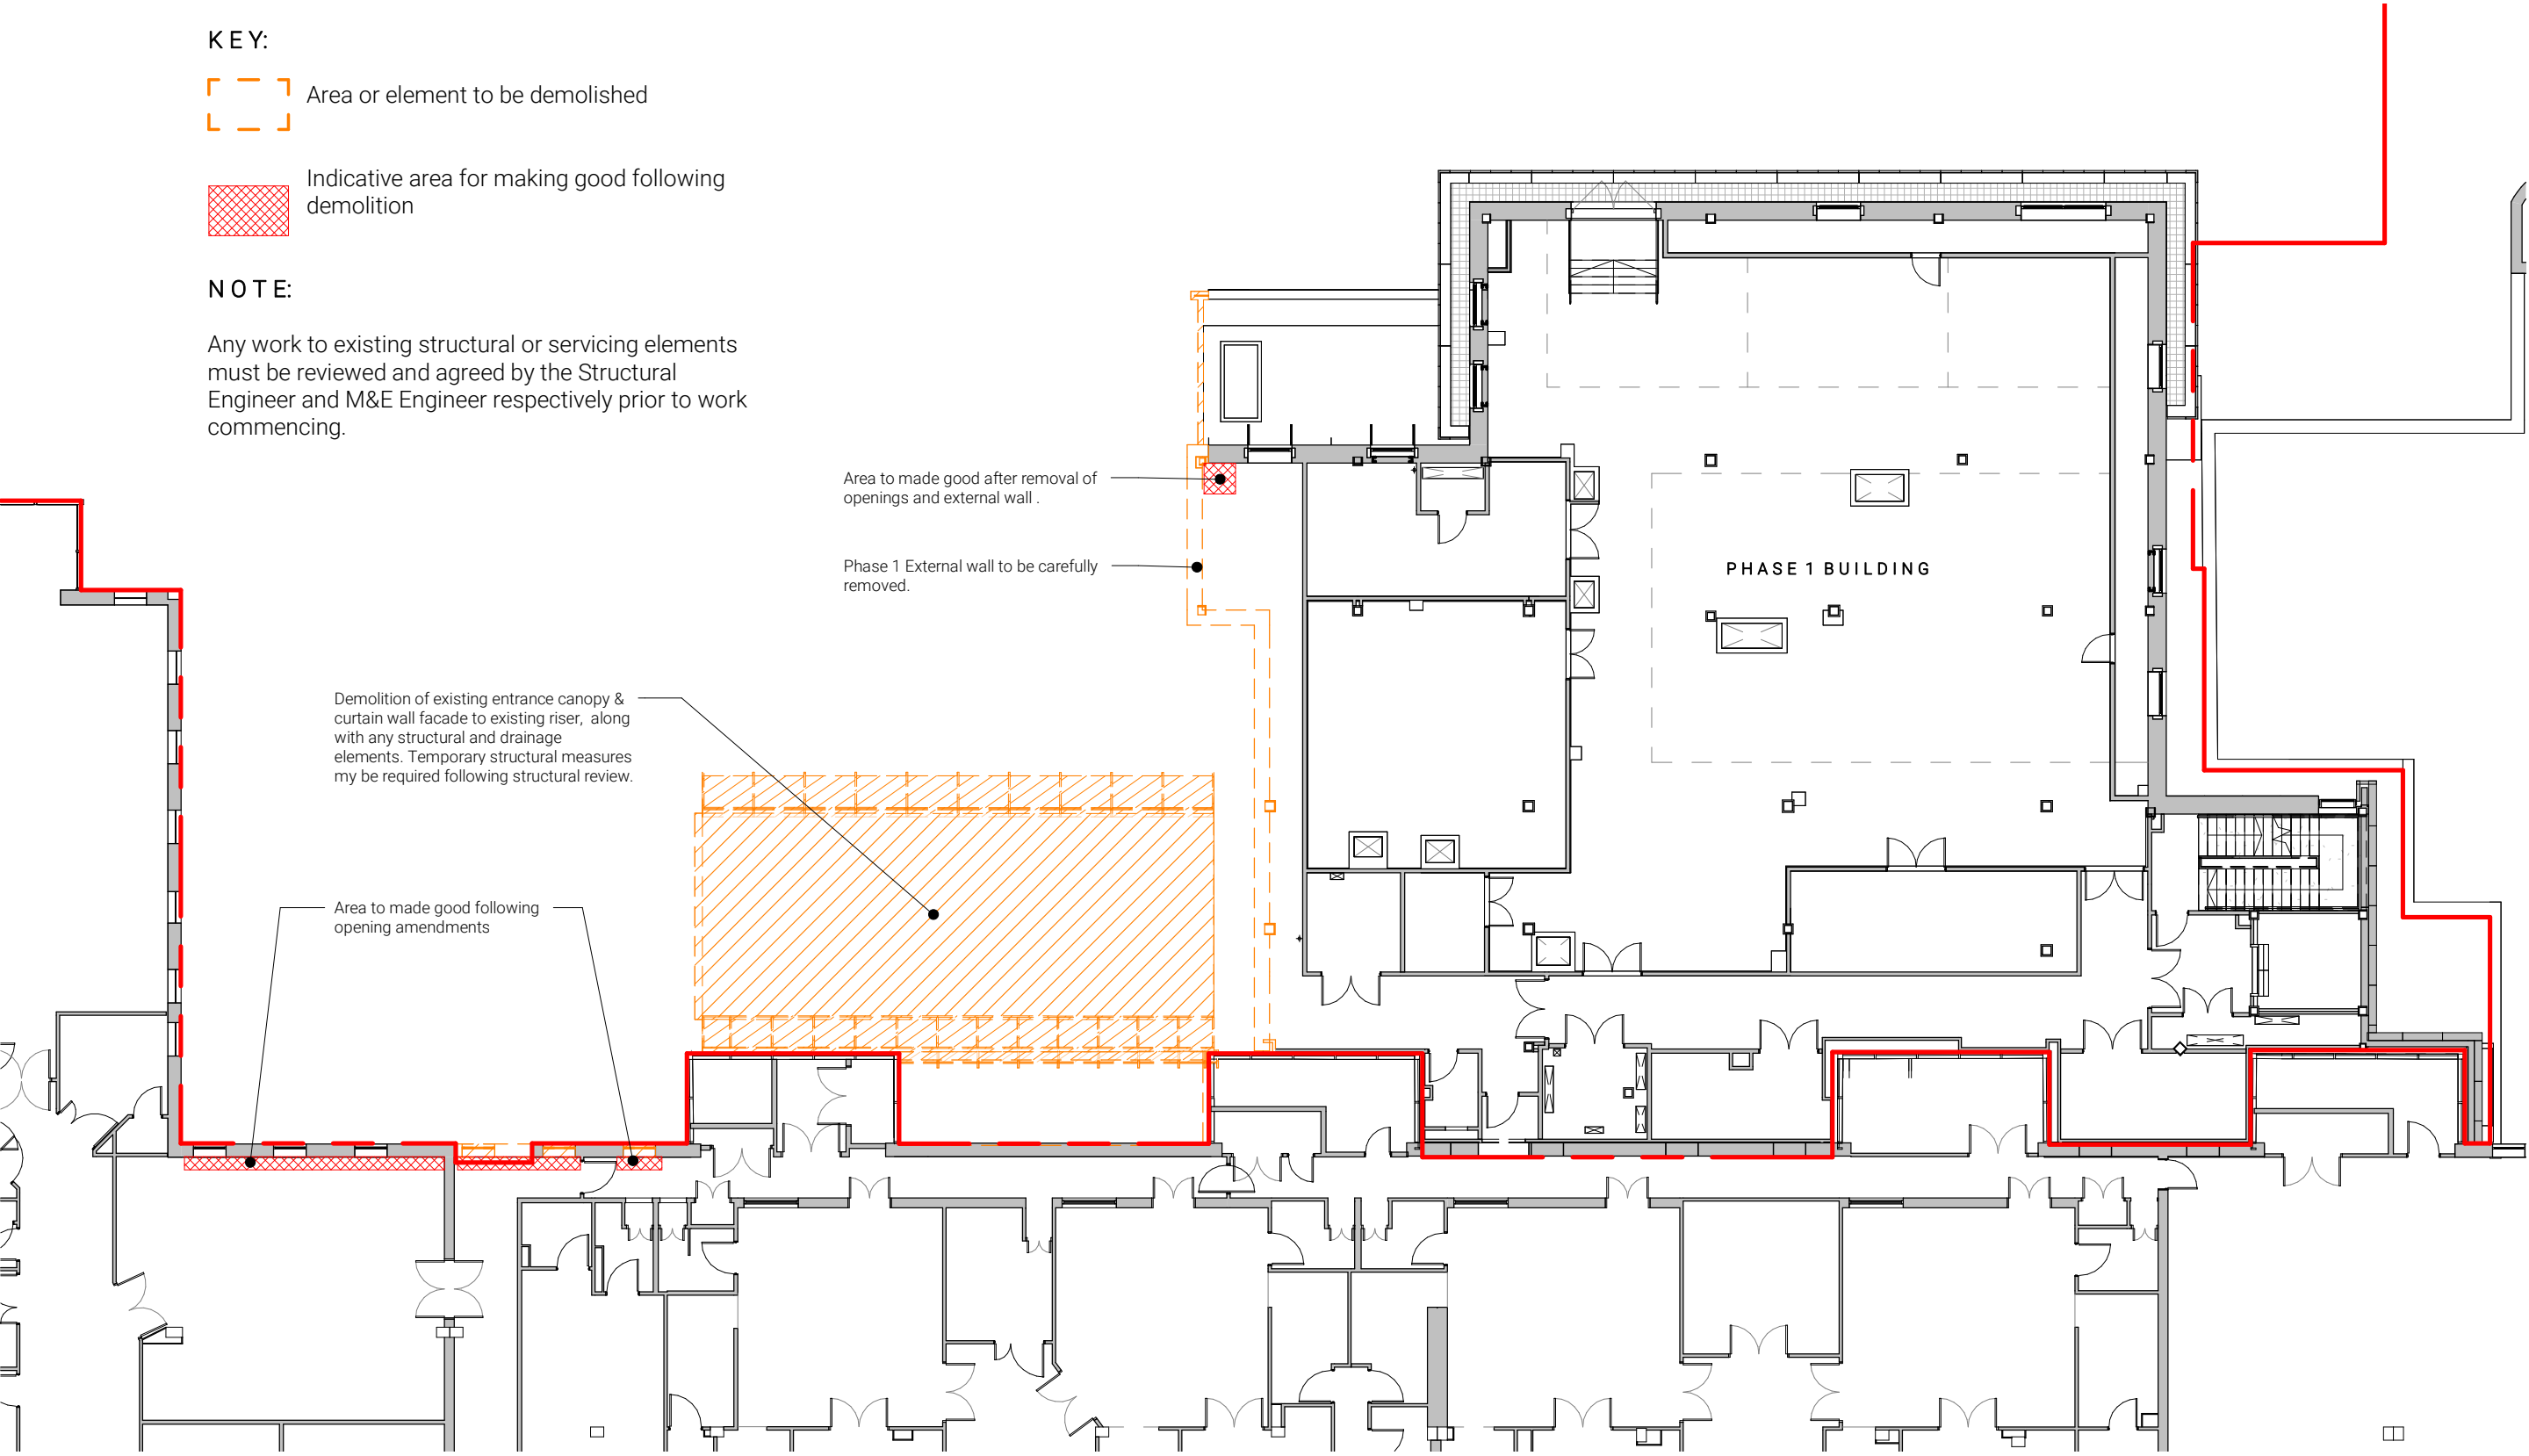

Demolition Plan - Level 01 - Phase 2
1 : 200

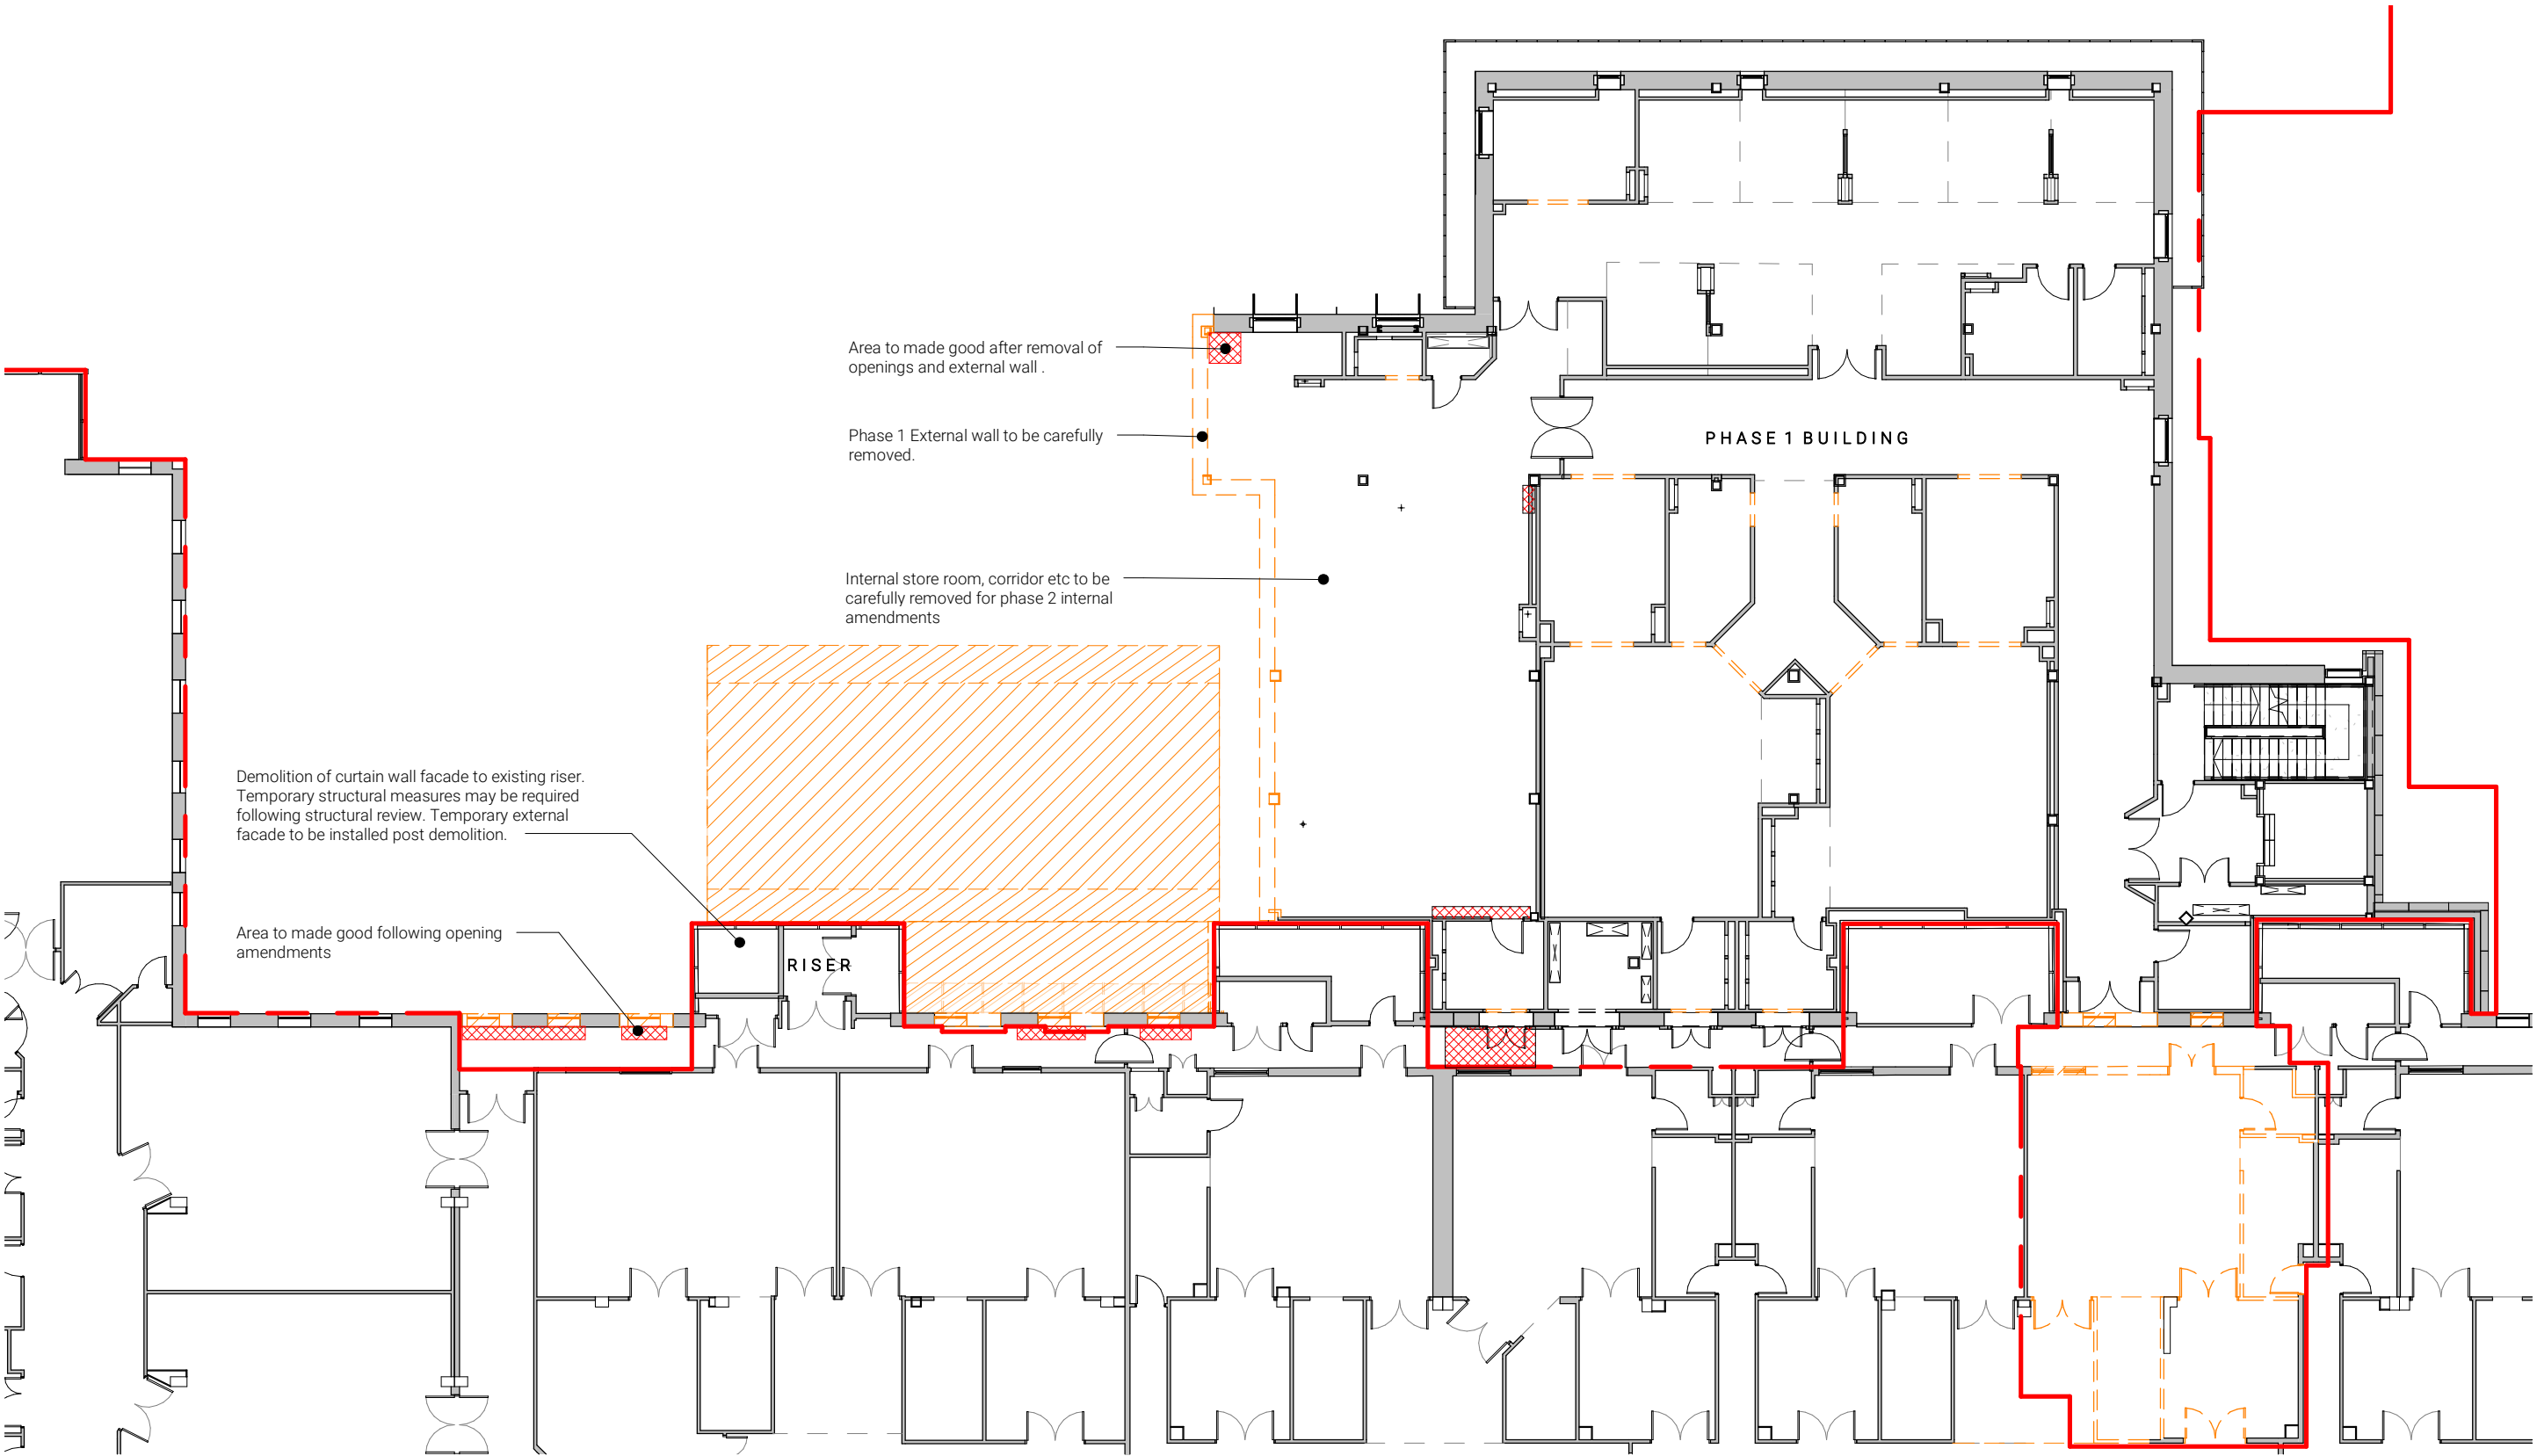

Demolition Plan - Level 02 - Phase 2
1 : 200

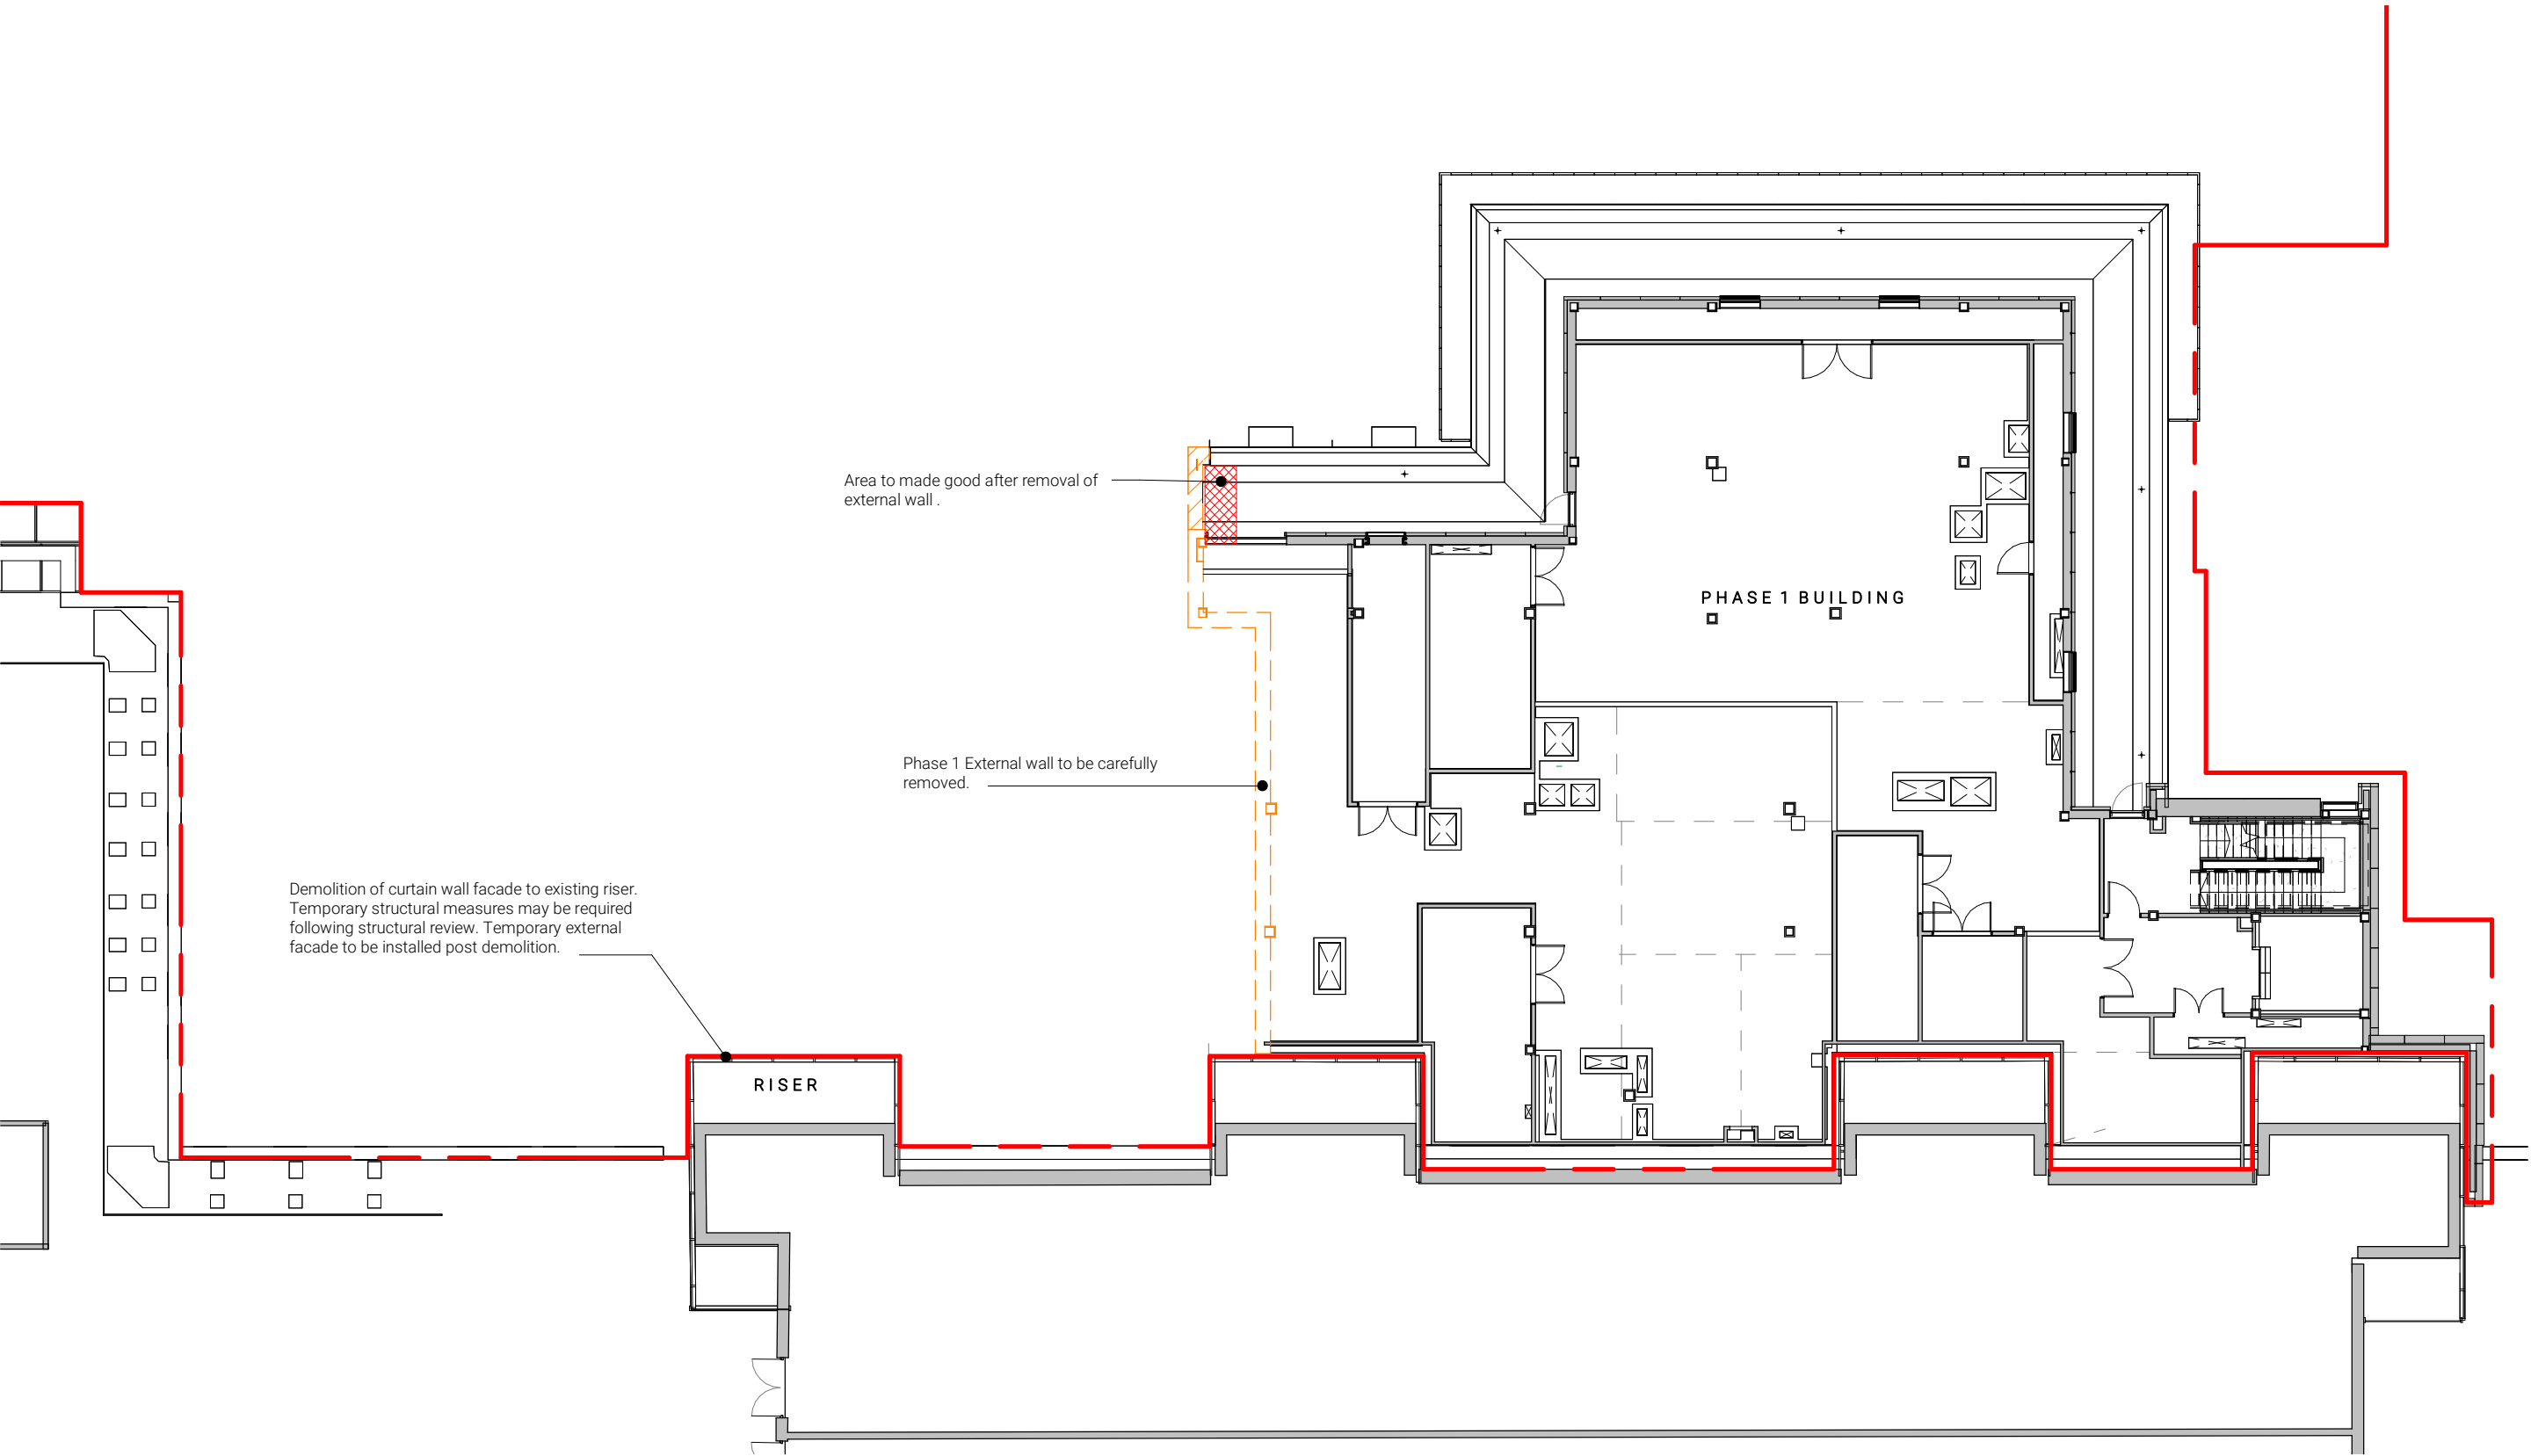


Demolition Plan - Level 03 - Phase 2
1 : 200

GENERAL NOTES:

DAY Architectural Ltd accepts no responsibility for any costs, losses or claims whatsoever arising from these drawings, specifications and related documents unless there is full compliance with the Client or any unauthorised user of the following:

1. All boundaries, dimensions and levels are to be checked on site before construction and any discrepancies reported to the Architect / Designer.
2. Partial Service: Any discrepancies with site or other information is to be advised to the Architect / Designer and direction and / or approval is to be sought before the implementation of the detail.
3. Block and site plans are reproduced under license from the Ordnance Survey.
4. Do not scale this drawing.
5. For the purpose of coordination, all relevant parties must check this information prior to implementation and report any discrepancies to the Architect / Designer.

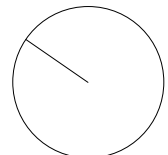

P03	Reissued for S73 Minor material amendment application	25/09/2024	RG
P02	Issued for S73 Minor material amendment application	12/01/2024	RG
P01	Issued for Planning	13/11/2020	AL
REV	DESCRIPTION	DATE	REV BY

CLIENT
NHS **IHP** Integrated Health Projects by
Manchester University **VINE** **WILFONE**
NHS Foundation Trust

PROJECT
Project RED

DRAWING
Existing Building Demolition Plans - Phase 2

SCALE
1 : 200 @ A1

FIRST ISSUED
13/11/20

PROJECT 1031-20	CLIENT REF RED	DRAWN BY AL	CHECKED BY JC
--------------------	-------------------	----------------	------------------

ORIGIN DAY	VOLUME 00	LEVEL XX	TYPE DR	ROLE A	NUMBER 070117	REVISION P03
---------------	--------------	-------------	------------	-----------	------------------	-----------------

DRAWING STATUS
PLANNING

DAY

DAY Architectural Ltd.
Studio 1, Lancaster Buildings
77 Deansgate, Manchester, M3
2BW
T: 0161 834 9703
W: www.day-architectural.com

Information contained on this drawing is the sole copyright of DAY Architectural Ltd. and is not to be reproduced without their permission.