


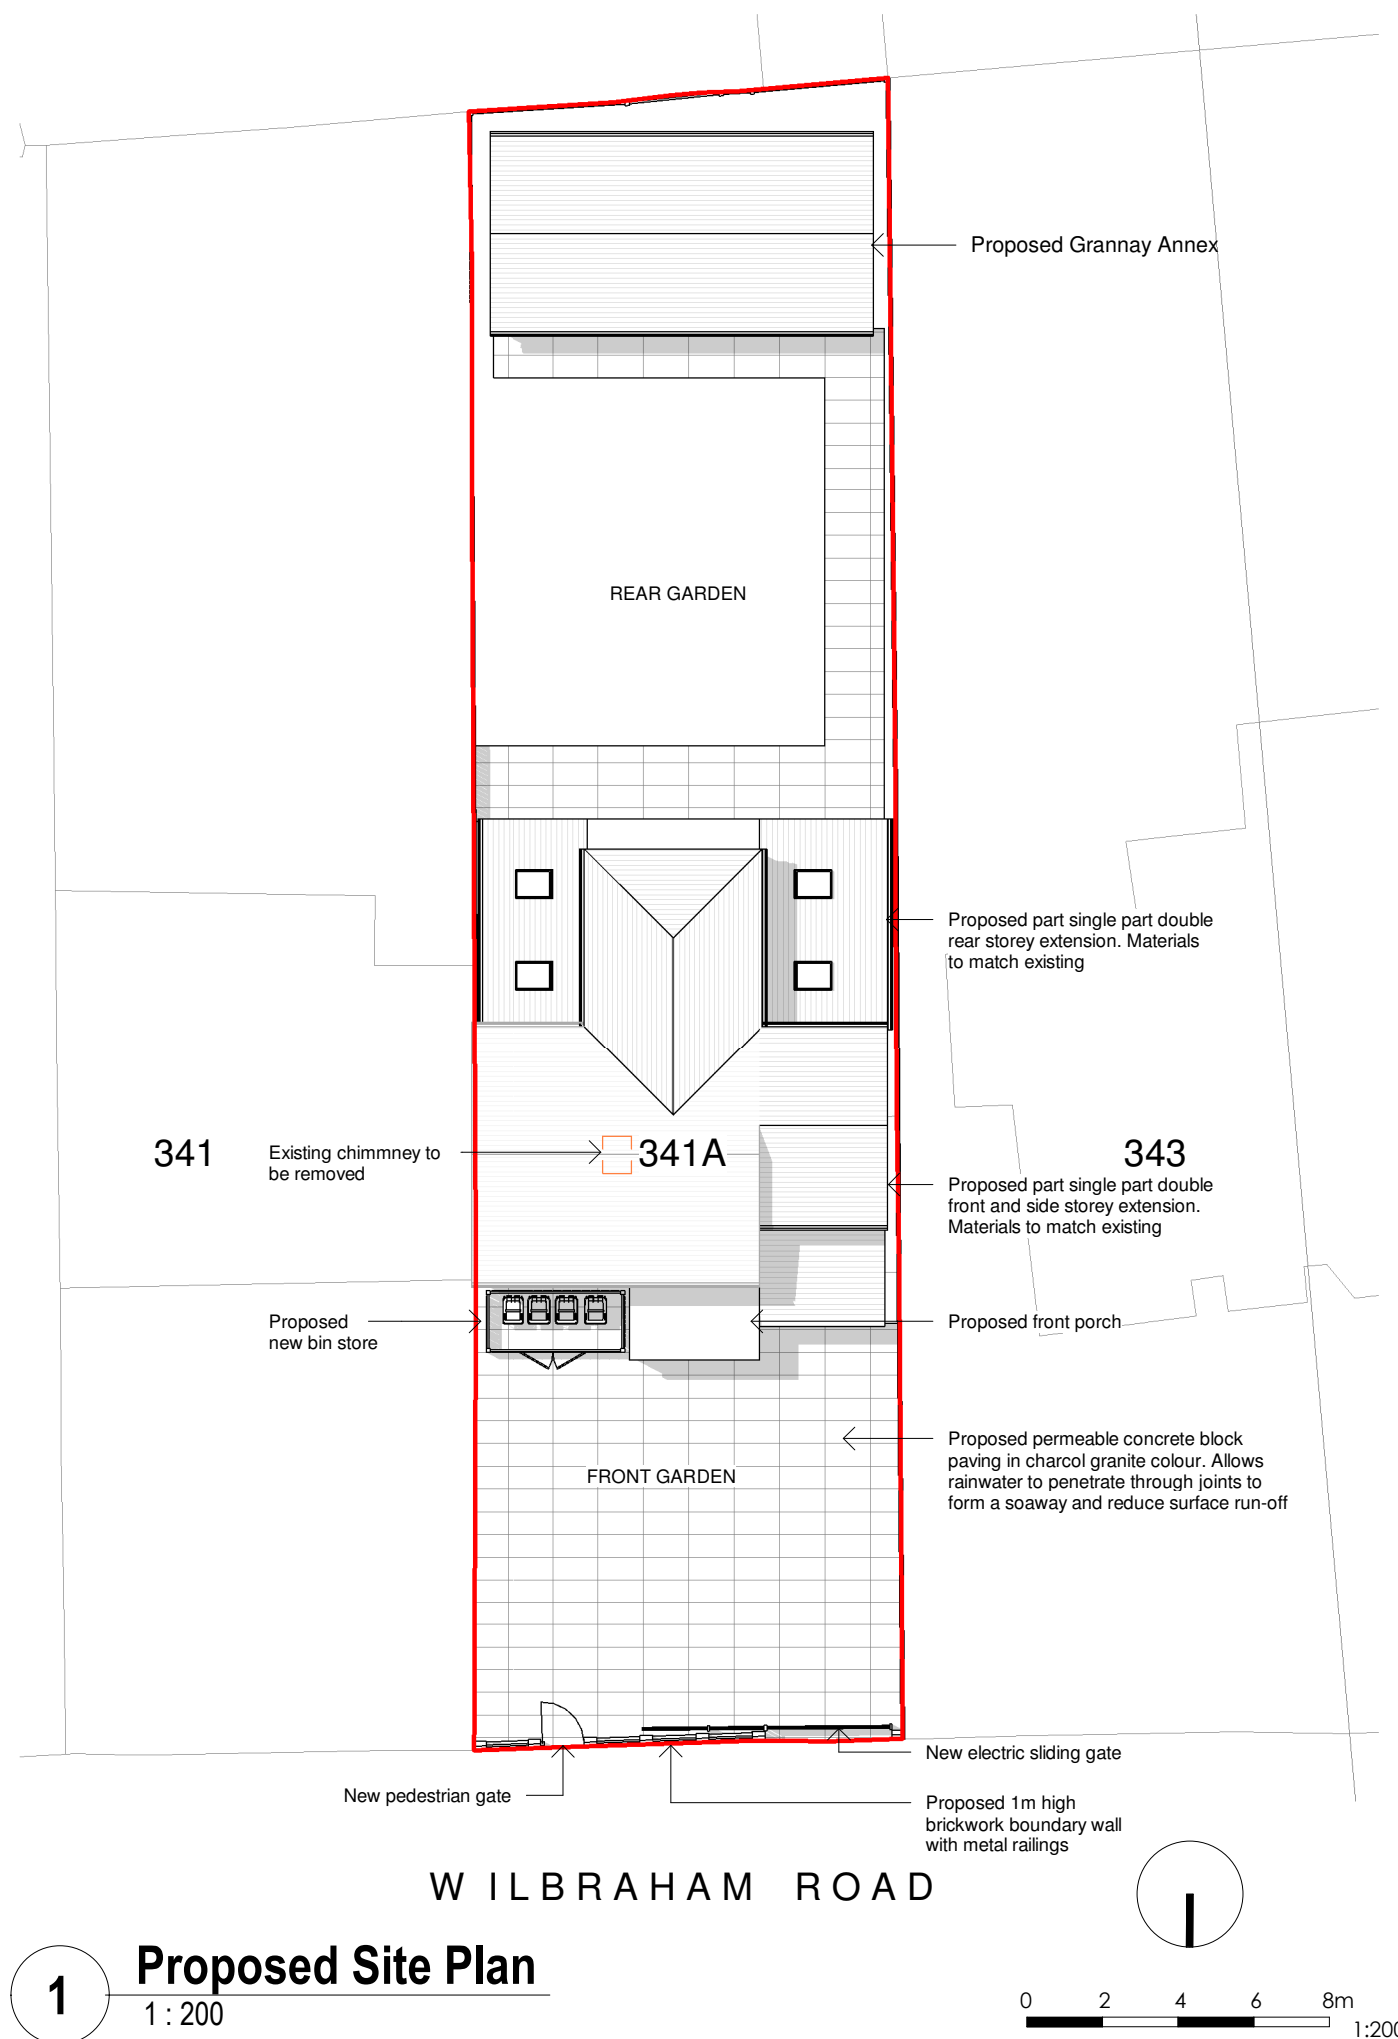

2 Proposed Front View



3 Proposed Rear View

General Notes

The Architect shall have no responsibility for any use made of this document other than for that which it was prepared and issued.

All dimensions should be checked on site. Do not scale from this drawing.

To be read in conjunction with all other Consultant's drawings.



The Architect to be immediately notified of any discrepancies.

Copyright on this drawing retained by the Architect.

LEGEND

Site Boundary

PROPOSED PERMEABLE
CONCRETE BLOCK PAVING

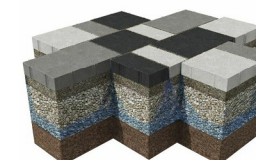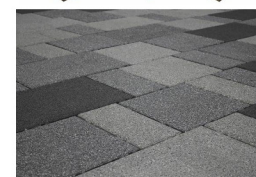

P7	12/11/24	SA	SH	Added Bin Store & Permeable Paving Details	
P6	28/10/24	SA	SH	Amended Porch	
P5	18/09/24	AK	SH	Amended Drawings	
P4	10/09/24	AK	SH	Amended Drawings	
P3	02/07/24	AK	SH	Amended Drawings	
P2	20/06/24	AK	SH	Amended Drawings	
P1	14/06/24	SA	SH	Initial Issue	
No.	Date	Dwn	Chk	App	Revision or reason for issue

Client
Dilawar Hayat

createitstudios
... resolve an impression

Create it Studios (NW) Ltd
Universal Square
Devonshire Street North
Manchester
M12 6JH
info@createitstudios.co.uk

Project Title
341A Wilbraham Rd, Whalley Range,
Manchester M16 8GL

Scale / North Point
1 : 200

Drawing Title
Proposed Site Plan & 3D View

Drawing Number A1557(02)AP001	Revision P7
Drawing Status Preliminary	