



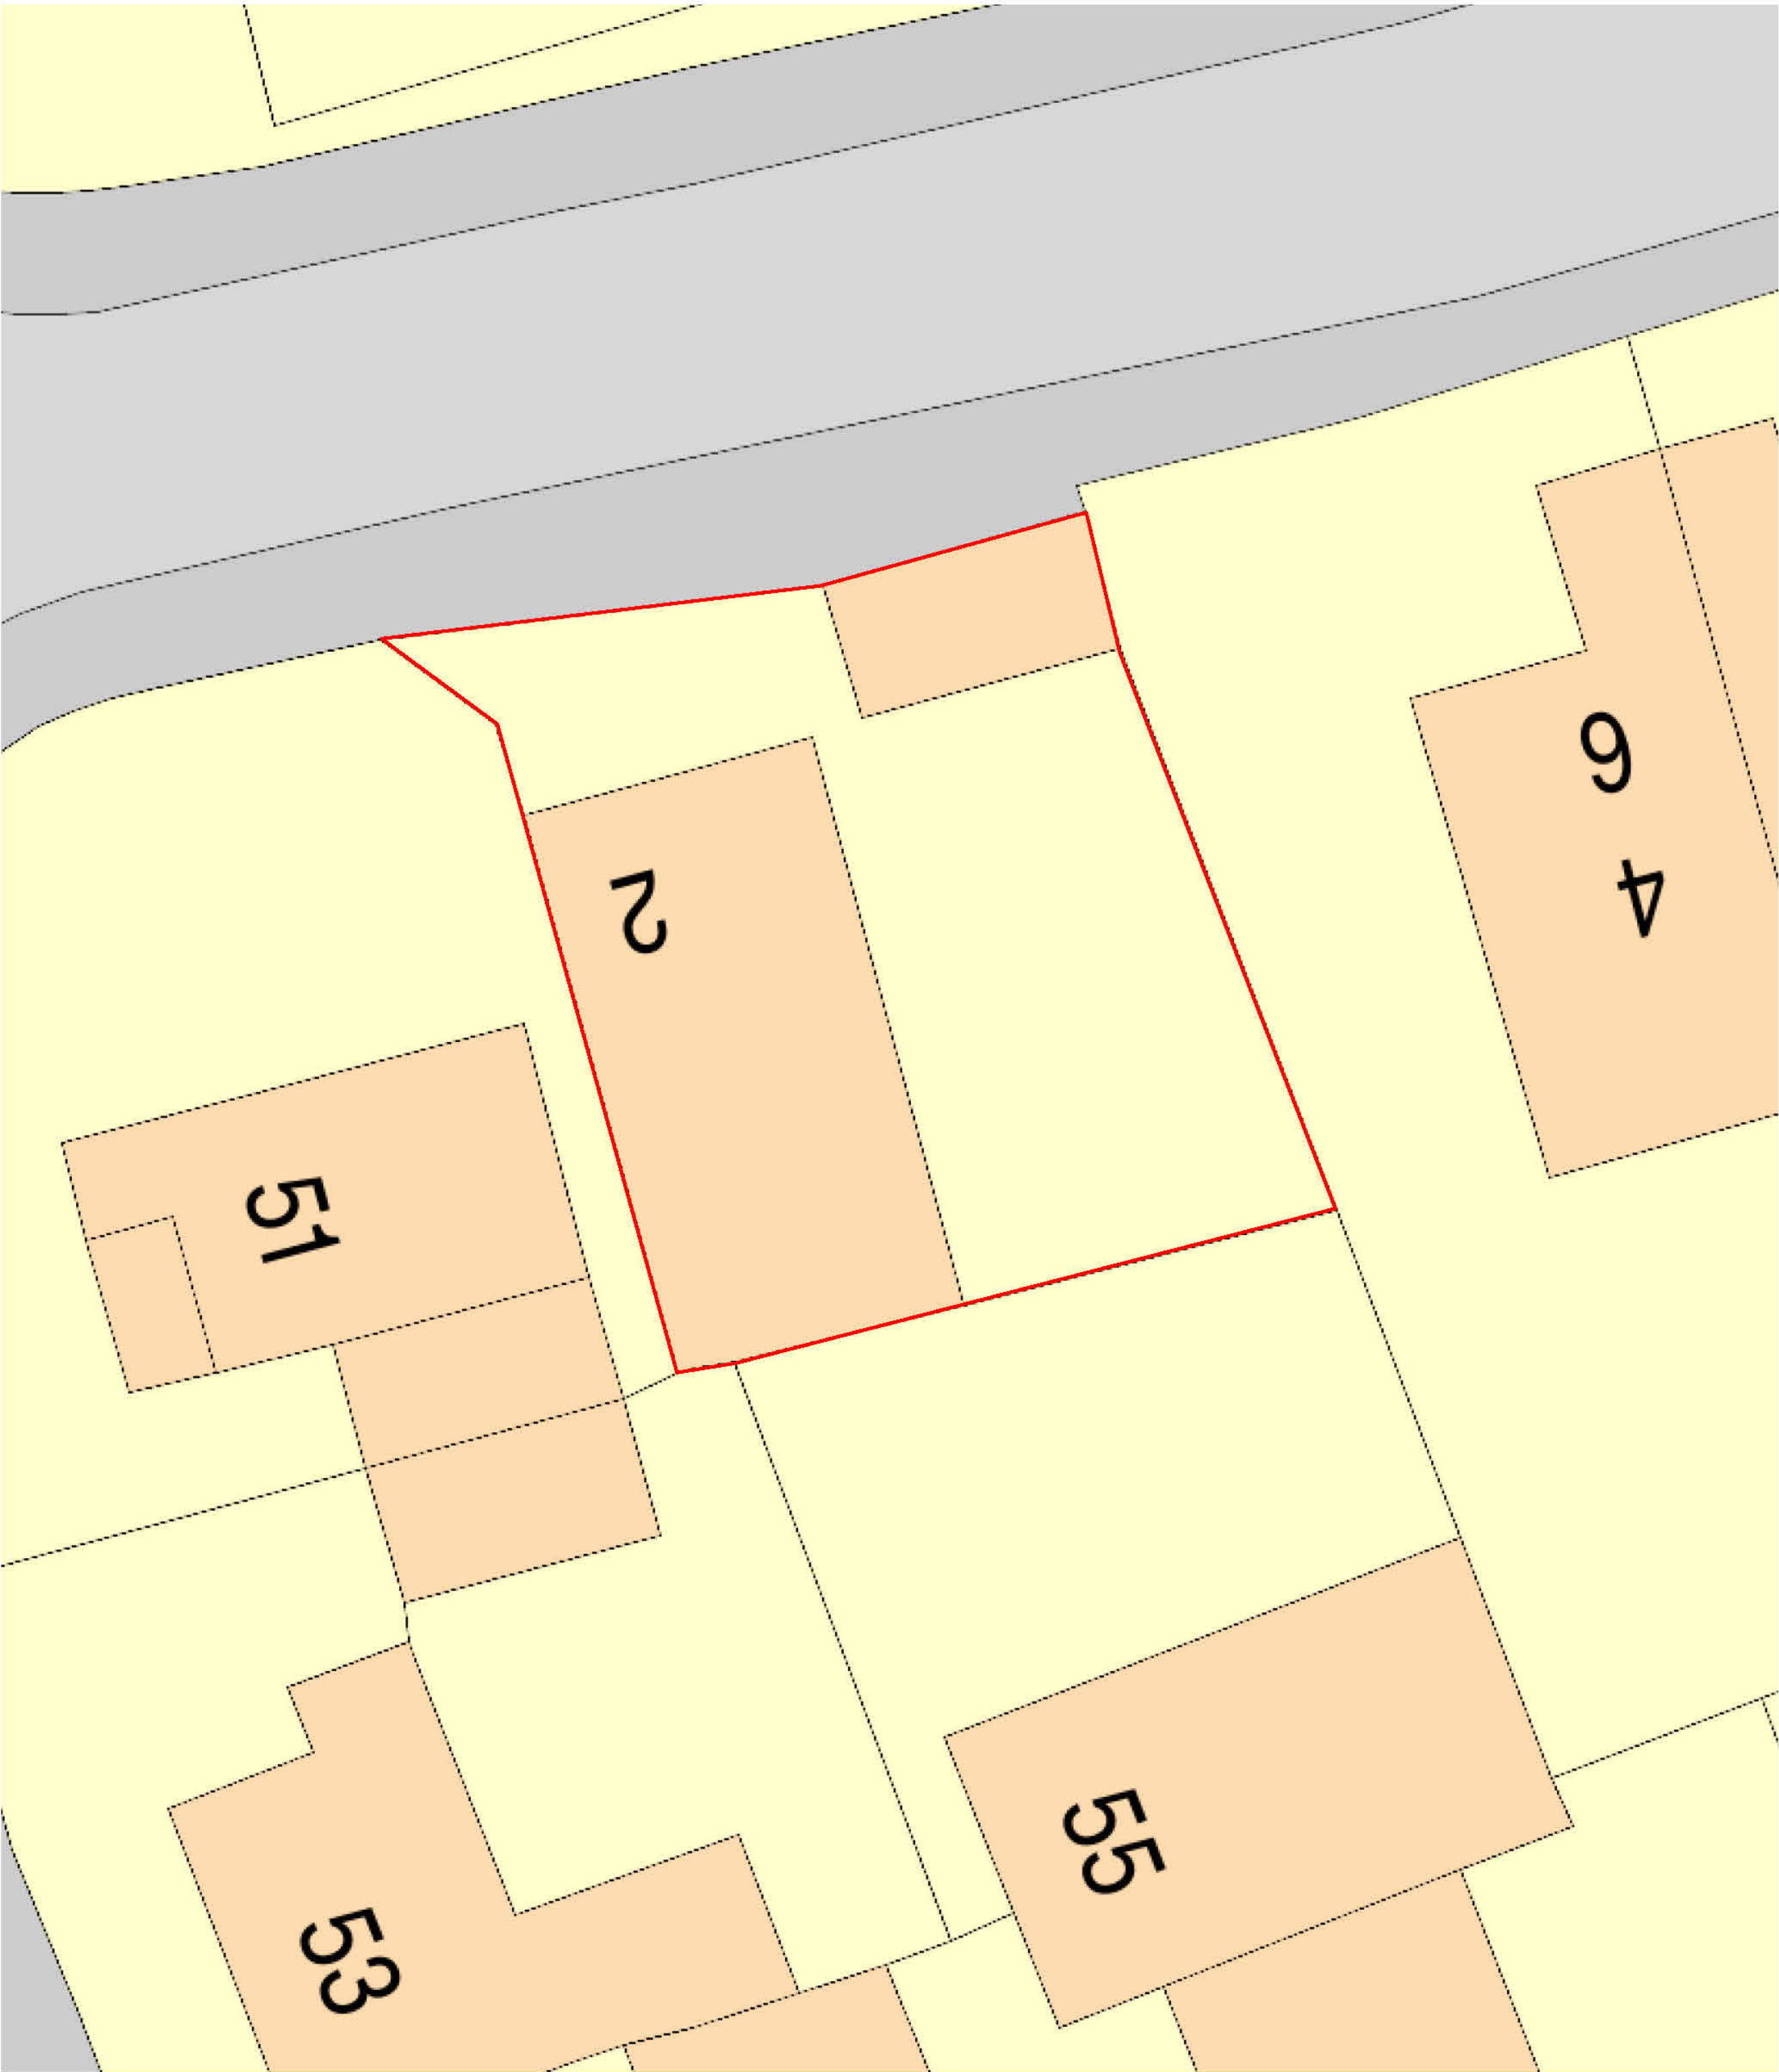

EXISTING SITE PLAN
SCALE:1:200

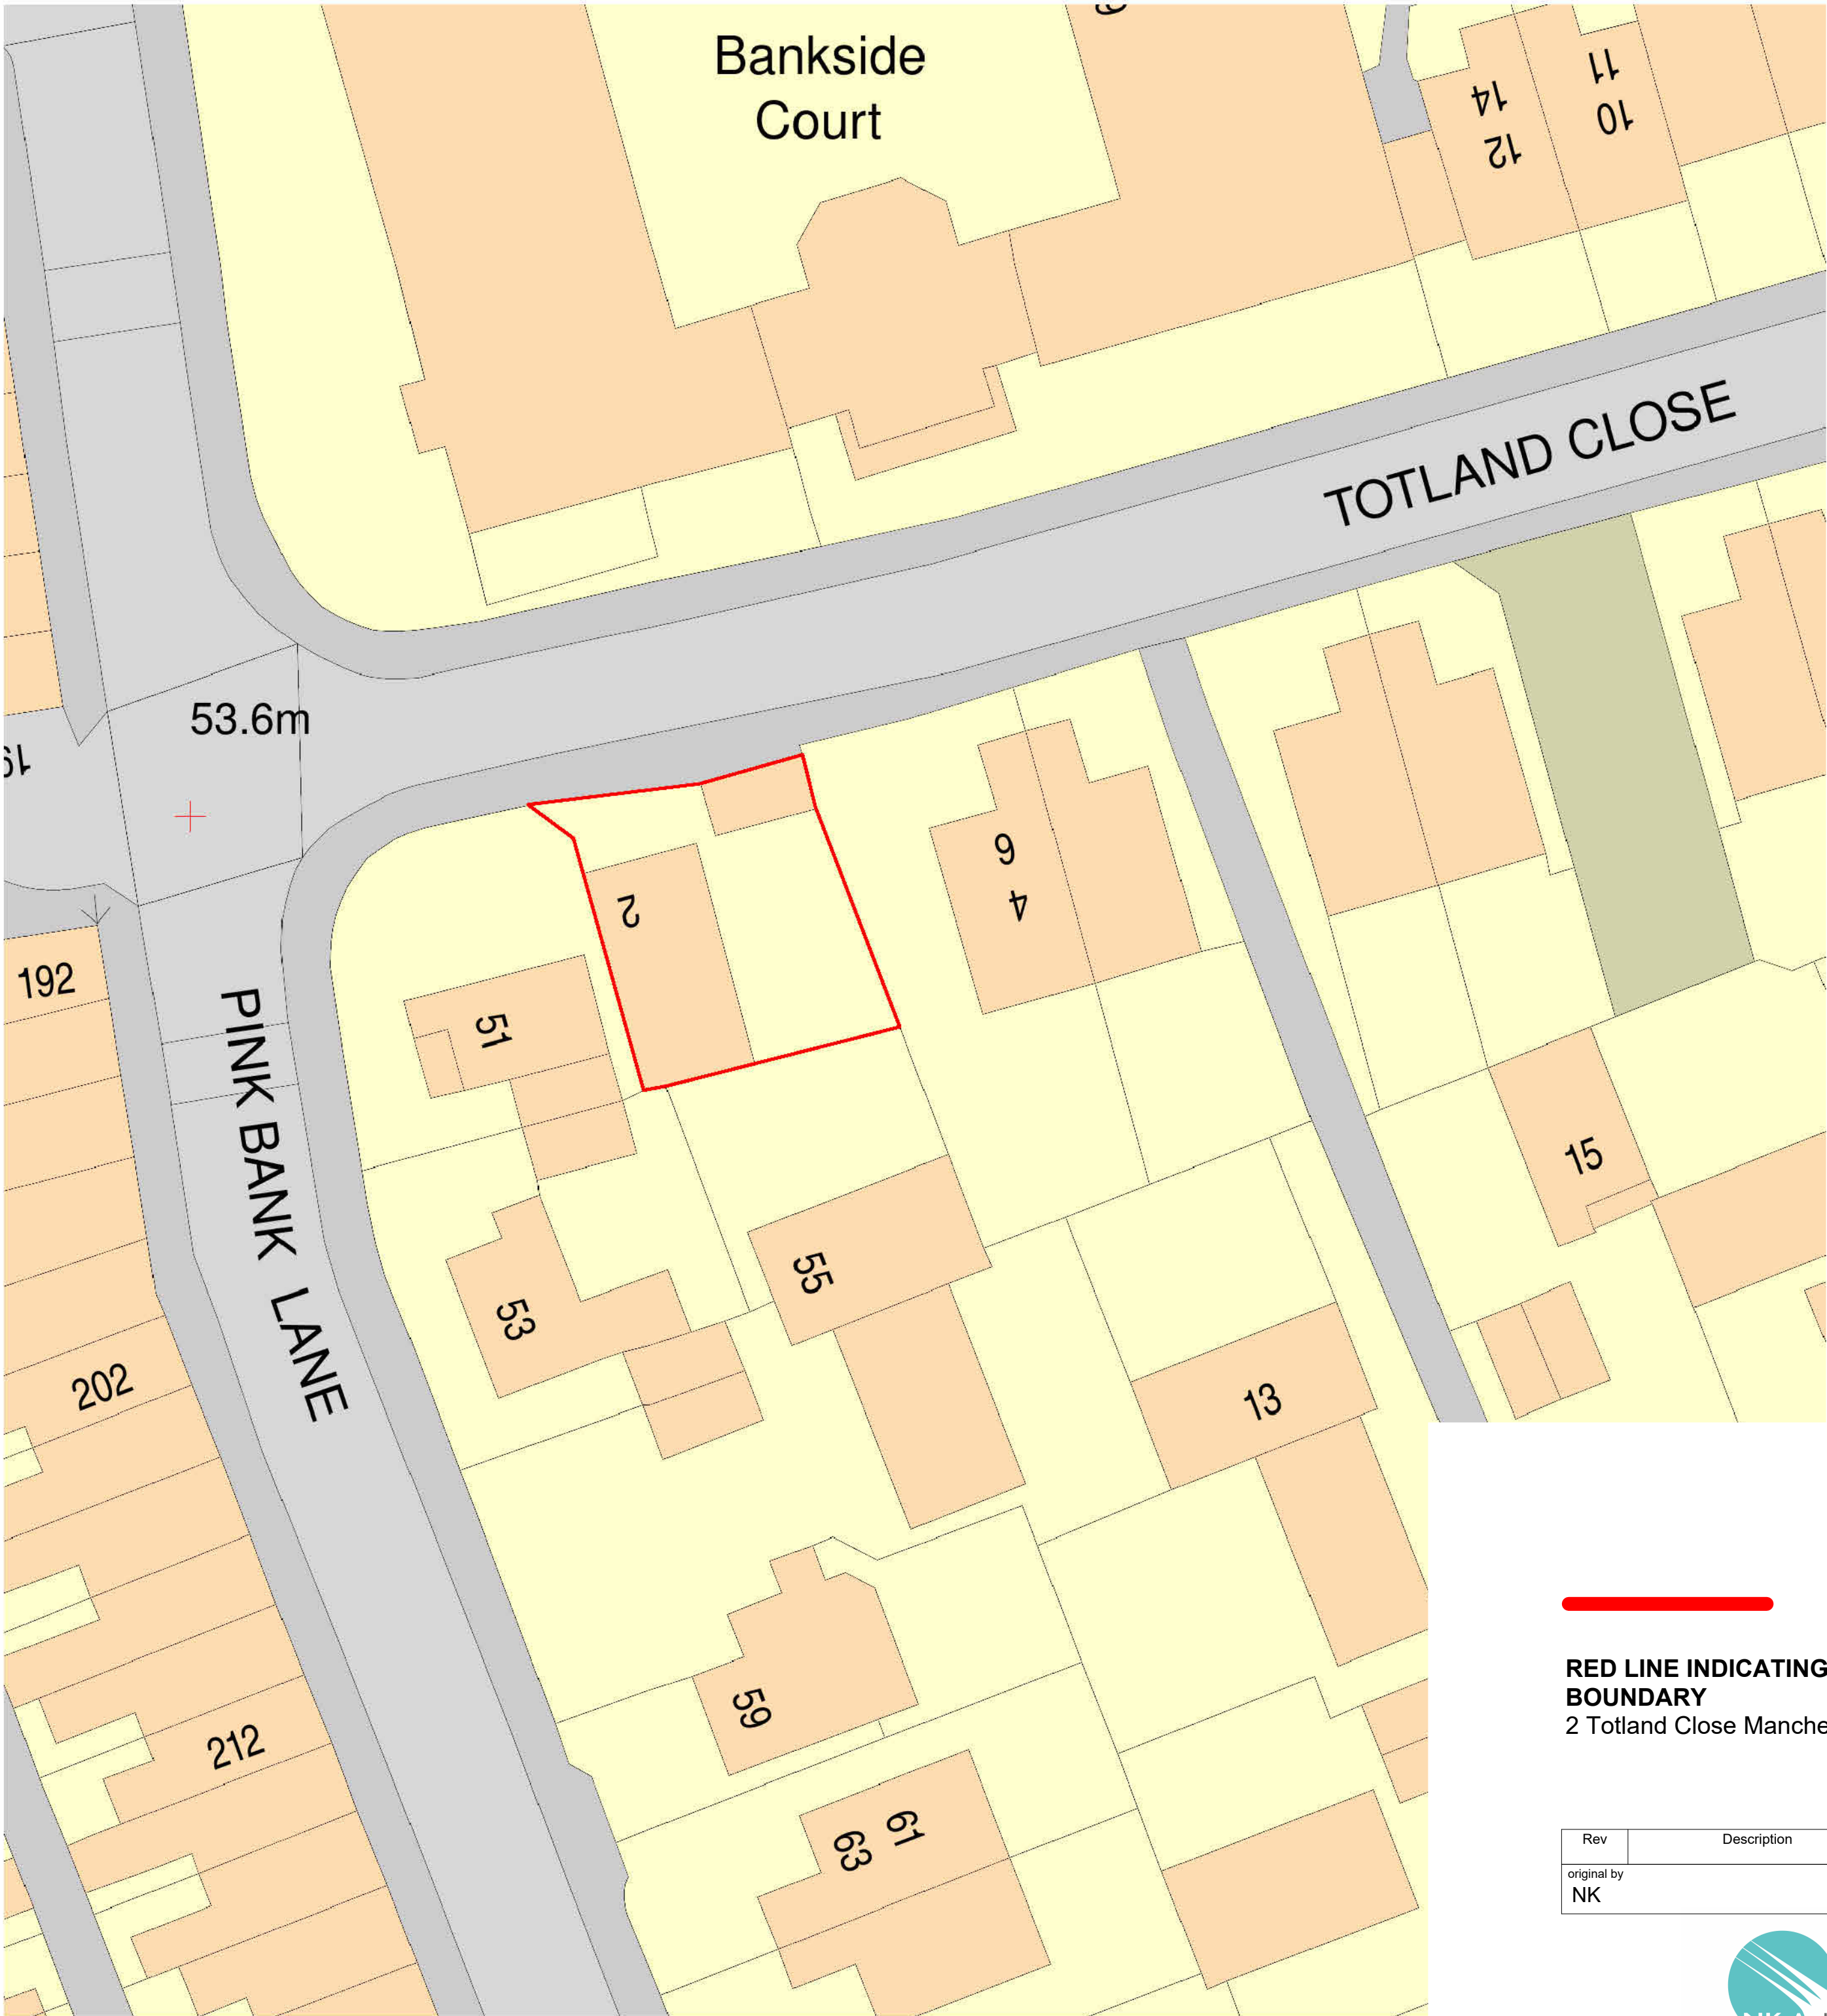

EXISTING LOCATION PLAN
SCALE:1:500

RED LINE INDICATING SITE BOUNDARY
2 Totland Close Manchester M12 5RY

Rev	Description	Date	Dr by	App by
original by	date created			
NK	21/01/24			NK



Enquiries@nkarchitectural.co.uk

0161 818 4727

www.NKARCHITRCTURAL.co.uk

client name		
MR ASGHAR BUTT		
project		
2 Totland Close Manchester M12 5RY - 2 STOREY NEW FLOOR EXTENSION		
drawing		
SITE AND LOCATION PLAN		
computer file		plot date
C:\Users\TRA\Documents\NK\Arch\2 Totland Close Manchester M12 5RY\2 Totland Close Manchester M12 5RY.dwg		
project number		scale
2024.10001.672		As indicated @A1
drawing number		rev
A105		issue status

This drawing is to be read in conjunction with all related drawings. All dimensions must be checked and verified on site before commencing any work or producing shop drawings. The originator should be notified immediately of any discrepancy. This drawing is copyright and remains the property of NK Architectural.