



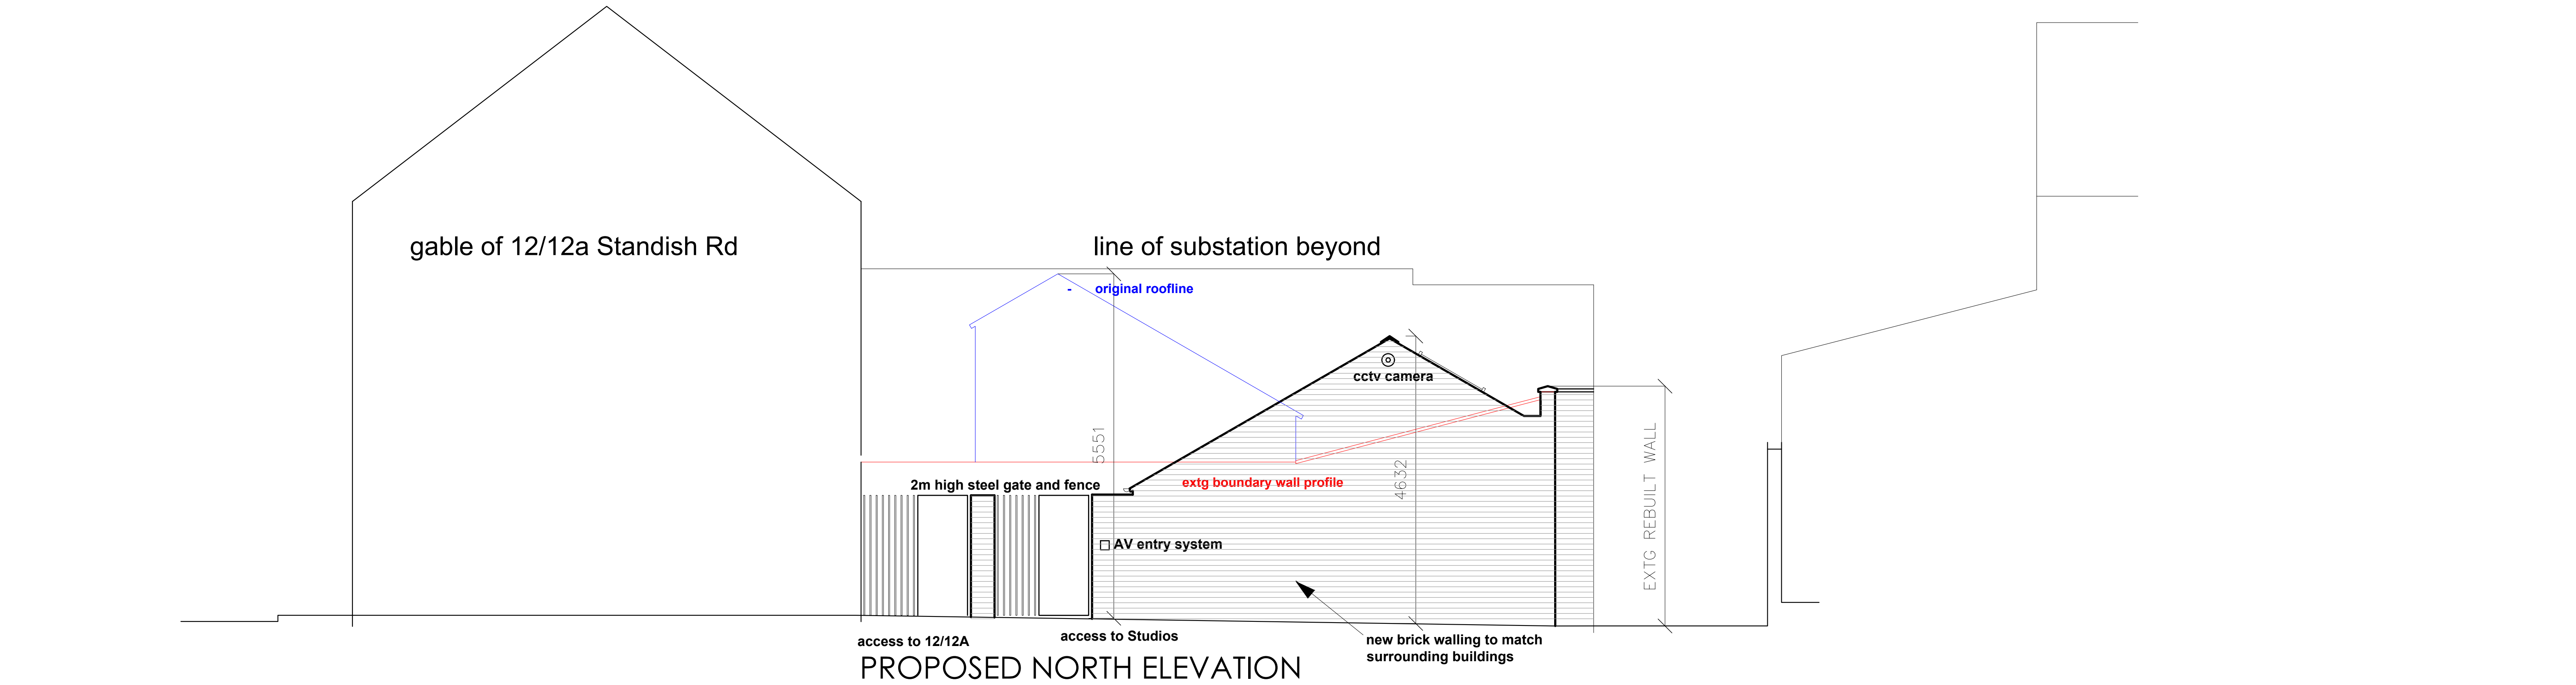


PROPOSED NORTH ELEVATION

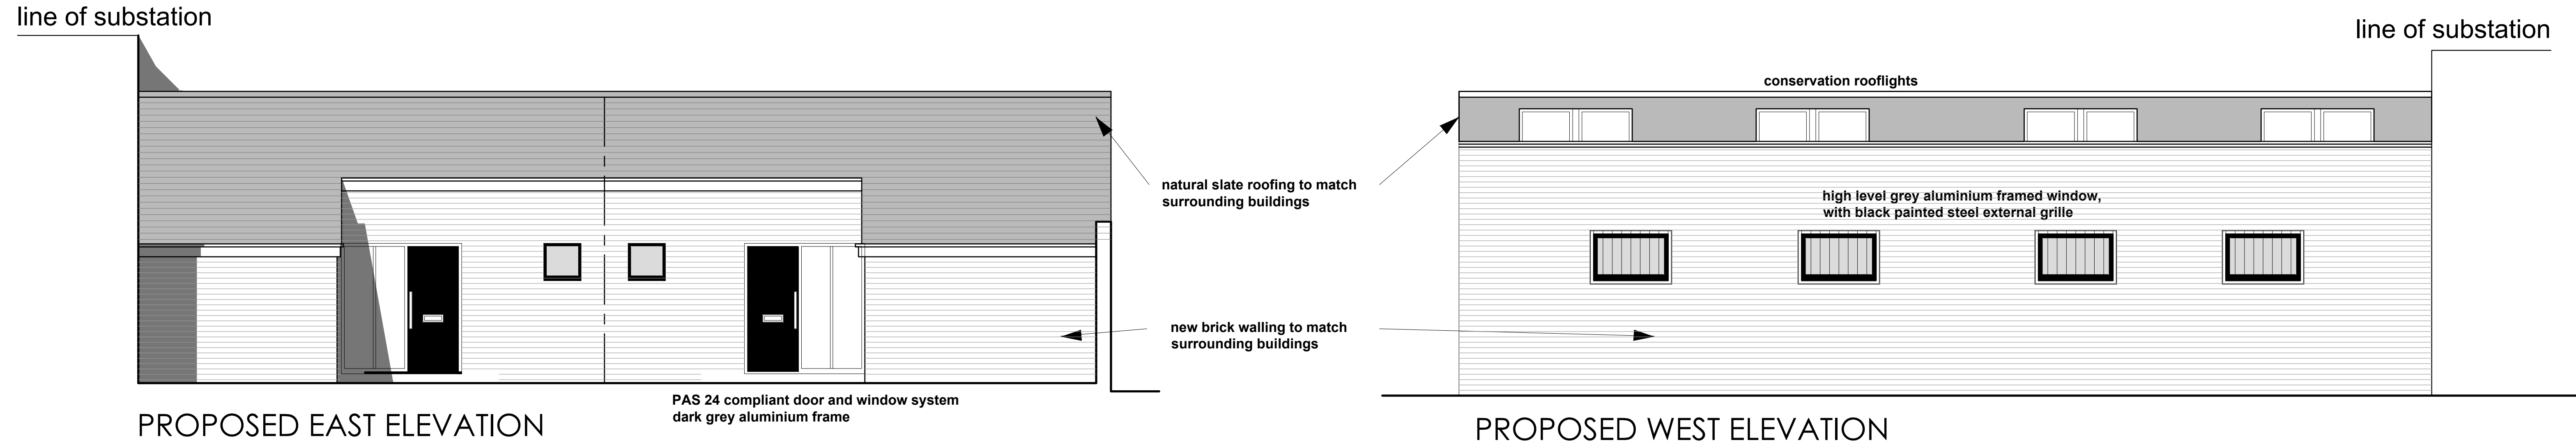

Simon R Miles
Chartered Architect
Didsbury
Manchester
T: 07778 137830
E: srmilesarchitect@gmail.com

Revision	Date	Revision note
P1	11.11.2024	First Issue - Planning

Notes

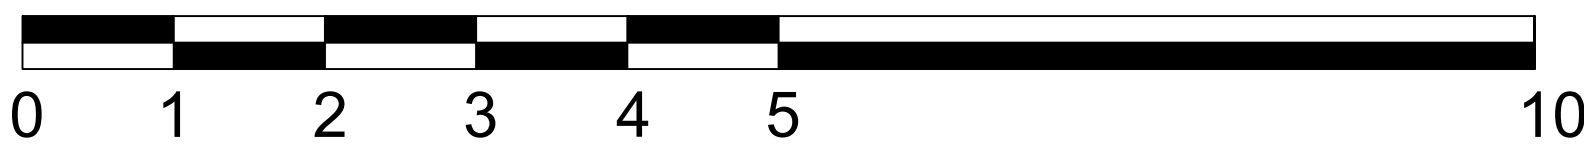

SCALE BAR 1:50

Project :
Site to rear of 12 Standish Road Fallowfield
Title :
Proposed Elevations
Drawing number :
24 43 PL201
Issue :
P1
Client :
Mr T John

Scale :
50@A1, 100@A3
Date :
11.11.2024
CAD Ref :
24 433
Drawn by :
SRM

SRM

Simon R Miles BA(Hon) Dip Arch RIBA
Chartered Architect

Do not scale. Contractors must check all dimensions on site before preparing production drawings or commencing any work. This drawing and its design is the copyright of S.R.Miles Ltd and may not be reproduced in any form whatsoever without their prior express written consent.