




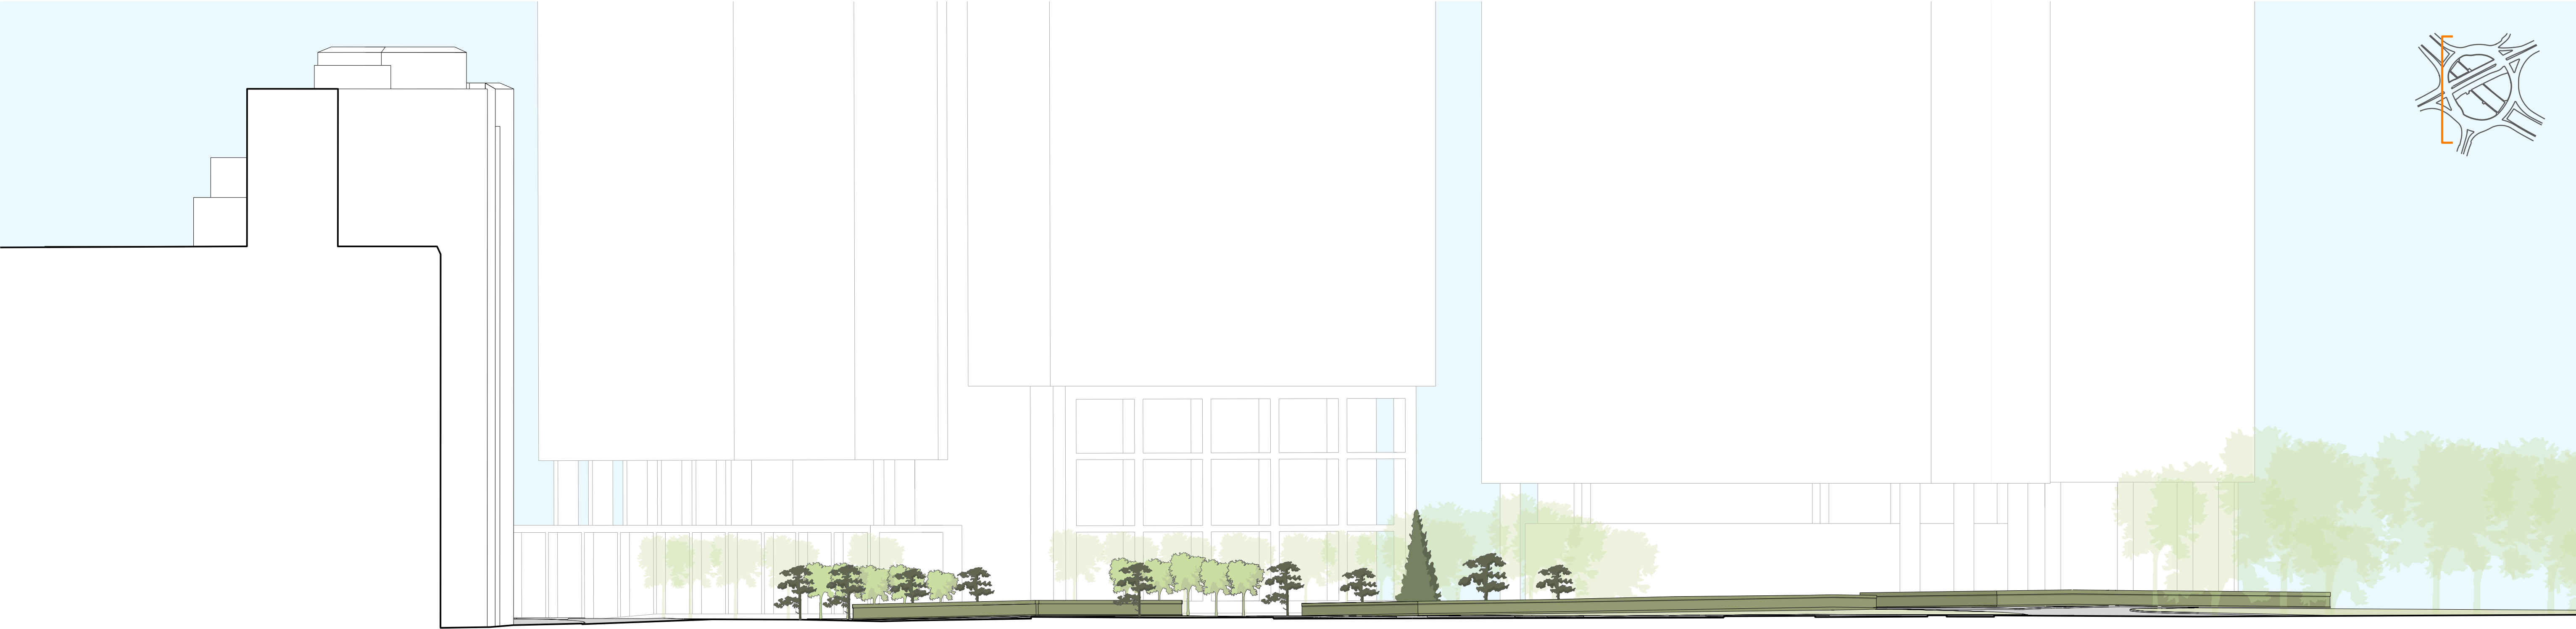

EXISTING EAST ELEVATION

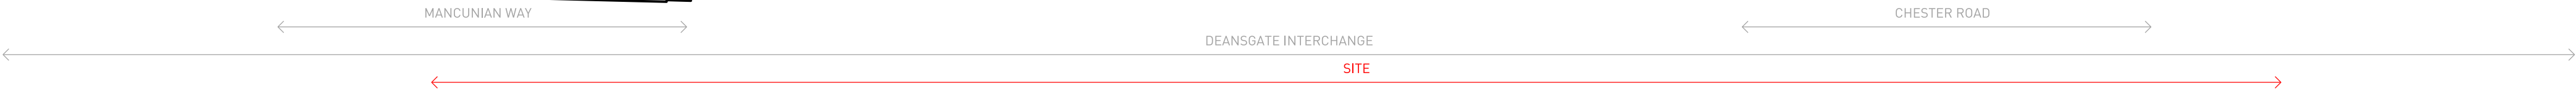

EXISTING WEST ELEVATION

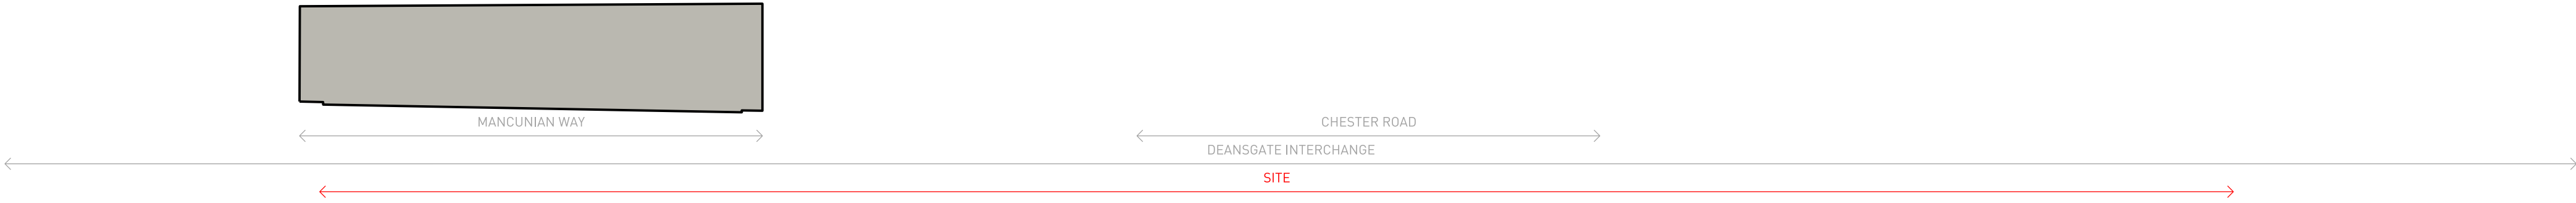

This drawing is copyright
Do not scale off dimensions.
All dimensions to be checked on site by contractor.
Contractor to report any dimensional discrepancies,
errors or omissions prior to commencing on site.

NOTE:

NORTH

Rev	Date	Description
P01	27-01-2023	Planning Issue

Project Title
Chester Road Roundabout

Status
Planning

Drawing Title Existing East & West Site Elevations	
Job No 10293	Scale 1:250@A1 / 1:500@A3
Date January 2023	Revision P01

Drawing No
10293-SHP-A-B5D7-G100-XE-XX-002

simpsonhaugh

MANCHESTER
Riverside, 4 Commercial St
Manchester M15 4RQ
+44 (0)161 835 2345
www.simpsonhaugh.com

LONDON
5-8 Roberts Place
London EC1R 9BQ
+44 (0)20 7549 4000
mail@simpsonhaugh.com