

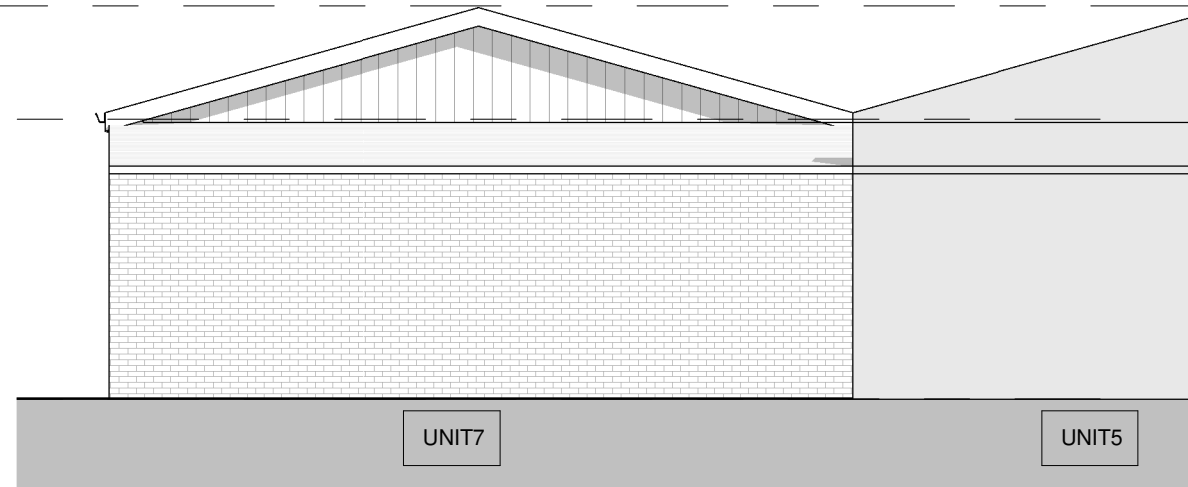


General Notes
The Architect shall have no responsibility for any use made of this document other than for that which it was prepared and issued.
All dimensions should be checked on site. To be read in conjunction with all other Consultant's drawings. The Architect to be immediately notified of any discrepancies.
Copyright on this drawing retained by the Architect.

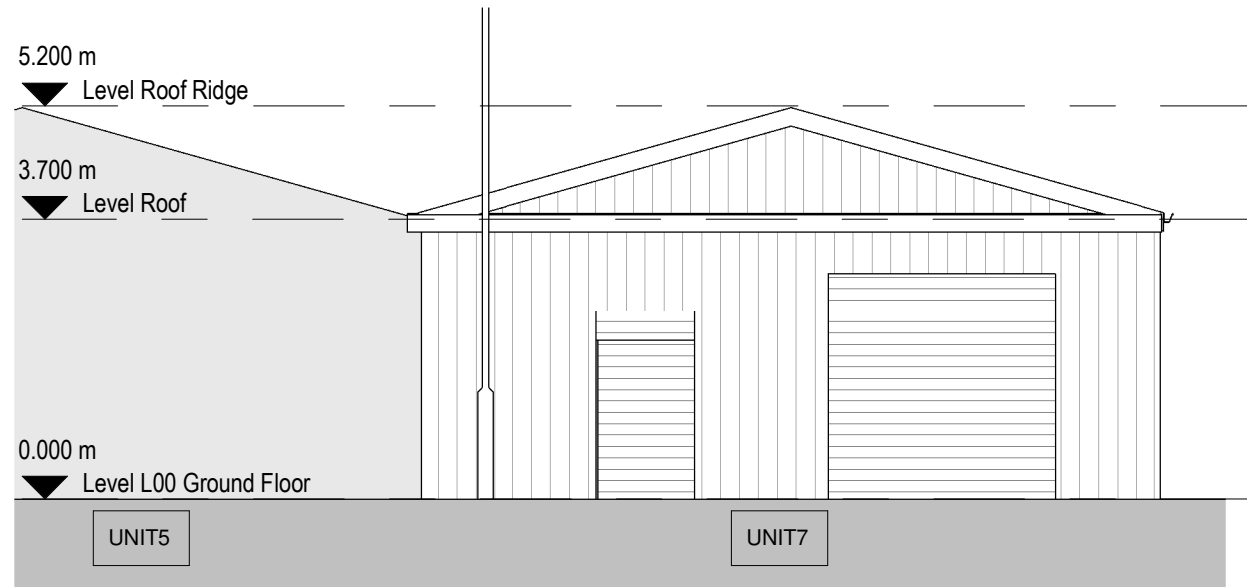

1 Existing East Elevation
1 : 100

3 Existing West Elevation
1 : 100

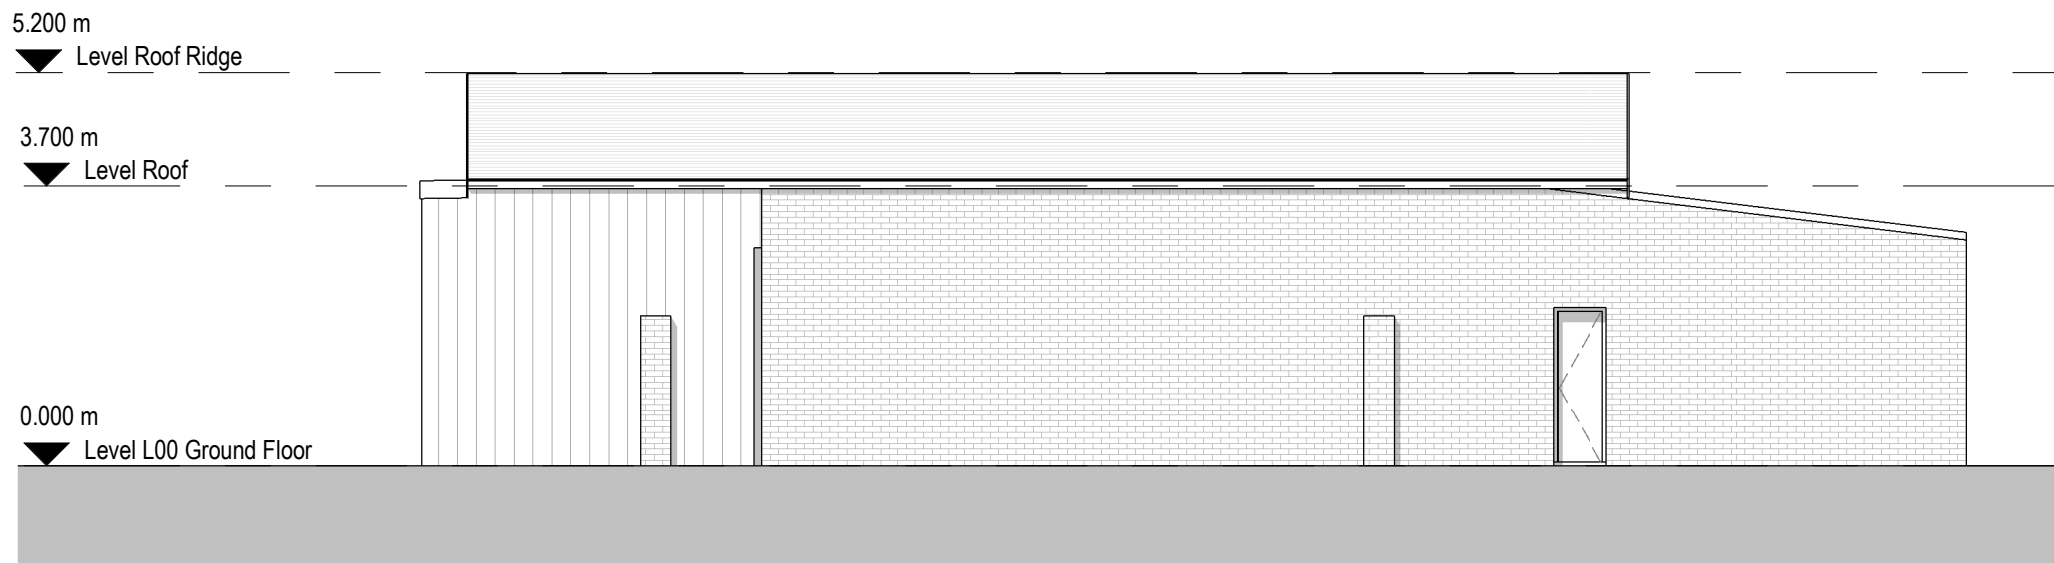

2 Existing North Elevation
1 : 100

0 1 2 3 4m
1:100

P1 20/09/24 SA Initial Issue
No. Date Dwn Chk App Revision or reason for issue

Client
Muhammad Ramadan

create **it** studios
Architects & Designers

Create It Studios (NW) Ltd
3 Stevenson Square
Manchester
M1 1DN
0161 521 3234
www.createitstudios.co.uk
info@createitstudios.co.uk

Project Title
Units 5-7 Walmer Street East, Manchester
M14 5SS

Scale / North Point
1 : 100

Drawing Title
Existing Elevations

Drawing Number
A1568(01)AP003
Drawing Status
Preliminary
Revision
P1