


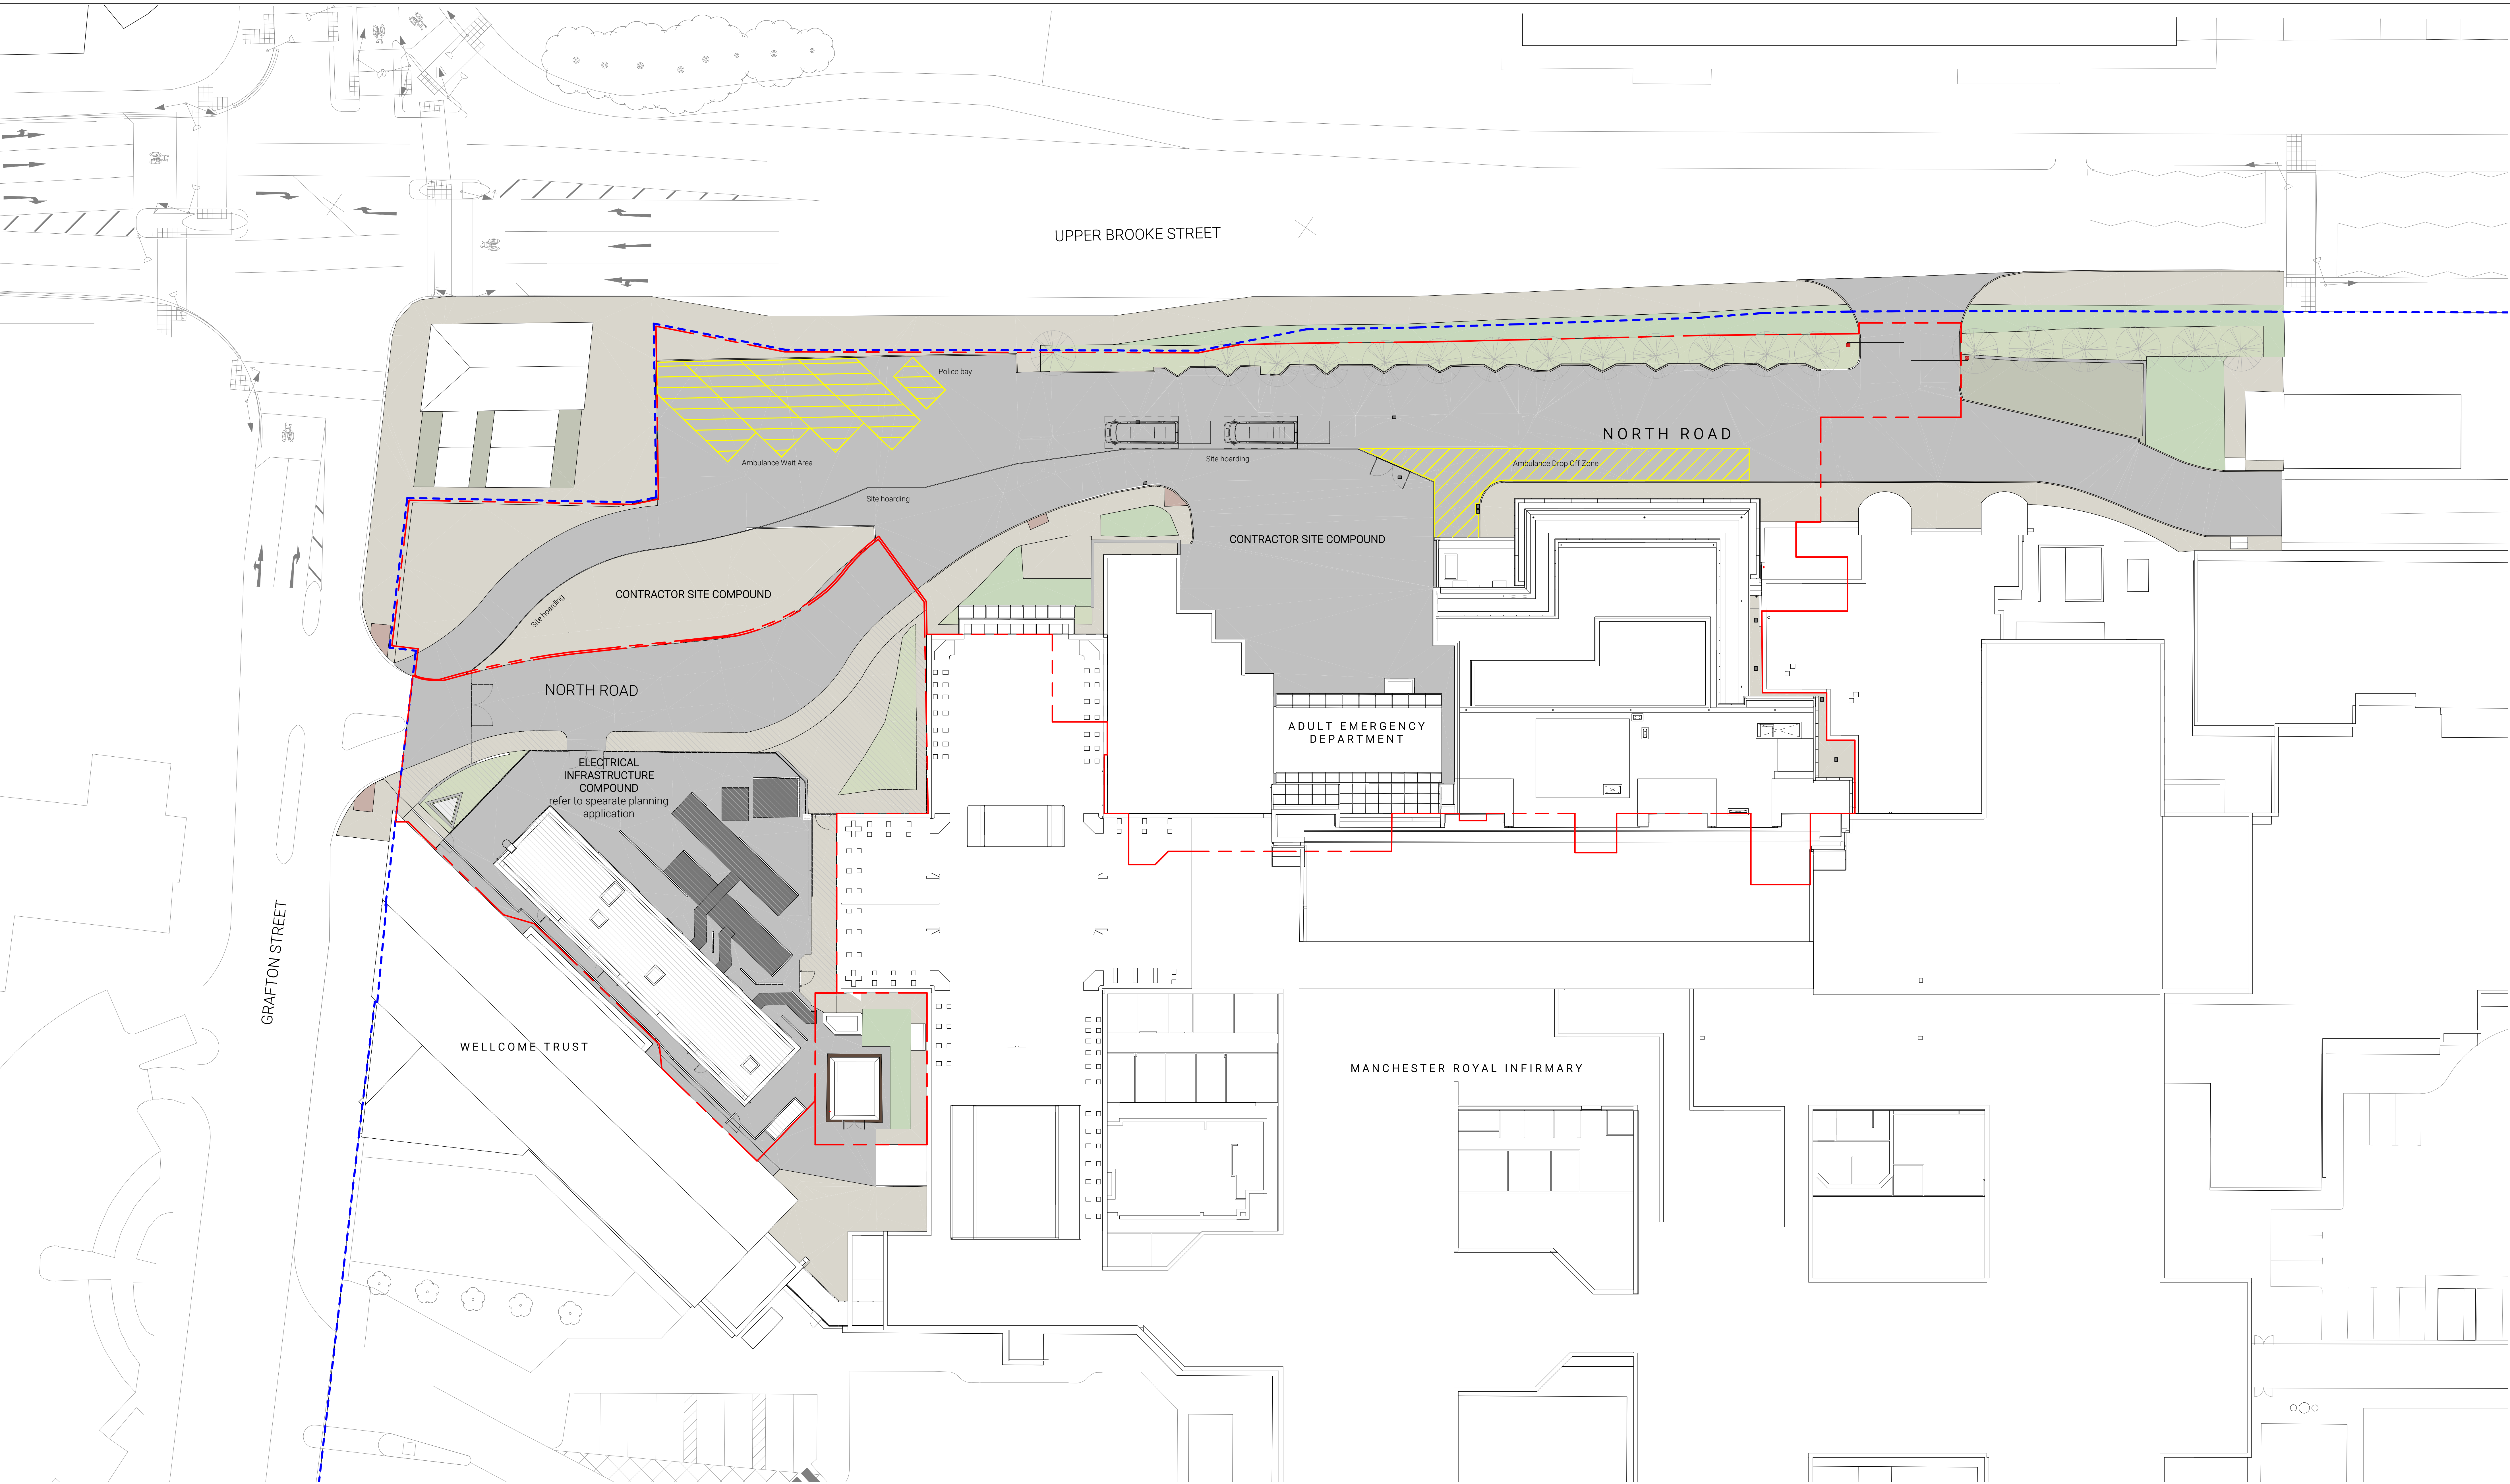

Planning Site Plan - Phase 1
13/11/20

SITE KEY

- Site Works Boundary
- Ownership Boundary


PARKING NUMBERS

NB. Parking bays lost due to requirements for ambulance waiting zones and to allow sufficient turning and access routes for parked ambulances to enter and exit.

GENERAL NOTES:

DAY Architectural Ltd accepts no responsibility for any costs, losses or claims whatsoever arising from these drawings, specifications and related documents unless there is full compliance with the Client or any professional user of the following:

1. All boundaries, dimensions and levels are to be checked on site before construction and any discrepancies reported to the Architect / Designer.
2. Partial Service: Any discrepancies with site or other information is to be advised to the Architect / Designer and direction and / or approval is to be sought before the implementation of the detail.
3. Block and site plans are reproduced under license from the Ordnance Survey.
4. Do not scale the drawing.
5. For the purposes of construction, all relevant parties must check this information prior to implementation and report any discrepancies to the Architect / Designer.

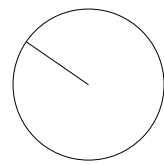

P02	Issued for S73 Minor material amendment application	07/11/2024	RG
P01	Issued for Planning	13/11/2020	AL
REV	DESCRIPTION	DATE	REV BY

CLIENT	NHS Manchester University NHS Foundation Trust	IHP Independent Health Partners HIMMEL + PARTNERS
PROJECT	Project RED	

DRAWING	Proposed Site Plan - Phase 1	
SCALE	As indicated @ A0	FIRST ISSUED 13/11/20
PROJECT	1031-20	RED
CLIENT REF	RED	DRAWN BY AL
CHECKED BY JC		
ORIGIN	VOLUME	LEVEL
DAY	00	00
DR	A	070121
NUMBER	REVISION	P02
DRAWING STATUS	PLANNING	

DAY

DAY Architectural Ltd.
Studio 1, Lancaster Buildings
17 Chancery, Manchester, M4 3PP.

01 6181 634 9703
W: www.day-architectural.com