


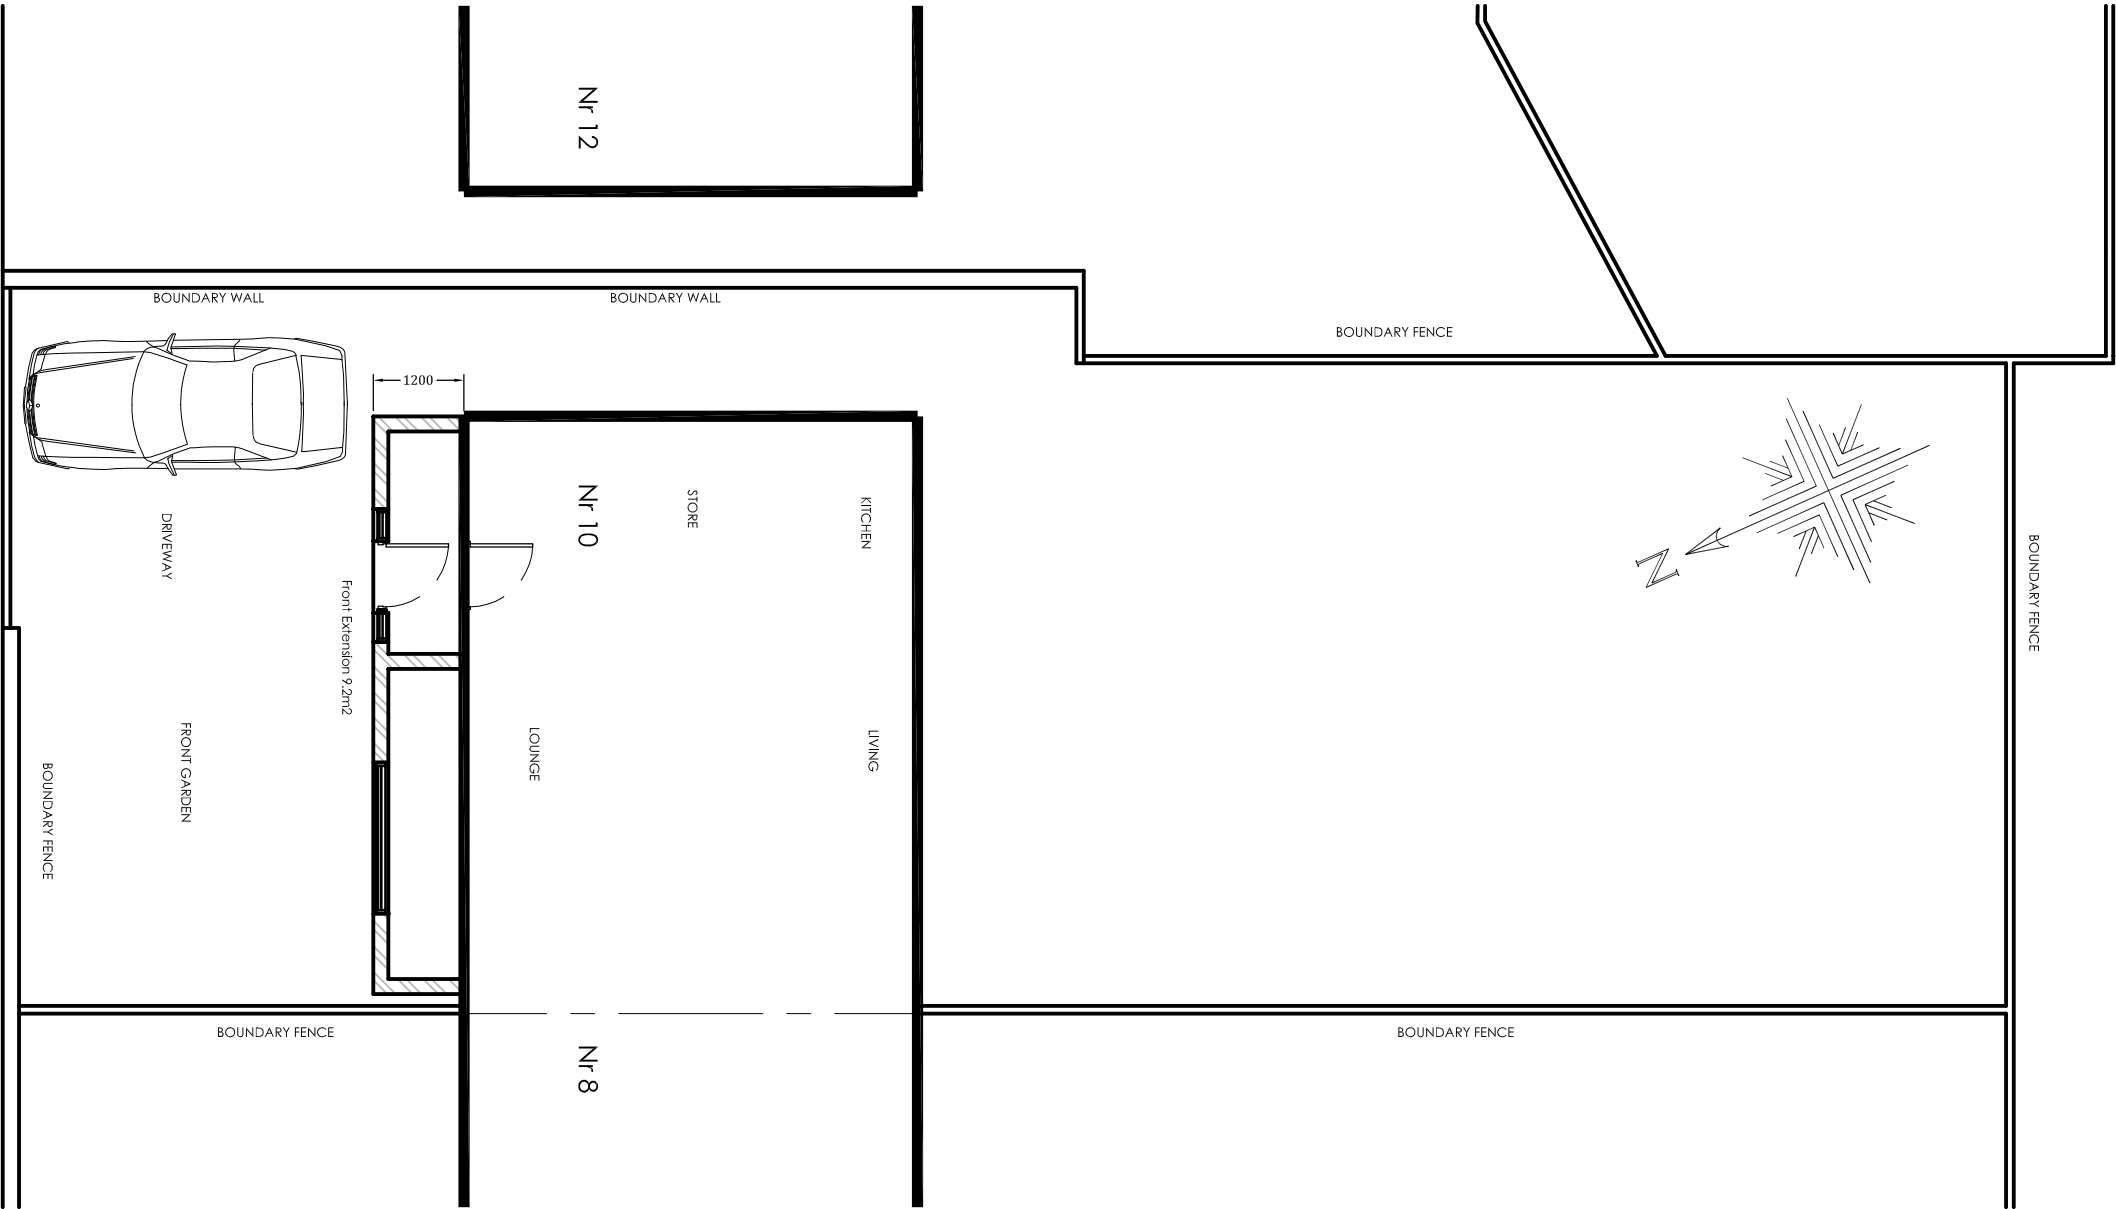


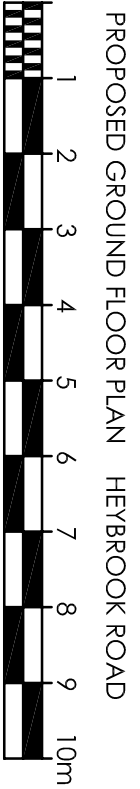


LOCATION PLAN Scale 1:500

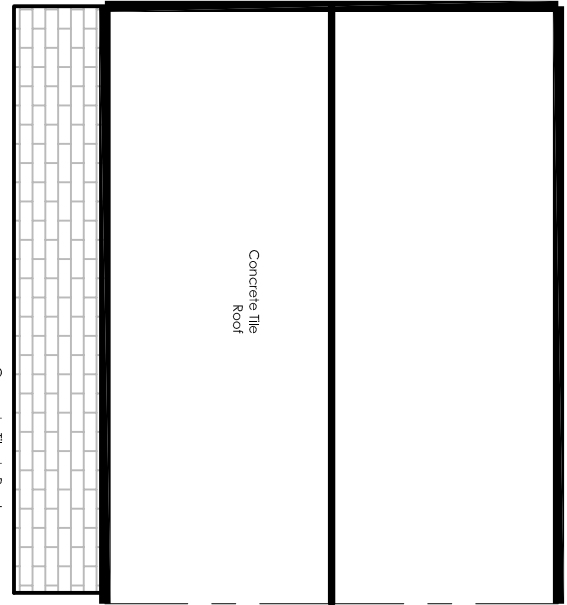


PROPOSED ROOF PLAN

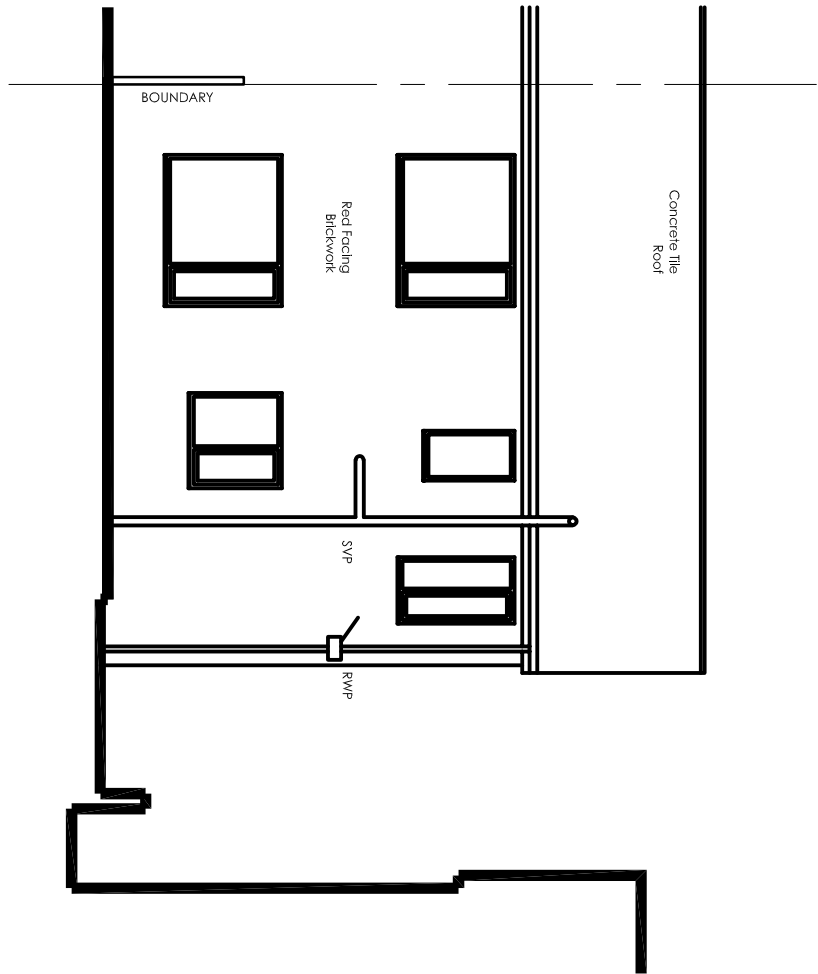


EXISTING REAR ELEVATION (NO REMAIN)

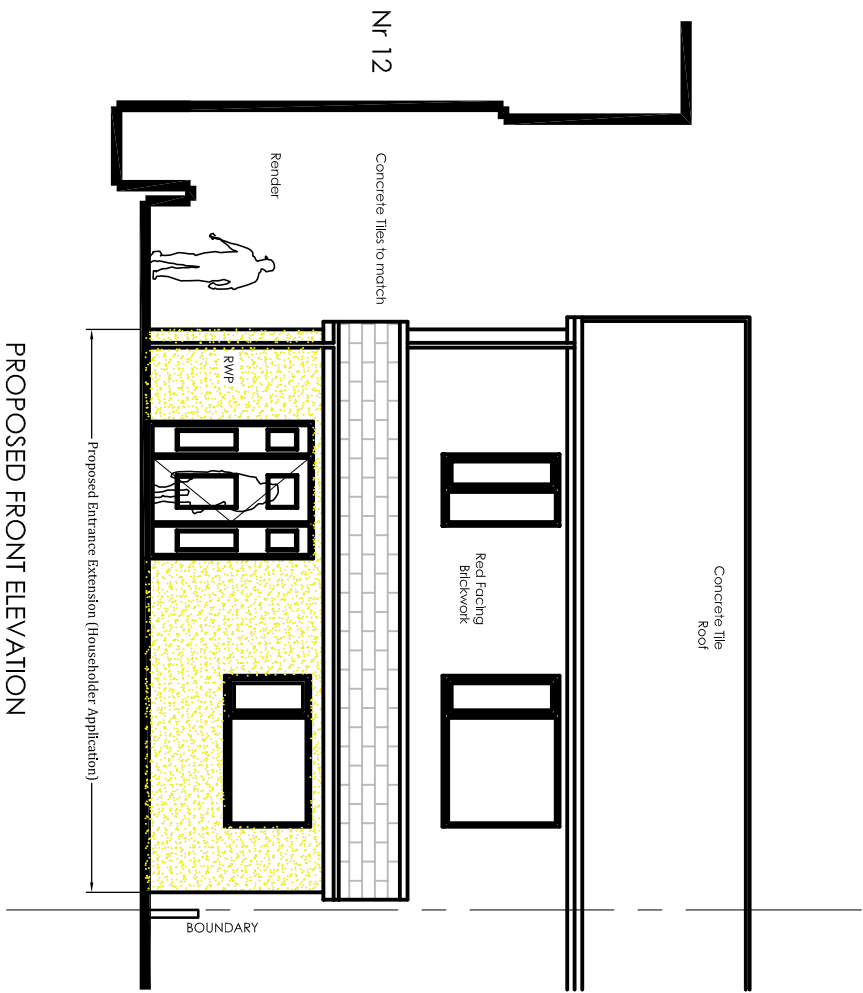

PROPOSED FRONT ELEVATION

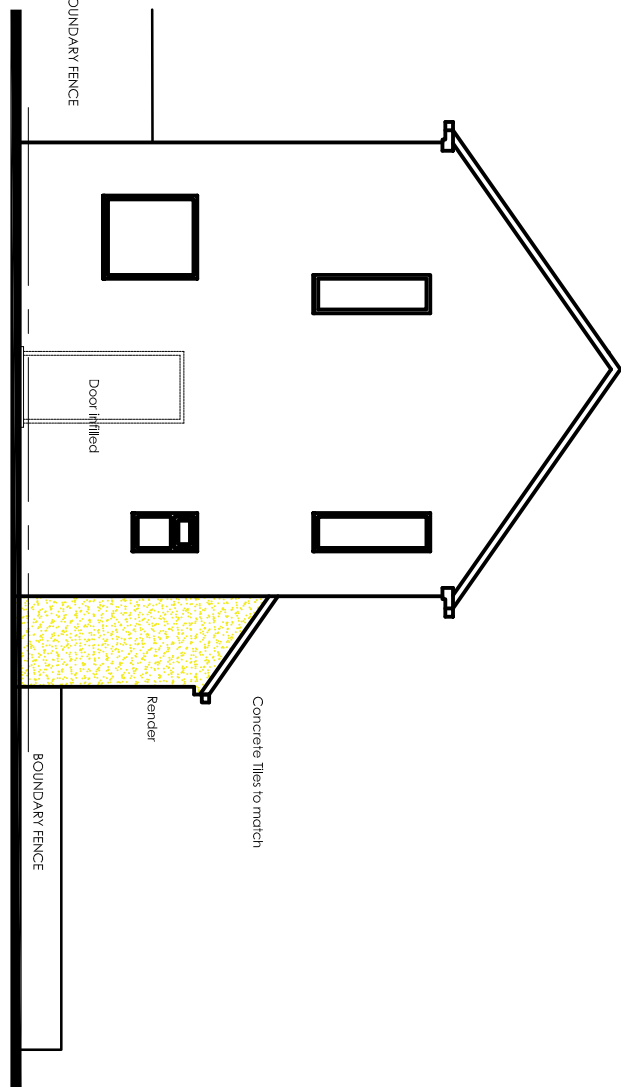

PROPOSED CABLE ELEVATION TO NR 12

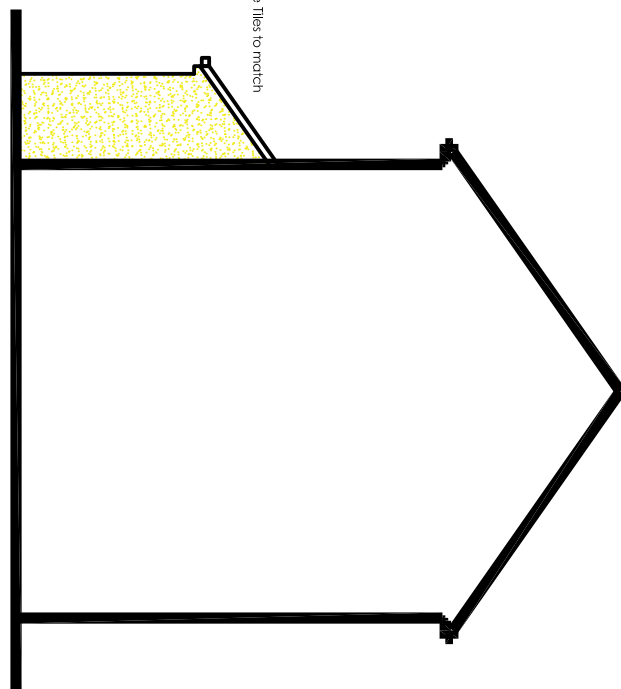

PROPOSED CABLE SECTION TO NR 8

© The drawing is Copyright and the property of Richmond Consultants and must not be reproduced in whole or part without their written permission. Copyright is reserved. © Richmond Consultants and must not be reproduced in whole or part without their written permission.

The Contractor is to check and verify all building and site dimensions, levels and sewer invert levels at connection points before work starts. This drawing must be read with and checked against any structural or other specialist drawings provided.

The Contractor is to comply in all respects with the Building Regulations and any other or not specifically stated on these drawings.

This drawing is not intended to show details of foundation or ground conditions. Each area of ground relied upon to support the structure depicted must be investigated by the Contractor and suitable methods of foundation be provided.

THIS SCHEME IS NOT BASED ON A SURVEY DO NOT SCALE FROM THIS DRAWING

NOTE:

Drawing Status
Construction Status
PLANNING

Rev.	Project Title revised to Front Extension, Existing front entrance door closed on plans.	SN	By	Date
A.		16.10.24		



RICHMOND CONSULTANTS

Mobile 07710131750

Email office@richmond-consultants.co.uk

Site
10 Heybrook Road
Manchester
M23 1PQ

Title
Proposed Front Extension
Proposed Plans and Elevations

Checked	Drawn By	Scale	Date
	SRN	1:100 @A1	Oct 24

Drawing Number	Rev.
33.24 HR102	A