


Issue/ Rev	Description	Date
#	Initial Issue	06.11.24


FOR PLANNING/
BUILDING CONTROL
APPROVAL

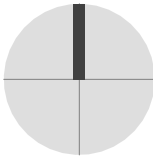

flocc


Flocc Studio Ltd.
963 Stockport Rd Levenshulme
Manchester M19 3NP.
+44 161 307 1766
info@floccstudio.co.uk

Client
Gill Biddle & Ross Phillips
Project Description
23 Lindsay Road, Levenshulme
Project Number
LIN023
Drawing Title
Location Plan
Drawing Number
WD2.1
Scale
1:1250 @ A3

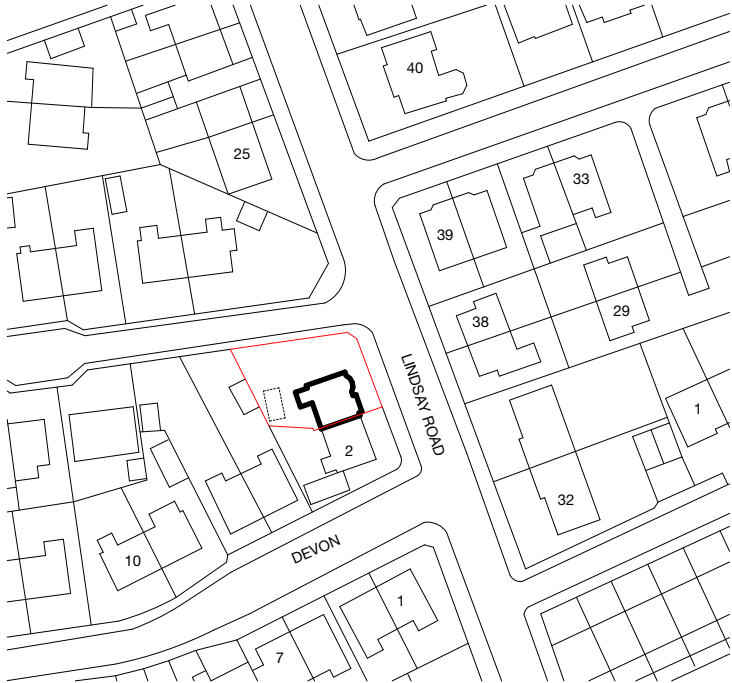

[illegible]

**FOR PLANNING/
BUILDING CONTROL
APPROVAL**

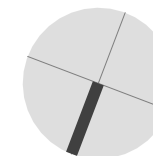

flocc

963 Stockport Rd Levenshulme
Manchester M19 3NP.

Client

Gill Biddle & Ross Phillips

Project Description

23 Lindsay Road, Levenshulme

Project Number **LIN023**

Drawing Title

Site Plan - Proposed

Drawing Number

Scale

WD2.2

1:200 @ A3

LINDSAY ROAD

No. 23

Proposed single storey extension shown diagonal dashed

— Existing single storey utility room to be demolished

Existing garage to be demolished

— New high fence

New dropped kerb and crossover to be constructed to the satisfaction of MCC's Highways Department and approved details

Bins

Existing hedges to be retained	
--------------------------------	--


New Permeable Driveway

High Gate


38

39

Existing - Ground Floor Plan

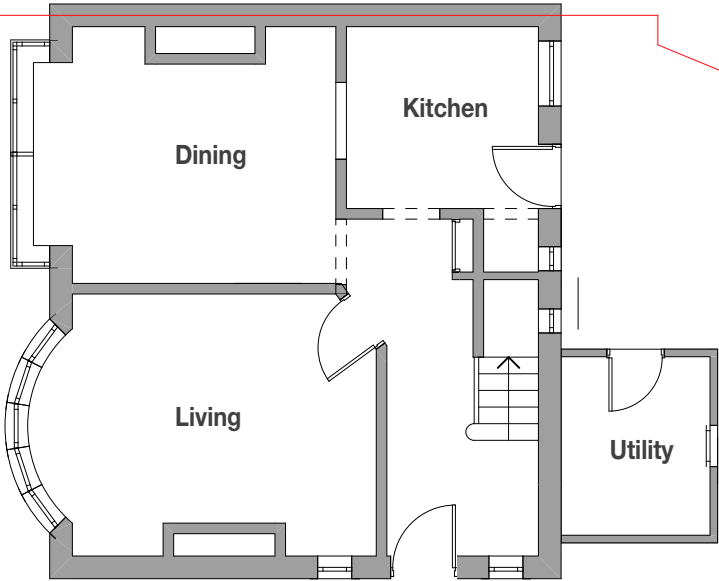

Existing - First Floor Plan

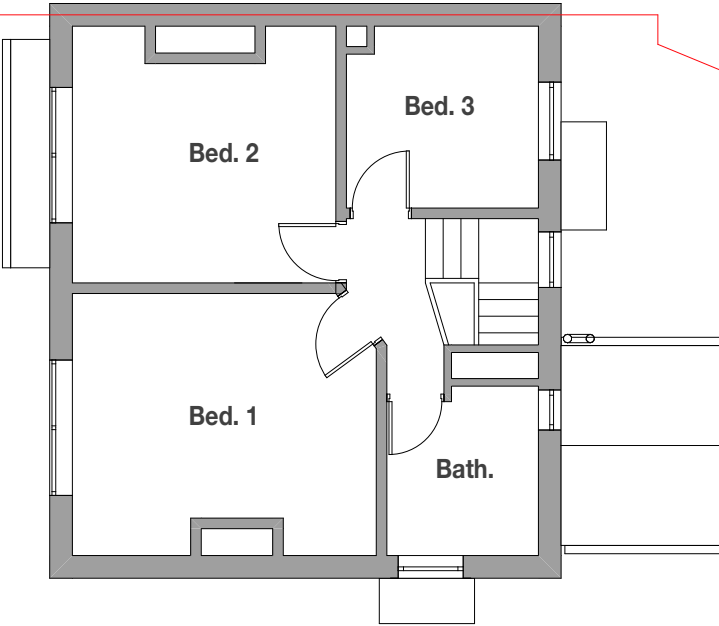

Copyright © FLOCC Studio Ltd. All rights reserved.


This drawing is the property of FLOCC Studio Limited therefore, will require the express written authorisation of FLOCC Studio Ltd. for its total or partial reproduction, as well as exploitation, distribution and marketing.

These drawings are for the purpose of achieving planning and building regulations approval only and subject to final review/ approval by building control. All drawings must be read in conjunction with structural engineers design drawings and calculations. All products to be installed in accordance with manufacturers recommendation and details.

Do not scale this drawing. All dimensions are to be verified on site and any discrepancies reported before commencement of any work.

Issue/ Rev	Description	Date
#	Initial Issue	06.11.24

FOR PLANNING/
BUILDING CONTROL
APPROVAL

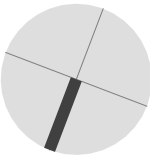

flocc

Flocc Studio Ltd.
963 Stockport Rd Levenshulme
Manchester M19 3NP.
+44 161 307 1766
info@floccstudio.co.uk

Client	Gill Biddle & Ross Phillips
Project Description	23 Lindsay Road, Levenshulme
Project Number	LIN023
Drawing Title	Plans - Existing
Drawing Number	WD3.1
Scale	1:100 @ A3


This drawing is the property of FLOCC Studio Limited therefore, will require the express written authorisation of FLOCC Studio Ltd. for its total or partial reproduction, as well as exploitation, distribution and marketing.

These drawings are for the purpose of achieving planning and building regulations approval only and subject to final review/approval by building control. All drawings must be read in conjunction with structural engineers design drawings and calculations. All products to be installed in accordance with manufacturers recommendation and details.

Do not scale this drawing. All dimensions are to be verified on site and any discrepancies reported before commencement of any work.

[illegible]

**FOR PLANNING/
BUILDING CONTROL
APPROVAL**

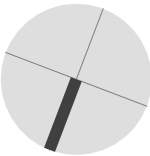

flocc

Flocc Studio Ltd.
163 Stockport Rd Levenshulme
Manchester M19 3NP.
+44 161 307 1766
info@floccstudio.co.uk

Client
Gill Biddle & Ross Phillips

Project Description

23 Lindsay Road, Levenshulme


Project Number **LIN023**

Drawing Title

Plans - Proposed Ground Floor Plan

Drawing Number	Scale
----------------	-------

WD3.2 1:100 @ A

 

Existing walls to be demolished shown grey dashed. Refer to structural engineering drawings

*****IMPORTANT NOTE*****
Ensure new floor is set down so that the new FFL finishes flush with the existing

Kitchen design and detail by others.
Confirm exact requirements with
owner prior to setting out

Provide mechanical exhaust to kitchen 30l/s over the hob or 60l/s to any utility, toilet, bathroom or elsewhere

Duct new boiler externally and ensure flue terminates min. 300mm from any openable window in accordance with approved document part J

Confirm floor finishes with owner.
All products to have slip resistant finishes

Extent of raked ceiling to new extension marked 'X'


Legend						Refer to General Notes For Details ***All structure shown as graphic representation: please refer to structural engineering package for exact details of footings, concrete slab, timber framed floors, wall & roof framing***
ref.	refrigerator	B	boiler	OP	overflow	
wm	washing machine	W1	wall type 1	HOP	hopper	
dw	dishwasher	W2	wall type 2	UTY	Utility	
shr.	shower	R1	roof type 1	S	sink	
st	store	PS	plumbing stack	SVP	soil vent pipe	
wir	walk in wardrobe	R1	roof type 1	GM	gas meter	
pdr.	powder room	DP	downpipe	EM	electricity meter	

- Do not scale this drawing. All dimensions are to be verified on site and any discrepancies reported before commencement of any work or shop drawings

- All new windows and doors sizes indicated are to structural openings and to be site measured. Window style detailing and opening sash locations to be confirmed and approved by owner prior to fabrication. All new windows require means of escape with an unobstructed openable area of 0.33sq.m. and at least 450mm high and 450mm wide. The bottom of the openable area should not be more than 1100mm above floor level. All windows to achieve the minimum U values specified in the British Standards.
- **All floors (suspended or on ground) walls and roofs are to be insulated and achieve at least the minimum U values listed under Approved Document Part L of the British Regulations.**
- Confirm all finishes and materials with owner.

*****All works to be constructed in accordance with accredited construction details*****

All opening sizes are to structural openings
FR = Fire rated door where required

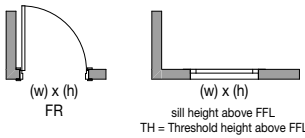

windpost and restraint
requirements for piers less than
665mm wide to be confirmed by
structural engineer

- Provide DPC min. 150mm above natural ground level
- Provide weep holes at 900mm centers above all openings


This drawing is the property of FLOCC Studio Limited therefore, will require the express written authorisation of FLOCC Studio Ltd. for its total or partial reproduction, as well as exploitation, distribution and marketing.

These drawings are for the purpose of achieving planning and building regulations approval only and subject to final review/approval by building control. All drawings must be read in conjunction with structural engineers design drawings and calculations. All products to be installed in accordance with manufacturers recommendation and details.

Do not scale this drawing. All dimensions are to be verified on site and any discrepancies reported before commencement of any work.

[illegible]

**FOR PLANNING/
BUILDING CONTROL
APPROVAL**

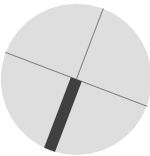

flocc

flocc Studio Ltd.
63 Stockport Rd Levenshulme
Manchester M19 3NP.
0161 307 1766
info@floccstudio.co.uk

Client

Gill Biddle & Ross Phillips

Project Description

23 Lindsay Road, Levenshulme

Project Number **LIN023**


Drawing Title

Plans - Proposed First Floor Plan

Drawing Number	Scale
----------------	-------

WD3.3 1:100 @ A

1:100 @ A3

 

(R1) roof tiles to match existing.
Contractor to ensure selected roof tile is suitable for noted pitch and site geographical location.

Line of enclosure shown dashed

Legend						
ref.	refrigerator	B	boiler	OP	overflow	Refer to General Notes For Details ***All structure shown as graphic representation: please refer to structural engineering package for exact details of footings, concrete slab, timber framed floors, wall & roof framing***
wm	washing machine	W1	wall type 1	HOP	hopper	
dw	dishwasher	W2	wall type 2	UTY	Utility	
shr.	shower	R1	roof type 1	S	sink	
st	store	PS	plumbing stack	SVP	soil vent pipe	
wir	walk in wardrobe	R1	roof type 1	GM	gas meter	
pdr.	powder room	DP	downpipe	EM	electricity meter	

Notes

- Do not scale this drawing. All dimensions are to be verified on site and any discrepancies reported before commencement of any work or shop drawings
- All new windows and doors sizes indicated are to structural openings and to be site measured. Window style/detailing and opening sash locations to be confirmed and approved by owner prior to fabrication. All new windows require means of escape with an unobstructed openable area of 0.33sq.m. and at least 450mm high and 450mm wide. The bottom of the openable area should not be more than 1100mm above floor level. All windows to achieve the minimum U values specified in the British Standards.
- **All floors (suspended or on ground) walls and roofs are to be insulated and achieve at least the minimum U values listed under Approved Document Part L of the British Regulations.**
- Confirm all finishes and materials with owner.

*****All works to be constructed in accordance with accredited construction details*****


<h2>Notes on setting out</h2> <p>***All opening sizes are to structural openings***</p> <p>FR = Fire rated door where required</p> <div style="display: flex; justify-content: space-around; align-items: center;">   </div> <p>TH = Threshold height above FFL</p>	<h2>Brickwork</h2> <p>windpost and restraint requirements for piers less than 665mm wide to be confirmed by structural engineer</p> <div style="text-align: center;">  </div> <ul style="list-style-type: none"> - Provide DPC min. 150mm above natural ground level - Provide weep holes at 900mm centers above all openings
---	--

This drawing is the property of FLOCC Studio Limited therefore, will require the express written authorisation of FLOCC Studio Ltd. for its total or partial reproduction, as well as exploitation, distribution and marketing.


These drawings are for the purpose of achieving planning and building regulations approval only and subject to final review/approval by building control. All drawings must be read in conjunction with structural engineers design drawings and calculations. All products to be installed in accordance with manufacturers recommendation and details.

Do not scale this drawing. All dimensions are to be verified on site and any discrepancies reported before commencement of any work.

Issue/ Rev	Description	Date
#	Initial Issue	06.11.24

 

**FOR PLANNING/
BUILDING CONTROL
APPROVAL**

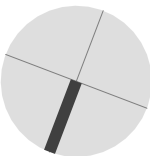

flocc

flocc Studio Ltd.
63 Stockport Rd Levenshulme
Manchester M19 3NP.
0161 307 1766
info@floccstudio.co.uk

Client
Gill Biddle & Ross Phillips

Project Description

23 Lindsay Road, Levenshulme

Project Number **LIN023**

Drawing Title

Section A - A

Drawing Number	Scale
----------------	-------

WD4.1 1:20, 1:1

Typical Ventilated Tiled Roof Detail (Scale 1:20)

Notes


- Do not scale this drawing. All dimensions are to be verified on site and any discrepancies reported before commencement of any work or shop drawings
- All new windows and doors sizes indicated are to structural openings and to be site measured. Window style/detailing and opening sash locations to be confirmed and approved by owner prior to fabrication. All new windows require means of escape with an unobstructed openable area of 0.33sq.m. and at least 450mm high and 450mm wide. The bottom of the openable area should not be more than 1100mm above floor level. All windows to achieve the minimum U values specified in the British Standards.
- **All floors (suspended or on ground) walls and roofs are to be insulated and achieve at least the minimum U values listed under Approved Document Part L of the British Regulations.**
- Confirm all finishes and materials with owner.

*****All works to be constructed in accordance with accredited construction details*****

<h2>Notes on setting out</h2> <p>***All opening sizes are to structural openings***</p> <p>FR = Fire rated door where required</p> <div style="display: flex; justify-content: space-around; align-items: center;">   </div> <p>TH = Threshold height above FFL</p>	<h2>Brickwork</h2> <p>windpost and restraint requirements for piers less than 665mm wide to be confirmed by structural engineer</p> <div style="text-align: center;">  </div> <ul style="list-style-type: none"> - Provide DPC min. 150mm above natural ground level - Provide weep holes at 900mm centers above all openings
---	--



Existing - Front Elevation

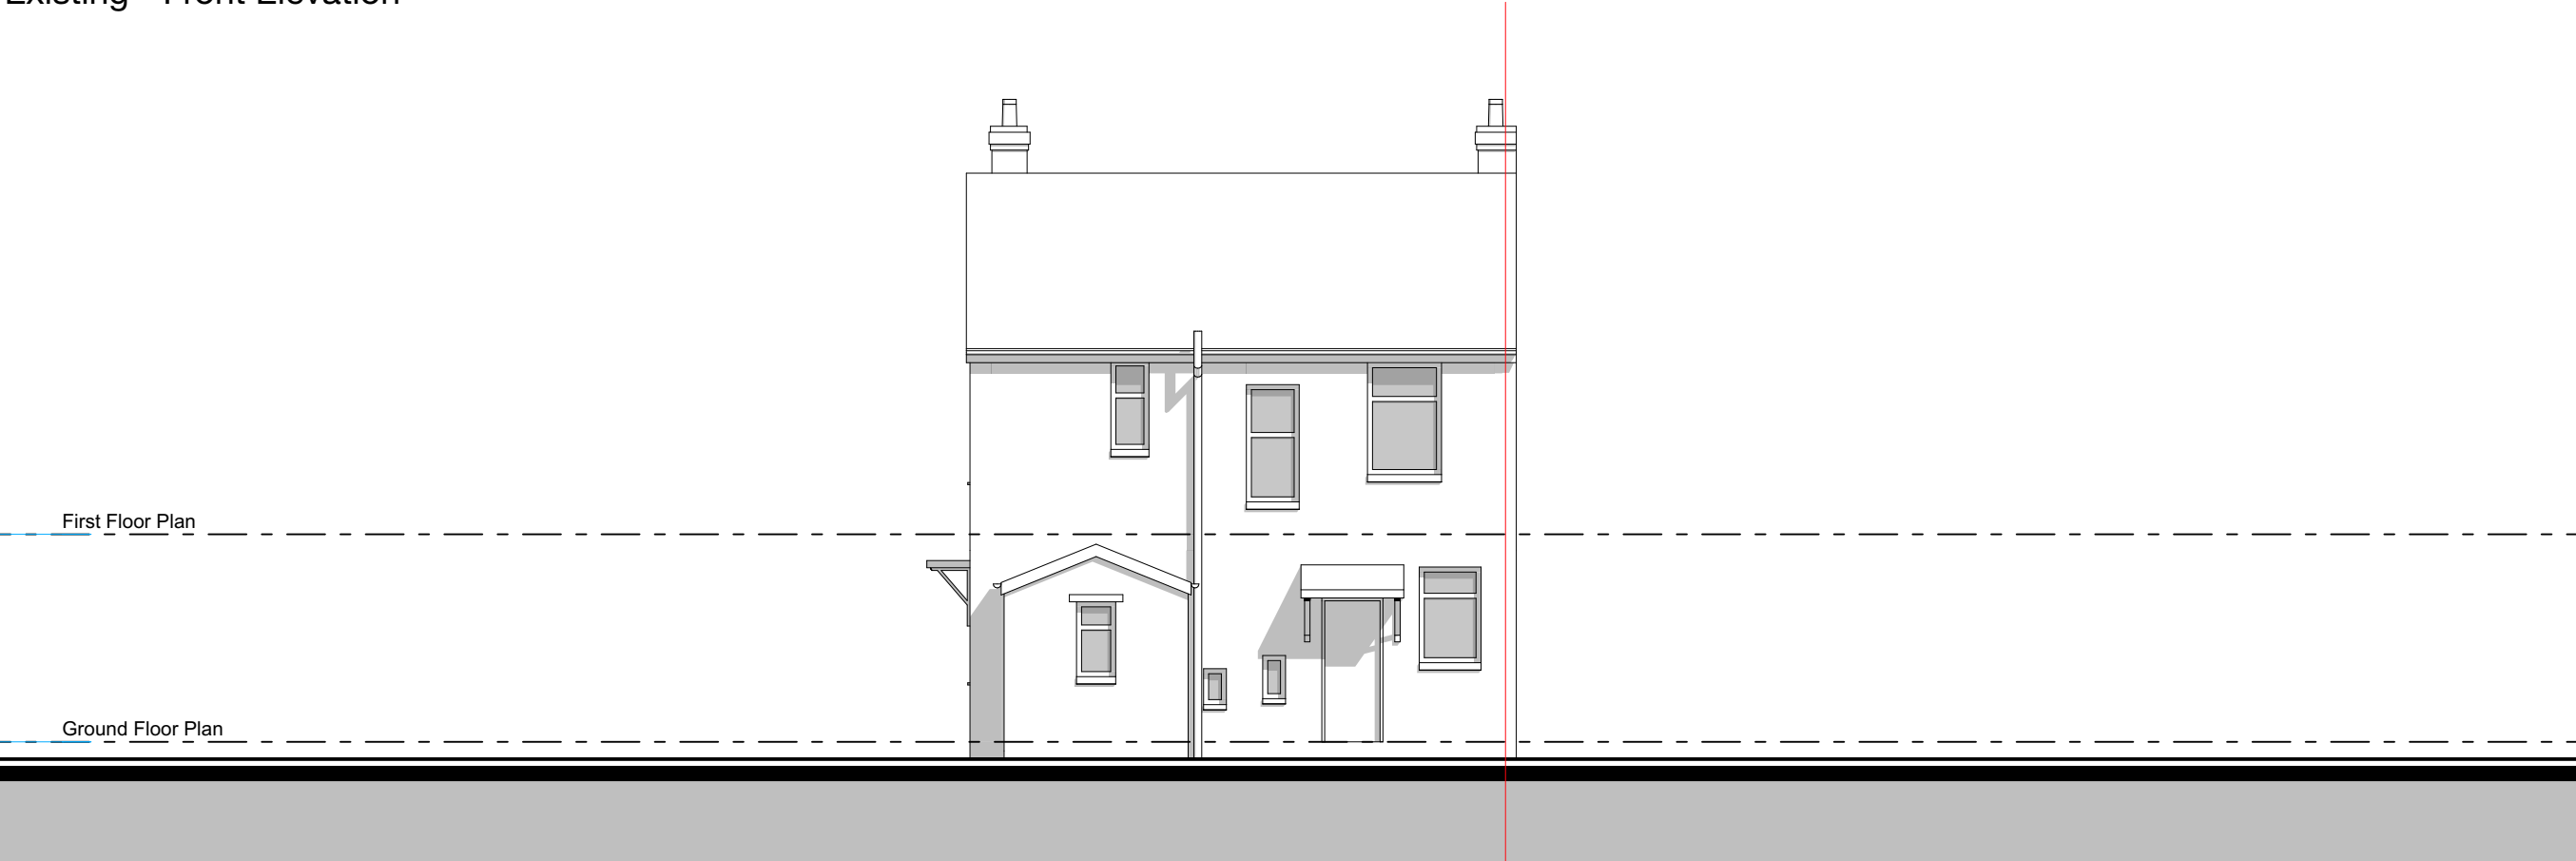

Existing - Rear Elevation

Copyright © FLOCC Studio Ltd. All rights reserved.

This drawing is the property of FLOCC Studio Limited therefore, will require the express written authorisation of FLOCC Studio Ltd. for its total or partial reproduction, as well as exploitation, distribution and marketing.

These drawings are for the purpose of achieving planning and building regulations approval only and subject to final review/ approval by building control. All drawings must be read in conjunction with structural engineers design drawings and calculations. All products to be installed in accordance with manufacturers recommendation and details.

Do not scale this drawing. All dimensions are to be verified on site and any discrepancies reported before commencement of any work.

Issue/ Rev	Description	Date
#	Initial Issue	06.11.24

FOR PLANNING/
BUILDING CONTROL
APPROVAL

flocc

Flocc Studio Ltd.
963 Stockport Rd Levenshulme
Manchester M19 3NP.
+44 161 307 1766
info@floccstudio.co.uk

Client
Gill Biddle & Ross Phillips

Project Description
23 Lindsay Road, Levenshulme

Project Number LIN023
Drawing Title

Elevations - Existing

Drawing Number Scale

WD5.1 1:100 @ A3

This drawing is the property of FLOCC Studio Limited therefore, will require the express written authorisation of FLOCC Studio Ltd. for its total or partial reproduction, as well as exploitation, distribution and marketing.

These drawings are for the purpose of achieving planning and building regulations approval only and subject to final review/approval by building control. All drawings must be read in conjunction with structural engineers design drawings and calculations. All products to be installed in accordance with manufacturers recommendation and details.

Do not scale this drawing. All dimensions are to be verified on site and any discrepancies reported before commencement of any work.

[illegible]

**FOR PLANNING/
BUILDING CONTROL
APPROVAL**

flocc

floc Studio Ltd.
63 Stockport Rd Levenshulme
Manchester M19 3NP.
0161 307 1766
info@flocstudio.co.uk

Client

Gill Biddle & Ross Phillips

Project Description

23 Lindsay Road, Levenshulme

Project Number **LIN023**

Drawing Title

Elevations - Existing

Drawing Number	Scale
----------------	-------

WD5.2 1:100 @ A

The image displays two architectural drawings of a building, labeled 'First Floor Plan' and 'Ground Floor Plan'. The 'First Floor Plan' is a top-down view showing a rectangular structure with a central door and a small triangular roof extension on the right side. The 'Ground Floor Plan' is a side elevation showing the building's profile, including a tall, narrow section on the right with a window. The drawings are rendered in black lines on a white background, with a dashed line indicating the building's footprint. A thick black horizontal bar is at the bottom of the image.

Existing - Side Elevation

This architectural drawing shows the front elevation of a house, divided into two horizontal sections by a dashed line. The upper section, labeled 'First Floor Plan', shows a gabled roof with a chimney on the left and a single window in the center. The lower section, labeled 'Ground Floor Plan', shows a front porch with a central door and two side windows, a small side extension on the right, and a larger extension on the left. The ground is represented by a solid grey area at the bottom.

Existing - Side Elevation

[illegible]

**FOR PLANNING/
BUILDING CONTROL
APPROVAL**

flocc

floc Studio Ltd.
63 Stockport Rd Levenshulme
Manchester M19 3NP.
0161 307 1766
info@flocstudio.co.uk

Client
Gill Biddle & Ross Phillips

Project Description

23 Lindsay Road, Levenshulme

Project Number **LIN023**

Drawing Title

Elevations - Proposed




Drawing Number	Scale
----------------	-------

WD5.3 1:100 @ A3

1:100 @ A3



Legend						
ref.	refrigerator	B	boiler	OP	overflow	Refer to General Notes For Details ***All structure shown as graphic representation: please refer to structural engineering package for exact details of footings, concrete slab, timber framed floors, wall & roof framing***
wm	washing machine	W1	wall type 1	HOP	hopper	
dw	dishwasher	W2	wall type 2	UTY	Utility	
shr.	shower	R1	roof type 1	S	sink	
st	store	PS	plumbing stack	SVP	soil vent pipe	
wir	walk in wardrobe	R1	roof type 1	GM	gas meter	
pdr.	powder room	DP	downpipe	EM	electricity meter	
   
<h3>Notes</h3> <ul style="list-style-type: none"> - Do not scale this drawing. All dimensions are to be verified on site and any discrepancies reported before commencement of any work or shop drawings - All new windows and doors sizes indicated are to structural openings and to be site measured. Window style/detailing and opening sash locations to be confirmed and approved by owner prior to fabrication. All new windows require means of escape with an unobstructed openable area of 0.33sq.m. and at least 450mm high and 450mm wide. The bottom of the openable area should not be more than 1100mm above floor level. All windows to achieve the minimum U values specified in the British Standards. - All floors (suspended or on ground) walls and roofs are to be insulated and achieve at least the minimum U values listed under Approved Document Part L of the British Regulations. - Confirm all finishes and materials with owner. <p>***All works to be constructed in accordance with accredited construction details***</p>	<h3>Notes on setting out</h3> <p>***All opening sizes are to structural openings*** FR = Fire rated door where required</p> <div style="display: flex; justify-content: space-around; align-items: center;"> <div style="text-align: center;">  <p>(w) x (h) FR</p> </div> <div style="text-align: center;">  <p>(w) x (h) sill height above FFL TH = Threshold height above FFL</p> </div> </div> <h3>Brickwork</h3> <p>windpost and restraint requirements for piers less than 665mm wide to be confirmed by structural engineer</p> <div style="text-align: center;">  <p><665</p> </div> <ul style="list-style-type: none"> - Provide DPC min. 150mm above natural ground level - Provide weep holes at 900mm centers above all openings
---	--

*****NOTE*****

- perspectives are provided for visual aid only. Refer to drawings for all information.



Copyright © FLOCC Studio Ltd. All rights reserved.


This drawing is the property of FLOCC Studio Limited therefore, will require the express written authorisation of FLOCC Studio Ltd. for its total or partial reproduction, as well as exploitation, distribution and marketing.

These drawings are for the purpose of achieving planning and building regulations approval only and subject to final review/ approval by building control. All drawings must be read in conjunction with structural engineers design drawings and calculations. All products to be installed in accordance with manufacturers recommendation and details.

Do not scale this drawing. All dimensions are to be verified on site and any discrepancies reported before commencement of any work.

Issue/ Rev	Description	Date
#	Initial Issue	06.11.24

FOR PLANNING/
BUILDING CONTROL
APPROVAL

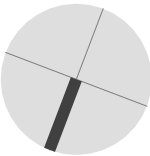

flocc

Flocc Studio Ltd.
963 Stockport Rd Levenshulme
Manchester M19 3NP.
+44 161 307 1766
info@floccstudio.co.uk

Client	Gill Biddle & Ross Phillips
Project Description	23 Lindsay Road, Levenshulme
Project Number	LIN023
Drawing Title	Perspective 01
Drawing Number	WD9.1
Scale	@ A3

****NOTE****

- perspectives are provided for visual aid only. Refer to drawings for all information.



Copyright © FLOCC Studio Ltd. All rights reserved.


This drawing is the property of FLOCC Studio Limited therefore, will require the express written authorisation of FLOCC Studio Ltd. for its total or partial reproduction, as well as exploitation, distribution and marketing.

These drawings are for the purpose of achieving planning and building regulations approval only and subject to final review/ approval by building control. All drawings must be read in conjunction with structural engineers design drawings and calculations. All products to be installed in accordance with manufacturers recommendation and details.

Do not scale this drawing. All dimensions are to be verified on site and any discrepancies reported before commencement of any work.

Issue/ Rev	Description	Date
#	Initial Issue	06.11.24

FOR PLANNING/
BUILDING CONTROL
APPROVAL

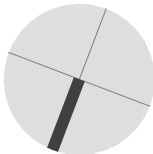

flocc

Flocc Studio Ltd.
963 Stockport Rd Levenshulme
Manchester M19 3NP.
+44 161 307 1766
info@floccstudio.co.uk

Client	
Gill Biddle & Ross Phillips	
Project Description	
23 Lindsay Road, Levenshulme	
Project Number	LIN023
Drawing Title	
Perspective 02	
Drawing Number	Scale
WD9.2	@ A3

****NOTE****

- perspectives are provided for visual aid only. Refer to drawings for all information.

Copyright © FLOCC Studio Ltd. All rights reserved.


This drawing is the property of FLOCC Studio Limited therefore, will require the express written authorisation of FLOCC Studio Ltd. for its total or partial reproduction, as well as exploitation, distribution and marketing.

These drawings are for the purpose of achieving planning and building regulations approval only and subject to final review/ approval by building control. All drawings must be read in conjunction with structural engineers design drawings and calculations. All products to be installed in accordance with manufacturers recommendation and details.

Do not scale this drawing. All dimensions are to be verified on site and any discrepancies reported before commencement of any work.

Issue/ Rev	Description	Date
#	Initial Issue	06.11.24

FOR PLANNING/
BUILDING CONTROL
APPROVAL

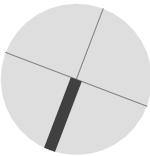

flocc

Flocc Studio Ltd.
963 Stockport Rd Levenshulme
Manchester M19 3NP.
+44 161 307 1766
info@floccstudio.co.uk

Client
Gill Biddle & Ross Phillips

Project Description
23 Lindsay Road, Levenshulme

Project Number **LIN023**
Drawing Title
Perspective 03

Drawing Number **WD9.3** Scale **@ A3**



****NOTE****

- perspectives are provided for visual aid only. Refer to drawings for all information.



Copyright © FLOCC Studio Ltd. All rights reserved.


This drawing is the property of FLOCC Studio Limited therefore, will require the express written authorisation of FLOCC Studio Ltd. for its total or partial reproduction, as well as exploitation, distribution and marketing.

These drawings are for the purpose of achieving planning and building regulations approval only and subject to final review/ approval by building control. All drawings must be read in conjunction with structural engineers design drawings and calculations. All products to be installed in accordance with manufacturers recommendation and details.

Do not scale this drawing. All dimensions are to be verified on site and any discrepancies reported before commencement of any work.

Issue/ Rev	Description	Date
#	Initial Issue	06.11.24

FOR PLANNING/
BUILDING CONTROL
APPROVAL

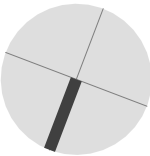

flocc

Flocc Studio Ltd.
963 Stockport Rd Levenshulme
Manchester M19 3NP.
+44 161 307 1766
info@floccstudio.co.uk

Client
Gill Biddle & Ross Phillips

Project Description
23 Lindsay Road, Levenshulme

Project Number **LIN023**
Drawing Title
Perspective 04

Drawing Number Scale
WD9.4 @ A3