



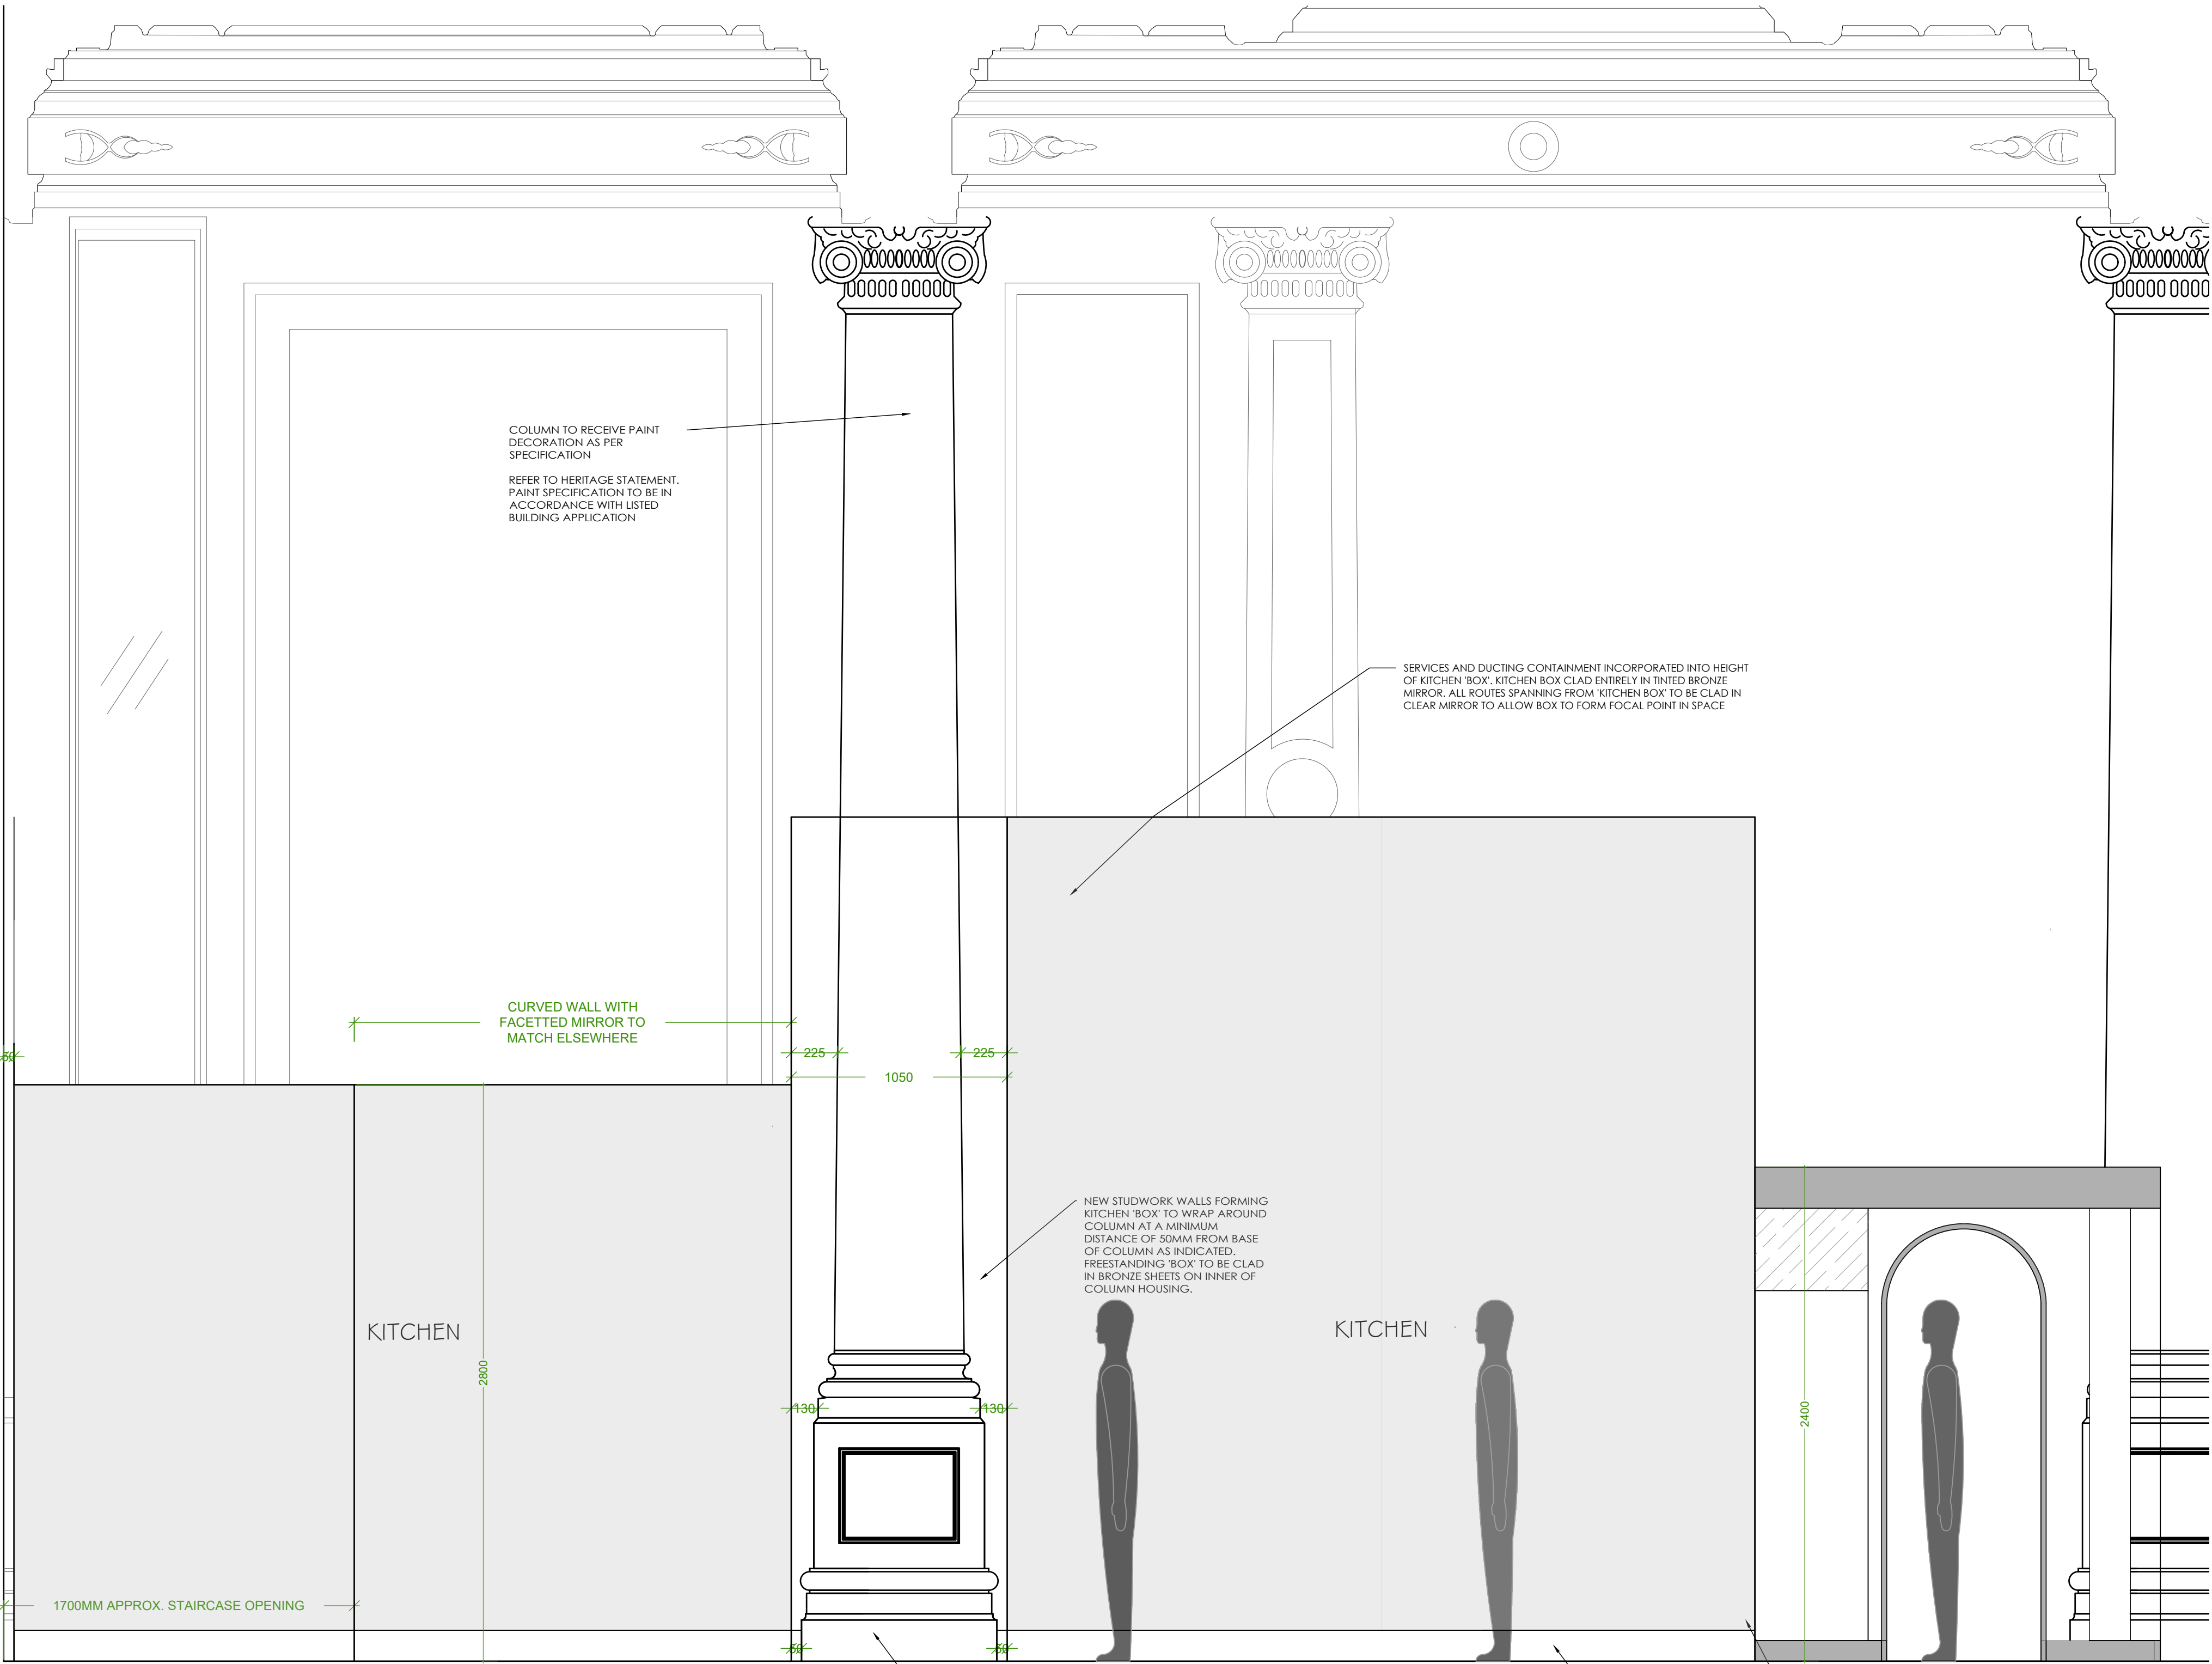


PROPOSED COLUMN ENCLOSURE AND EXTRACT LINK DETAIL - ELEVATION A-A
SCALE 1:20



'MIRRORED BOX' KITCHEN DESIGN
INTENT REF. IMAGE

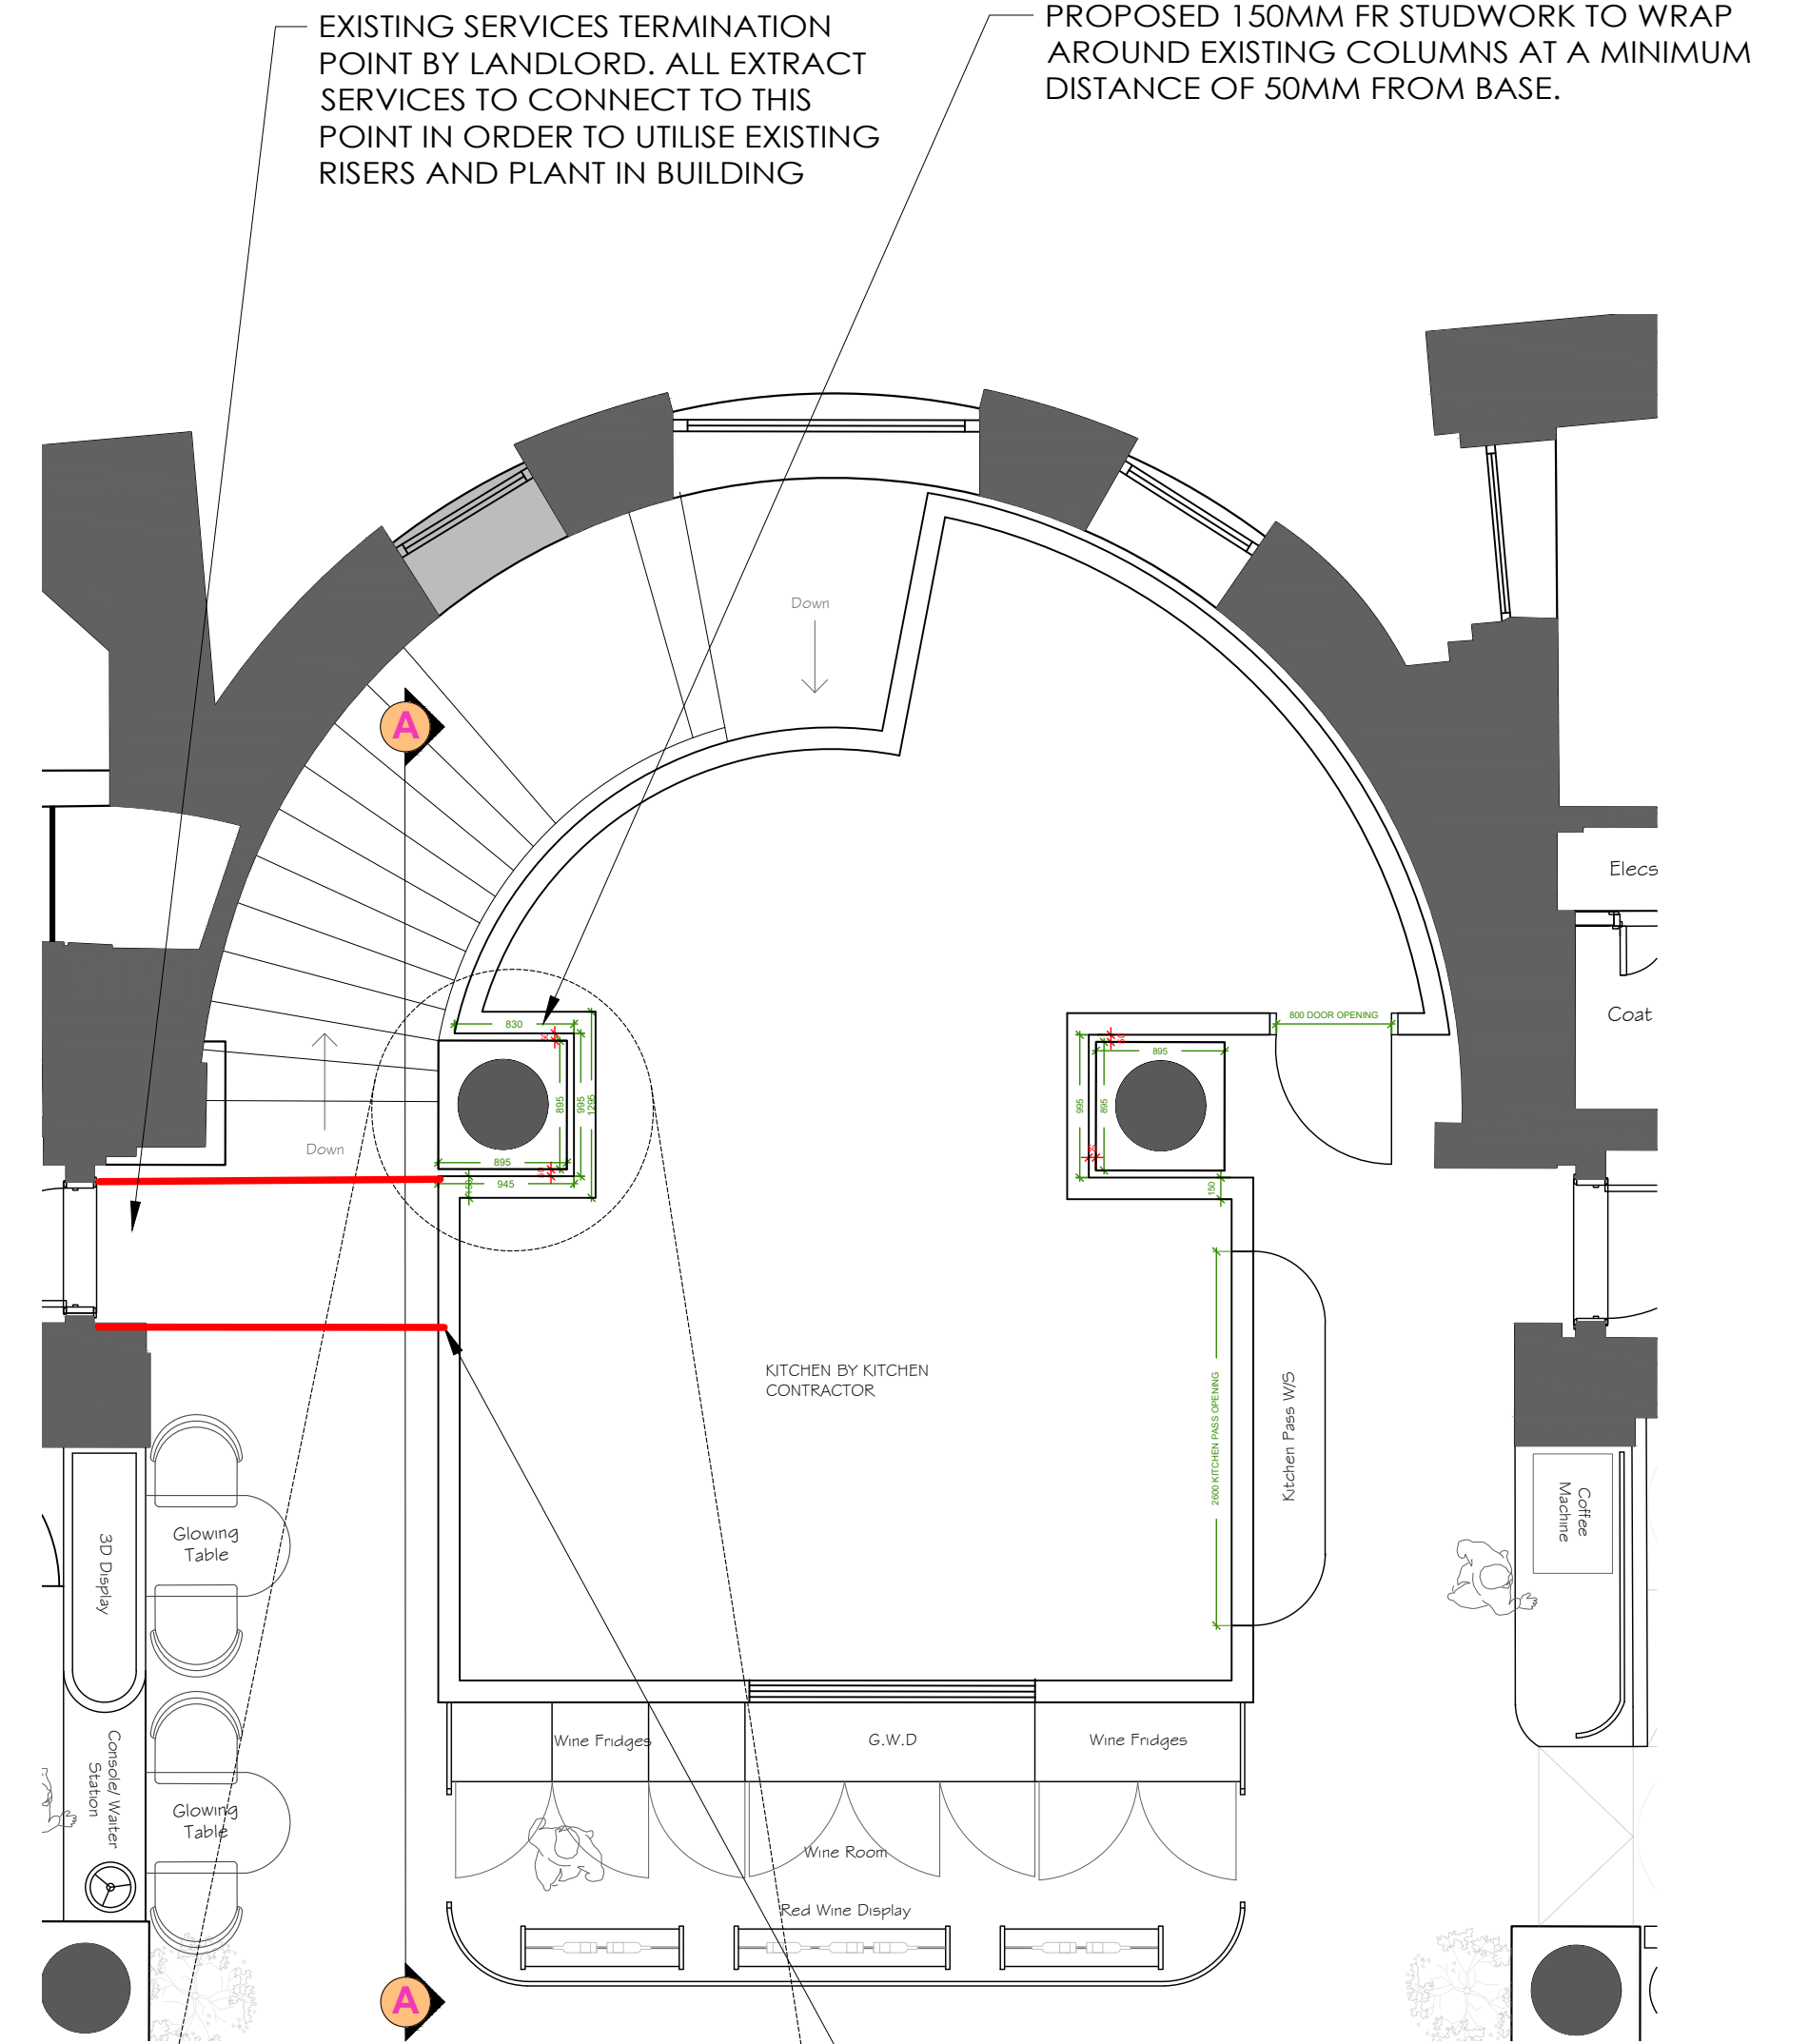

PROPOSED GROUND FLOOR PLAN
SCALE 1:50

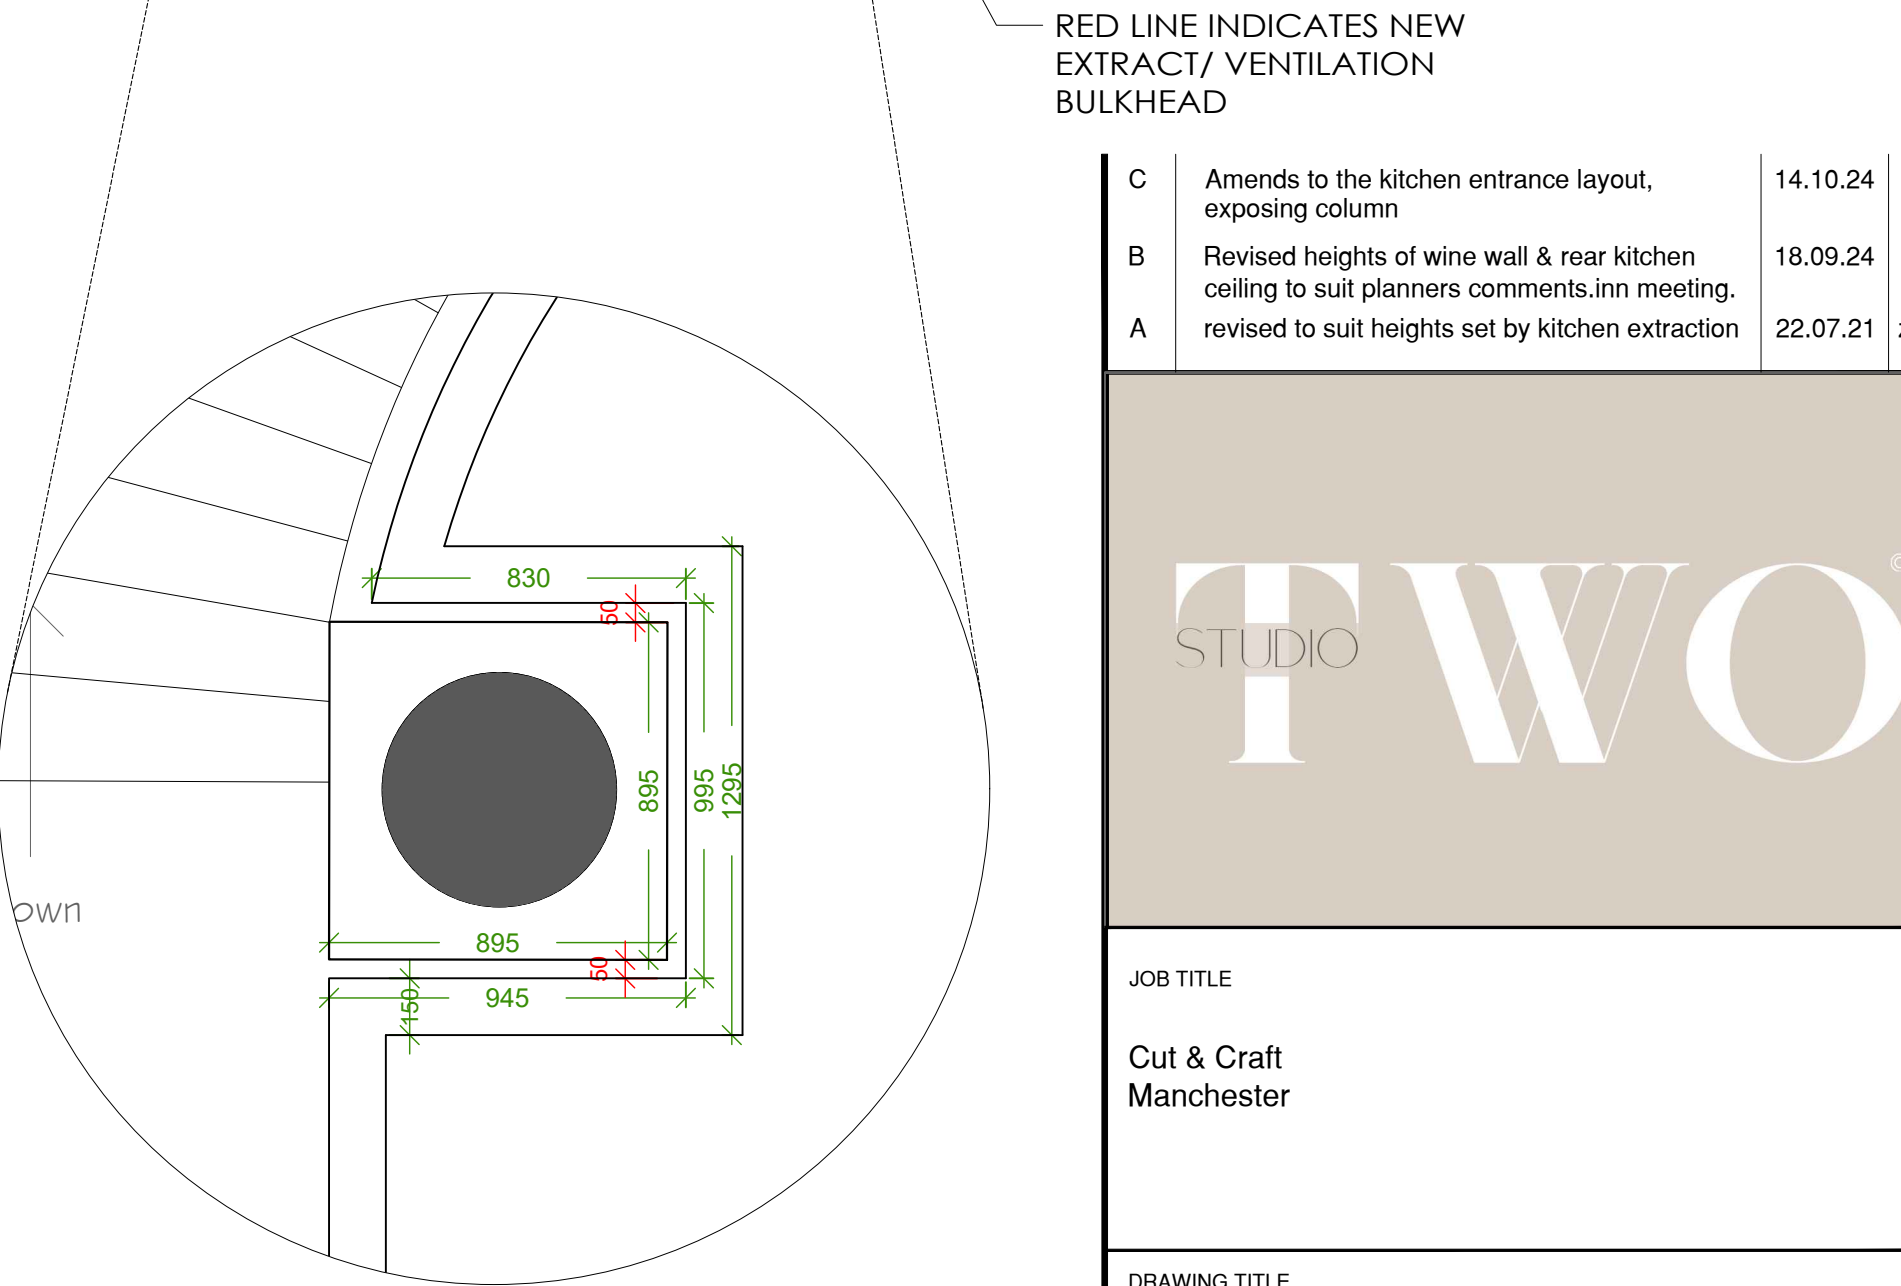

COLUMN ENCLOSURE DIMENSIONS
SCALE 1:20

C	Amends to the kitchen entrance layout, exposing column	14.10.24	MM
B	Revised heights of wine wall & rear kitchen ceiling to suit planners comments.inn meeting.	18.09.24	zcw
A	revised to suit heights set by kitchen extraction	22.07.21	zcw

STUDIO TWO

JOB TITLE

Cut & Craft
Manchester

DRAWING TITLE

Proposed Kitchen, Column Enclosure and Extract Link
Details 1 of 4

SCALE	DRAWING No
VARIES @ A1	AC23- P13C
DATE	
October 2024	

DO NOT SCALE. ALL DIMENSIONS TO BE CHECKED ON SITE BY CONTRACTOR. ALL MEASUREMENTS ARE IN MM UNLESS OTHERWISE SPECIFIED. WRITTEN DIMENSIONS TO BE USED IN PREFERENCE TO SCALED DIMENSIONS & ALL DISCREPANCIES TO BE REPORTED TO STUDIO TWO. THE DESIGN SHOWN ON THIS DRAWING IS THE PROPERTY OF STUDIO TWO AND IS NOT TO BE USED OR ITS CONTENTS COPIED, COMMUNICATED OR DISCLOSED, IN WHOLE OR IN PART.