





Proposed Front Elevation Block 12

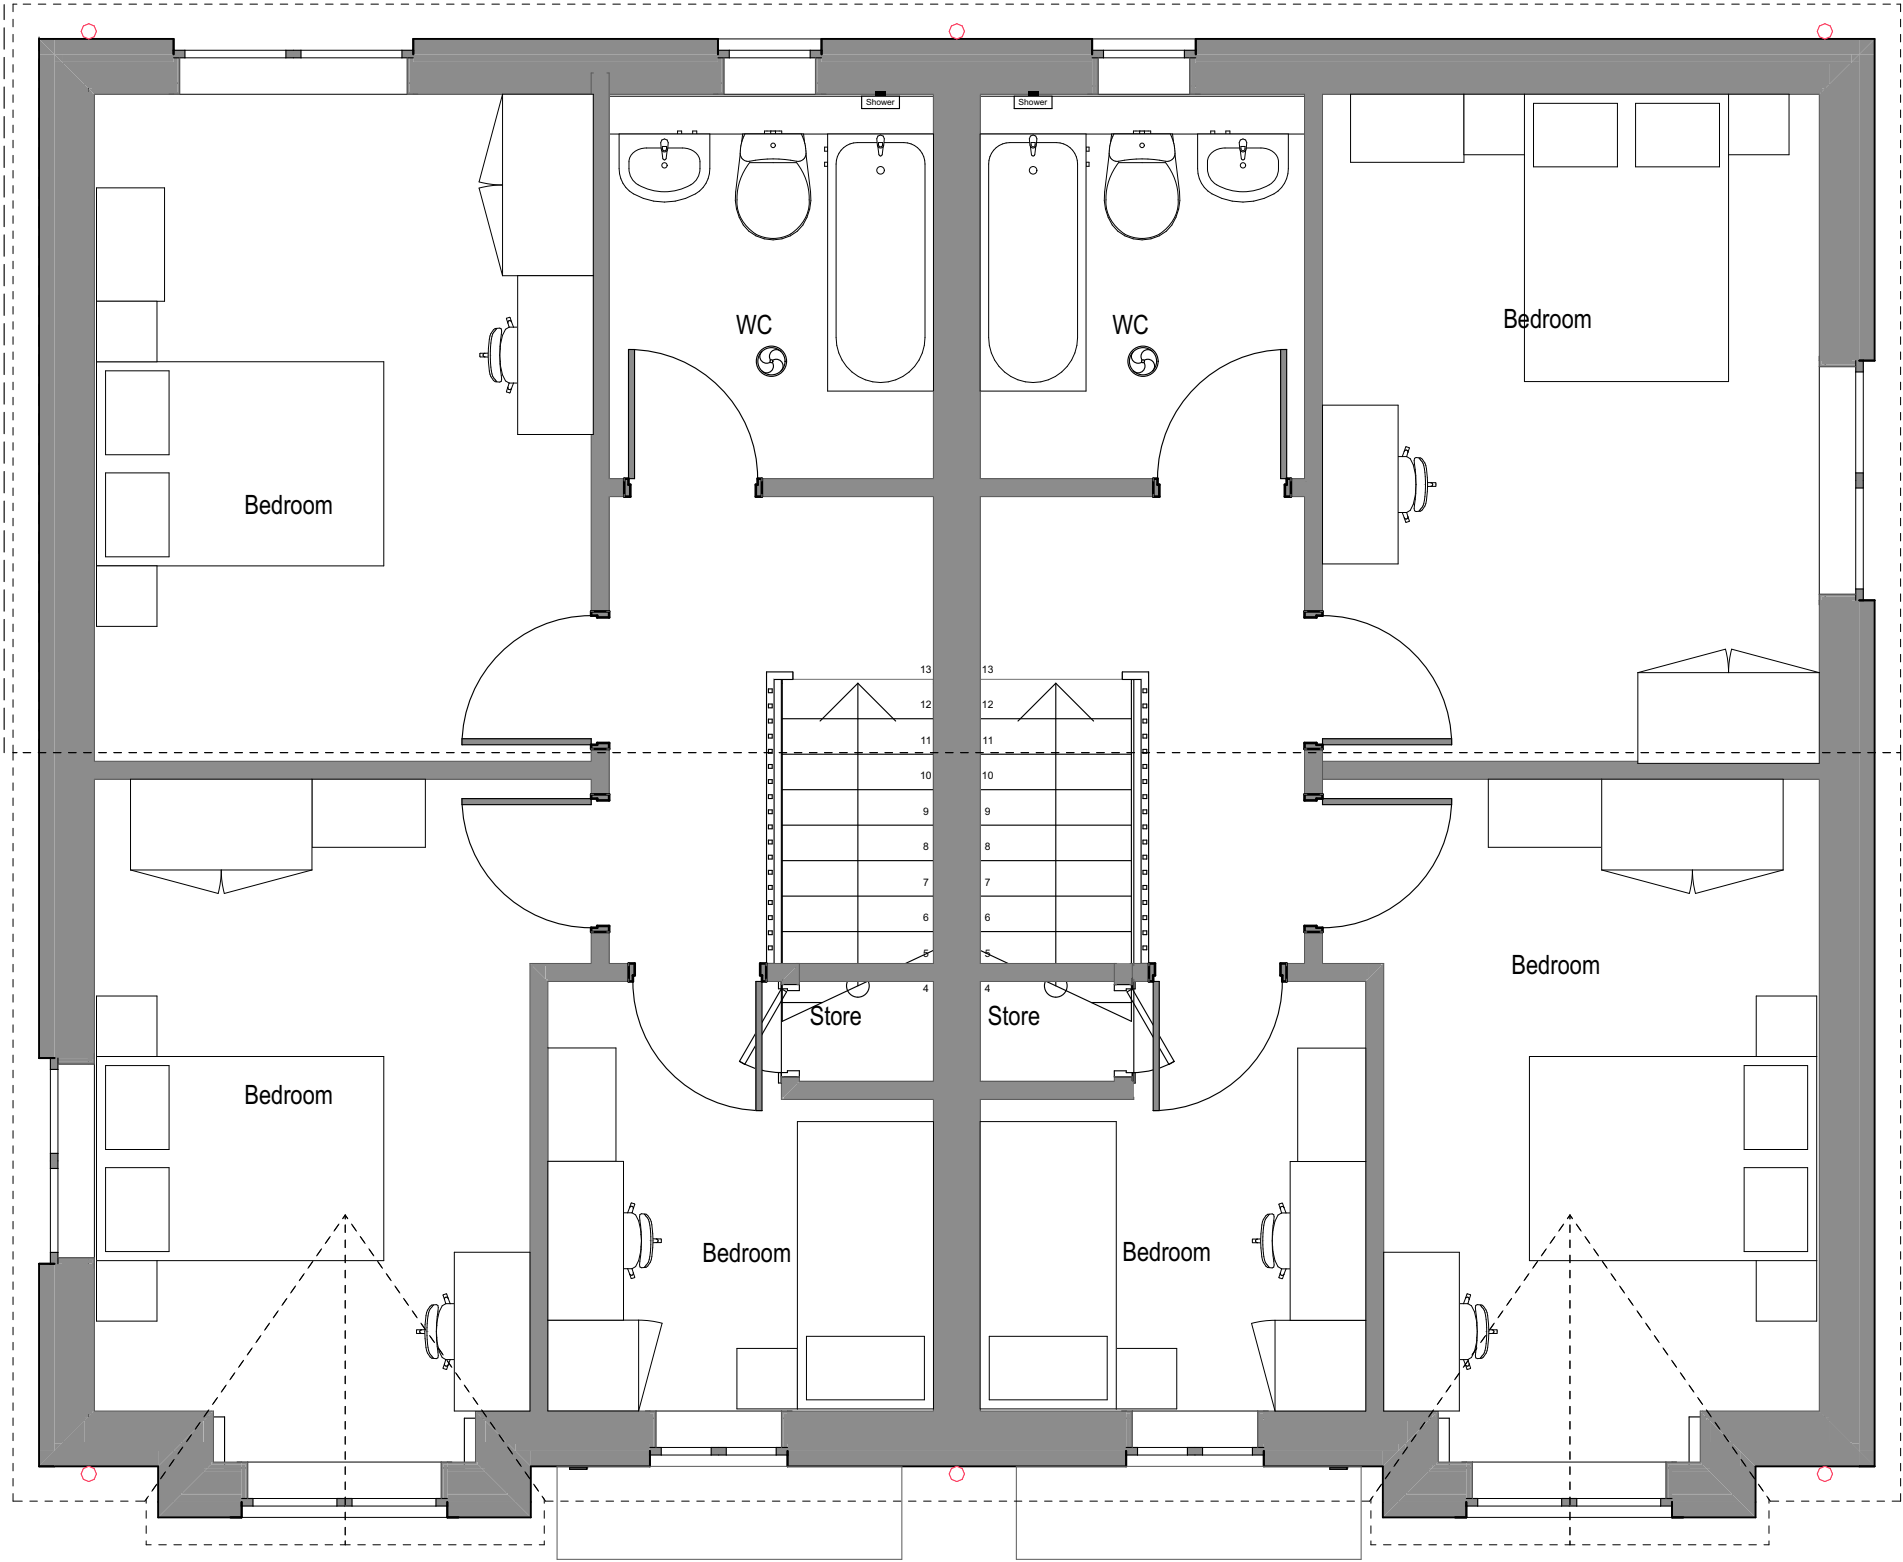

First Floor

1:50

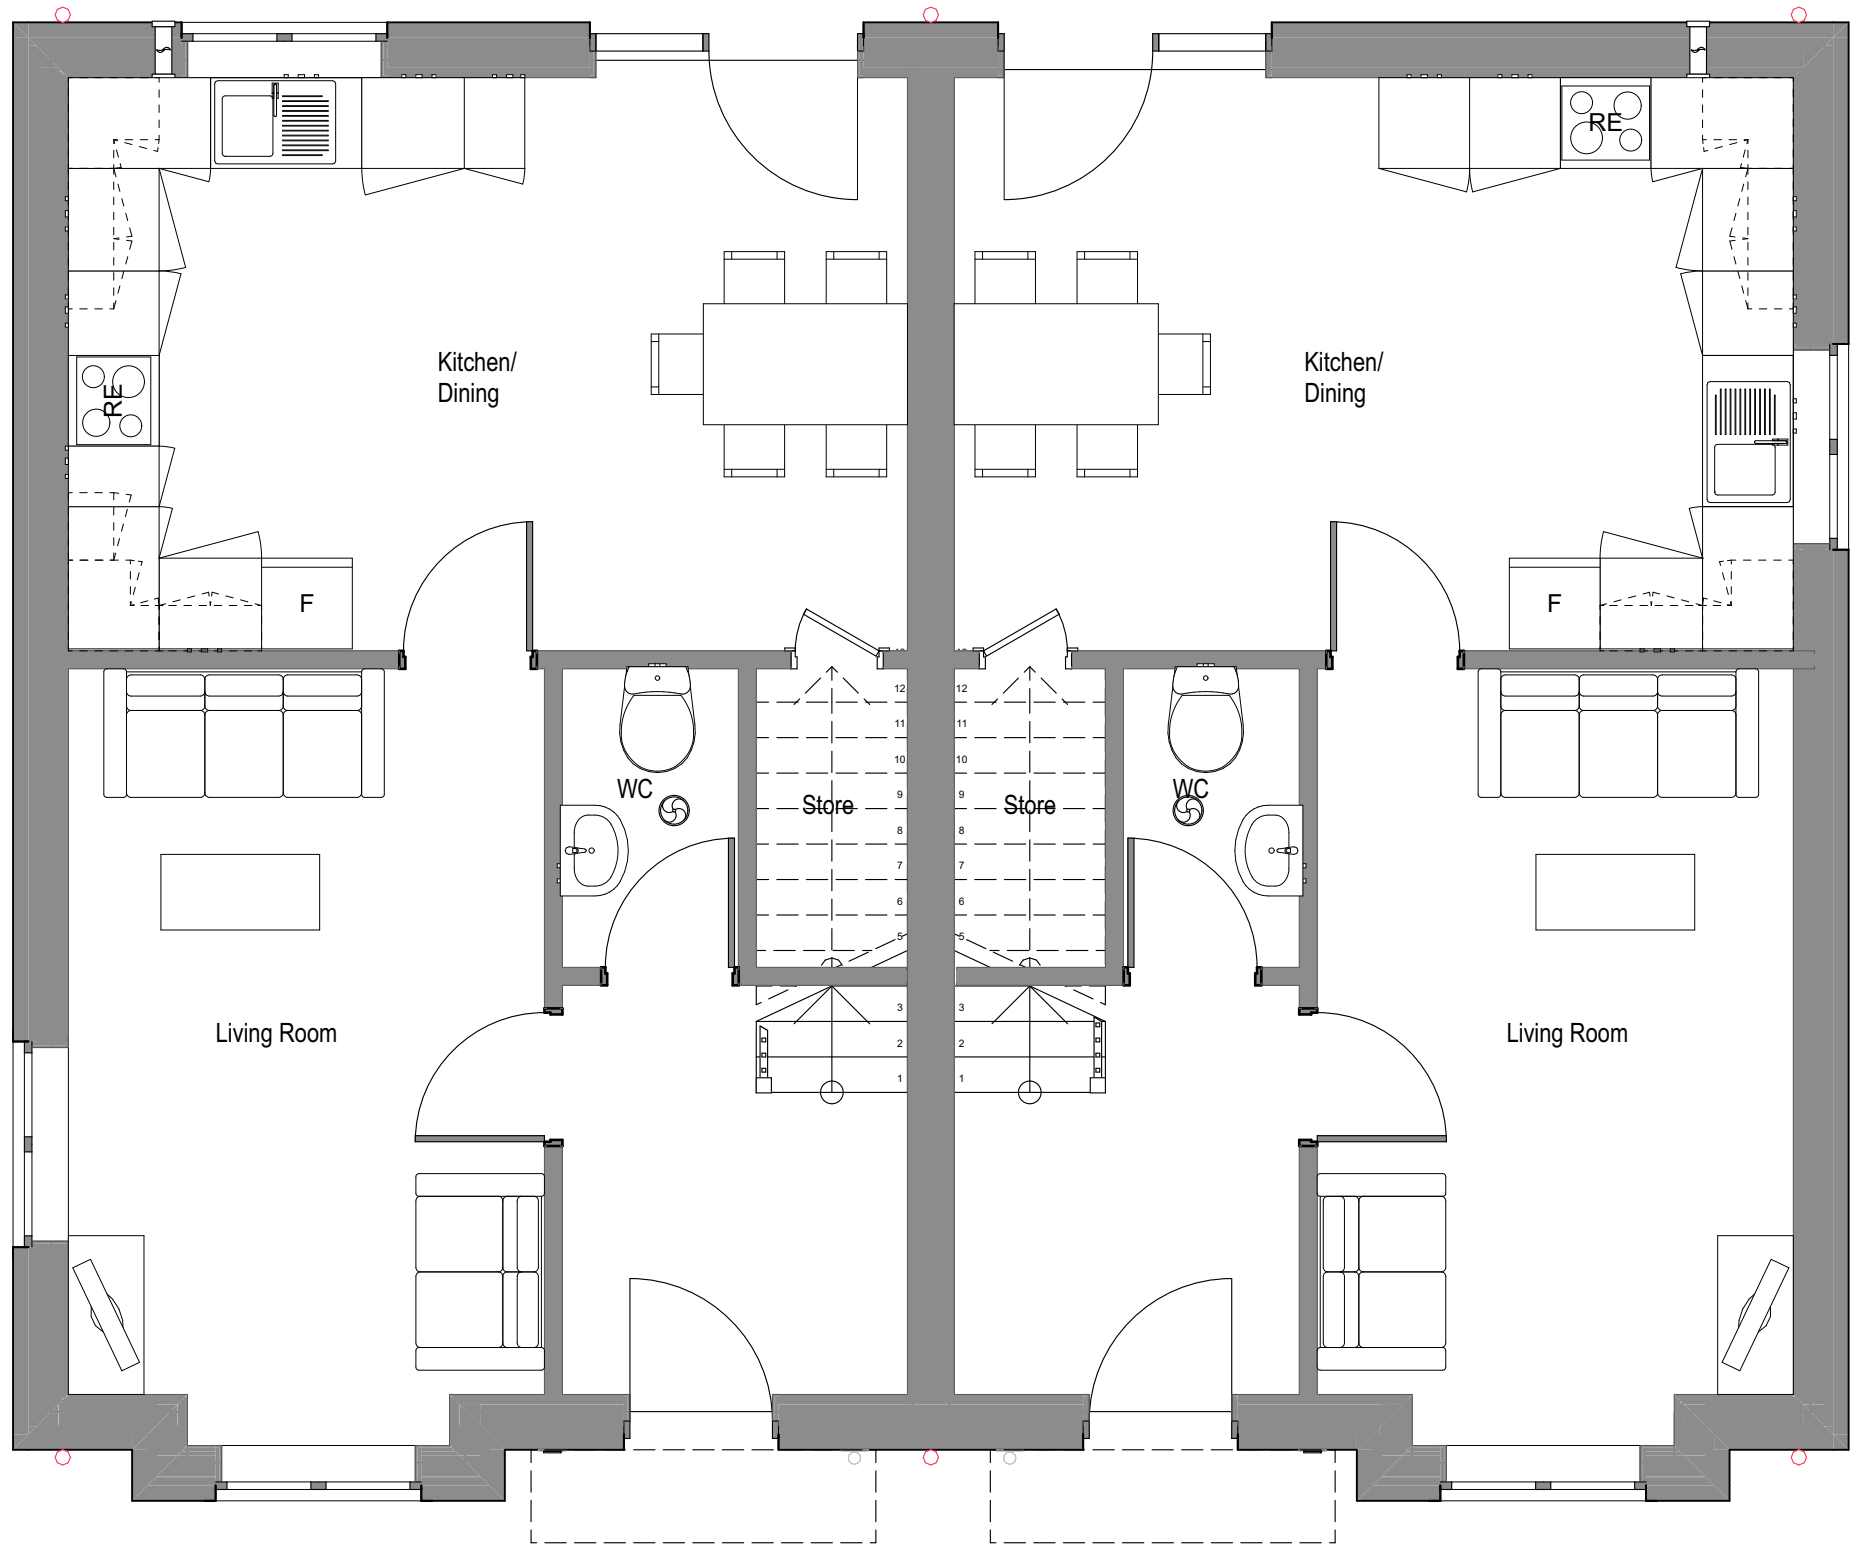

Ground Floor

1:50

B Revisions updated to reflect changes to external works		170924 C.M	
A Revisions updated to reflect site plan changes		03/12/23 C.M	
Designation Detail of Revision		Date	Initials
PROJECT		TITLE	
Charlestown, White Moss Road and Dam Head Drive - P500 Phase 1 Site		3B5P - Block Type F - Block 12	
SIZE		STATUS	
A1		PLANNING	
PROJECT No 1785		DRAWING No PL.014B	
DRAWN by CM		CHECKED DS	
DATE NOV 22		SCALE (1:1.0) 1:50, 1:1-67	
JOHN MCCALL ARCHITECTS LTD			
No. 1 Arts Village, Henry Street, Liverpool L1 5BS Tel: 0151 707 1818 Fax: 707 1819			
4a Rock Mill Lane, New Mills, SK22 3BN e-mail: admin@John McCall.co.UK			