


3B5P - Block Type A - Blocks 1,2,6,9,14




Proposed Front Elevation Block 1

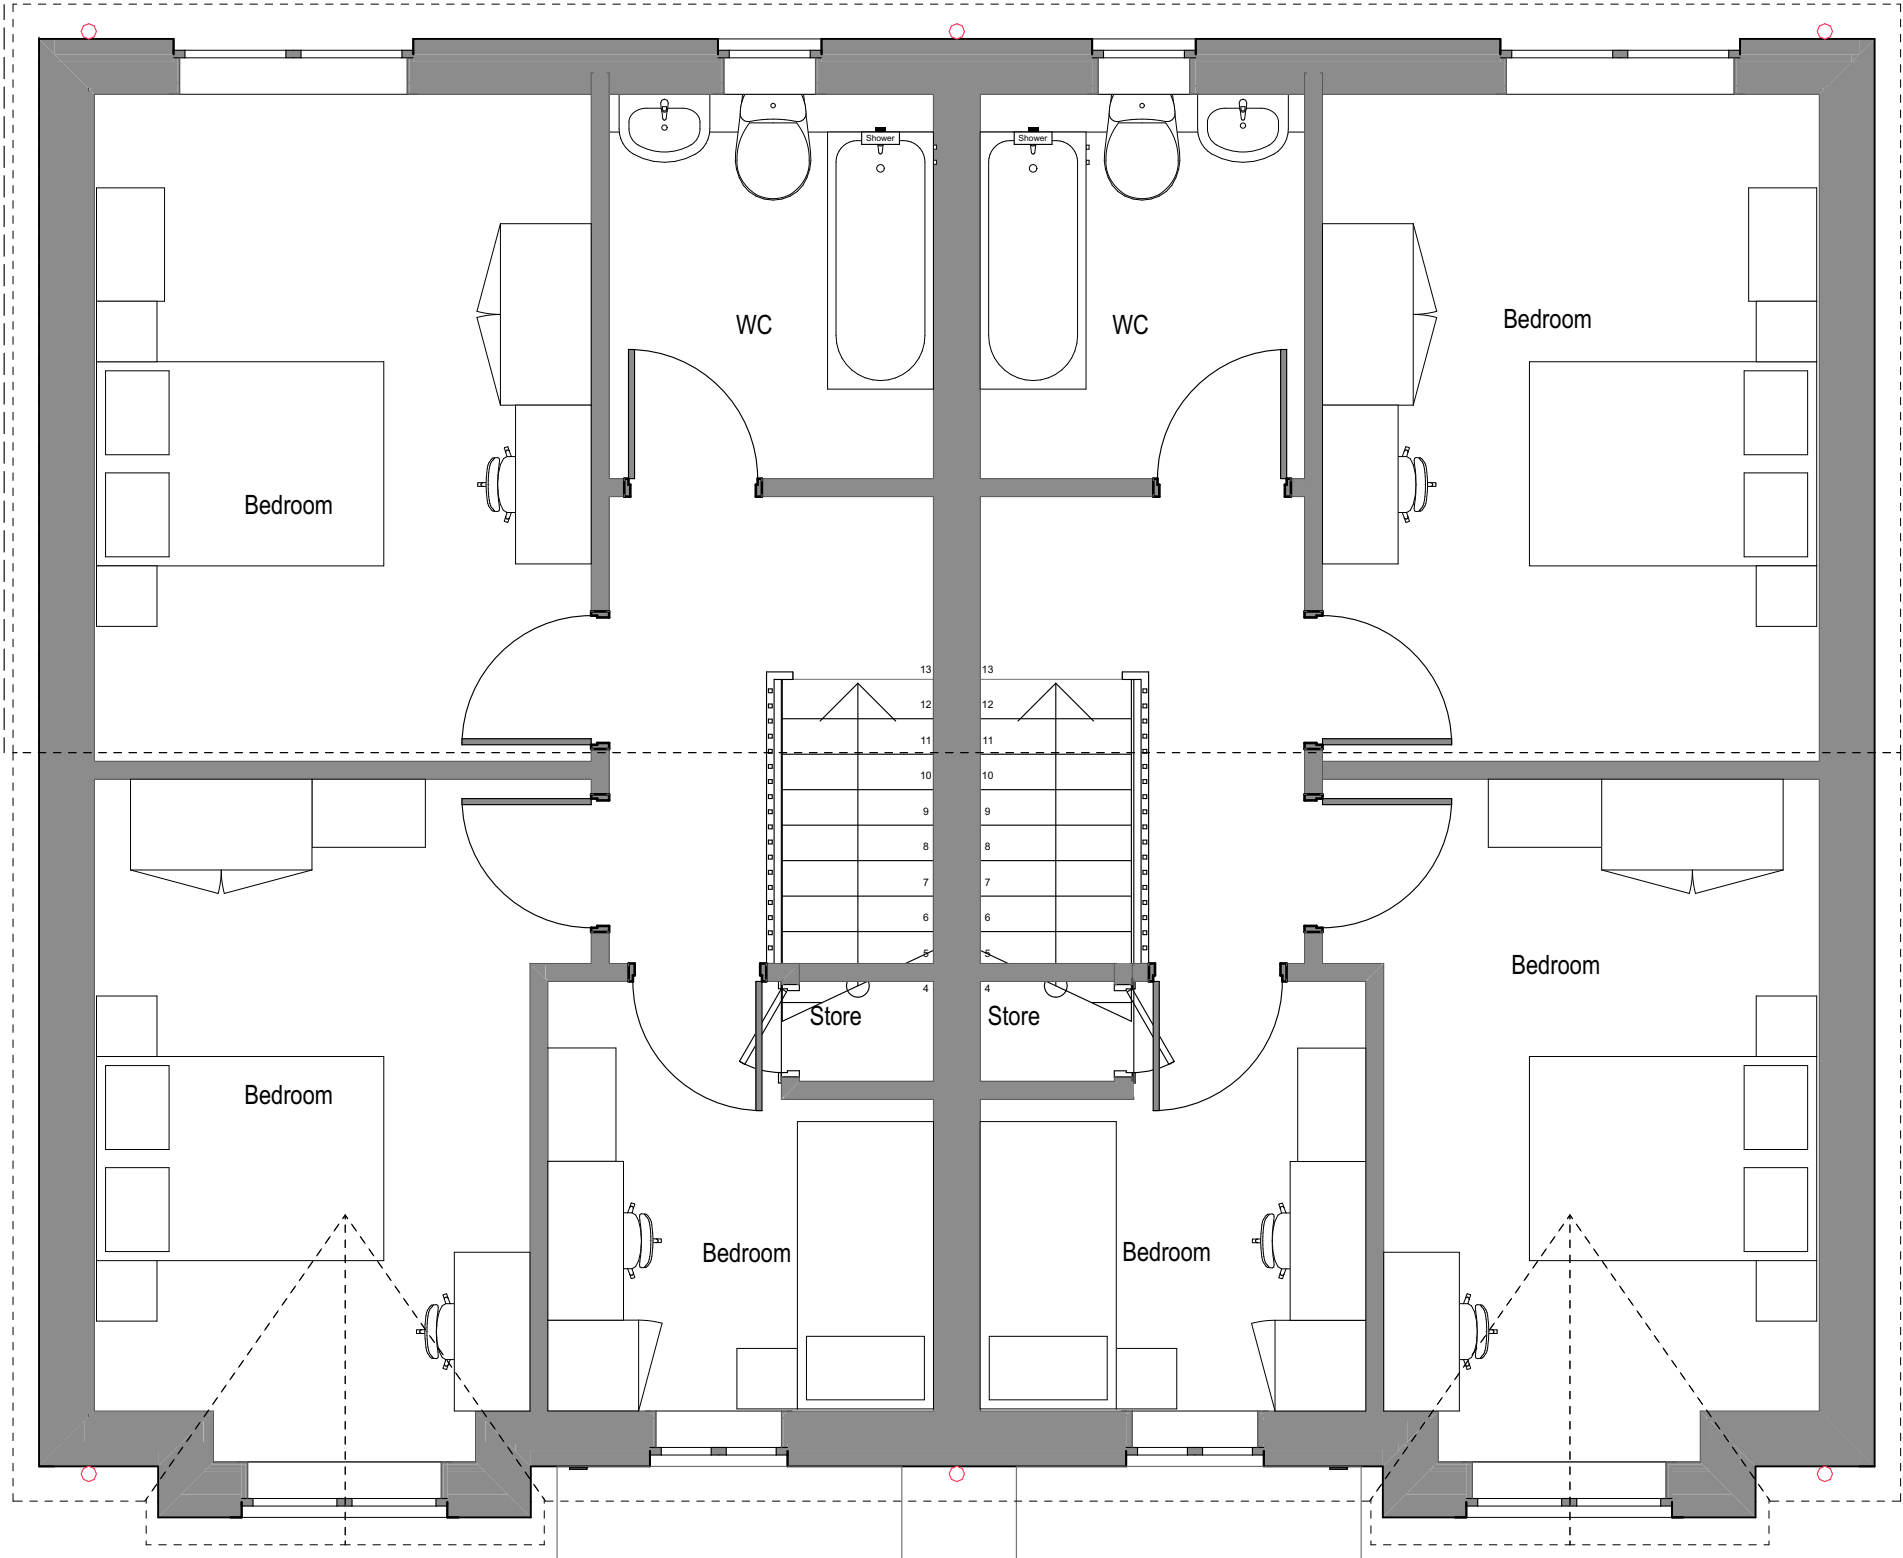

First Floor

1:50

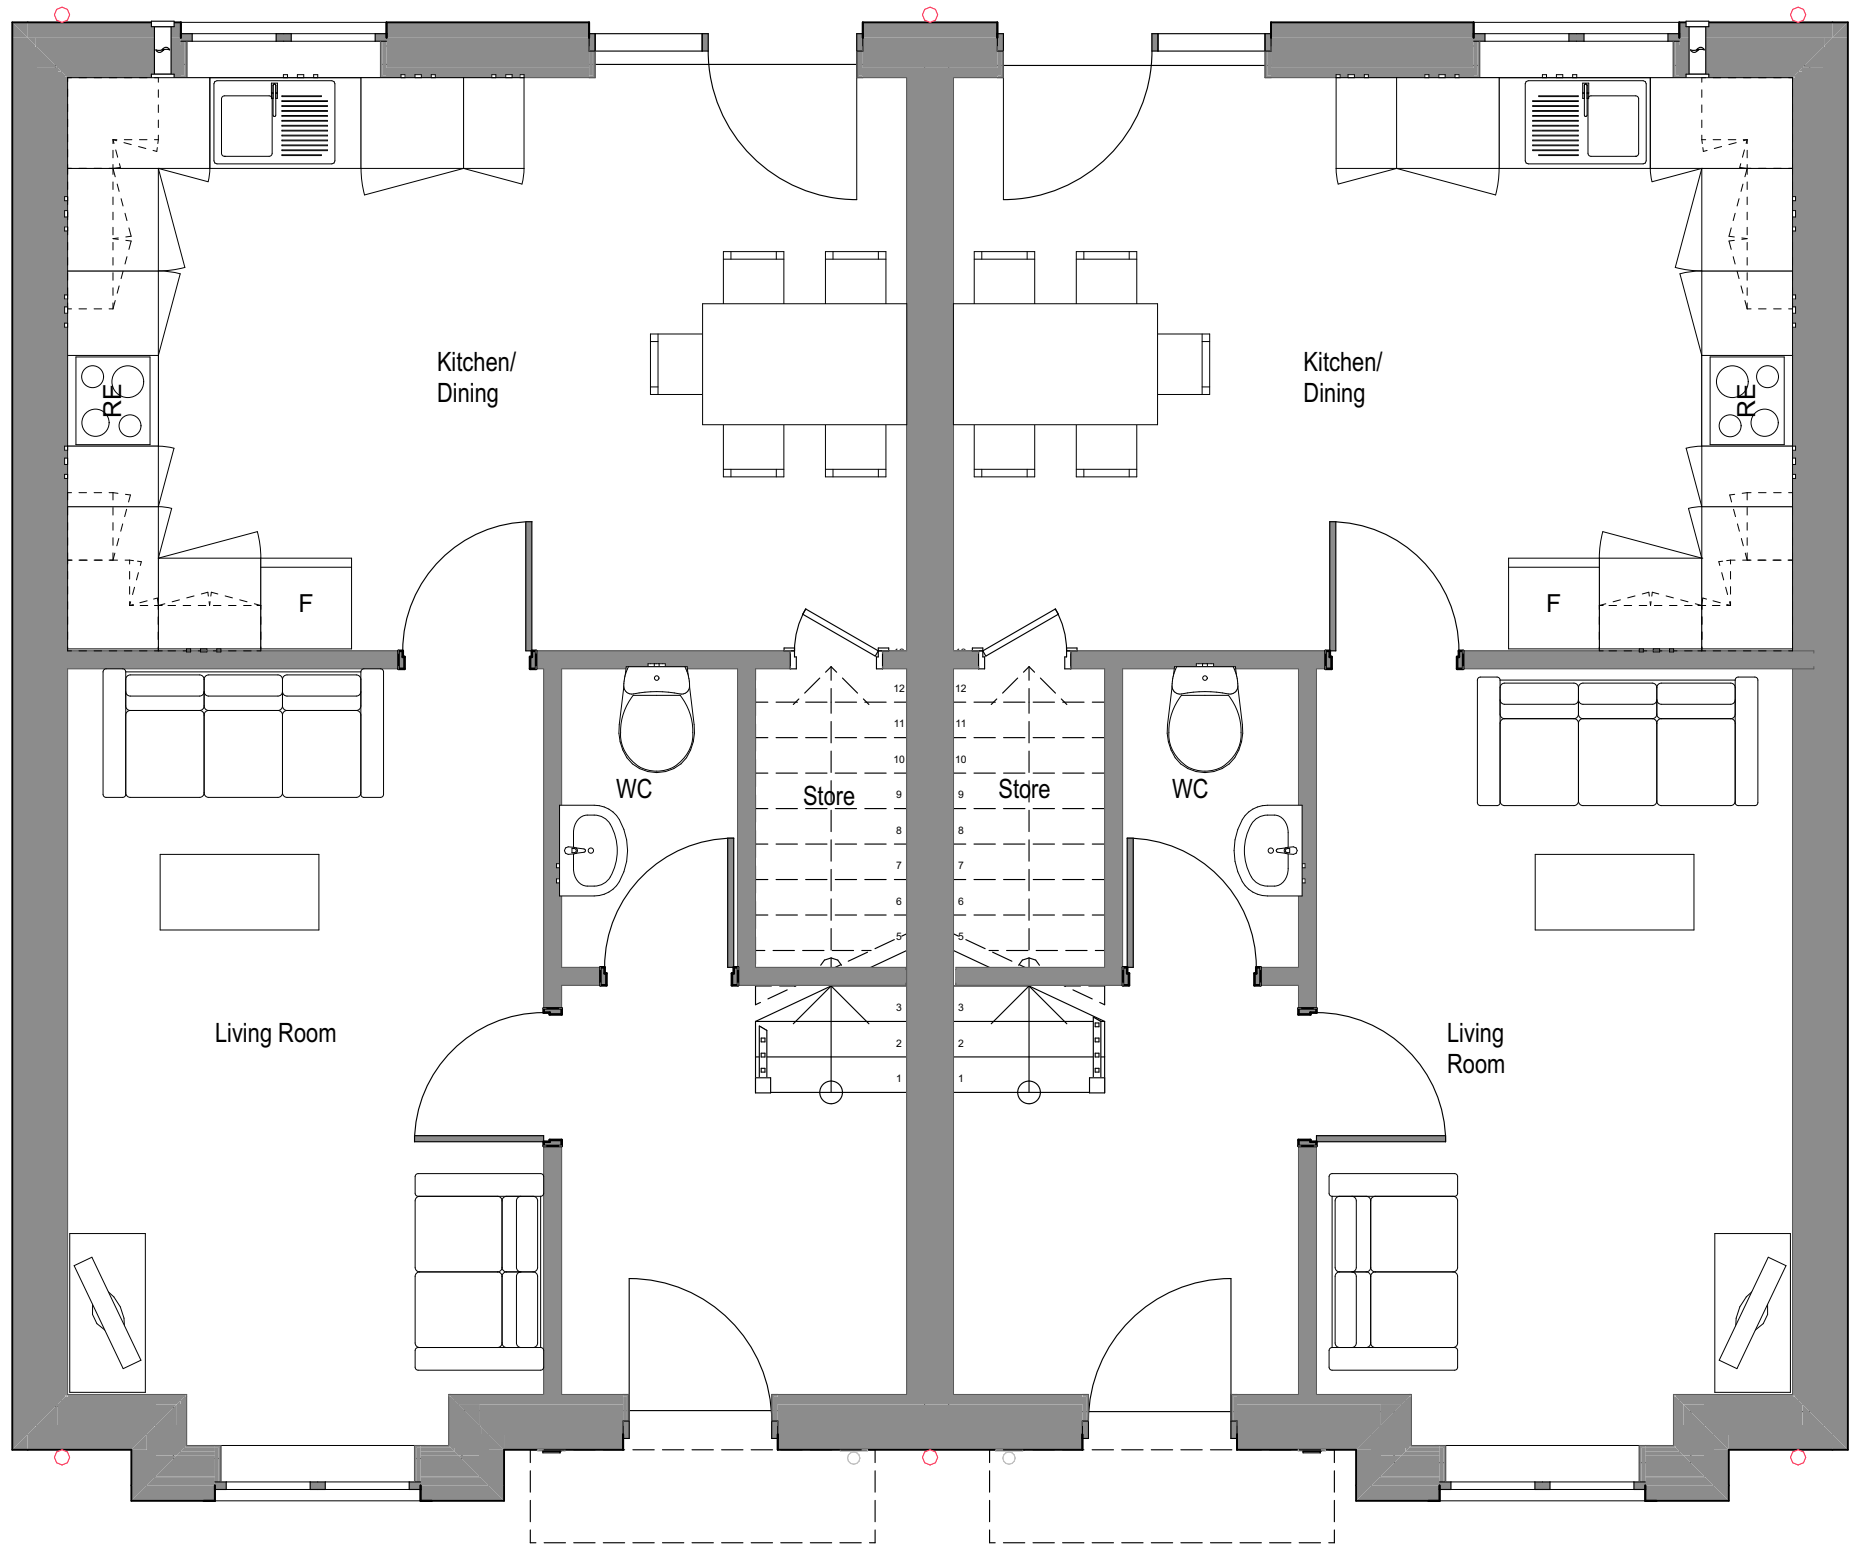

Ground Floor

1:50

B Revisions updated to reflect changes to external works		170924 C.M	
A Revisions updated to reflect changes to external works		03/11/23 C.M	
Designation Detail of Revision		Date	Initials
PROJECT TITLE		STATUS	
Charlestown, White Moss Road and Dam Head Drive - P500 Phase 1 Site		PLANNING	
PROJECT No. 1785		DRAWING No. PL.009B	
DRAWN by CM		CHECKED DS	
DATE NOV 22		SCALE (1:100) 1:50	
JOHN MCCALL ARCHITECTS LTD		1-1-67	
No. 1 Arts Village, Henry Street, Liverpool L1 5BS Tel: 0151 707 1818 Fax: 707 1819			
4a Rock Mill Lane, New Mills, SK22 3BN e-mail: admin@John McCall.co.UK			