
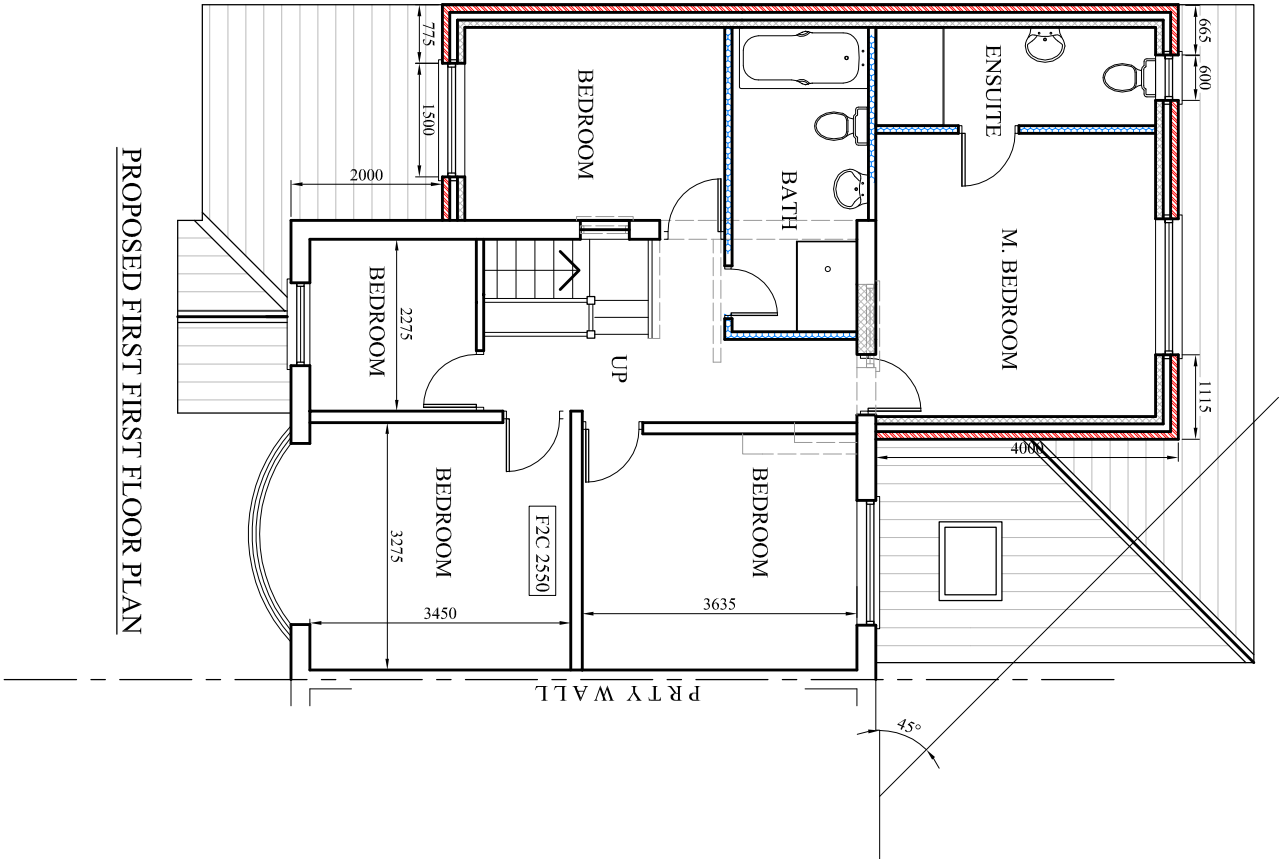


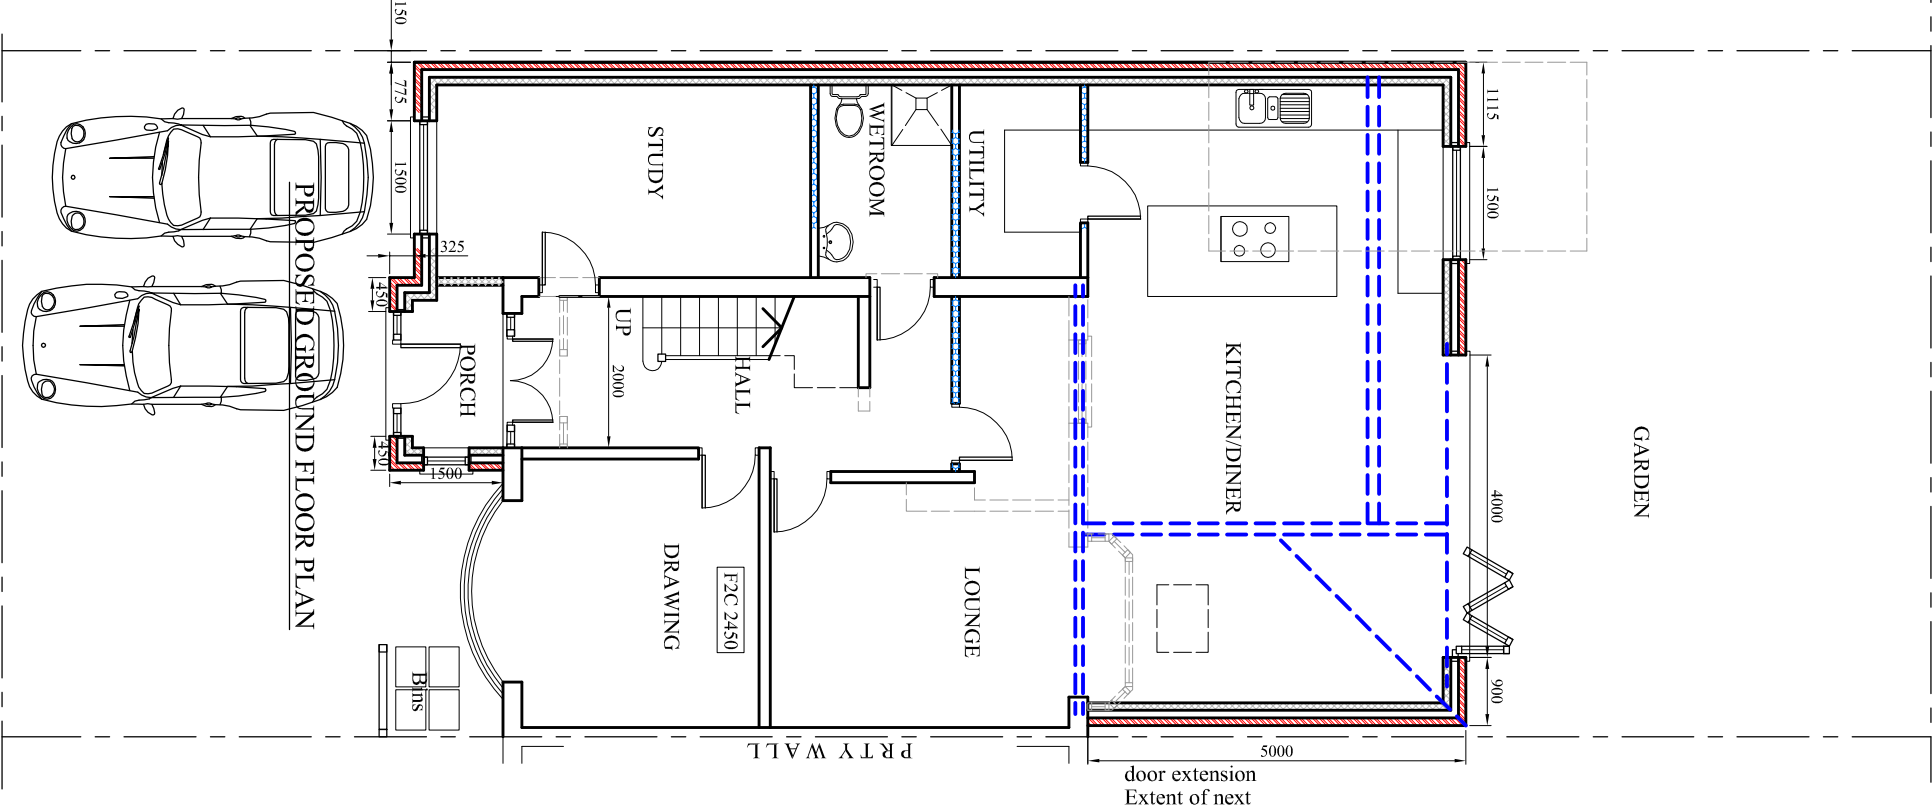

PROJECT  
883 Kingsway, Didsbury

CLIENT  
Mr. Chris Byrne

DRAWING TITLE  
Proposed Floor Plan

JOB No  
DRAWING No  
NA-P02

SCALE  
1:100@A3

DATE  
Oct. 2024

REVISION  
-

t: 0782 895 3405

e: nadesignandbuilds@gmail.com