



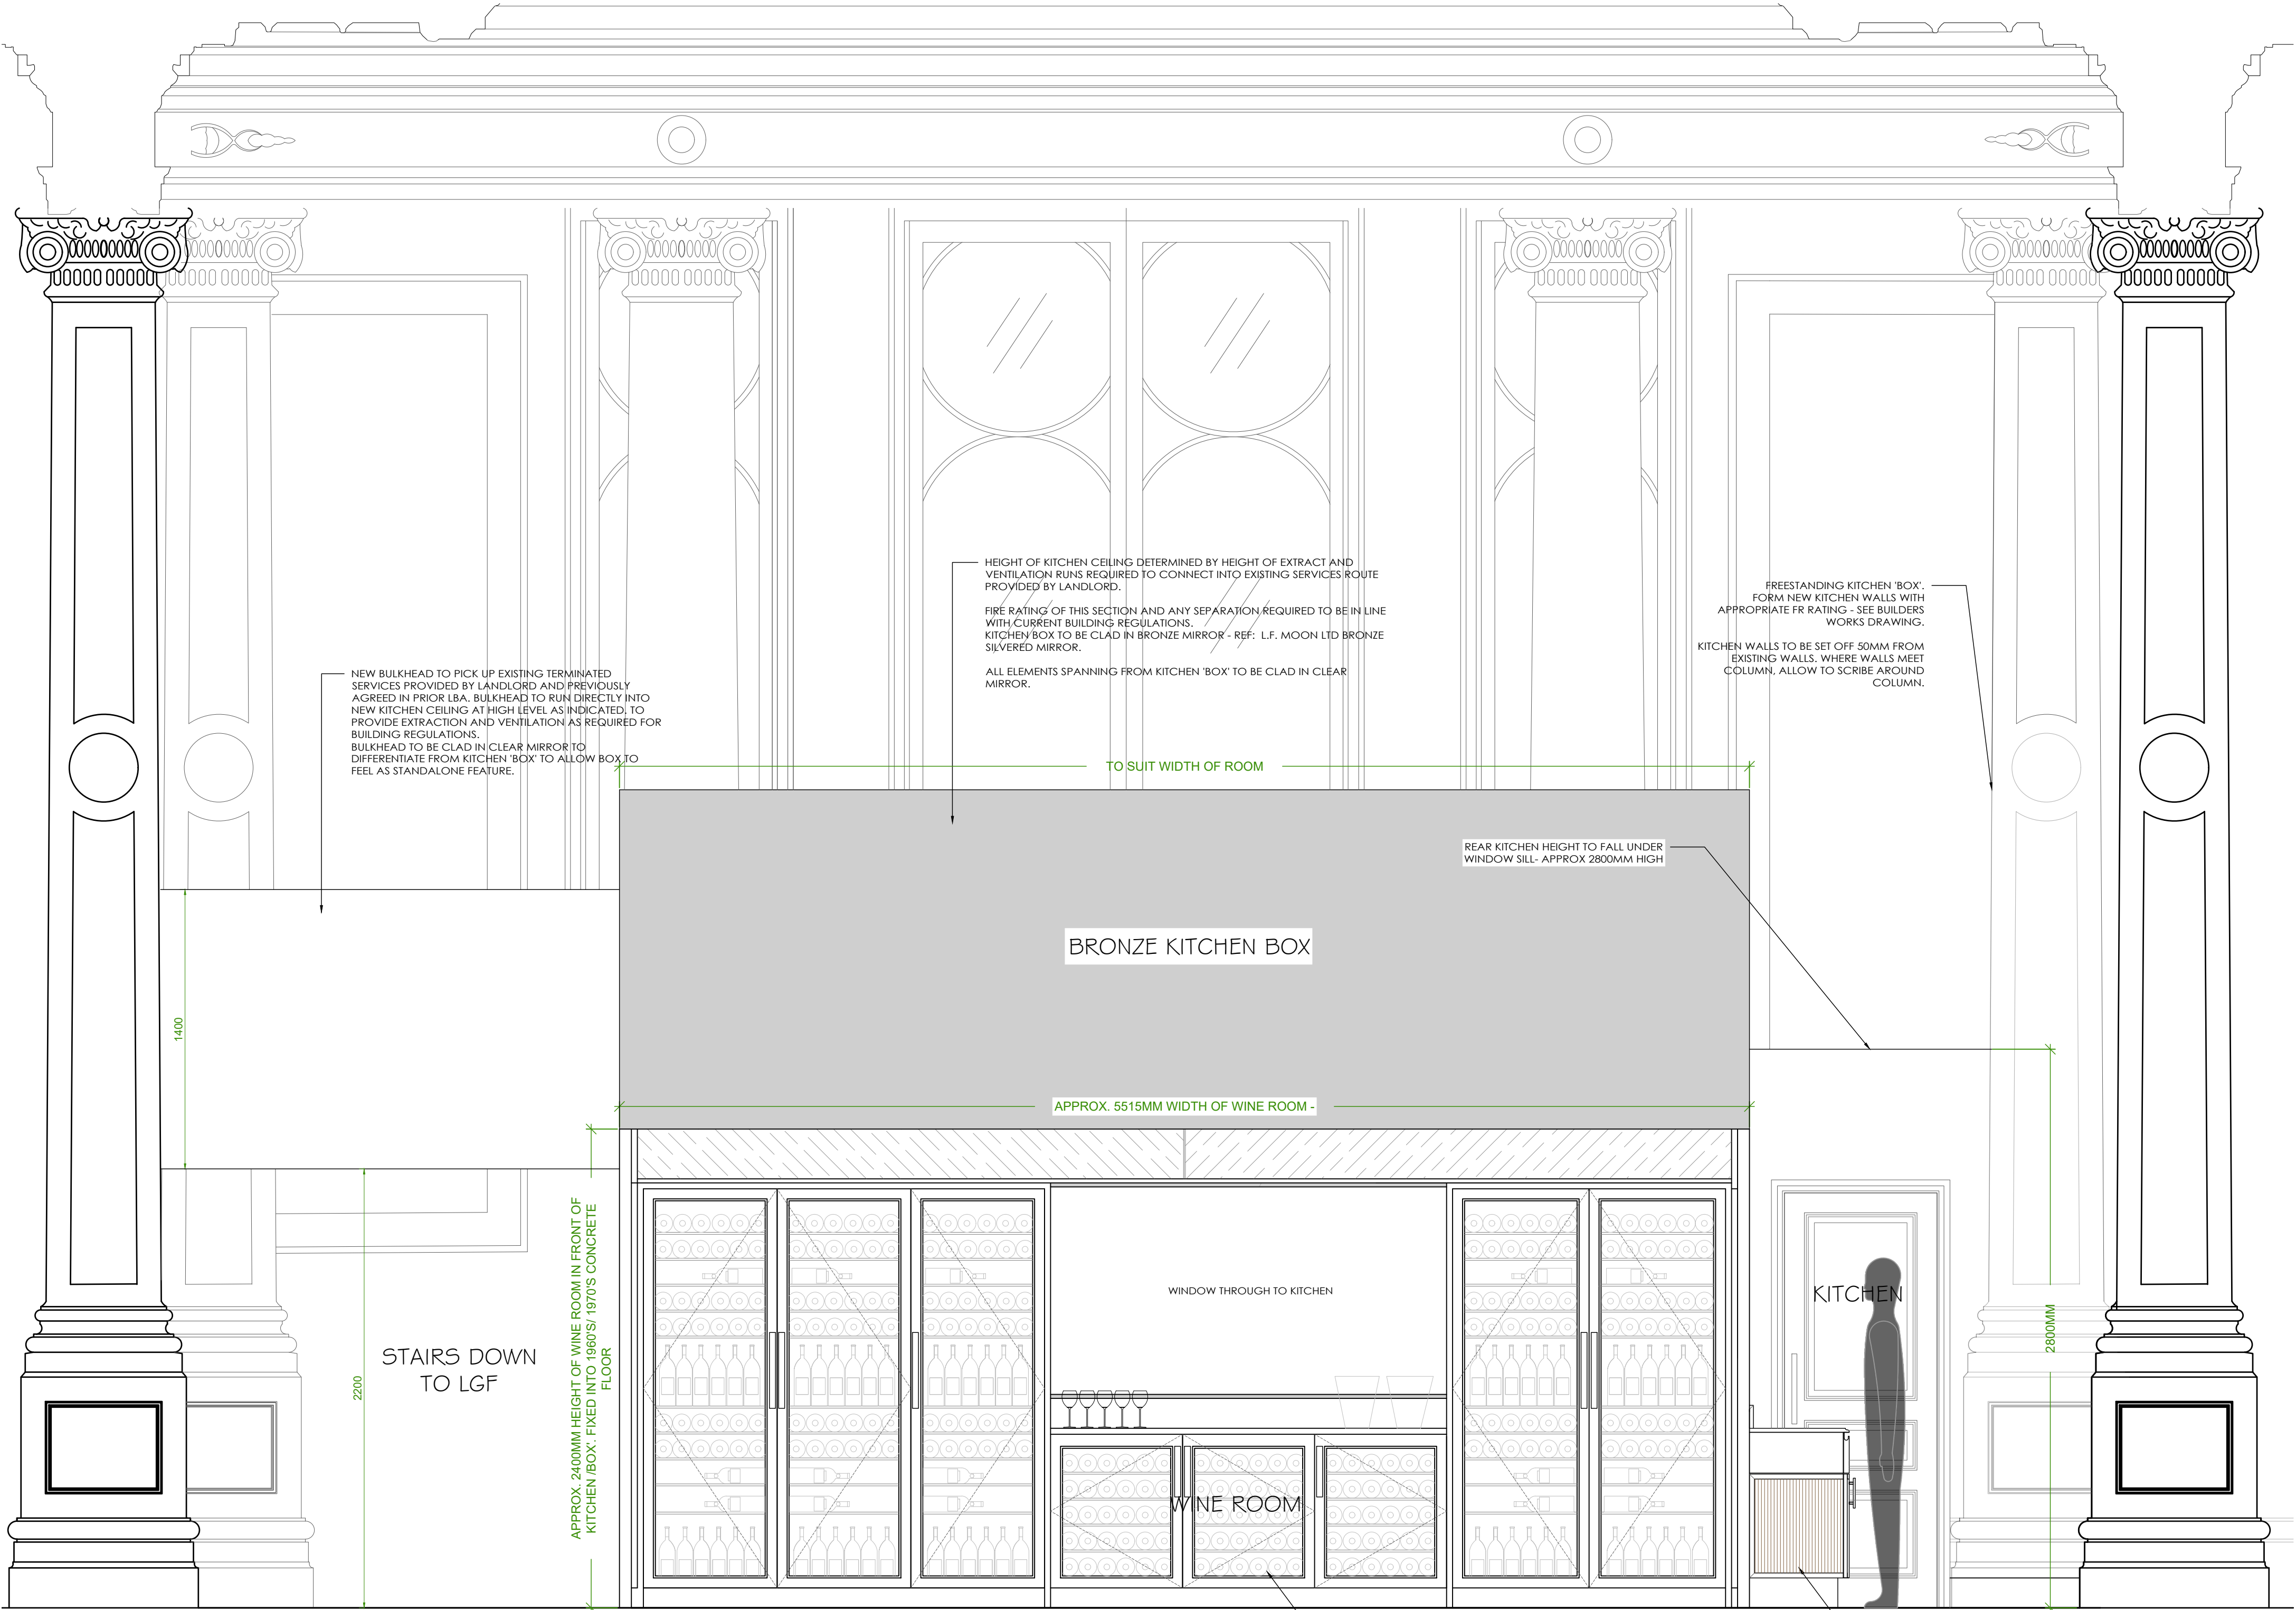

PROPOSED KITCHEN AND EXTRACT LINK DETAIL - ELEVATION C-C
SCALE 1:20



'MIRRORED BOX' KITCHEN DESIGN
INTENT REF. IMAGE

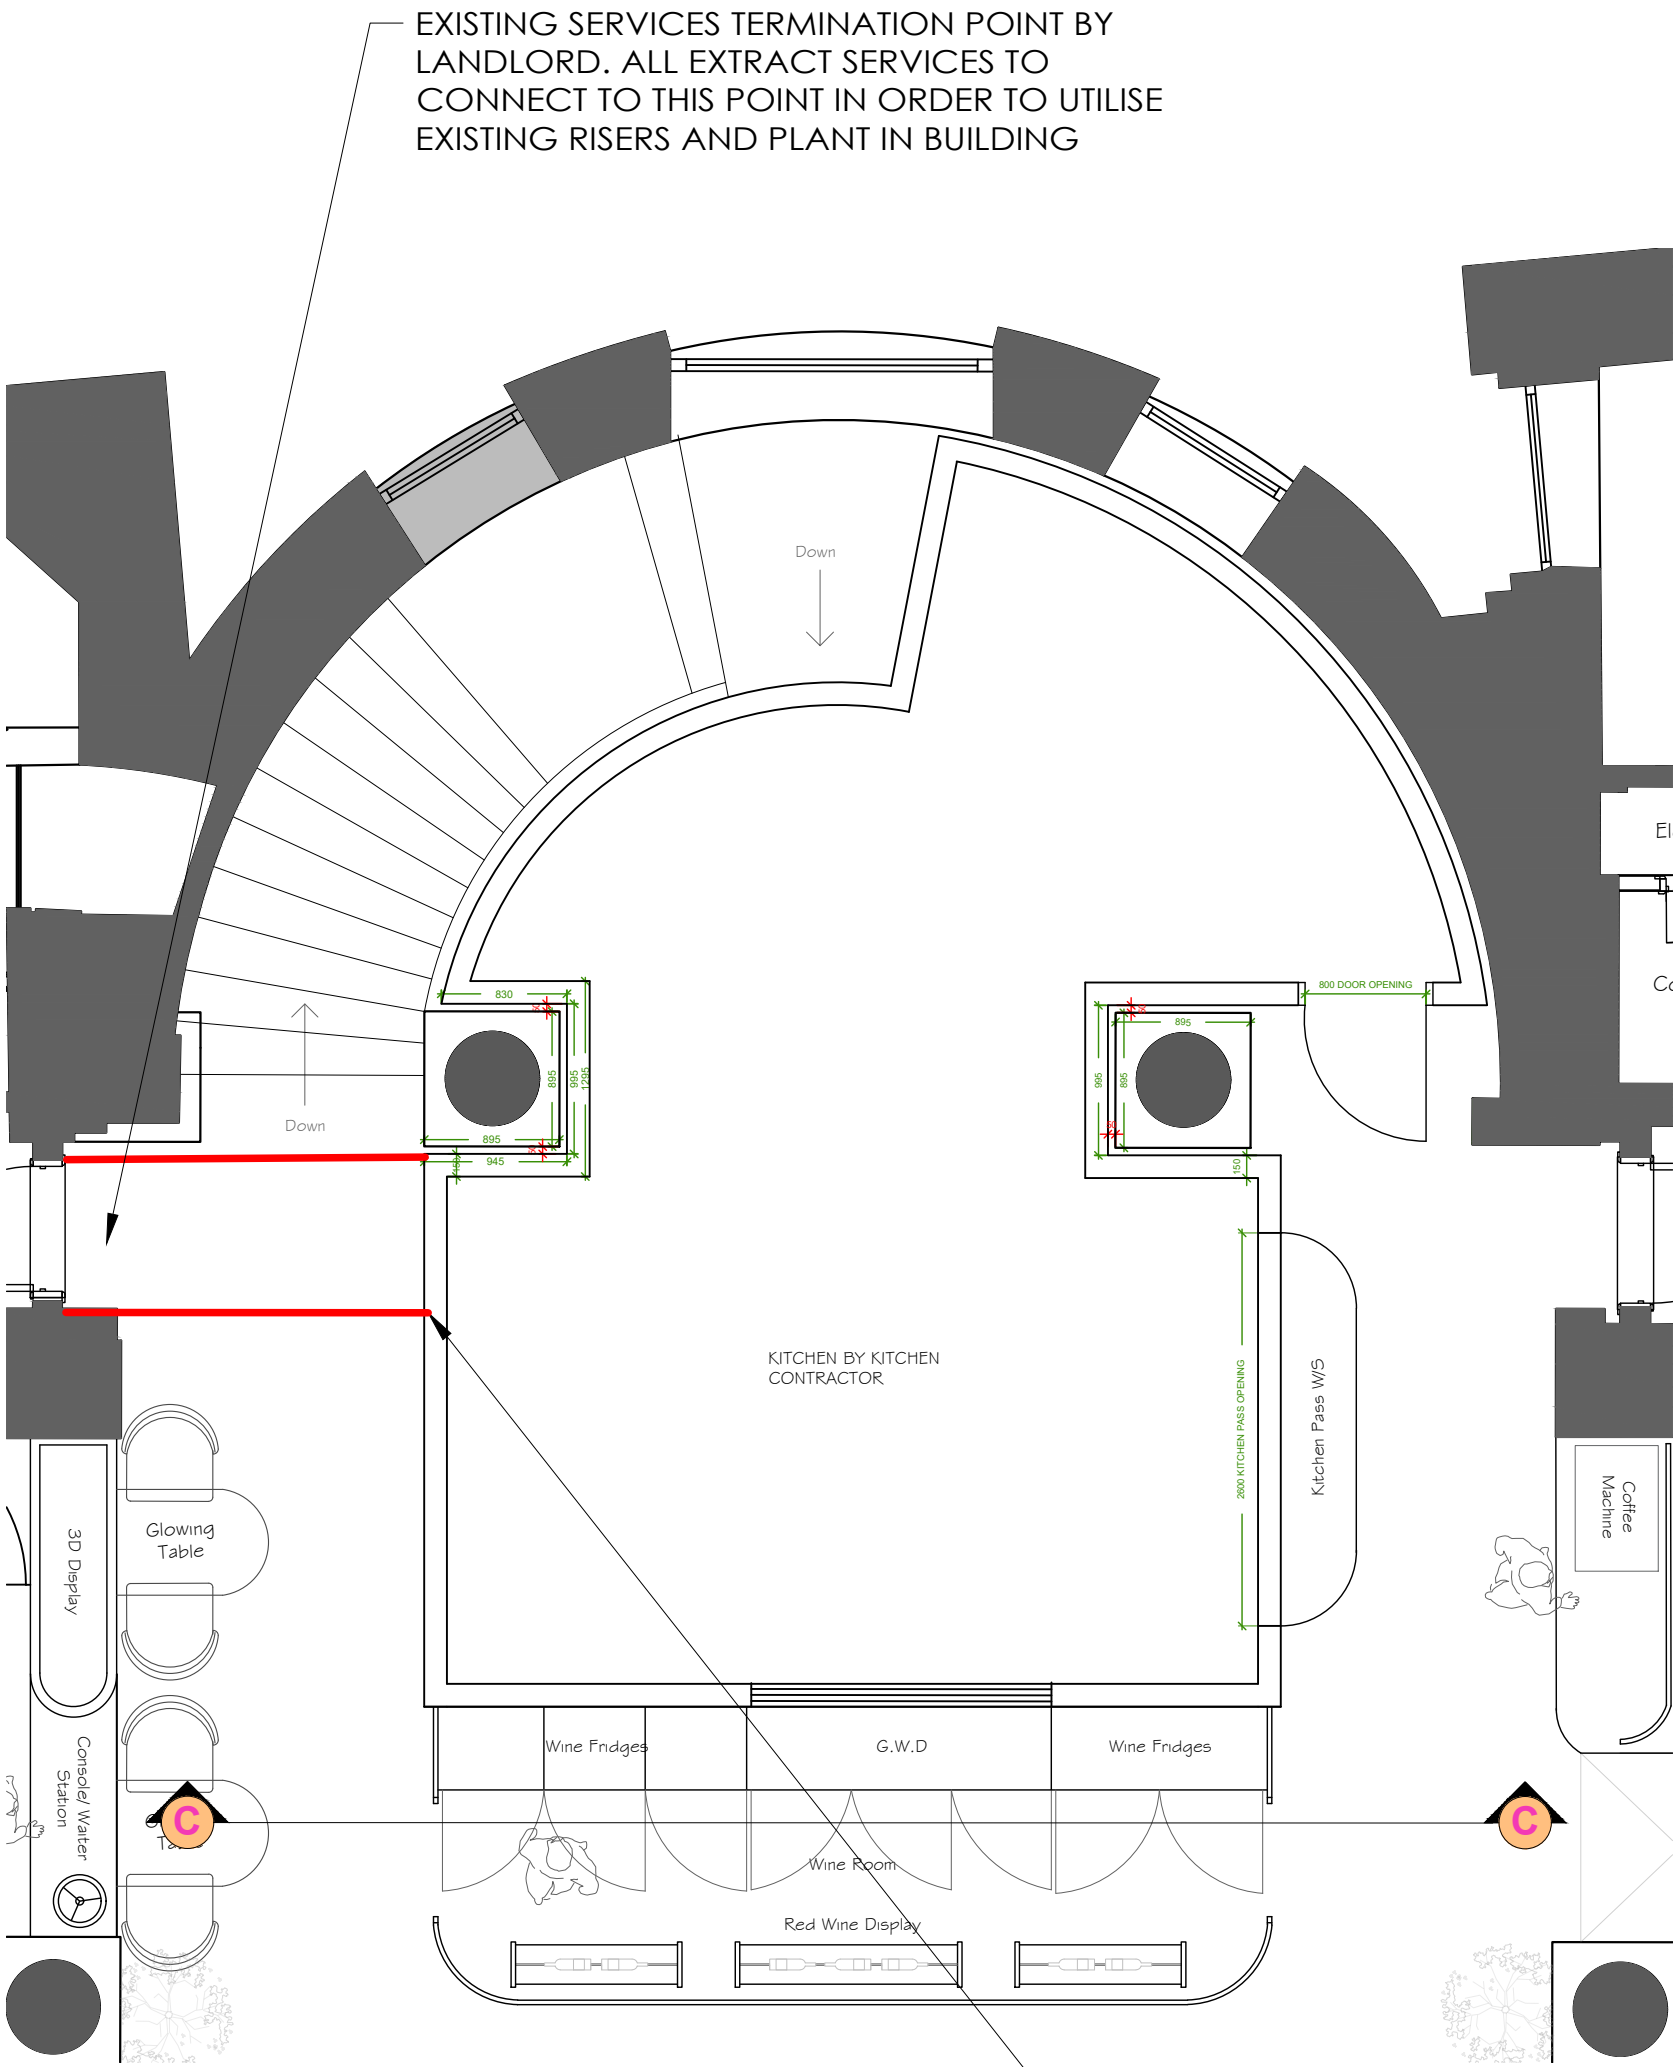

PROPOSED GROUND FLOOR PLAN
SCALE 1:50

C	Amends to kitchen entrance layout, exposing column.	14.10.24	MM
B	Revised heights of wine wall & rear kitchen ceiling to suit planners comments.inn meeting.	18.09.24	zcw
A	revised to suit heights set by kitchen extraction	22.07.21	zcw

STUDIO TWO	
JOB TITLE	
Cut & Craft Manchester	
DRAWING TITLE	
Proposed Kitchen, Column Enclosure and Extract Link Details 3 of 4	
SCALE	DRAWING No
VARIABLES @ A1	AC23- P15C
DATE	October 2024
DO NOT SCALE. ALL DIMENSIONS TO BE CHECKED ON SITE BY CONTRACTOR. ALL MEASUREMENTS ARE IN MM UNLESS OTHERWISE SPECIFIED. WRITTEN DIMENSIONS TO BE USED IN PREFERENCE TO SCALED DIMENSIONS & ALL DISCREPANCIES TO BE REPORTED TO STUDIO TWO. THE DESIGN SHOWN ON THIS DRAWING IS THE PROPERTY OF STUDIO TWO AND IS NOT TO BE USED OR ITS CONTENTS COPIED, COMMUNICATED OR DISCLOSED, IN WHOLE OR IN PART.	