


Dimensioning
Figured dimensions only to be taken from these designs and drawings. Work to annotated dimensions only. All dimensions to be checked on site. Architectural designers to be informed immediately of any discrepancies before work proceeds. Drawings are to be read in conjunction with relevant specifications, structural engineers and service engineers' drawings.



PROPOSED GROUND FLOOR PLAN
1:100 @ A3
0m 1m 3m 5m

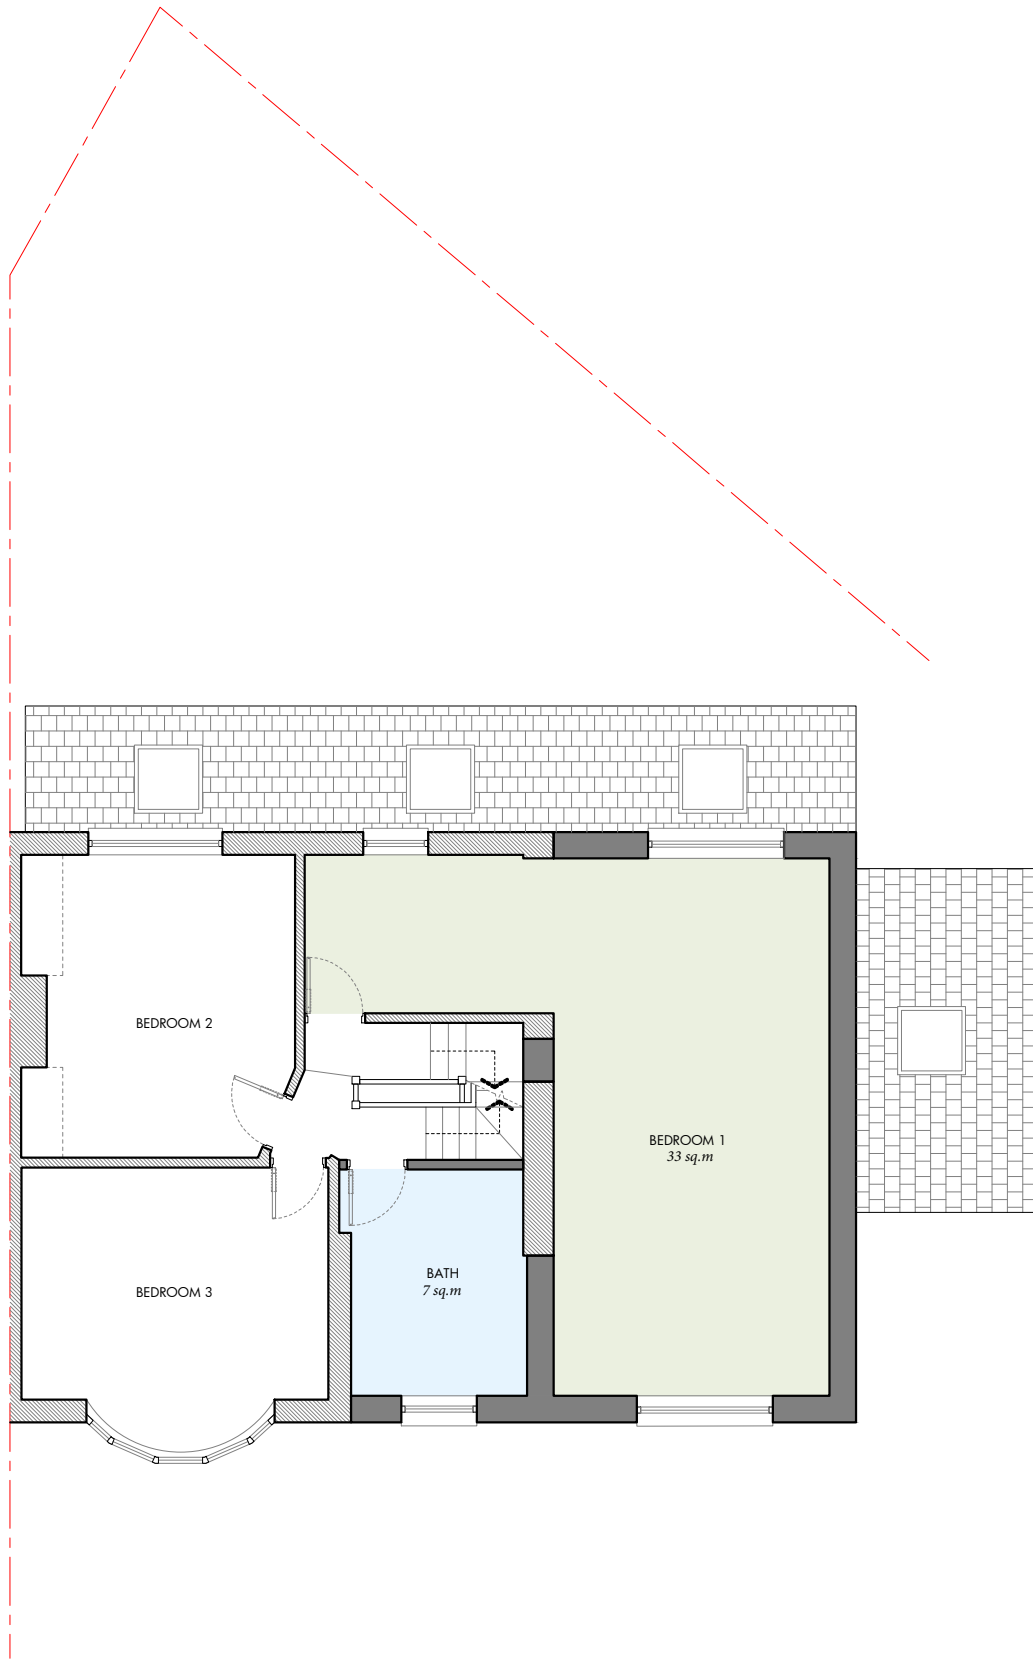

PROPOSED FIRST FLOOR PLAN
1:100 @ A3



Rev	Date	Description
-	07/10/24	Issued to client for comments


S A L E M
ARCHITECTS
Architecture | Masterplanning | Graphics

CLIENT:
Homeowner

PROJECT:
32 Highclere Road
Crumpsall
M8 4FG

TITLE:
Proposed Plans


SCALE:
1:100 @ A3

DRAWING NO.
Sheet 5


REV:
DATE:
October 2024

Dimensioning

Figured dimensions only to be taken from these designs and drawings. Work to annotated dimensions only. All dimensions to be checked on site. Architectural designers to be informed immediately of any discrepancies before work proceeds. Drawings are to be read in conjunction with relevant specifications, structural engineers and service engineers' drawings.

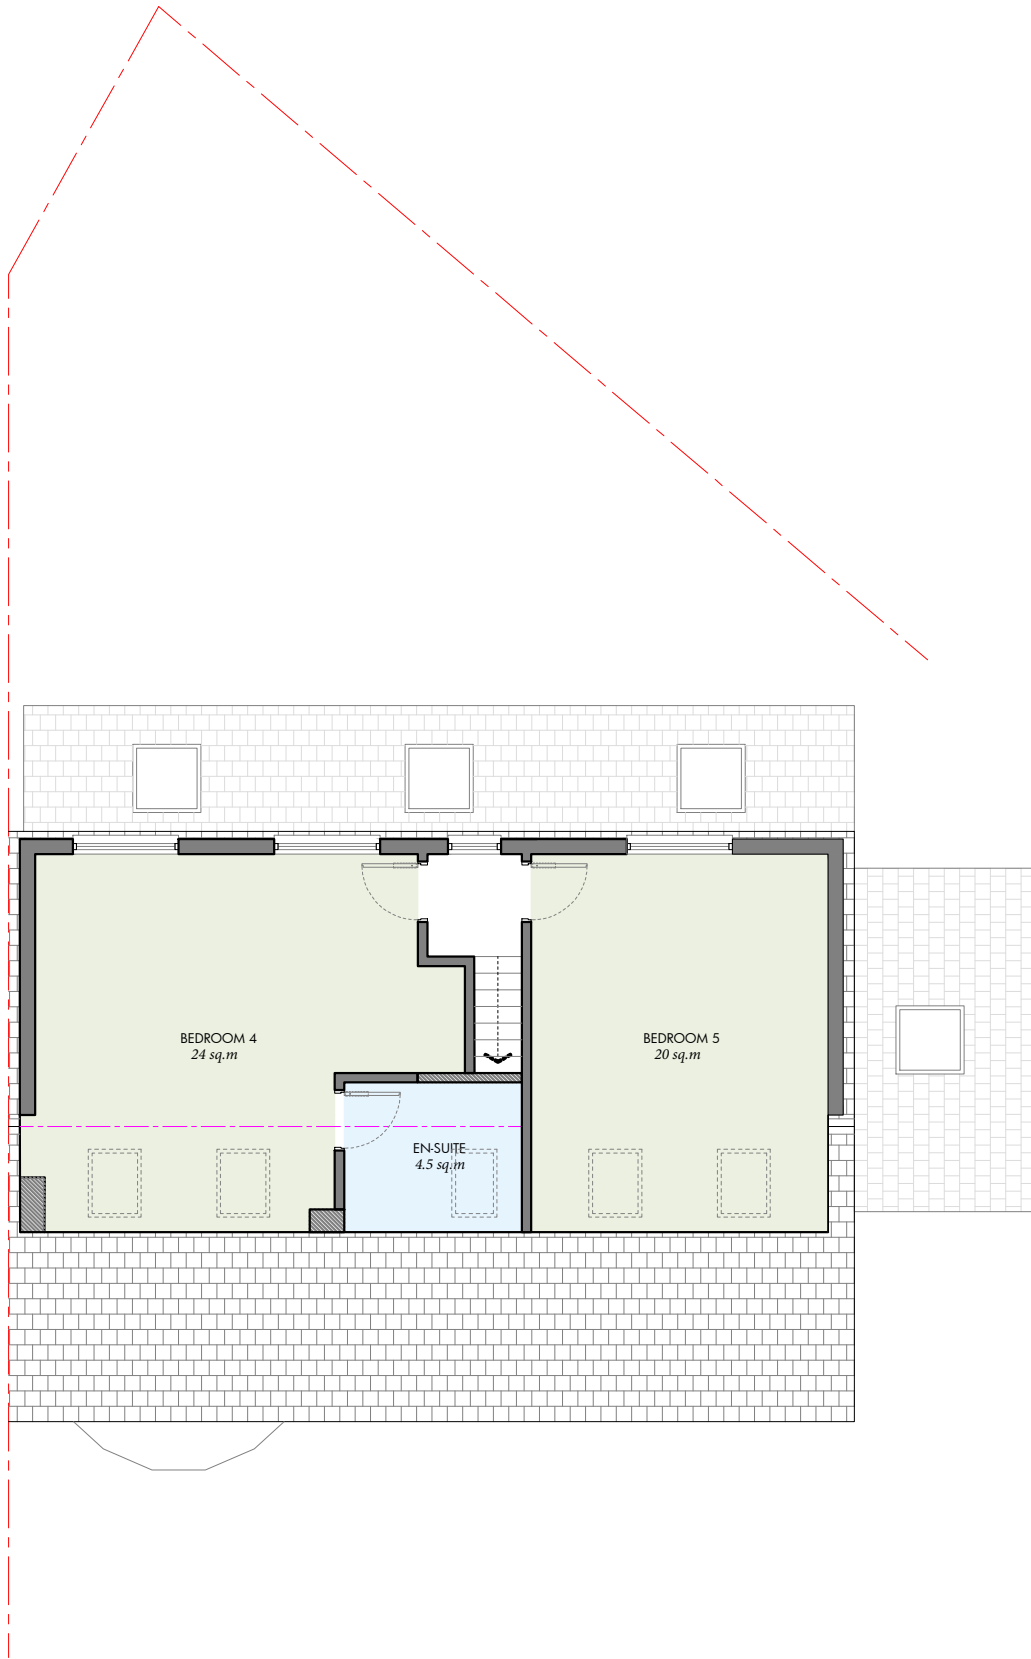

PROPOSED LOFT PLAN
1:100 @ A3

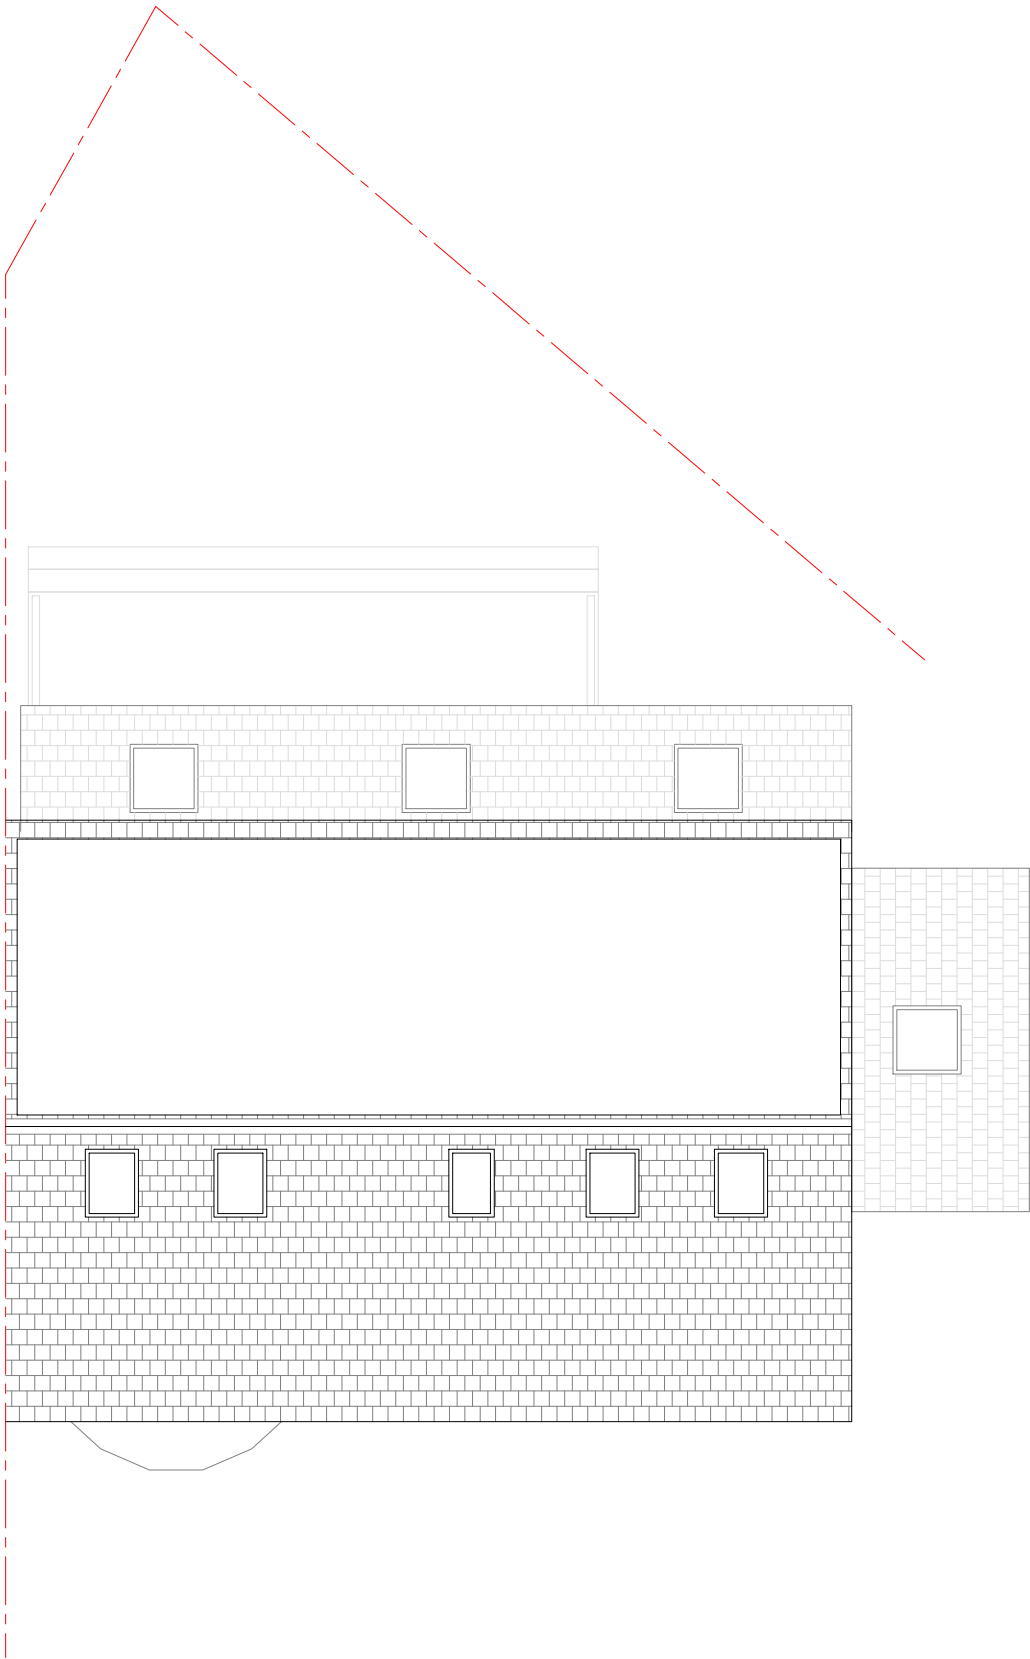

PROPOSED ROOF PLAN
1:100 @ A3

Rev	Date	Description
-	07/10/24	Issued to client for comments



S A L E E M
ARCHITECTS

Architecture | Masterplanning | Graphics

CLIENT:
Homeowner

PROJECT:
32 Highclere Road
Crumpsall
M8 4FG

TITLE:
Proposed Plans

SCALE:
1:100 @ A3

DRAWING NO.
Sheet 6

REV:

DATE:
October 2024

Dimensioning

Figured dimensions only to be taken from these designs and drawings. Work to annotated dimensions only. All dimensions to be checked on site. Architectural designers to be informed immediately of any discrepancies before work proceeds. Drawings are to be read in conjunction with relevant specifications, structural engineers and service engineers' drawings.




PROPOSED FRONT ELEVATION
1:100 @ A3

0m 1m 3m 5m


- Key
- 1 Brickwork to match existing
 - 2 Roof tiles to match existing
 - 3 PVC Window to match existing
 - 4 PVC Window to match existing (Obscure Glazing)
 - 5 Glazed Bifold Door
 - 6 Dormer Cladding
 - 7 Rooflight
 - 8 Glass Railing



PROPOSED REAR ELEVATION
1:100 @ A3

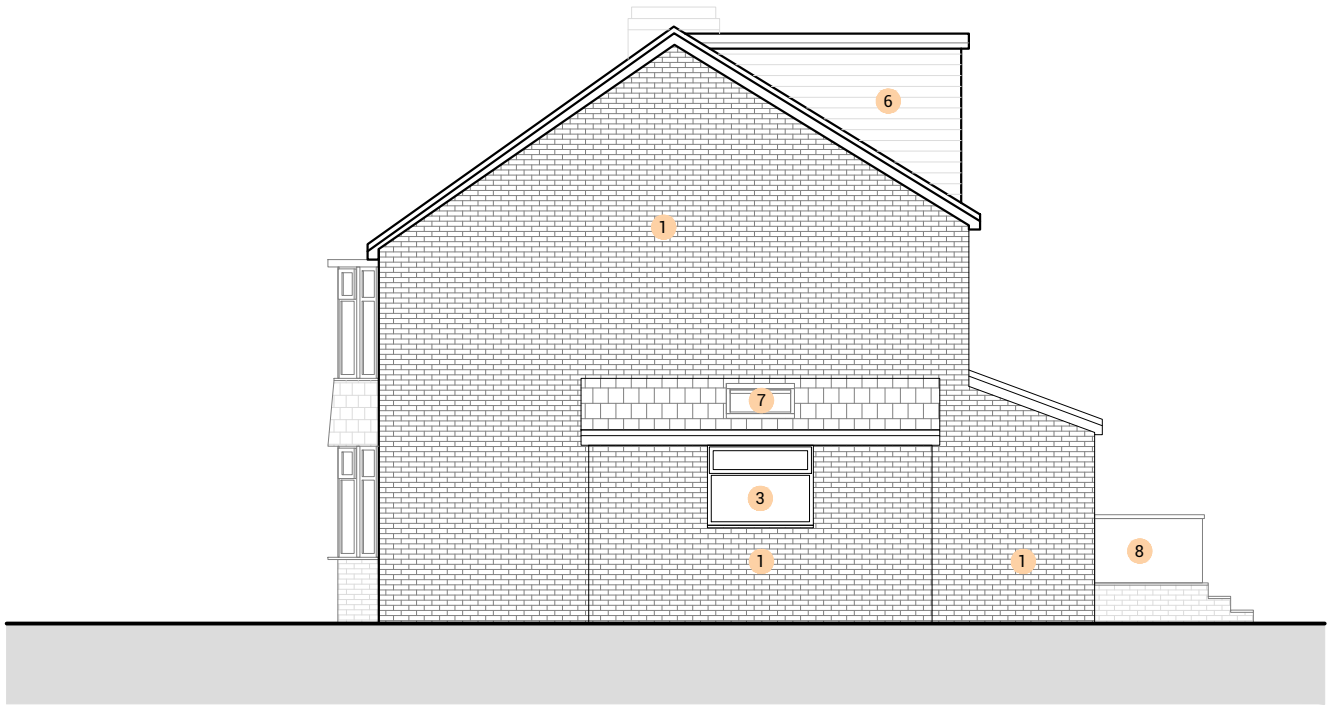

PROPOSED SIDE ELEVATION
1:100 @ A3

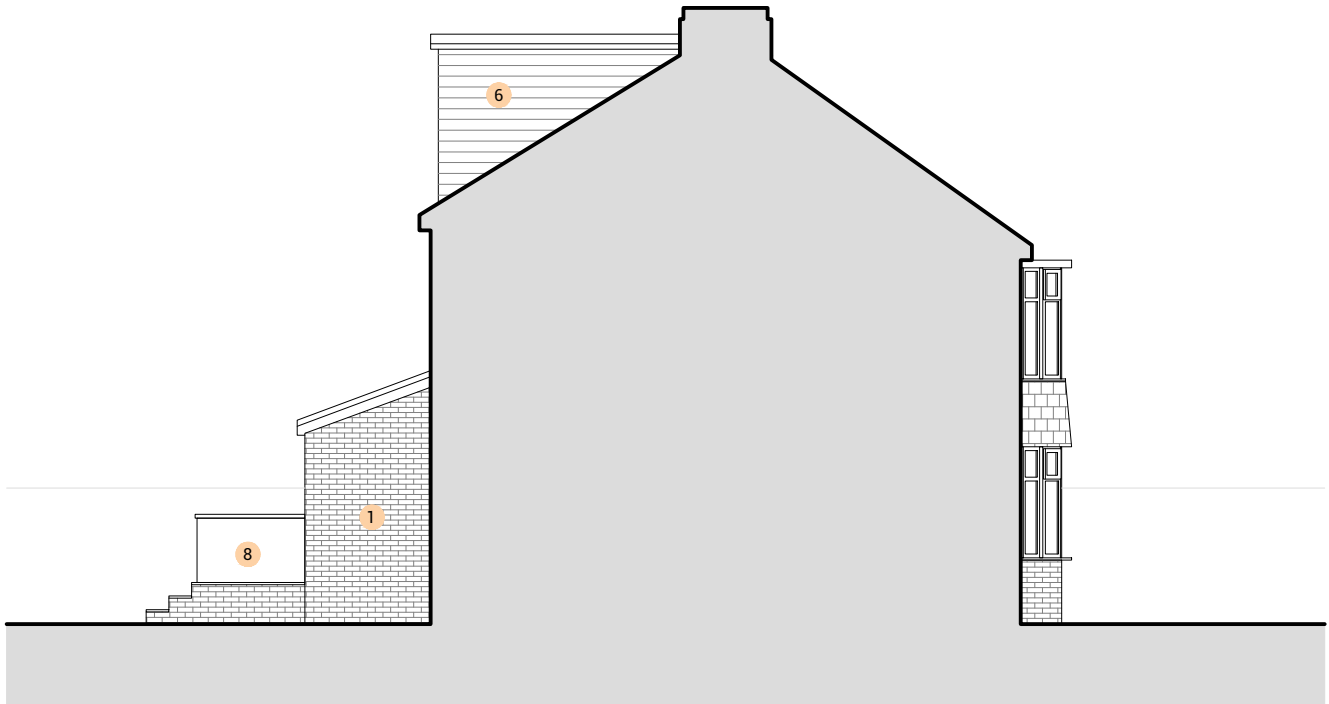

PROPOSED SIDE ELEVATION
1:100 @ A3

Rev	Date	Description
-	07/10/24	Issued to client for comments



S A L E E M
ARCHITECTS

Architecture | Masterplanning | Graphics

CLIENT:
Homeowner

PROJECT:
32 Highclere Road
Crumpsall
M8 4FG

TITLE:
Proposed Elevations

SCALE:
1:100 @ A3

DRAWING NO.
Sheet 7

REV:

DATE:

October 2024