


SHOPFRONT ELEVATIONS - EXISTING + PROPOSED


SCALE 1:50 @A3

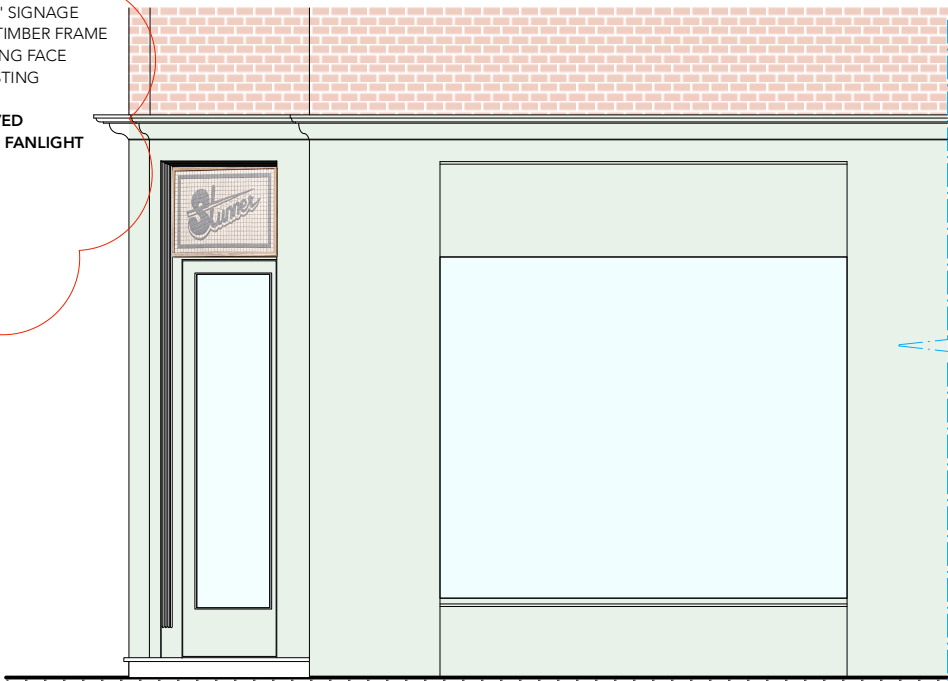


EXISTING ELEVATION - RIDGEFIELD



EXISTING ELEVATION - SOUTH KING STREET

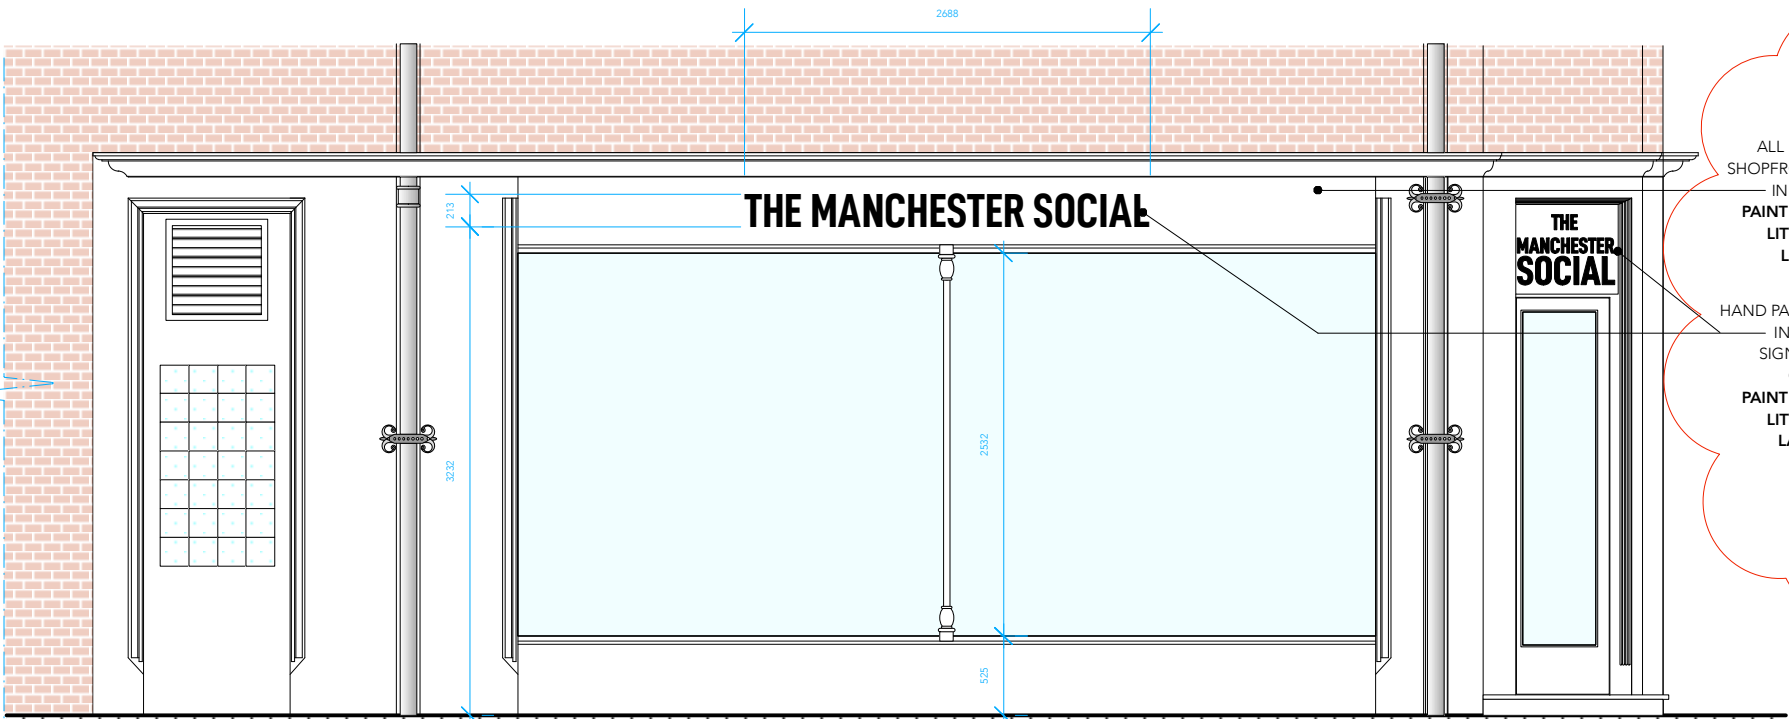

PROPOSED ELEVATION - RIDGEFIELD

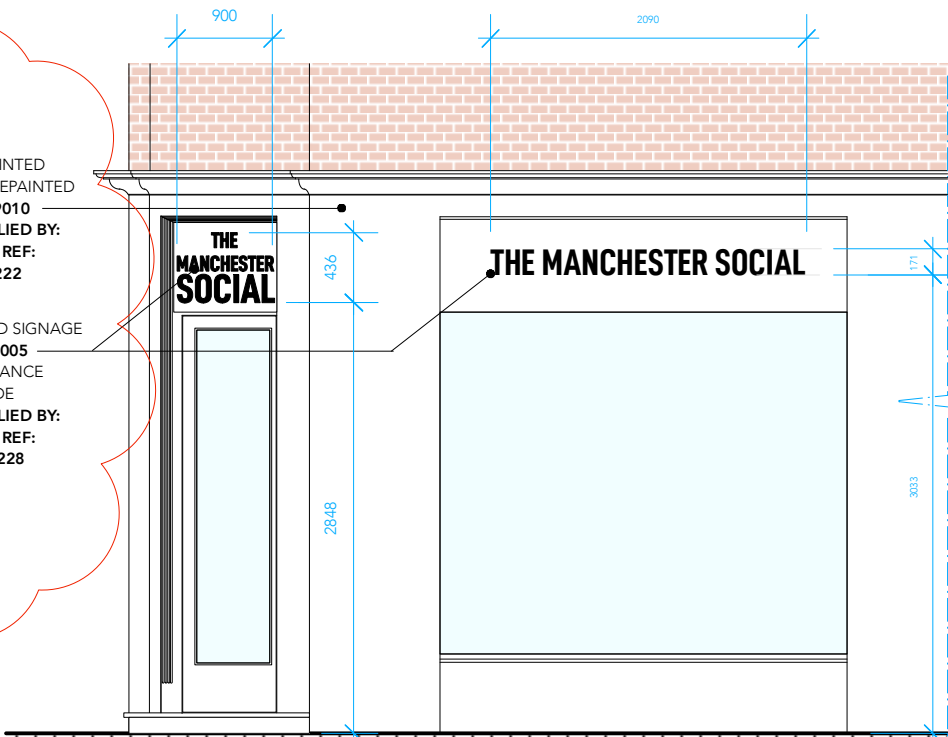

PROPOSED ELEVATION - SOUTH KING STREET

